




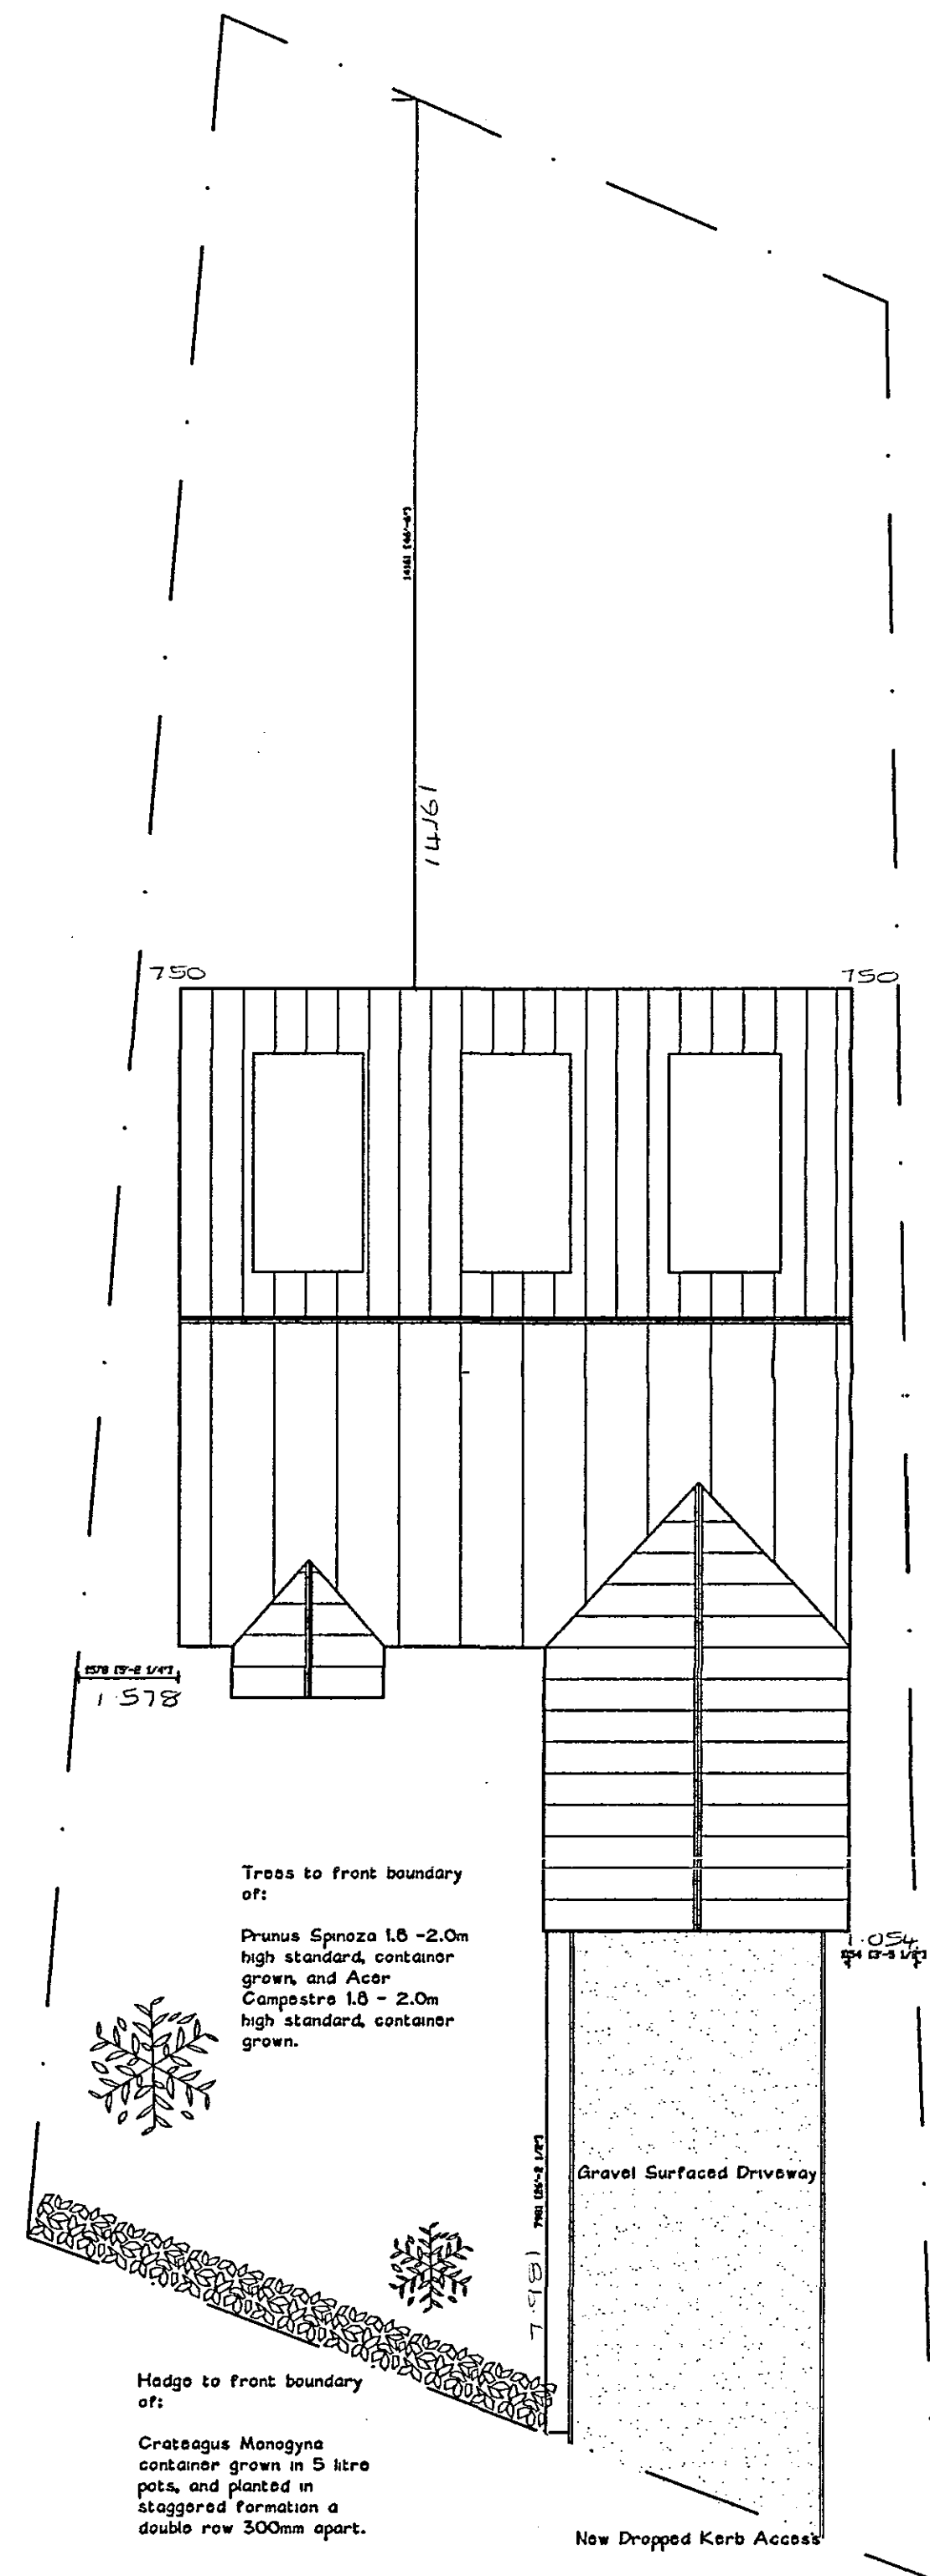


SITE PLAN 1:100

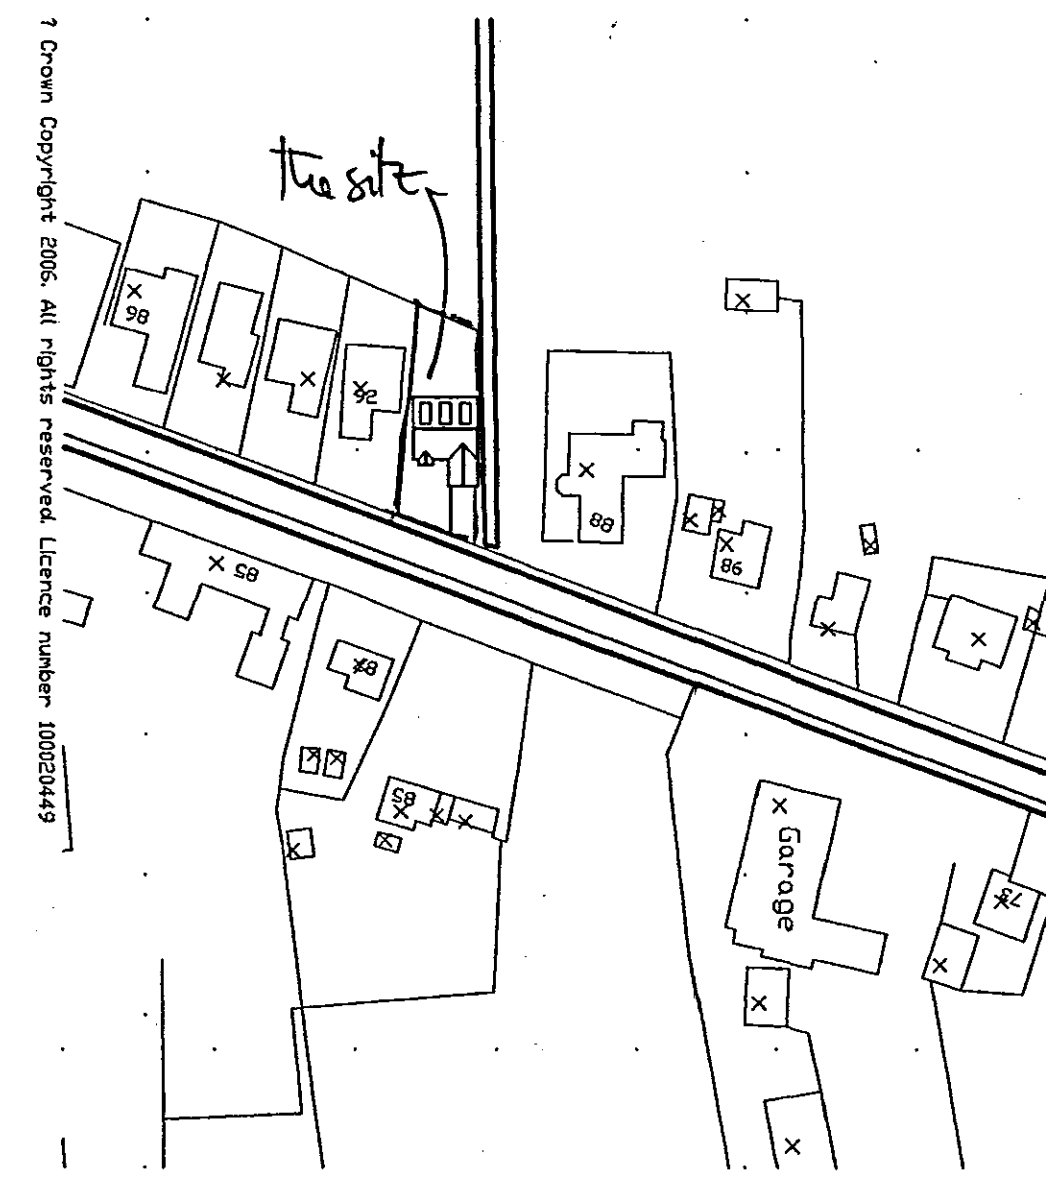

LOCATION PLAN 1:1250

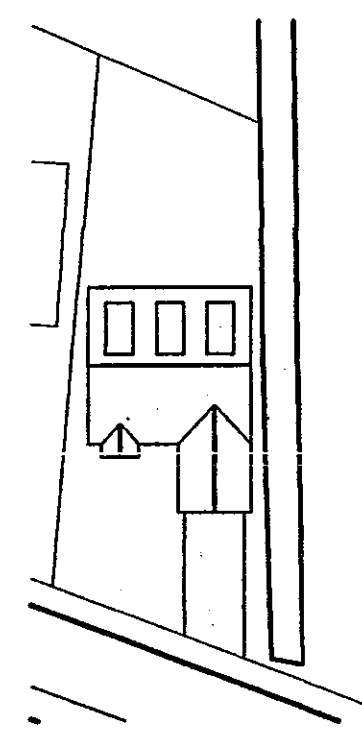

BLOCK PLAN 1:500

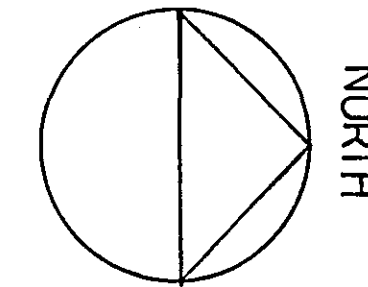

SUPERSEDED

17 OCT 2006

1449/06

14 Old Fendike Road
Weston Hills
SPALDING
Lincolnshire PE12 6DD

TREVOR A CLAY RIBA LTD
CHARTERED ARCHITECTS

Tel/Fax 01406 380027
Mobile 07778 597975

Revised:			
Do not measure from this drawing. All dimensions should be reported to the Architects. This drawing should be used in conjunction with the approved plans and approved details. All dimensions property rights are the property of Trevor A Clay RIBA Ltd.			
Local Authority Approval Number:			
NEBC Approved Number:			
Scale: AS NOTED	Sheet Size: A1	Date: OCTOBER 2006	Drawn: SLB
Title: Proposed Dwelling 90 Broadgate, Whaplode Drove			
Mr & Mrs Baldwin Site & Location Plans			
Drawing Number: 06/189/PA/002			Rev: