




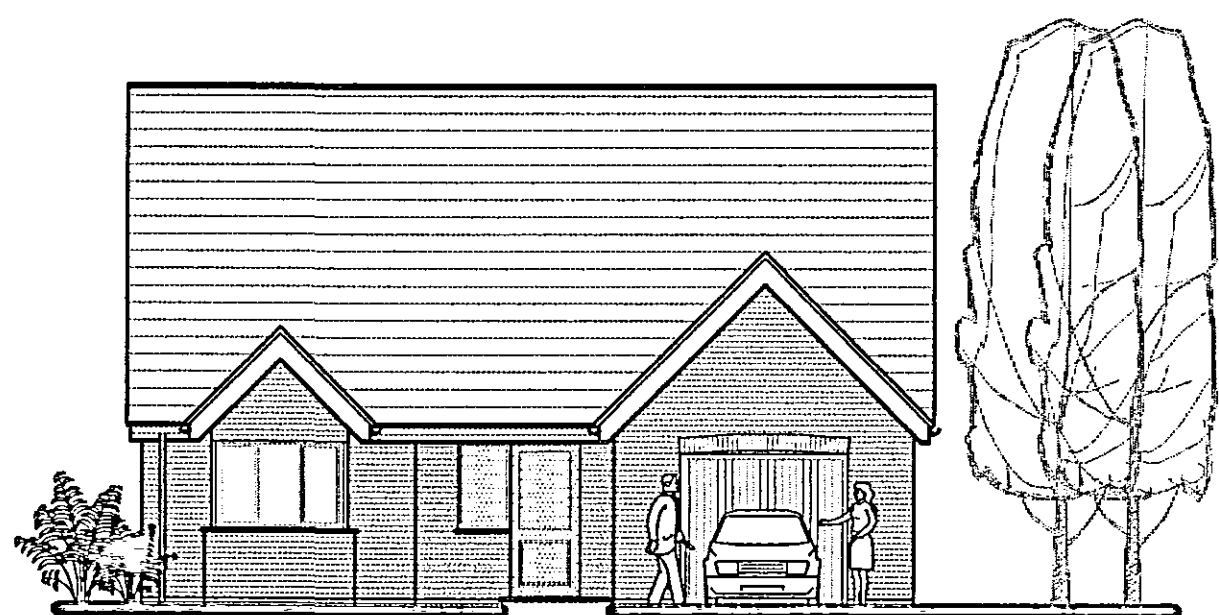


FRONT ELEVATION 1:100

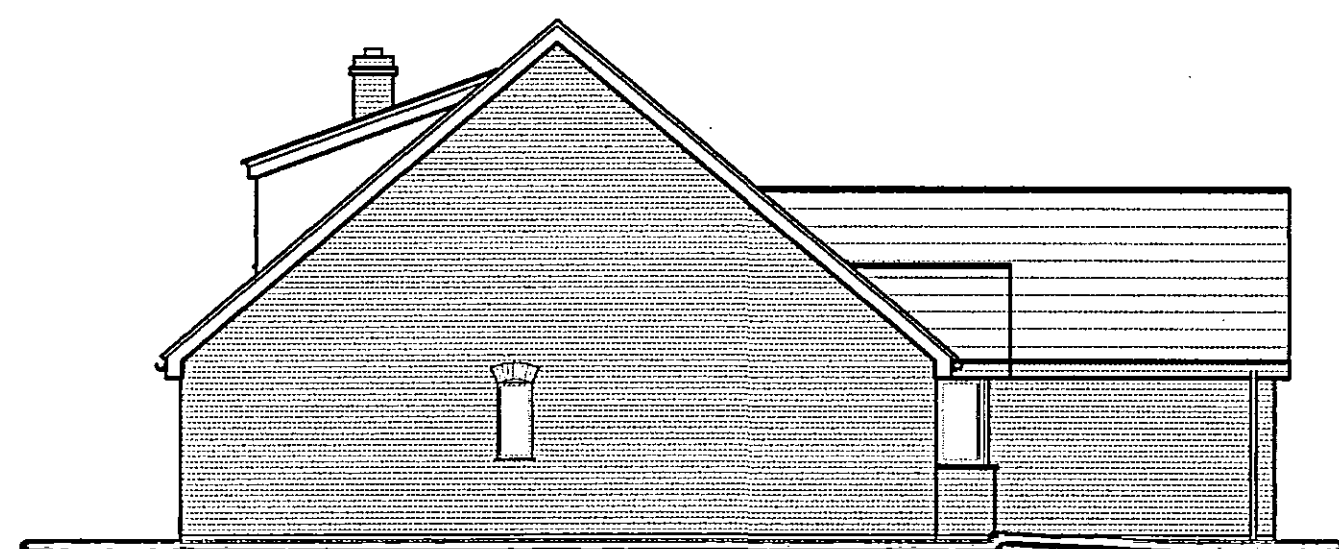



SIDE ELEVATION 1:100

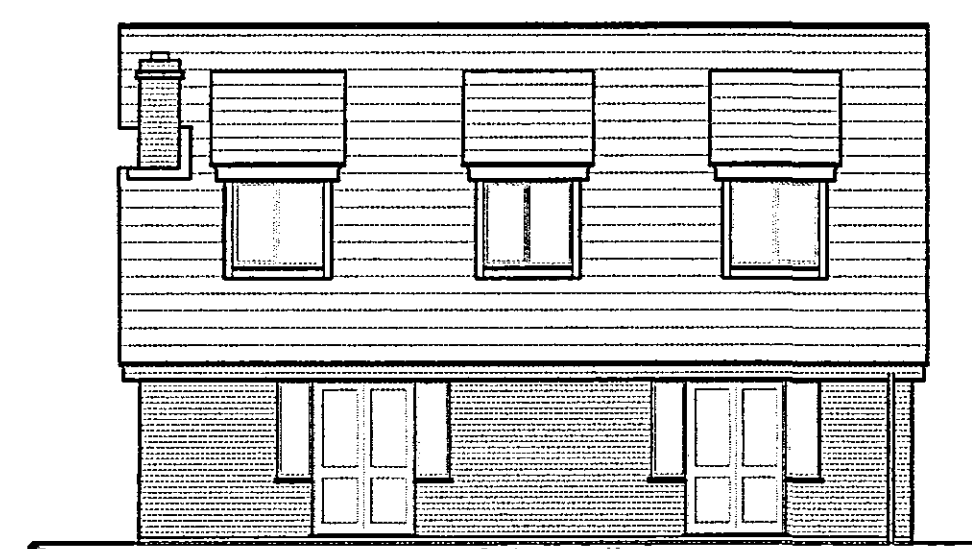

REAR ELEVATION 1:100

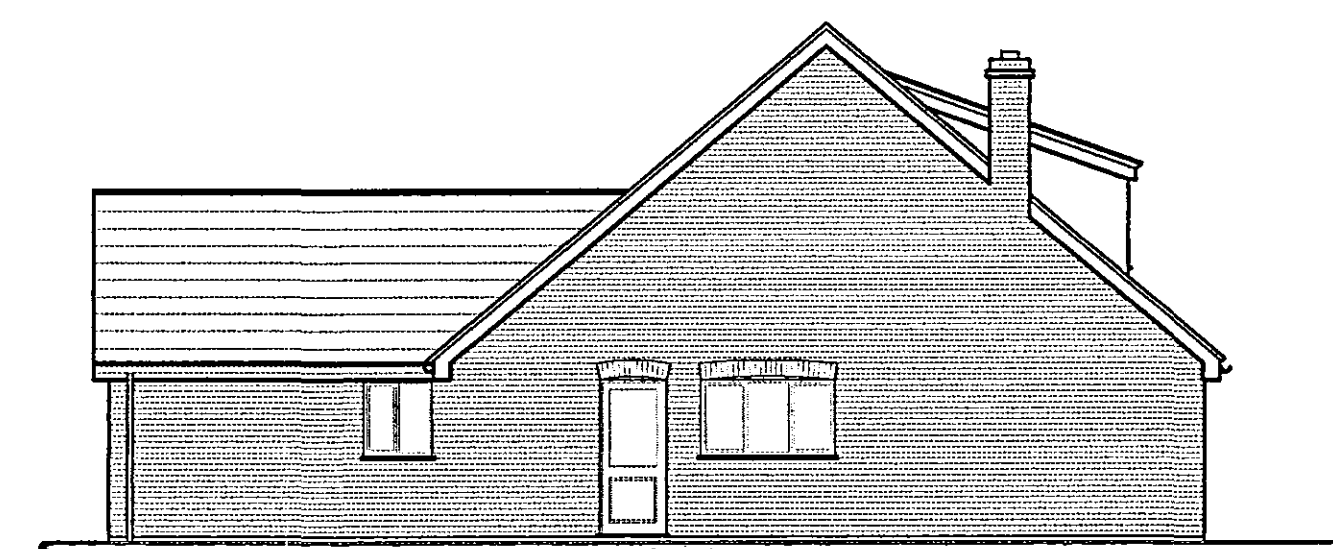


SIDE ELEVATION 1:100

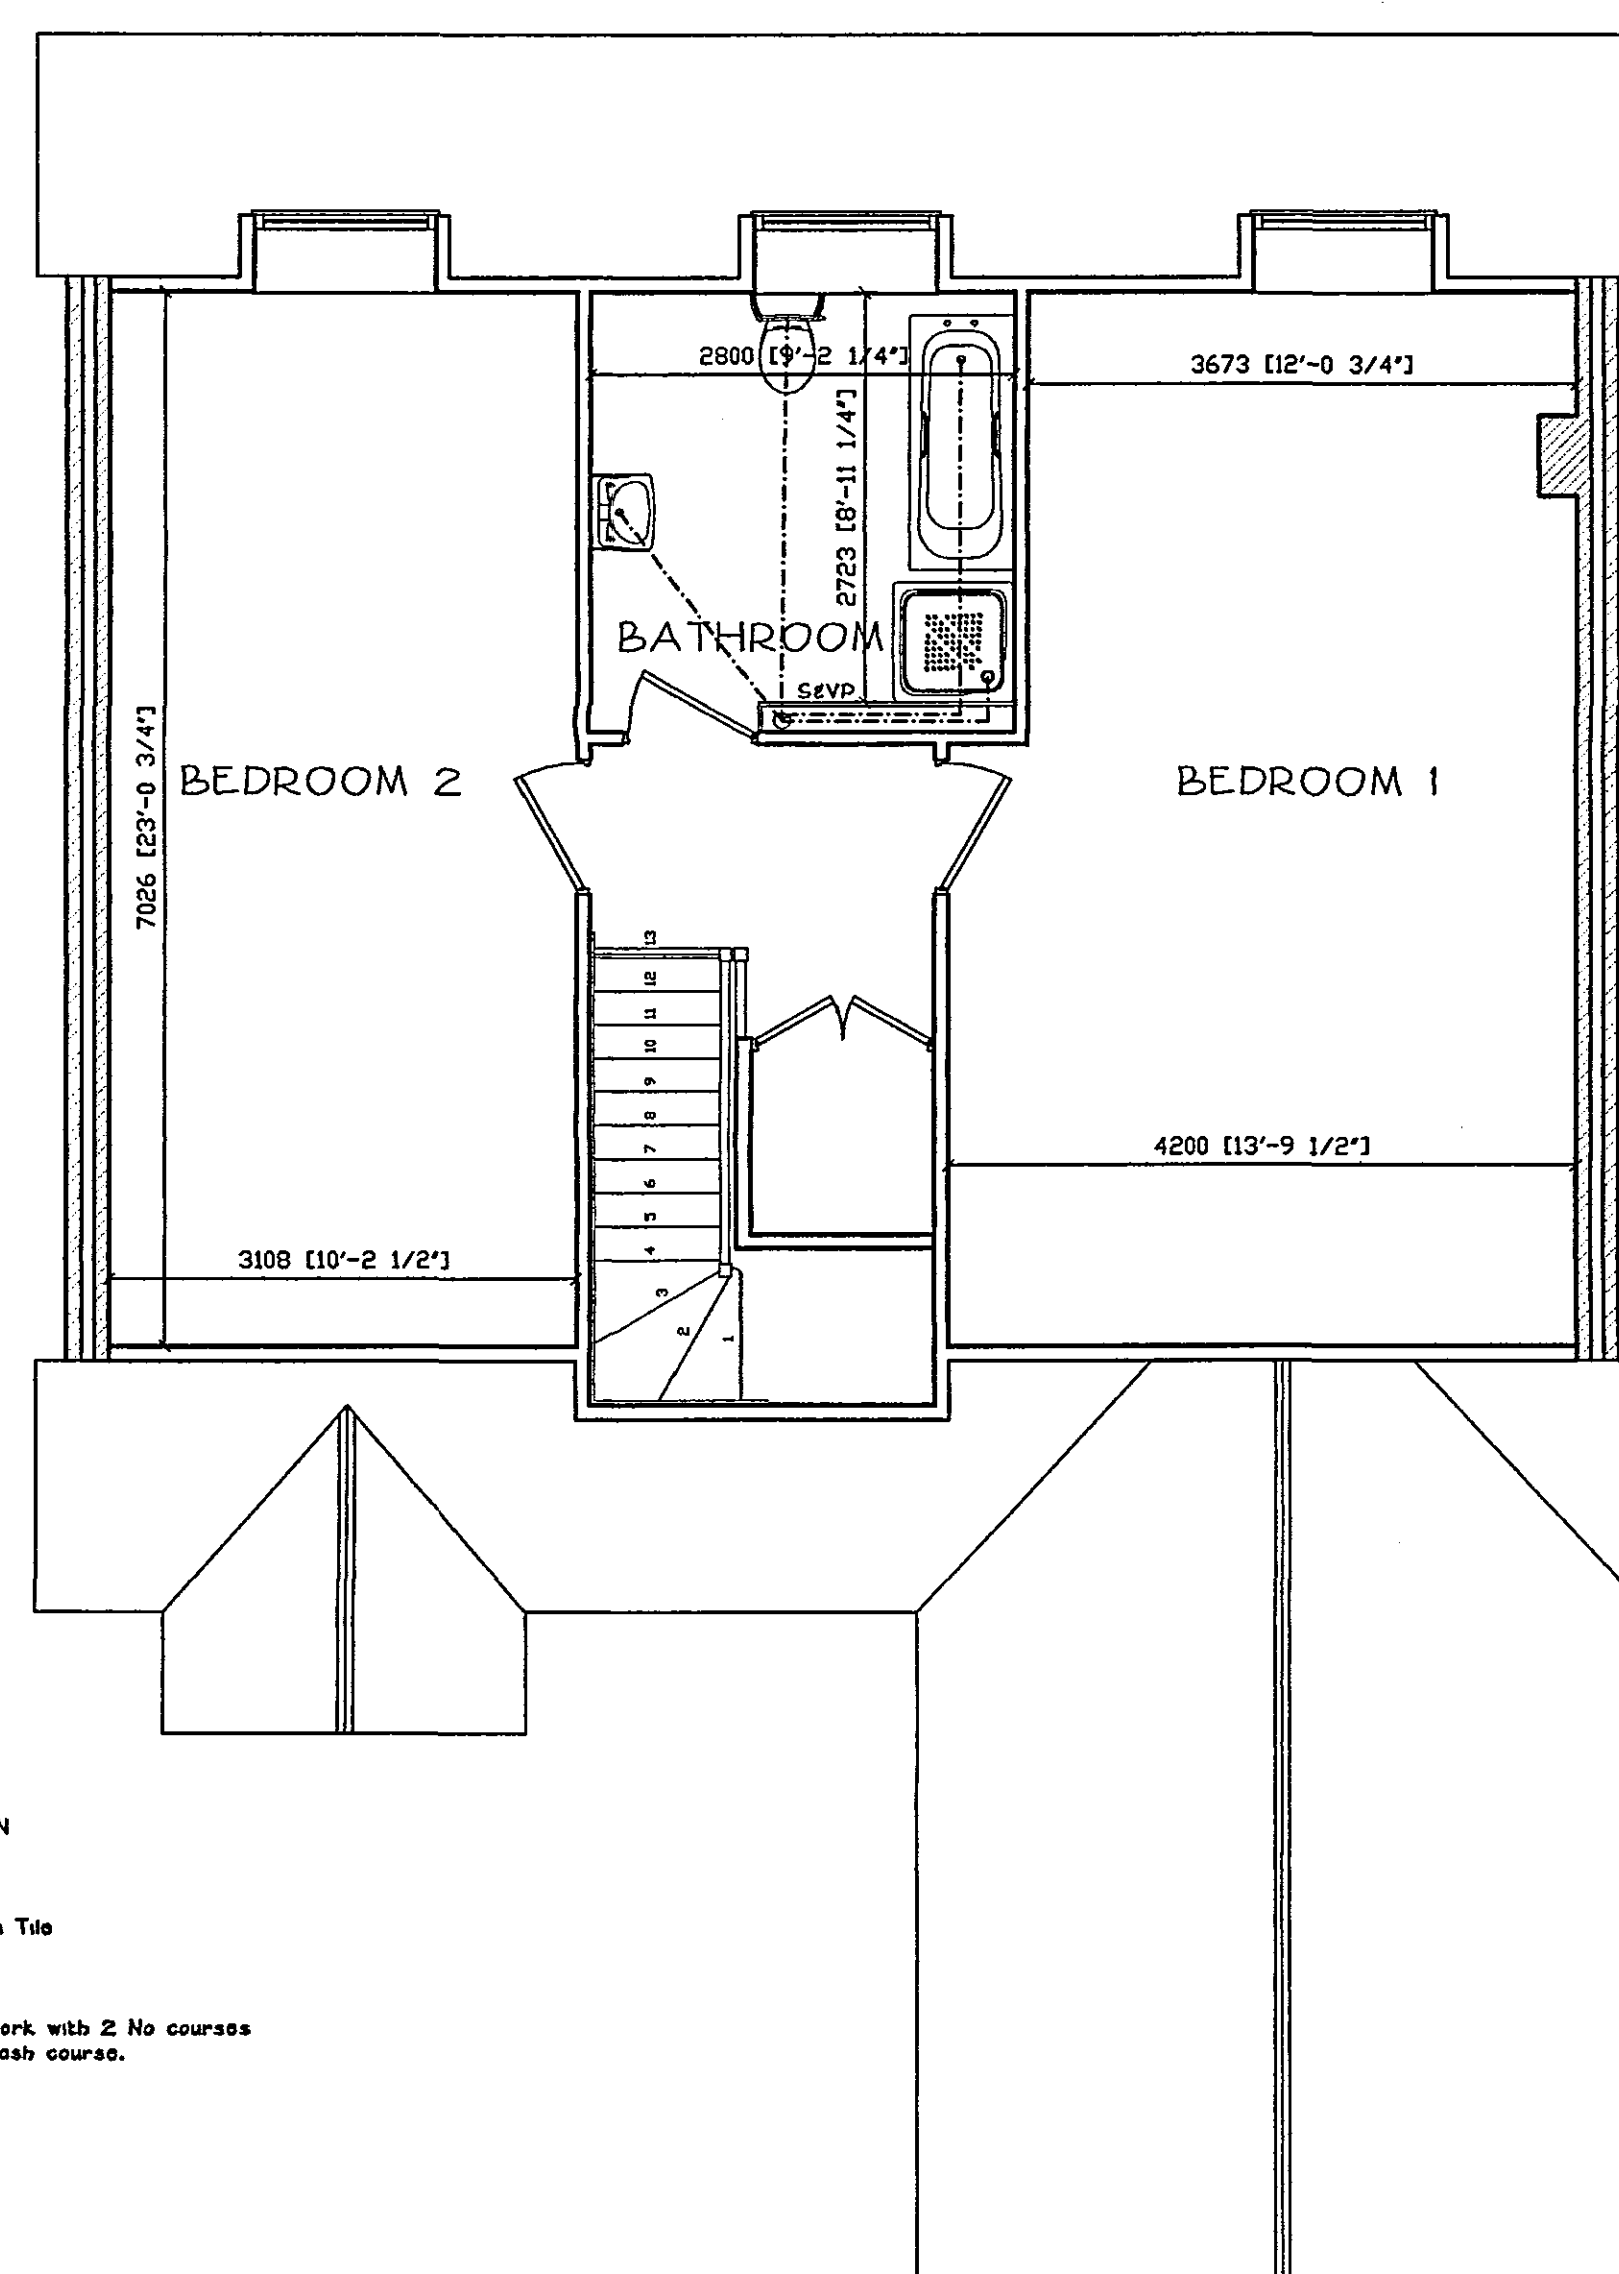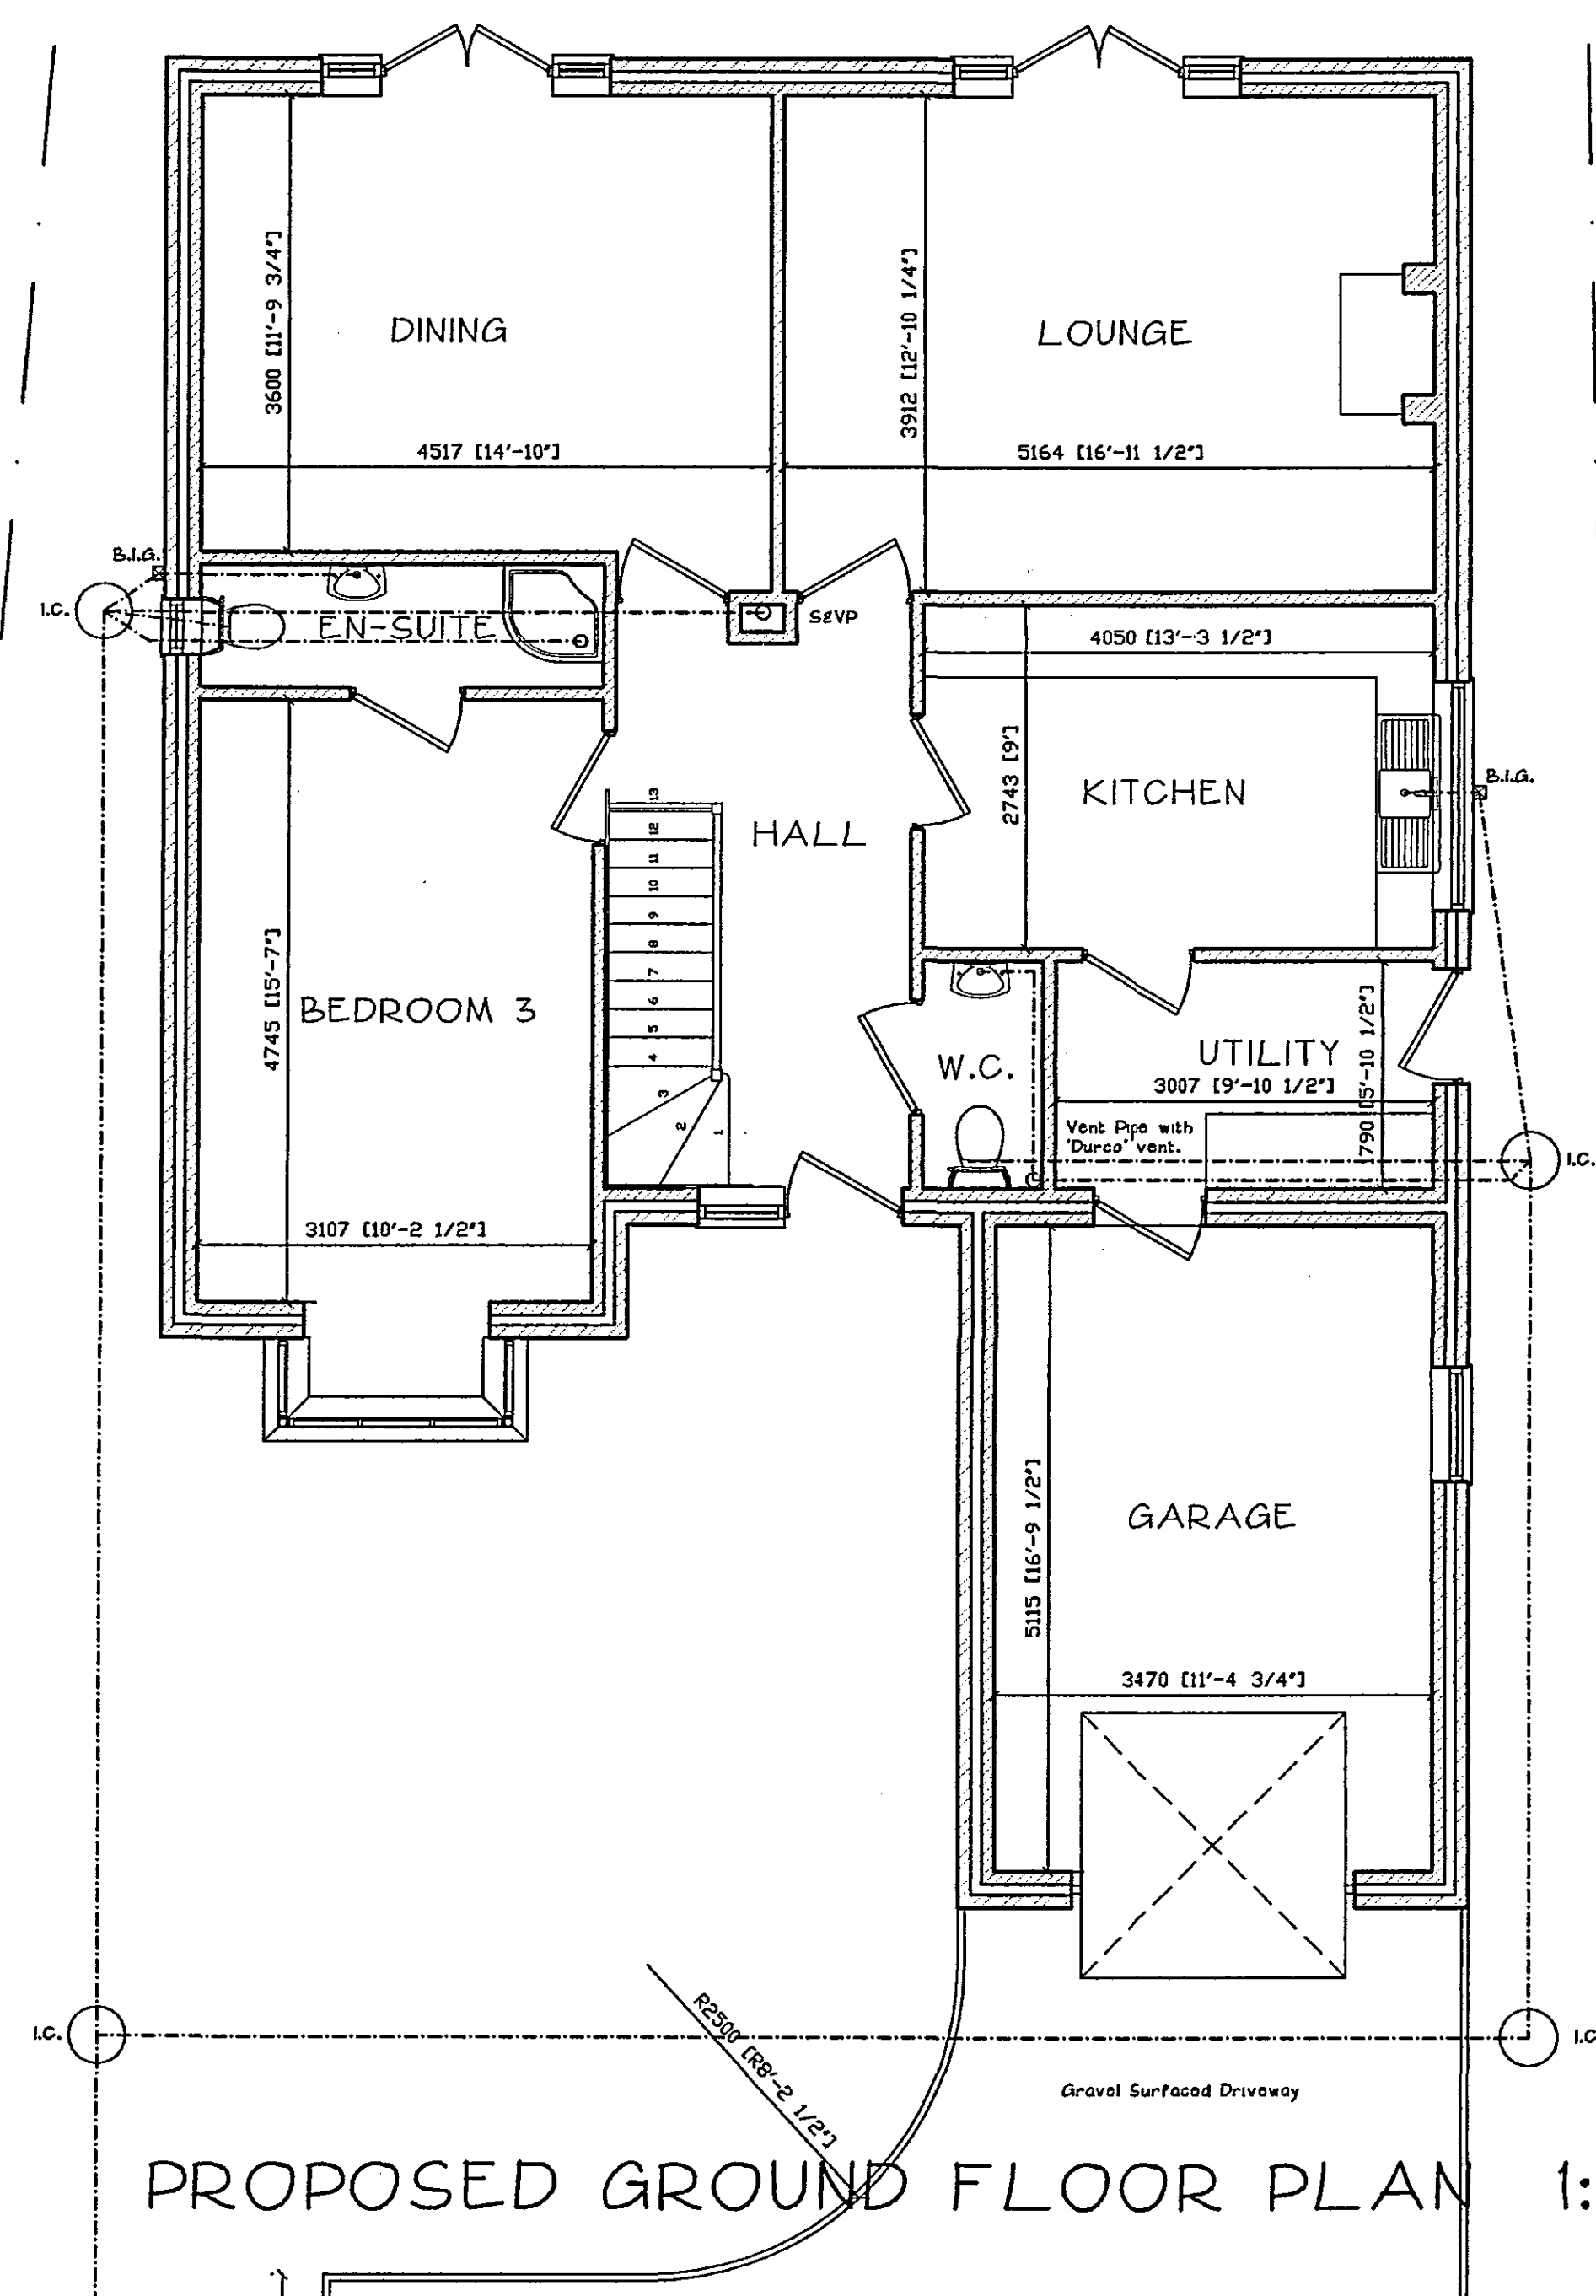

PLANNING INFORMATION

Roof:
Concrete Terracotta Pan Tile
Walls:
Red/Brown facing brickwork with 2 No courses
blue engineering brick splash course.
Windows & Doors:
White UPVC
Rainwater Goods:
Black UPVC
Fascia / Barge boards:
White UPVC

DETERMINED
PLAN

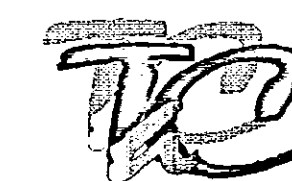

TREVOR A CLAY RIBA LTD
CHARTERED ARCHITECTS

14 Old Fendike Road
Weston Hills
SPALDING
Lincolnshire PE12 6DD

Tel/Fax 01406 360027
Mobile 07778 527975

Revision:			
A TURNING HEAD ADDED 1/11/08			
Do not measure from this drawing. All dimensions should be reported to the Architects. This drawing should be read in conjunction with the specification and schedule of materials.			
All intellectual property rights are the copyright of Trevor A Clay RIBA Ltd.			
Local Authority Approved Number:			
NEBC Approved Number:			
Ensl:	Drawn By:	Date:	Drawn:
AS NOTED	A1	OCTOBER 2008	SLB
Proposed Dwelling 90 Broadgate, Whaplode Drove			
Mr & Mrs Baldwin Ground and First Floor Plans & Elevations			
Drawing Number: 06/189/PA/001			Rev: A