




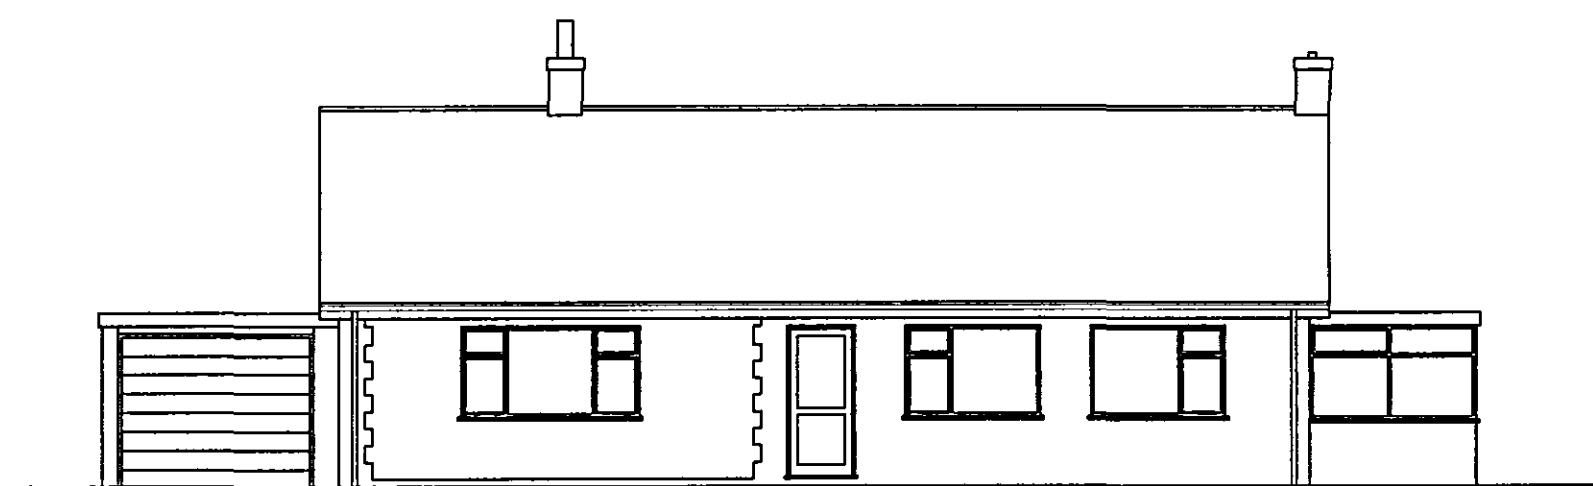


EXISTING FRONT ELEVATION 1:100

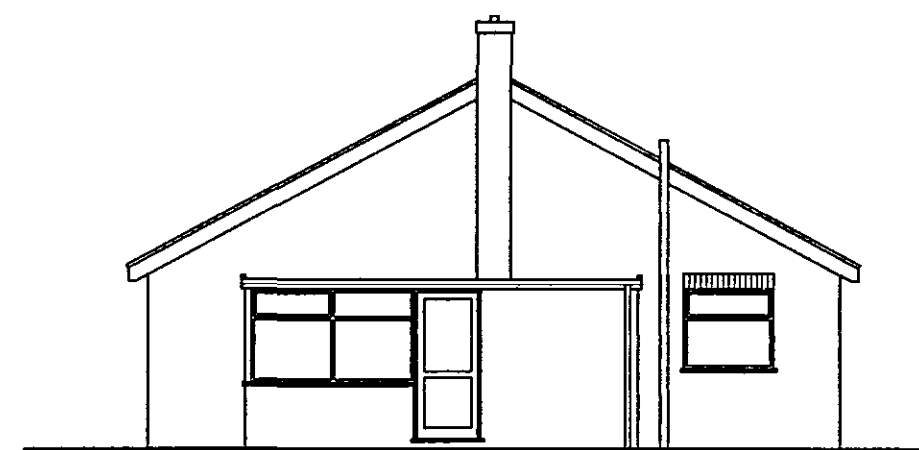


EXISTING SIDE ELEVATION 1:100

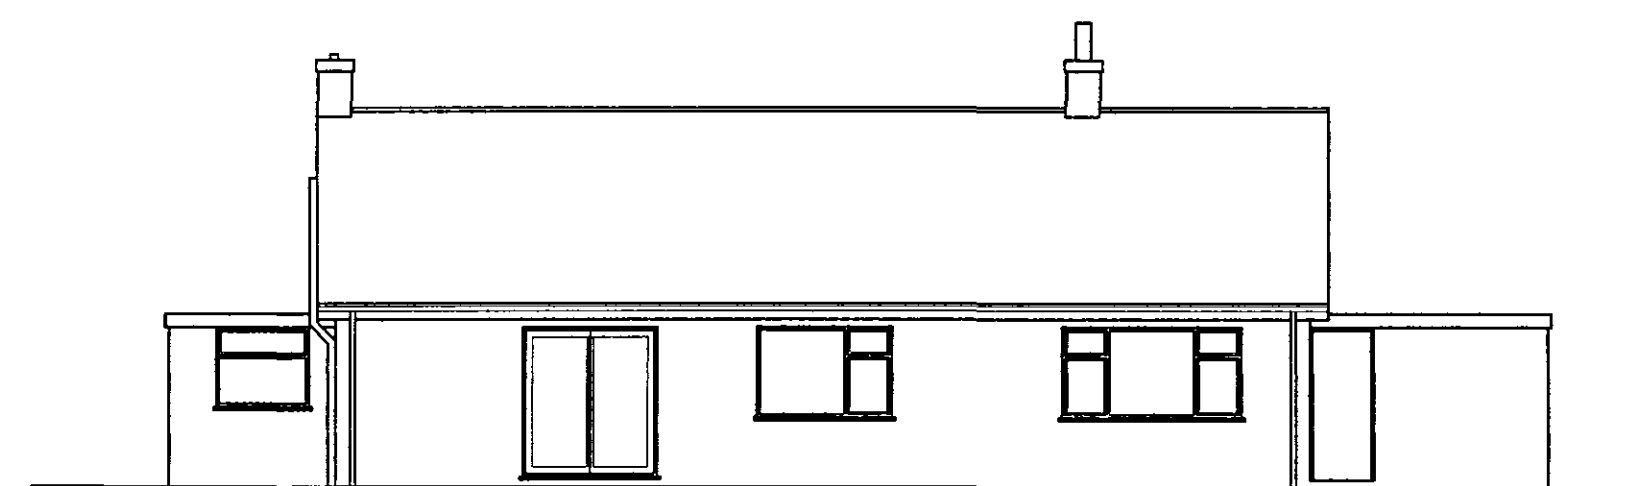


EXISTING REAR ELEVATION 1:100

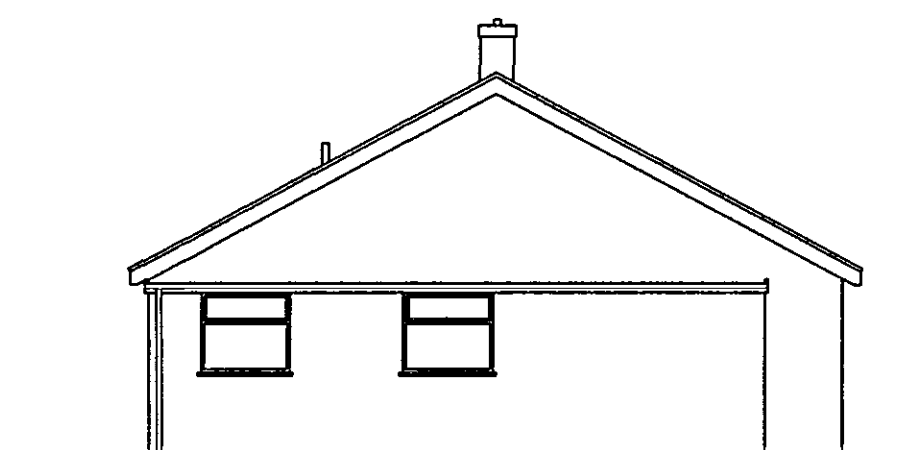

EXISTING SIDE ELEVATION

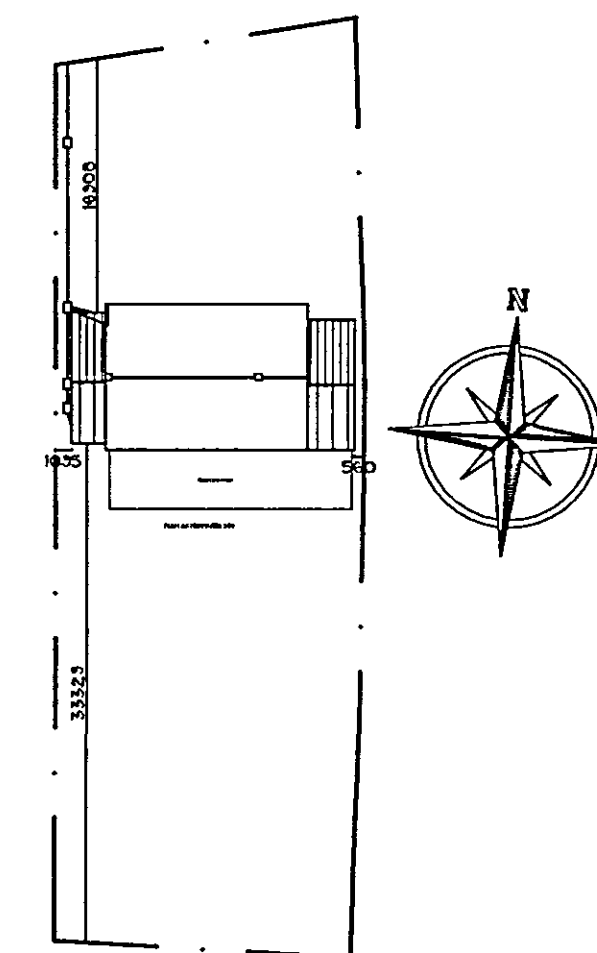


BLOCK PLAN 1:500

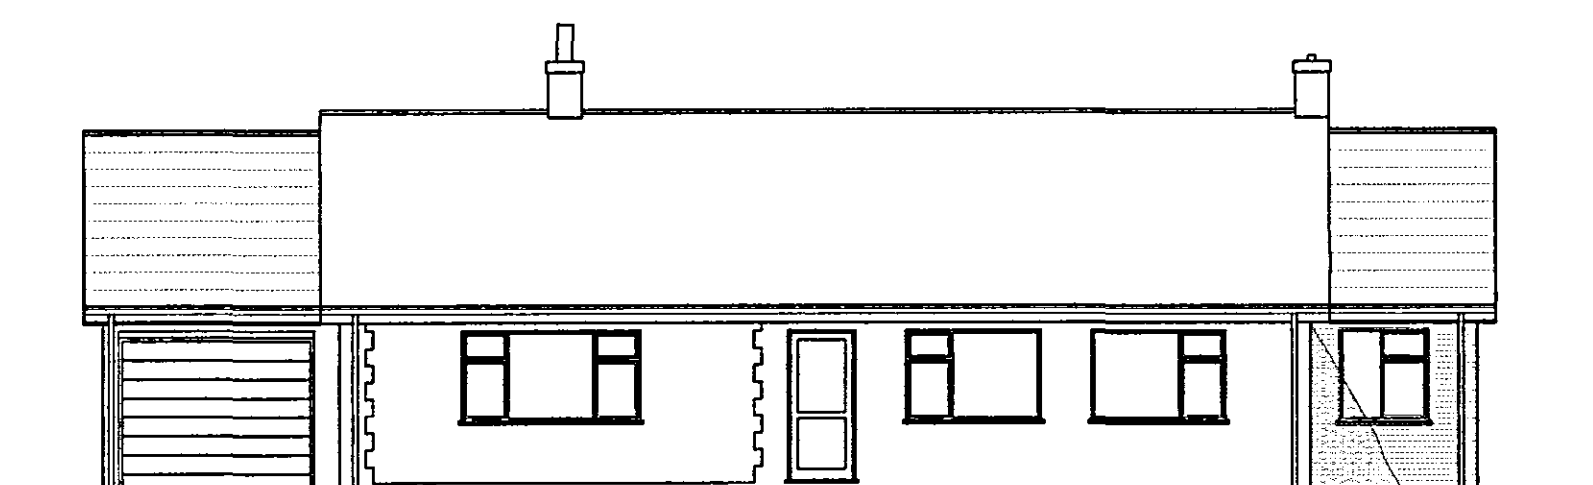


PROPOSED FRONT ELEVATION 1:100




PROPOSED SIDE ELEVATION 1:100

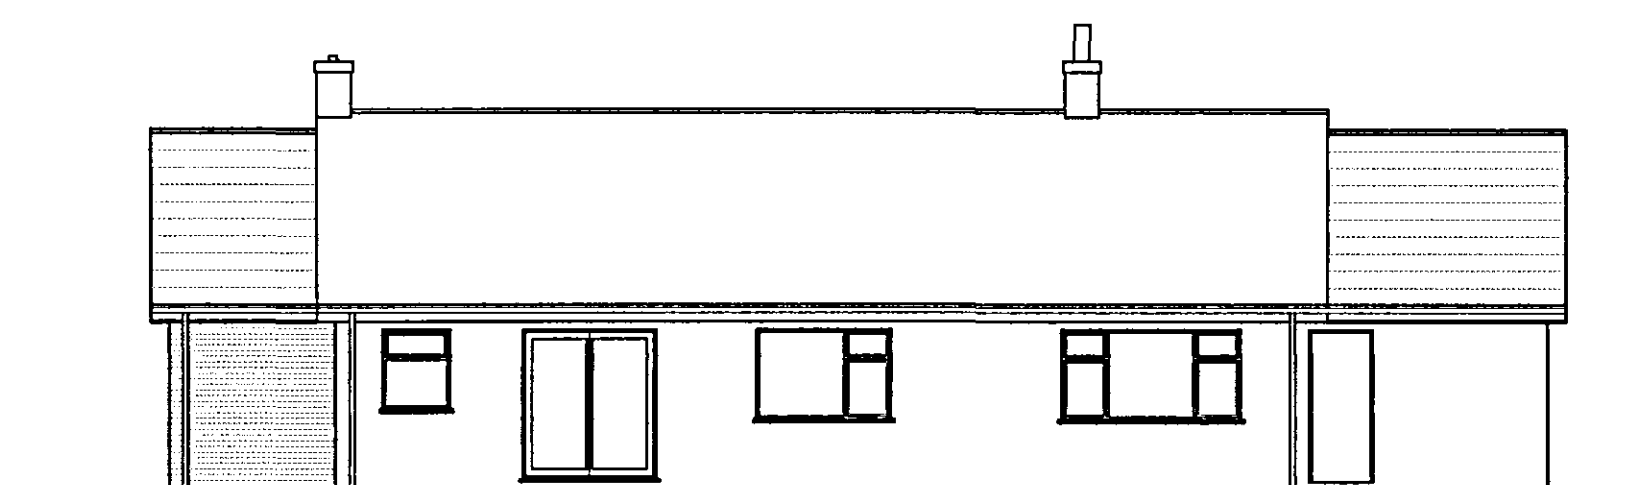


PROPOSED REAR ELEVATION 1:100

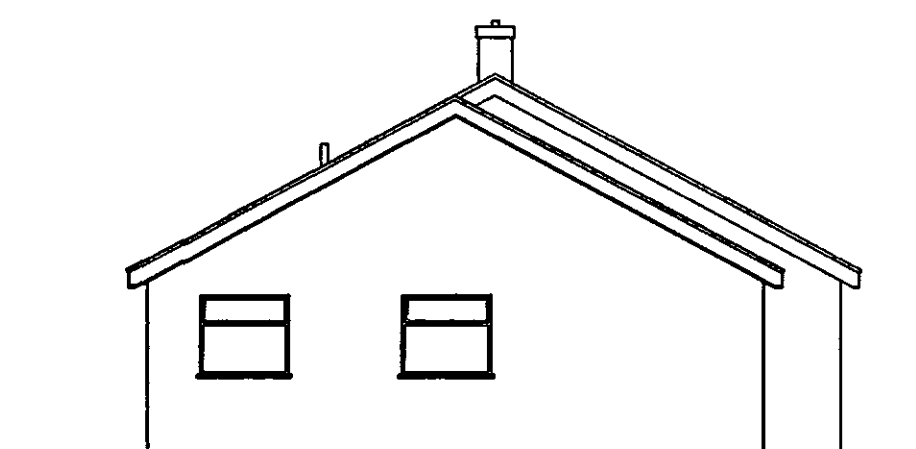


PROPOSED SIDE ELEVATION

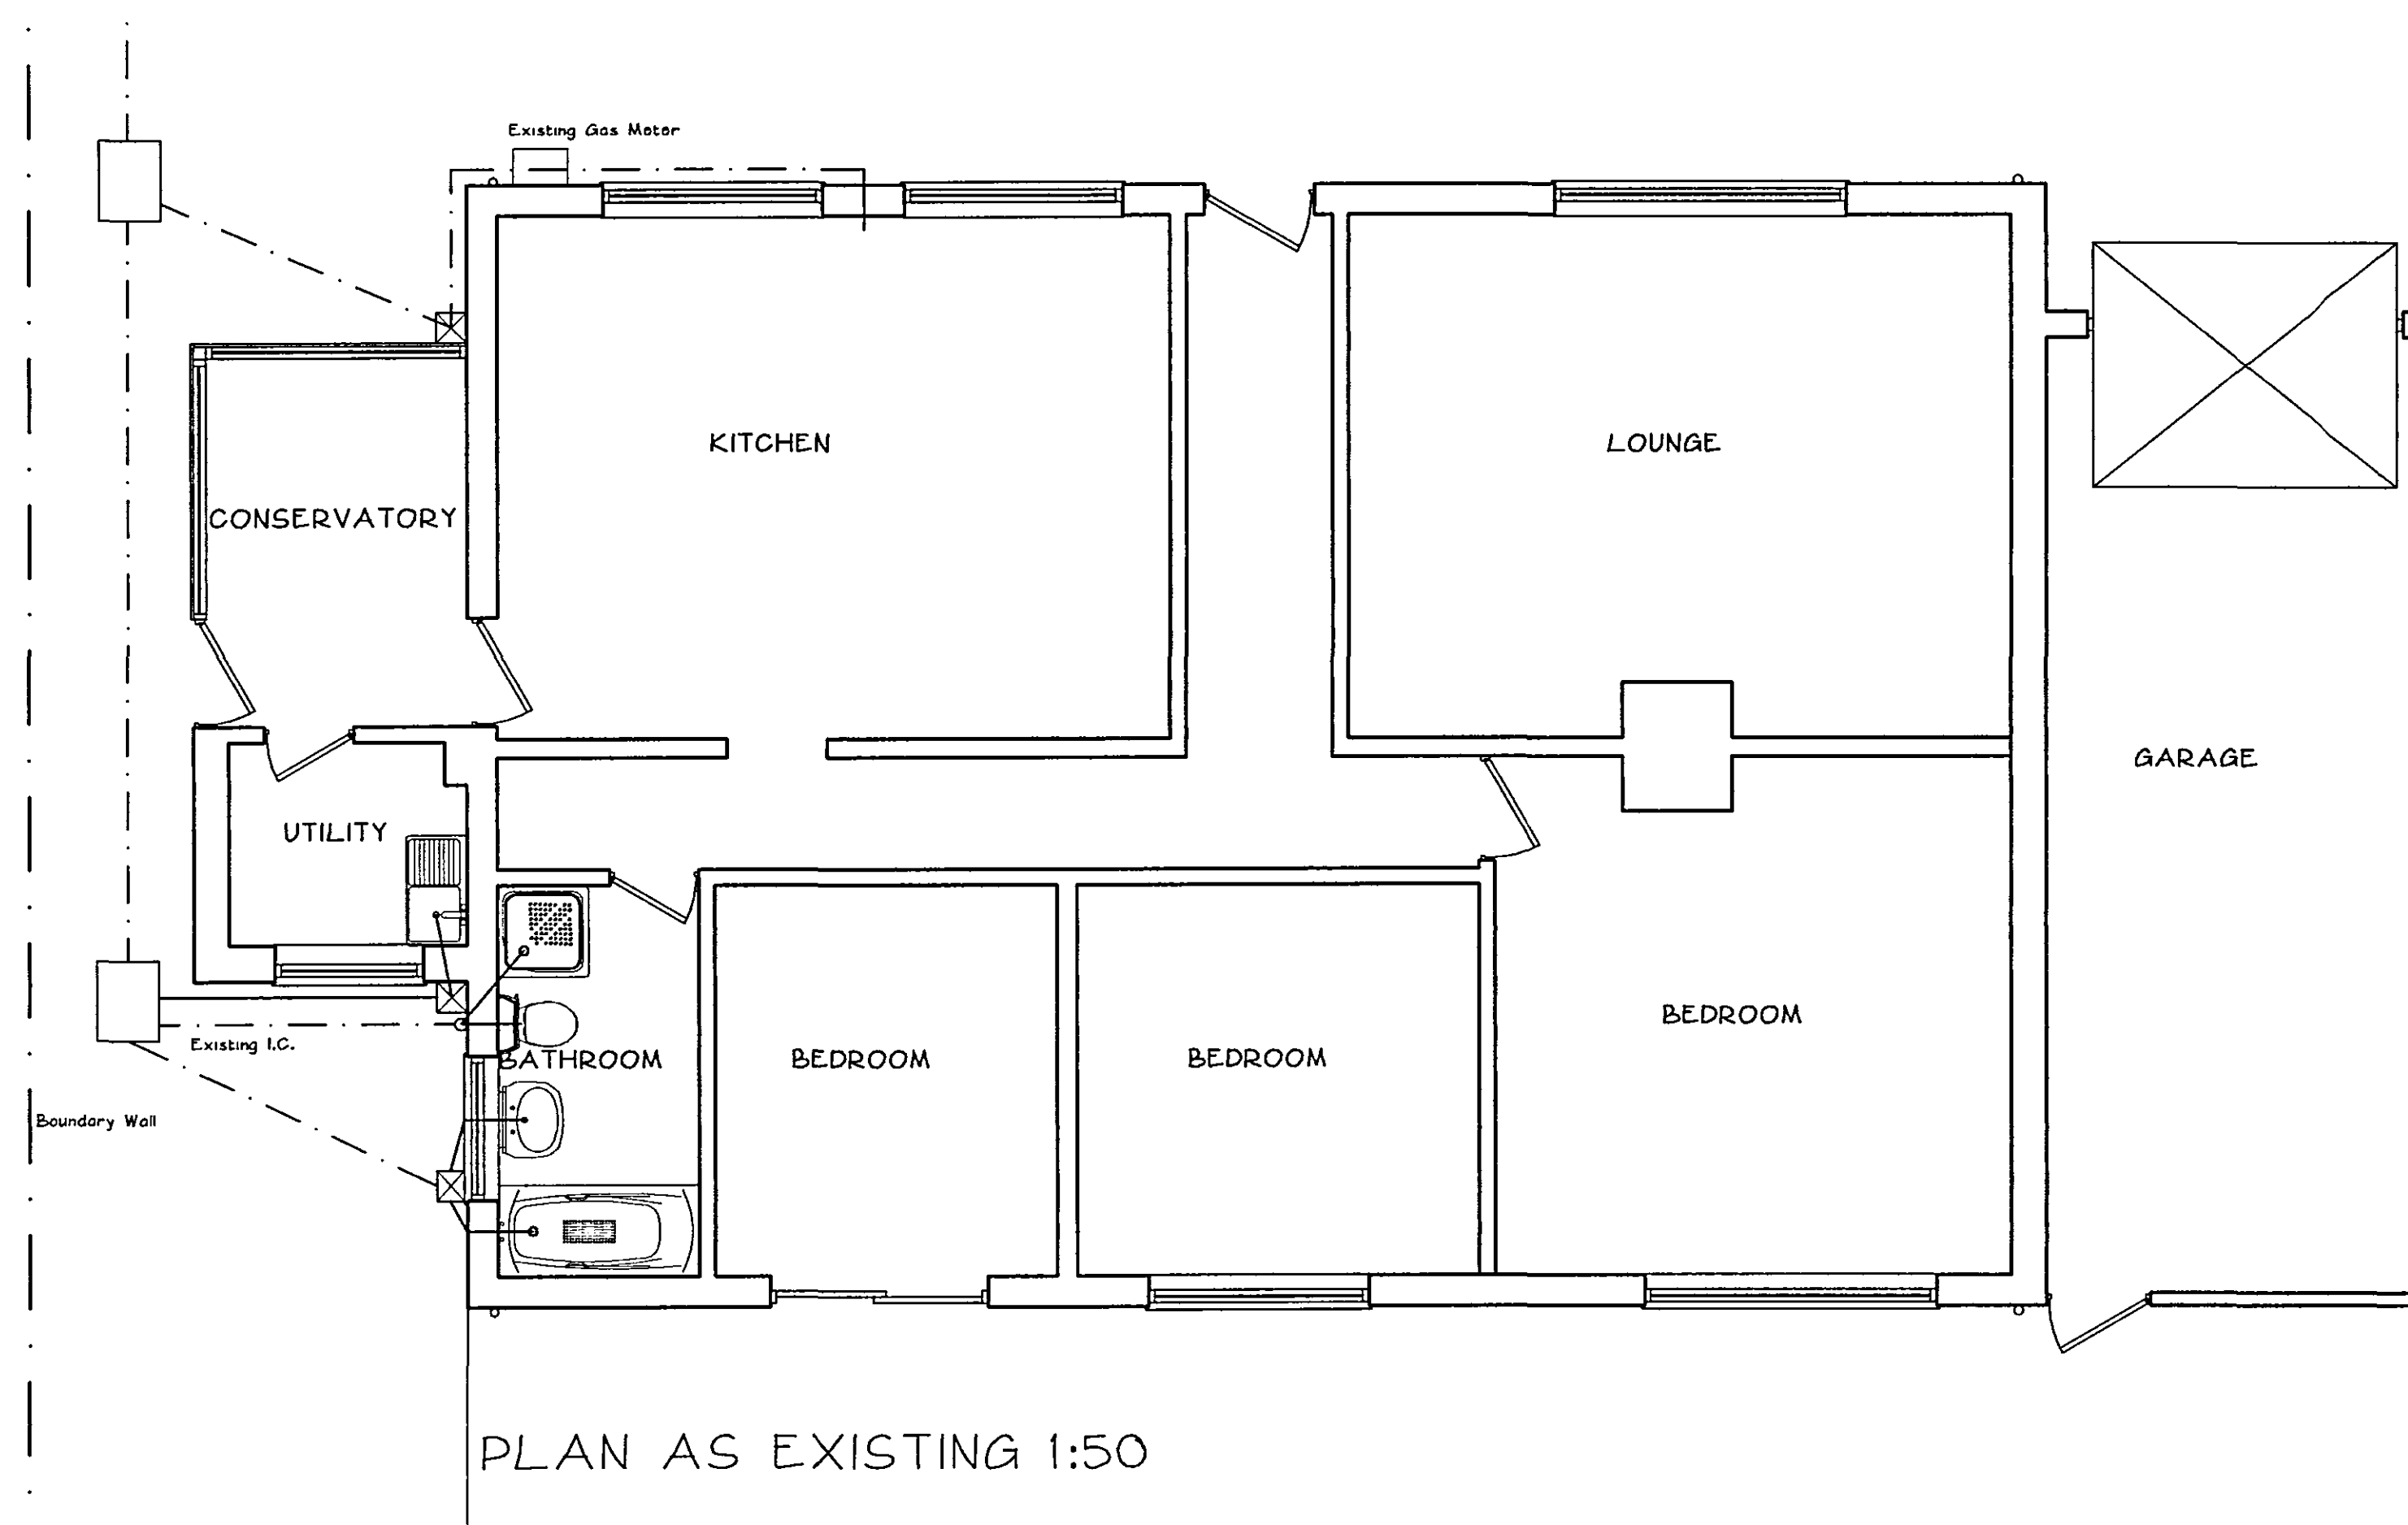

PLAN AS EXISTING 1:50

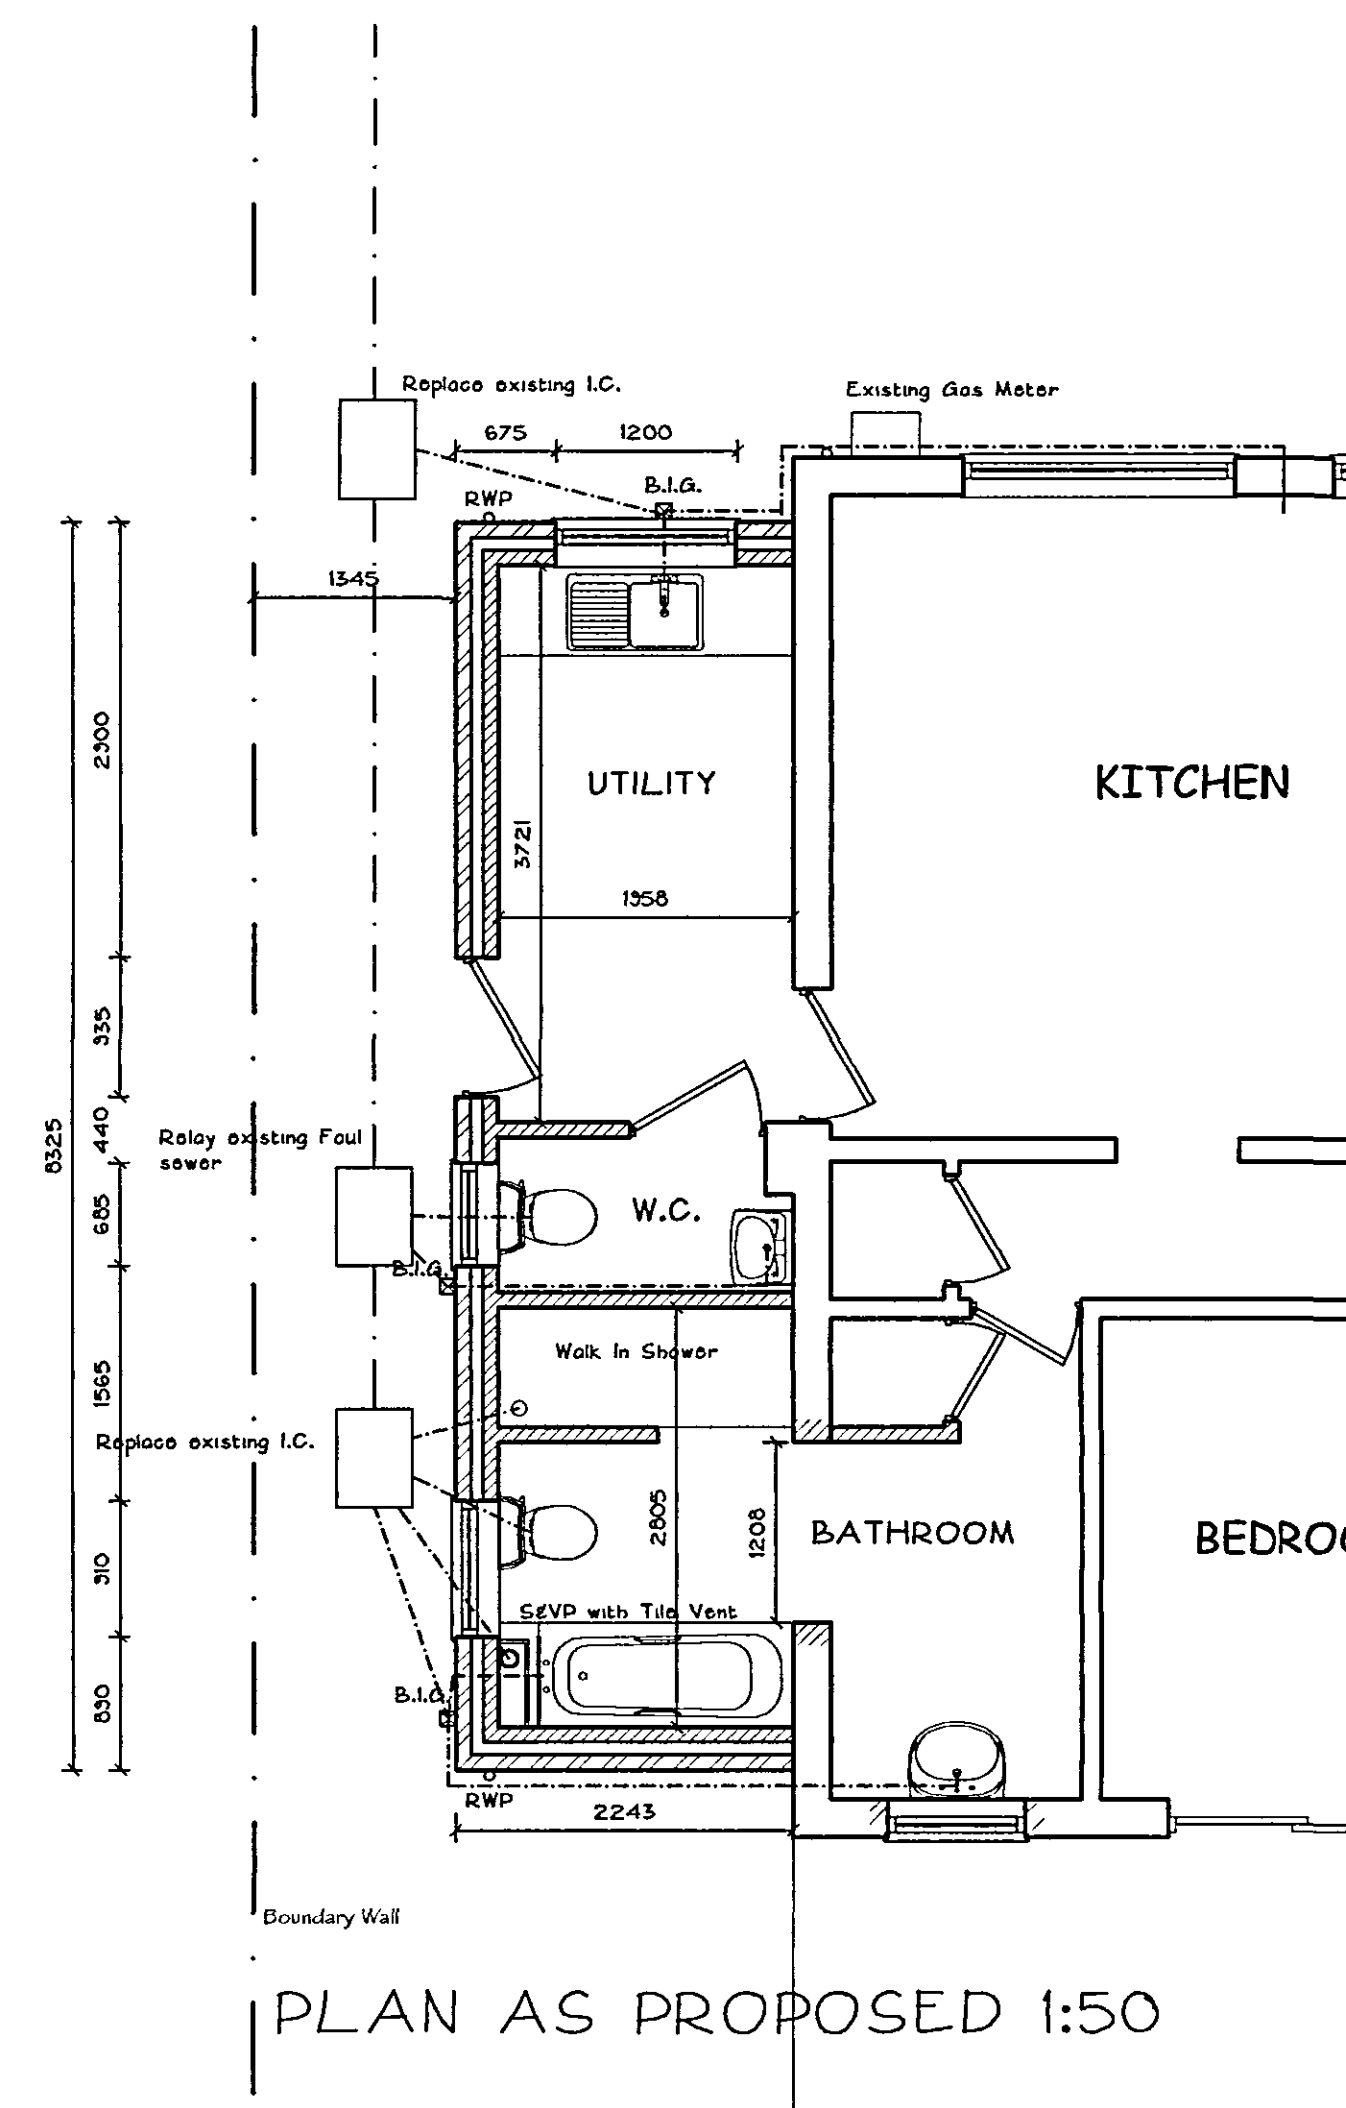

PLAN AS PROPOSED 1:50

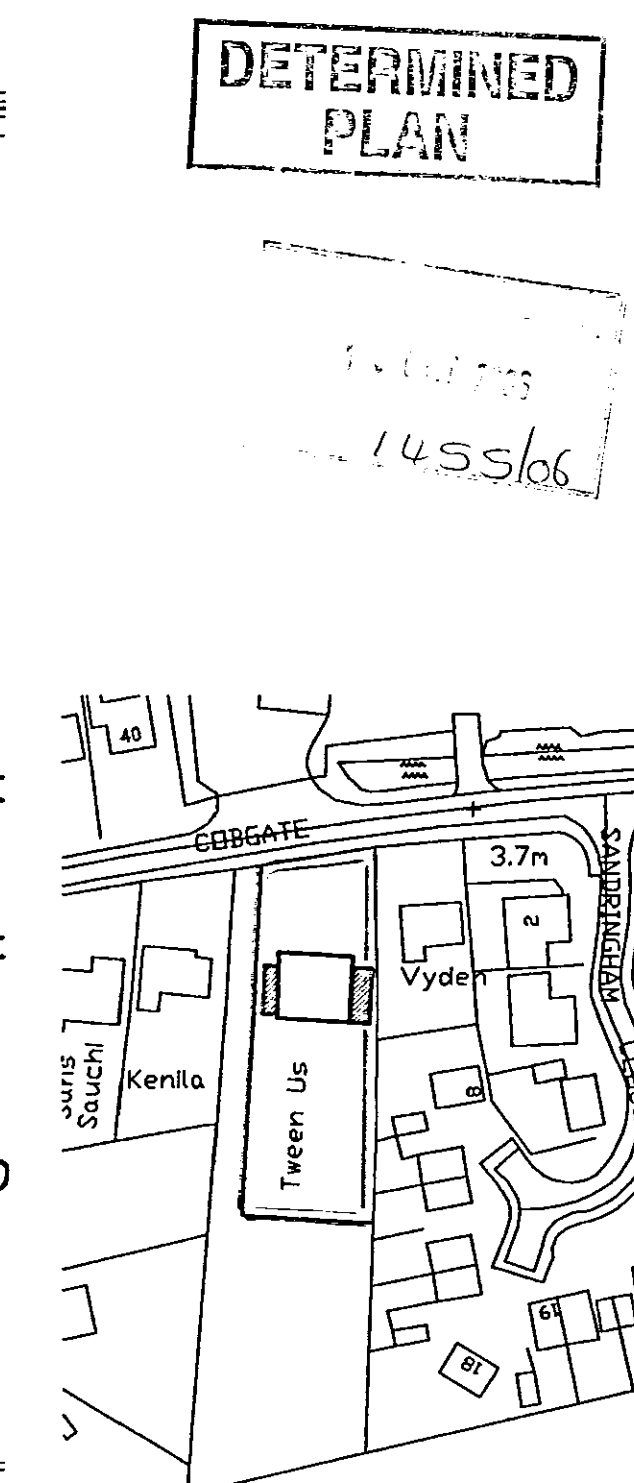

LOCATION PLAN 1:1250

Revisions Albion Technical Solutions 8 Malvern Avenue Spalding Lincs PE11 2DG Tel: 01775 714449 Fax: 01775 710210 www.albion-technical-solutions.co.uk	
Building Design & Planning Consultants	
Client Mr & Mrs R Fenwick	
Project PROPOSED NEW EXTENSION TO FORM UTILITY AND BATHROOM 'TWEEN US' COBBGATE WHAPLODE SPALDING Lincs PE12 6TD	
Drawing PROPOSED PLANS & ELEVATIONS	
Scale AS NOTED	Date OCT 2006
Drawing Number ATS/024/01	Revision A1