


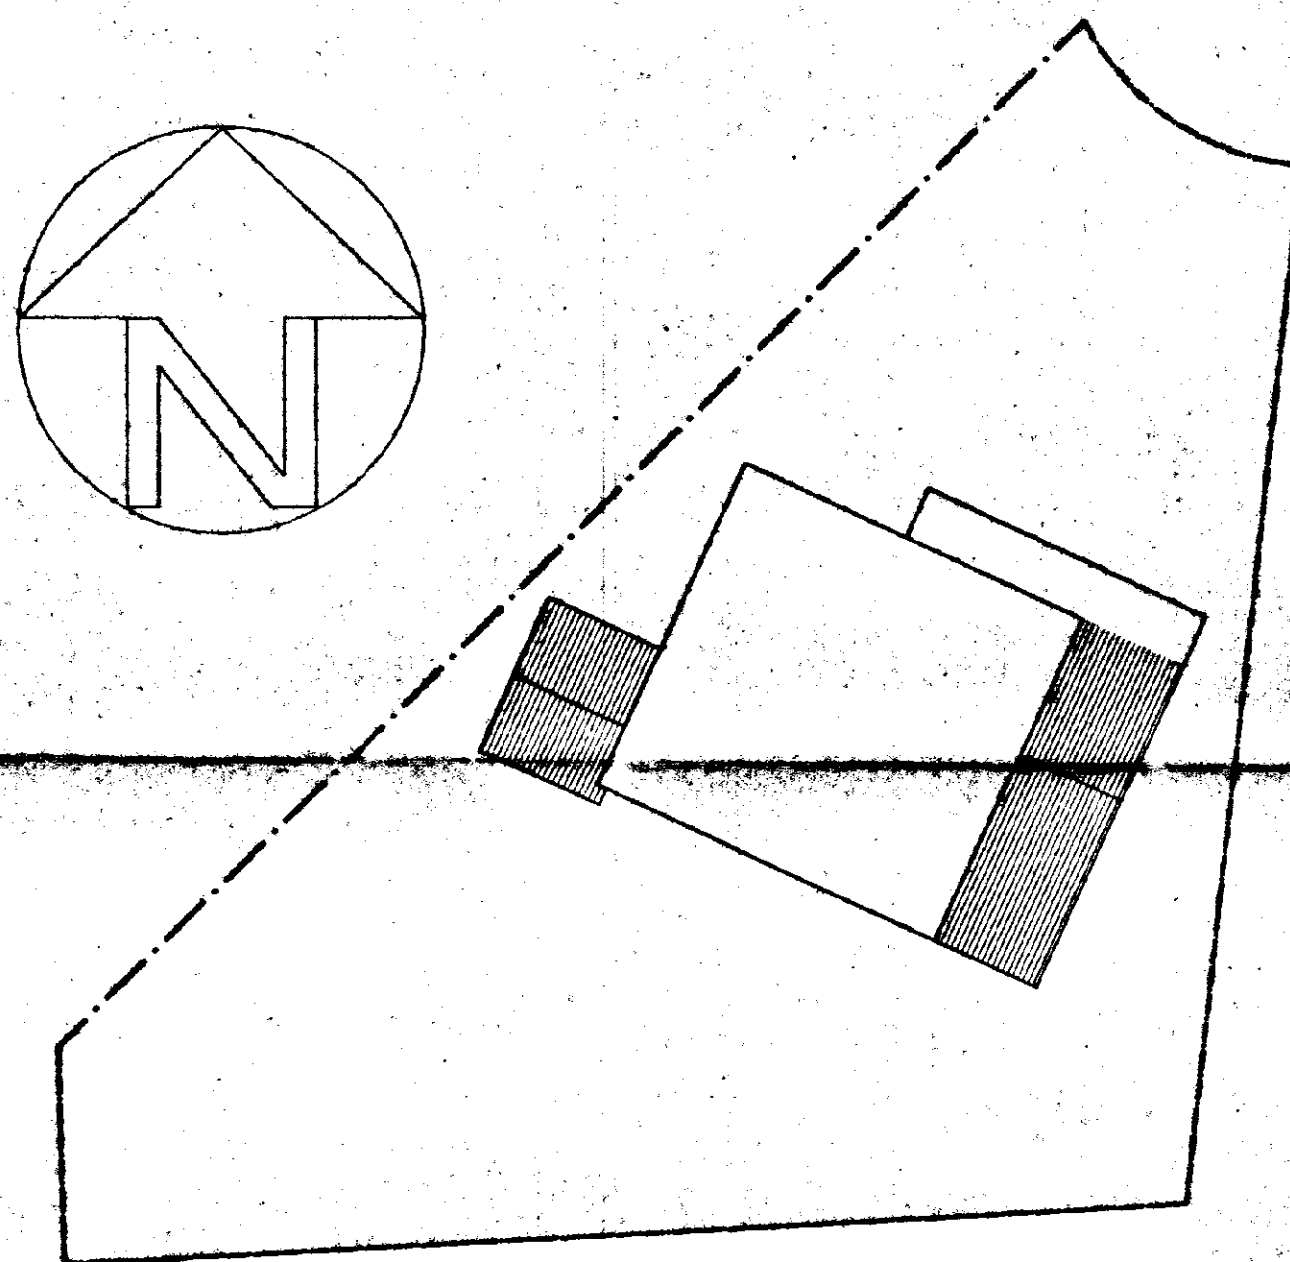


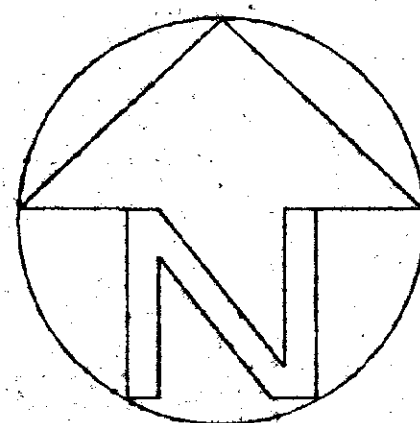

BLOCK PLAN

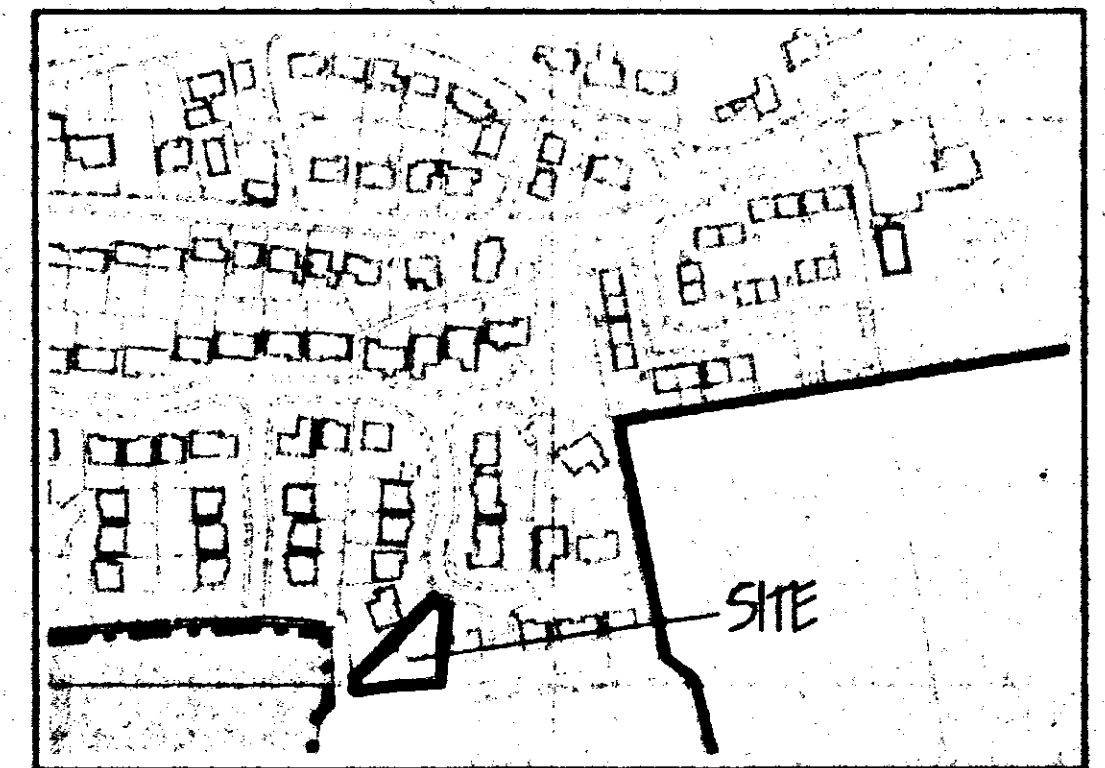


LOCATION PLAN

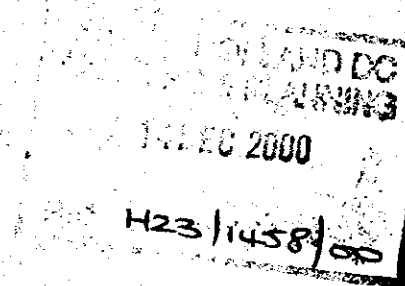

ref.	revision	date

G. R. MERCHANT I.ENG AMICE FIWO ARCHITECTURAL, STRUCTURAL AND LAND DRAINAGE CONSULTANTS Unit 4, Wrights House 32A Park Road, Holbeach, Spalding, Lincs. PE12 7EZ Tel: 01408 480800 Fax: 01408 425744 E-Mail: G. R. Merchant @ Merchant PL. Co. UK	
Project PROPOSED EXTENSION AND ALTERATIONS 12 GOLDEN HARVEST WAY WHARFLODE SPALDING Lincs	
Client MR AND MRS M. COOK	
Drawing BLOCK AND LOCATION PLANS	
Job Ref. 119/00	Drawing No. 01
Date DEC 2000	Drawn JFW
Scales 1/200 1/2500	
DO NOT SCALE FROM THIS DRAWING <small>This drawing is copyright and may not be altered, copied, photographed or used for any other purpose other than that for which it is issued. The General Contractor is to check all dimensions on site and report any discrepancies to the Architect. No details shown on this drawing including foundations are based upon tested site conditions related to the area. No responsibility can be accepted for abnormal conditions which may be discovered during construction unless reported to the Architect so that design amendments may be considered. Site soil surveys are recommended in respect of foundations to establish specific site conditions before foundation work is undertaken.</small>	



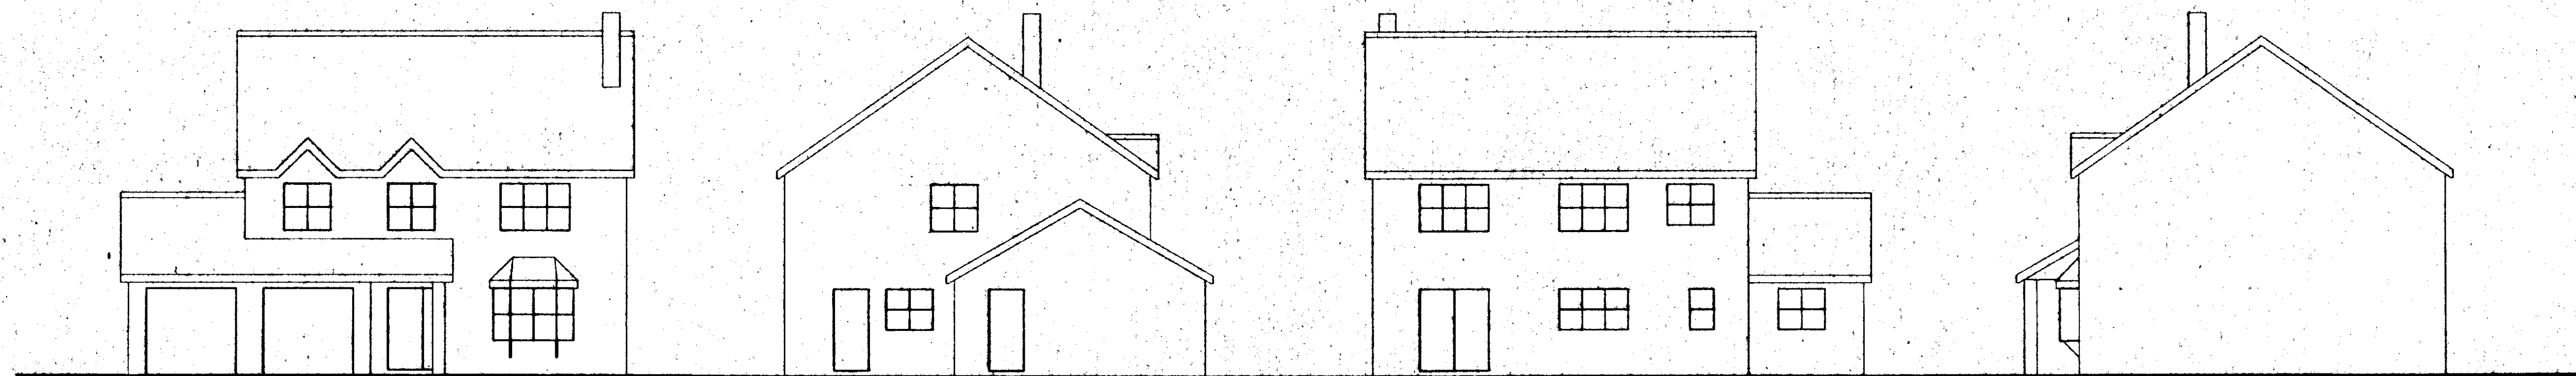


FRONT


SIDE

REAR

SIDE

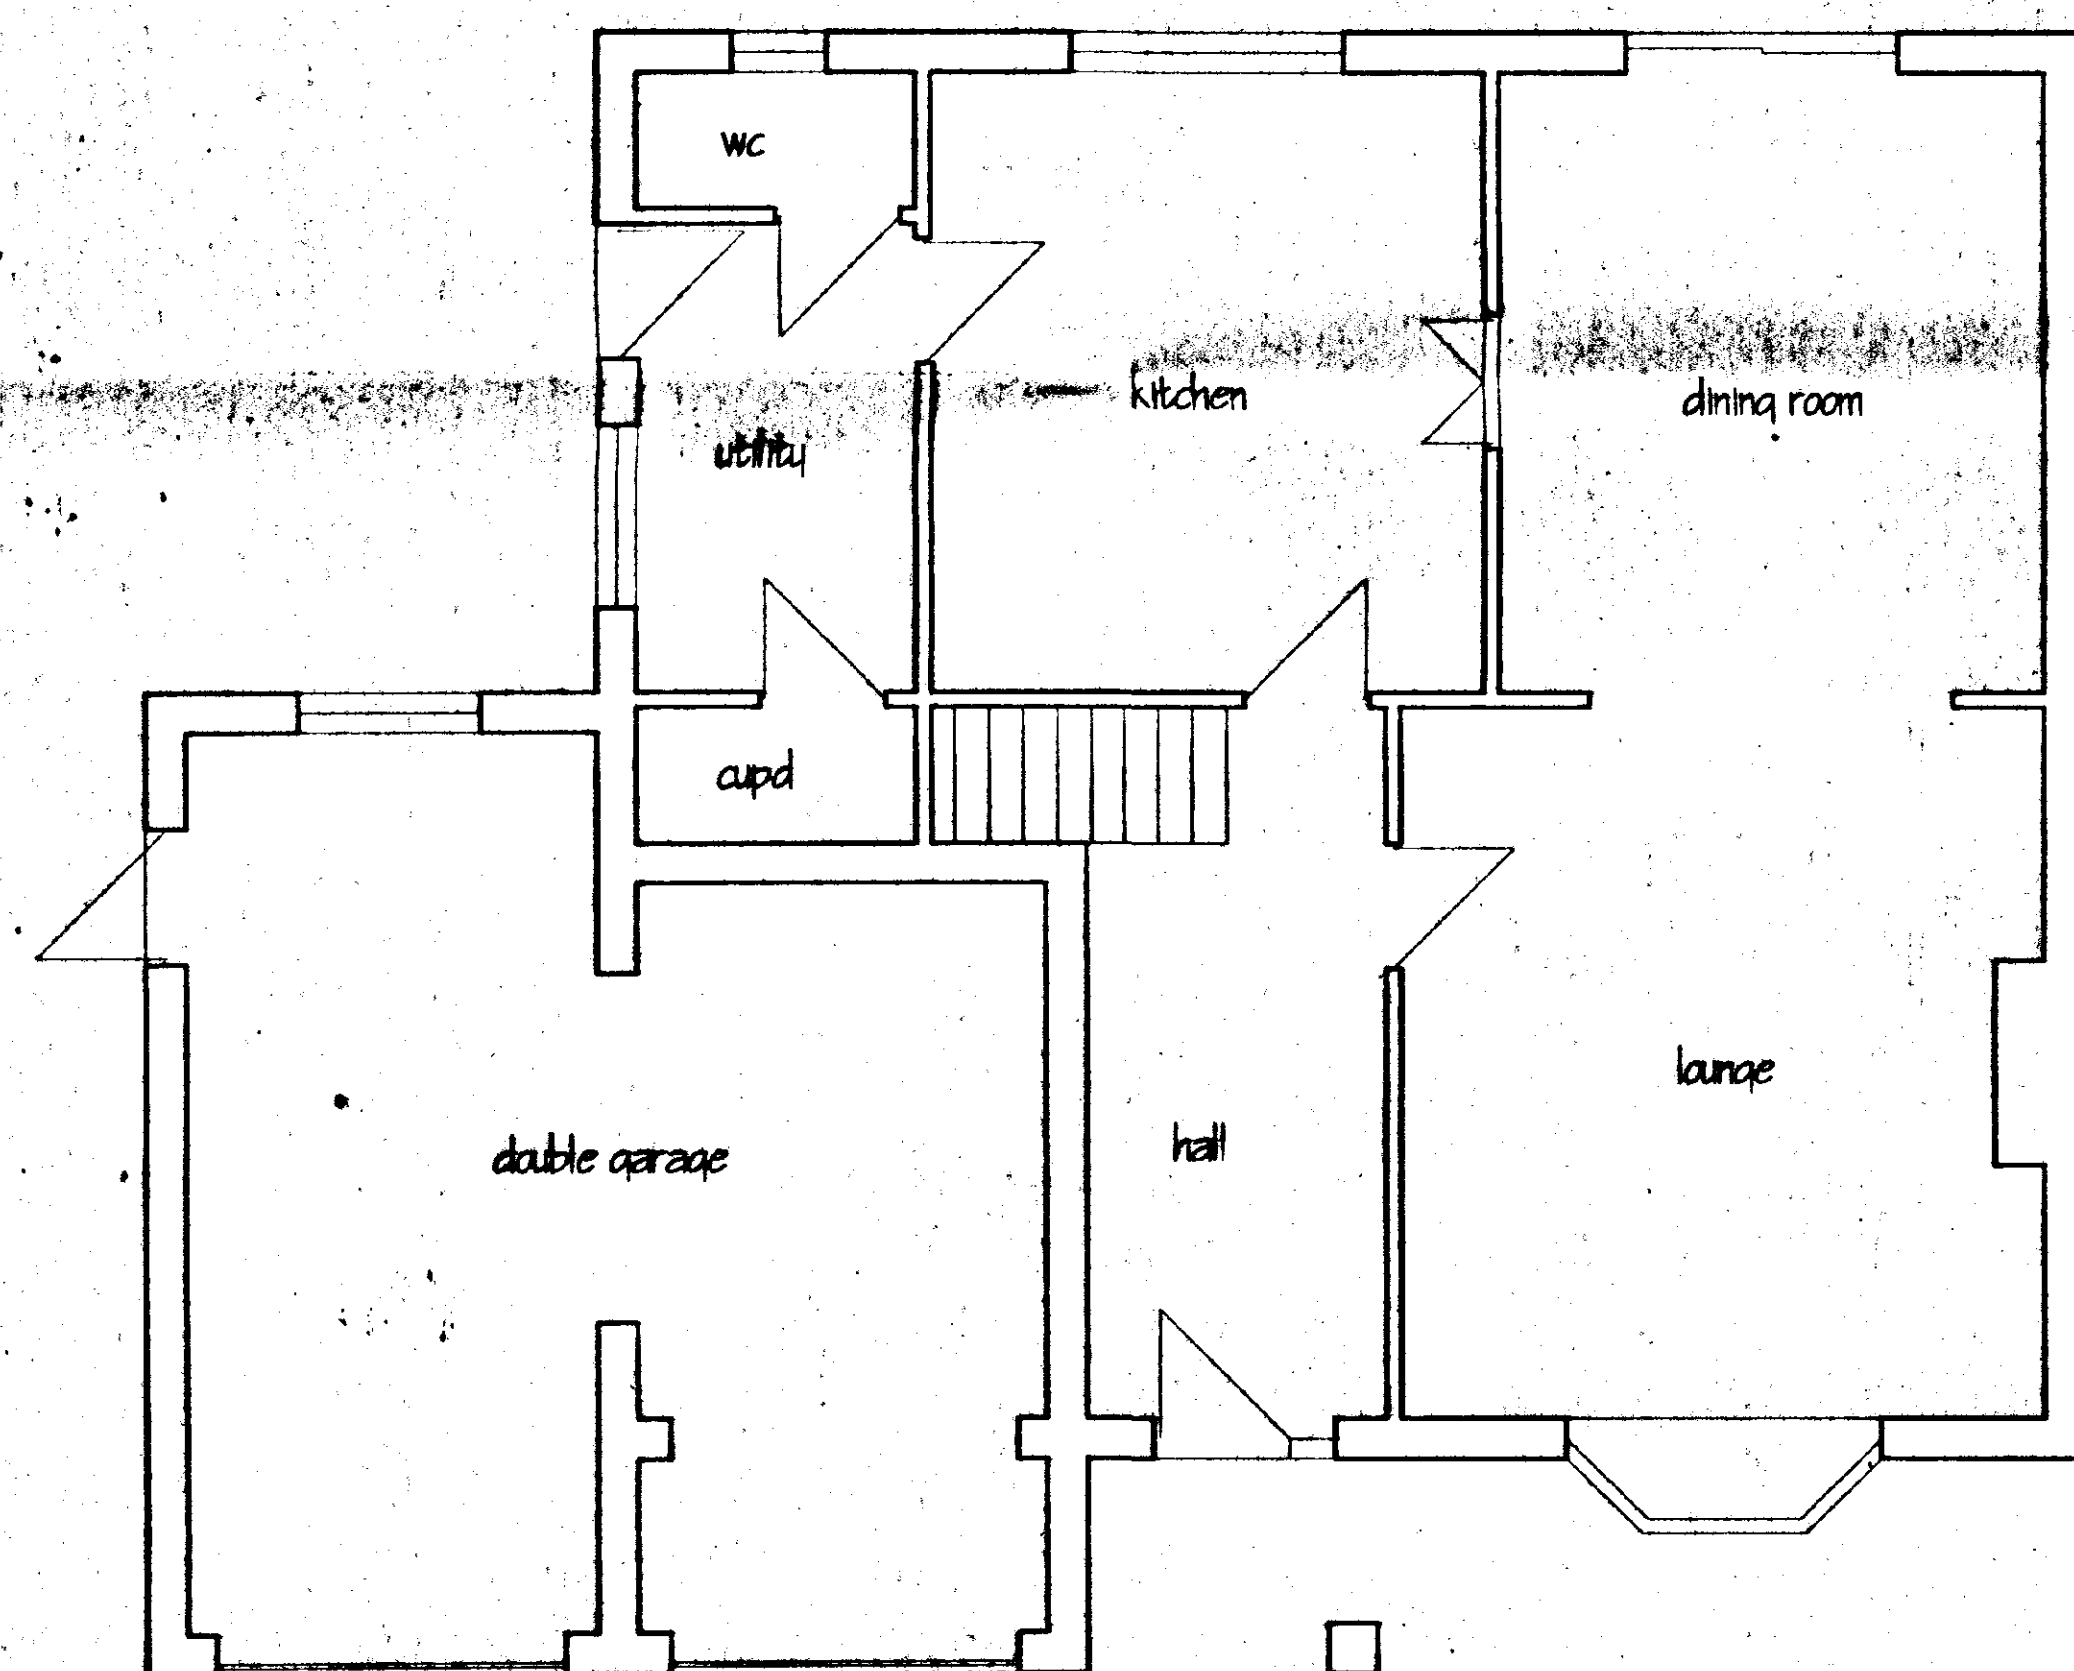

GROUND FLOOR PLAN

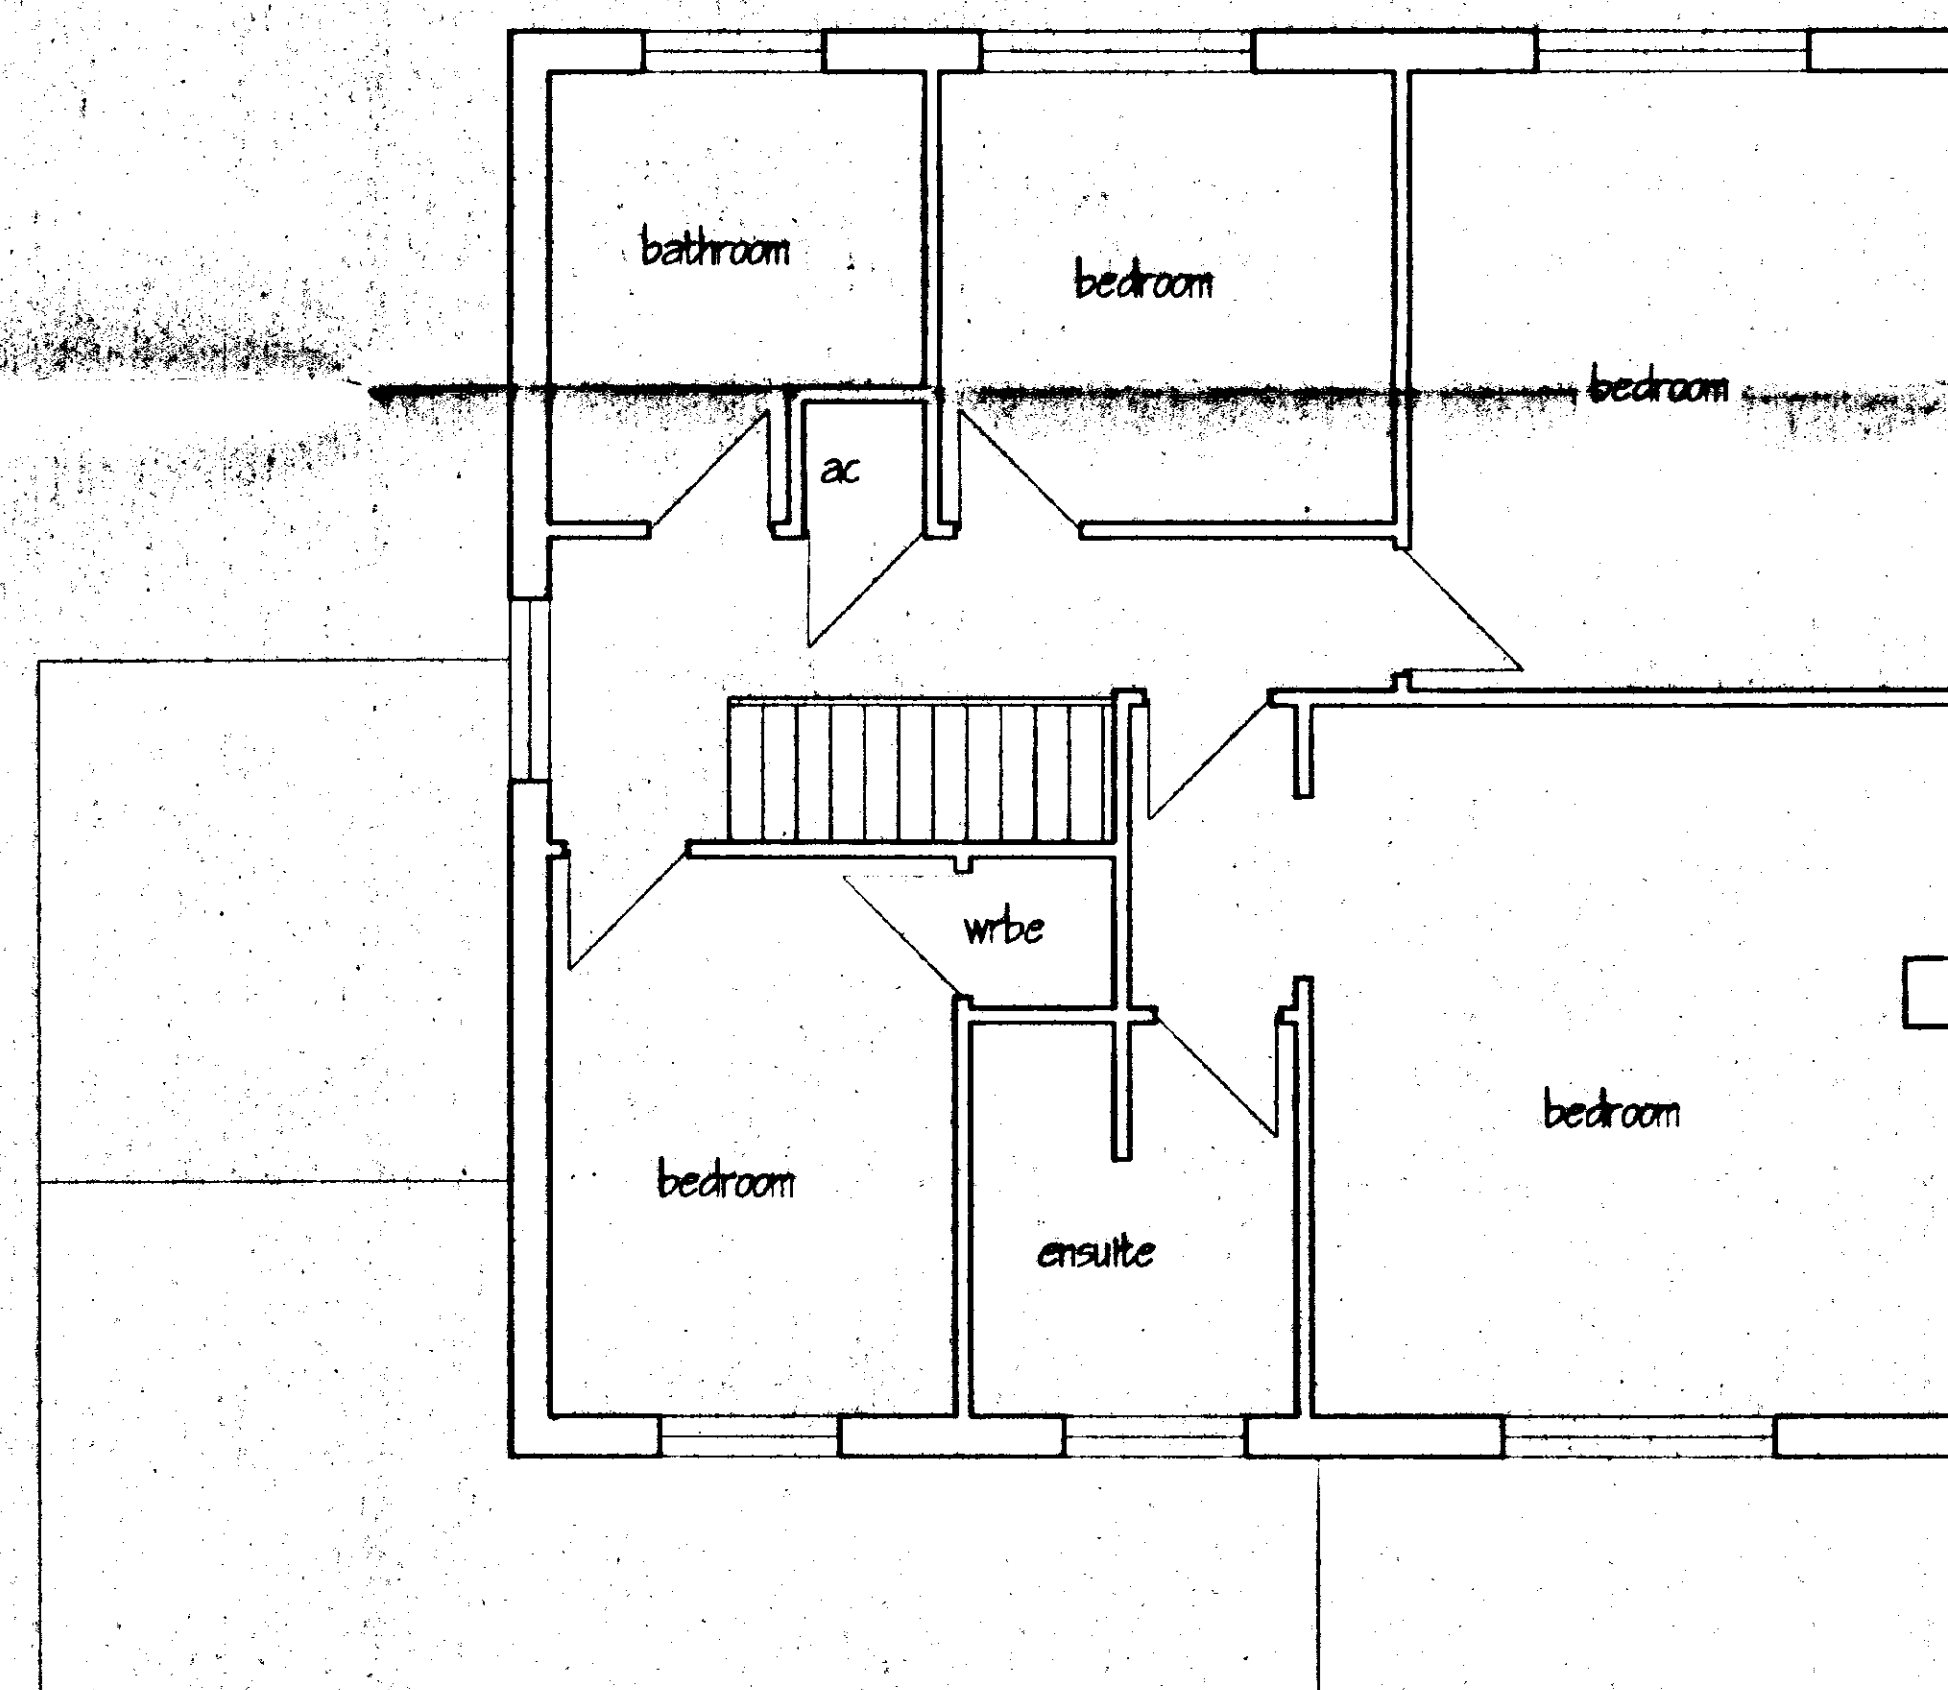

FIRST FLOOR PLAN

ref	revision	date

G. R. MERCHANT
LENG AMICE FIWO
ARCHITECTURAL, STRUCTURAL
AND LAND DRAINAGE
CONSULTANTS
 Unit 4, Wrights Mews
 12A Park Road, Holbeach,
 Spalding, Lincs. PE12 7EE
 Tel: 01408 400000
 Fax: 01408 425744
 E-Mail: G. R. Merchant @ Merchant. FS.
 Co. UK

Project
 PROPOSED EXTENSIONS AND ALTERATIONS
 12 GOLDEN HARVEST WAY
 WHAPLODE
 SPALDING Lincs

Client
 MR AND MRS M COOK

Drawing
 PLANS AND ELEVATIONS
 AS EXISTING

Job Ref.
 119/00

Drawing No.
 02

Date
 NOV 2000


Drawn
 JPW

Scales
 1/50 1/100

SOUTH HOLLAND DO
 HOUSING & PLANNING
 14 DEC 2000
 File H23/1458/00

DETERMINED
PLAN

DO NOT SCALE FROM THIS DRAWING
 This drawing is copyright and may not be altered, traced, photographed or used for any other
 purpose other than that for which it is issued.
 The General Contractor is to check all dimensions on site and report any discrepancies to the
 Architect.
 All details shown on this drawing including foundations are based upon typical site conditions related
 to the area. No responsibility can be accepted for abnormal conditions which may be discovered
 during construction unless reported to the Architect so that design amendments may be
 considered. Site surveys are recommended in respect of foundations to establish specific site
 conditions before foundation work is undertaken.

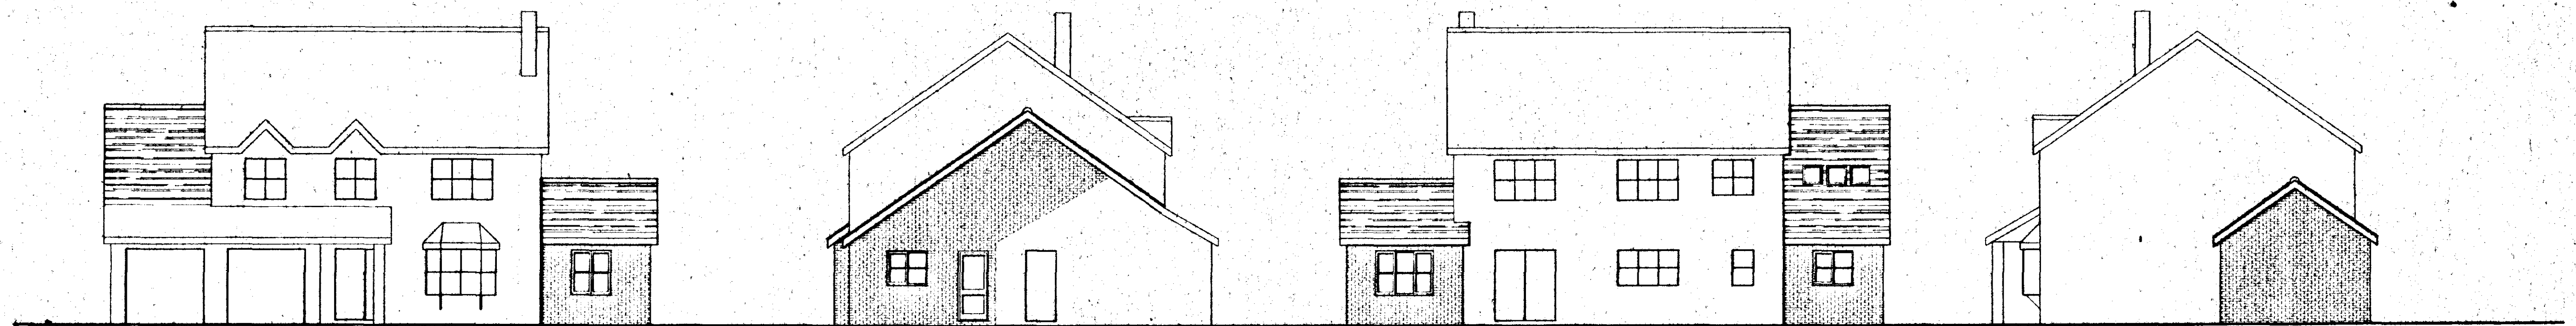


FRONT


SIDE

REAR

SIDE

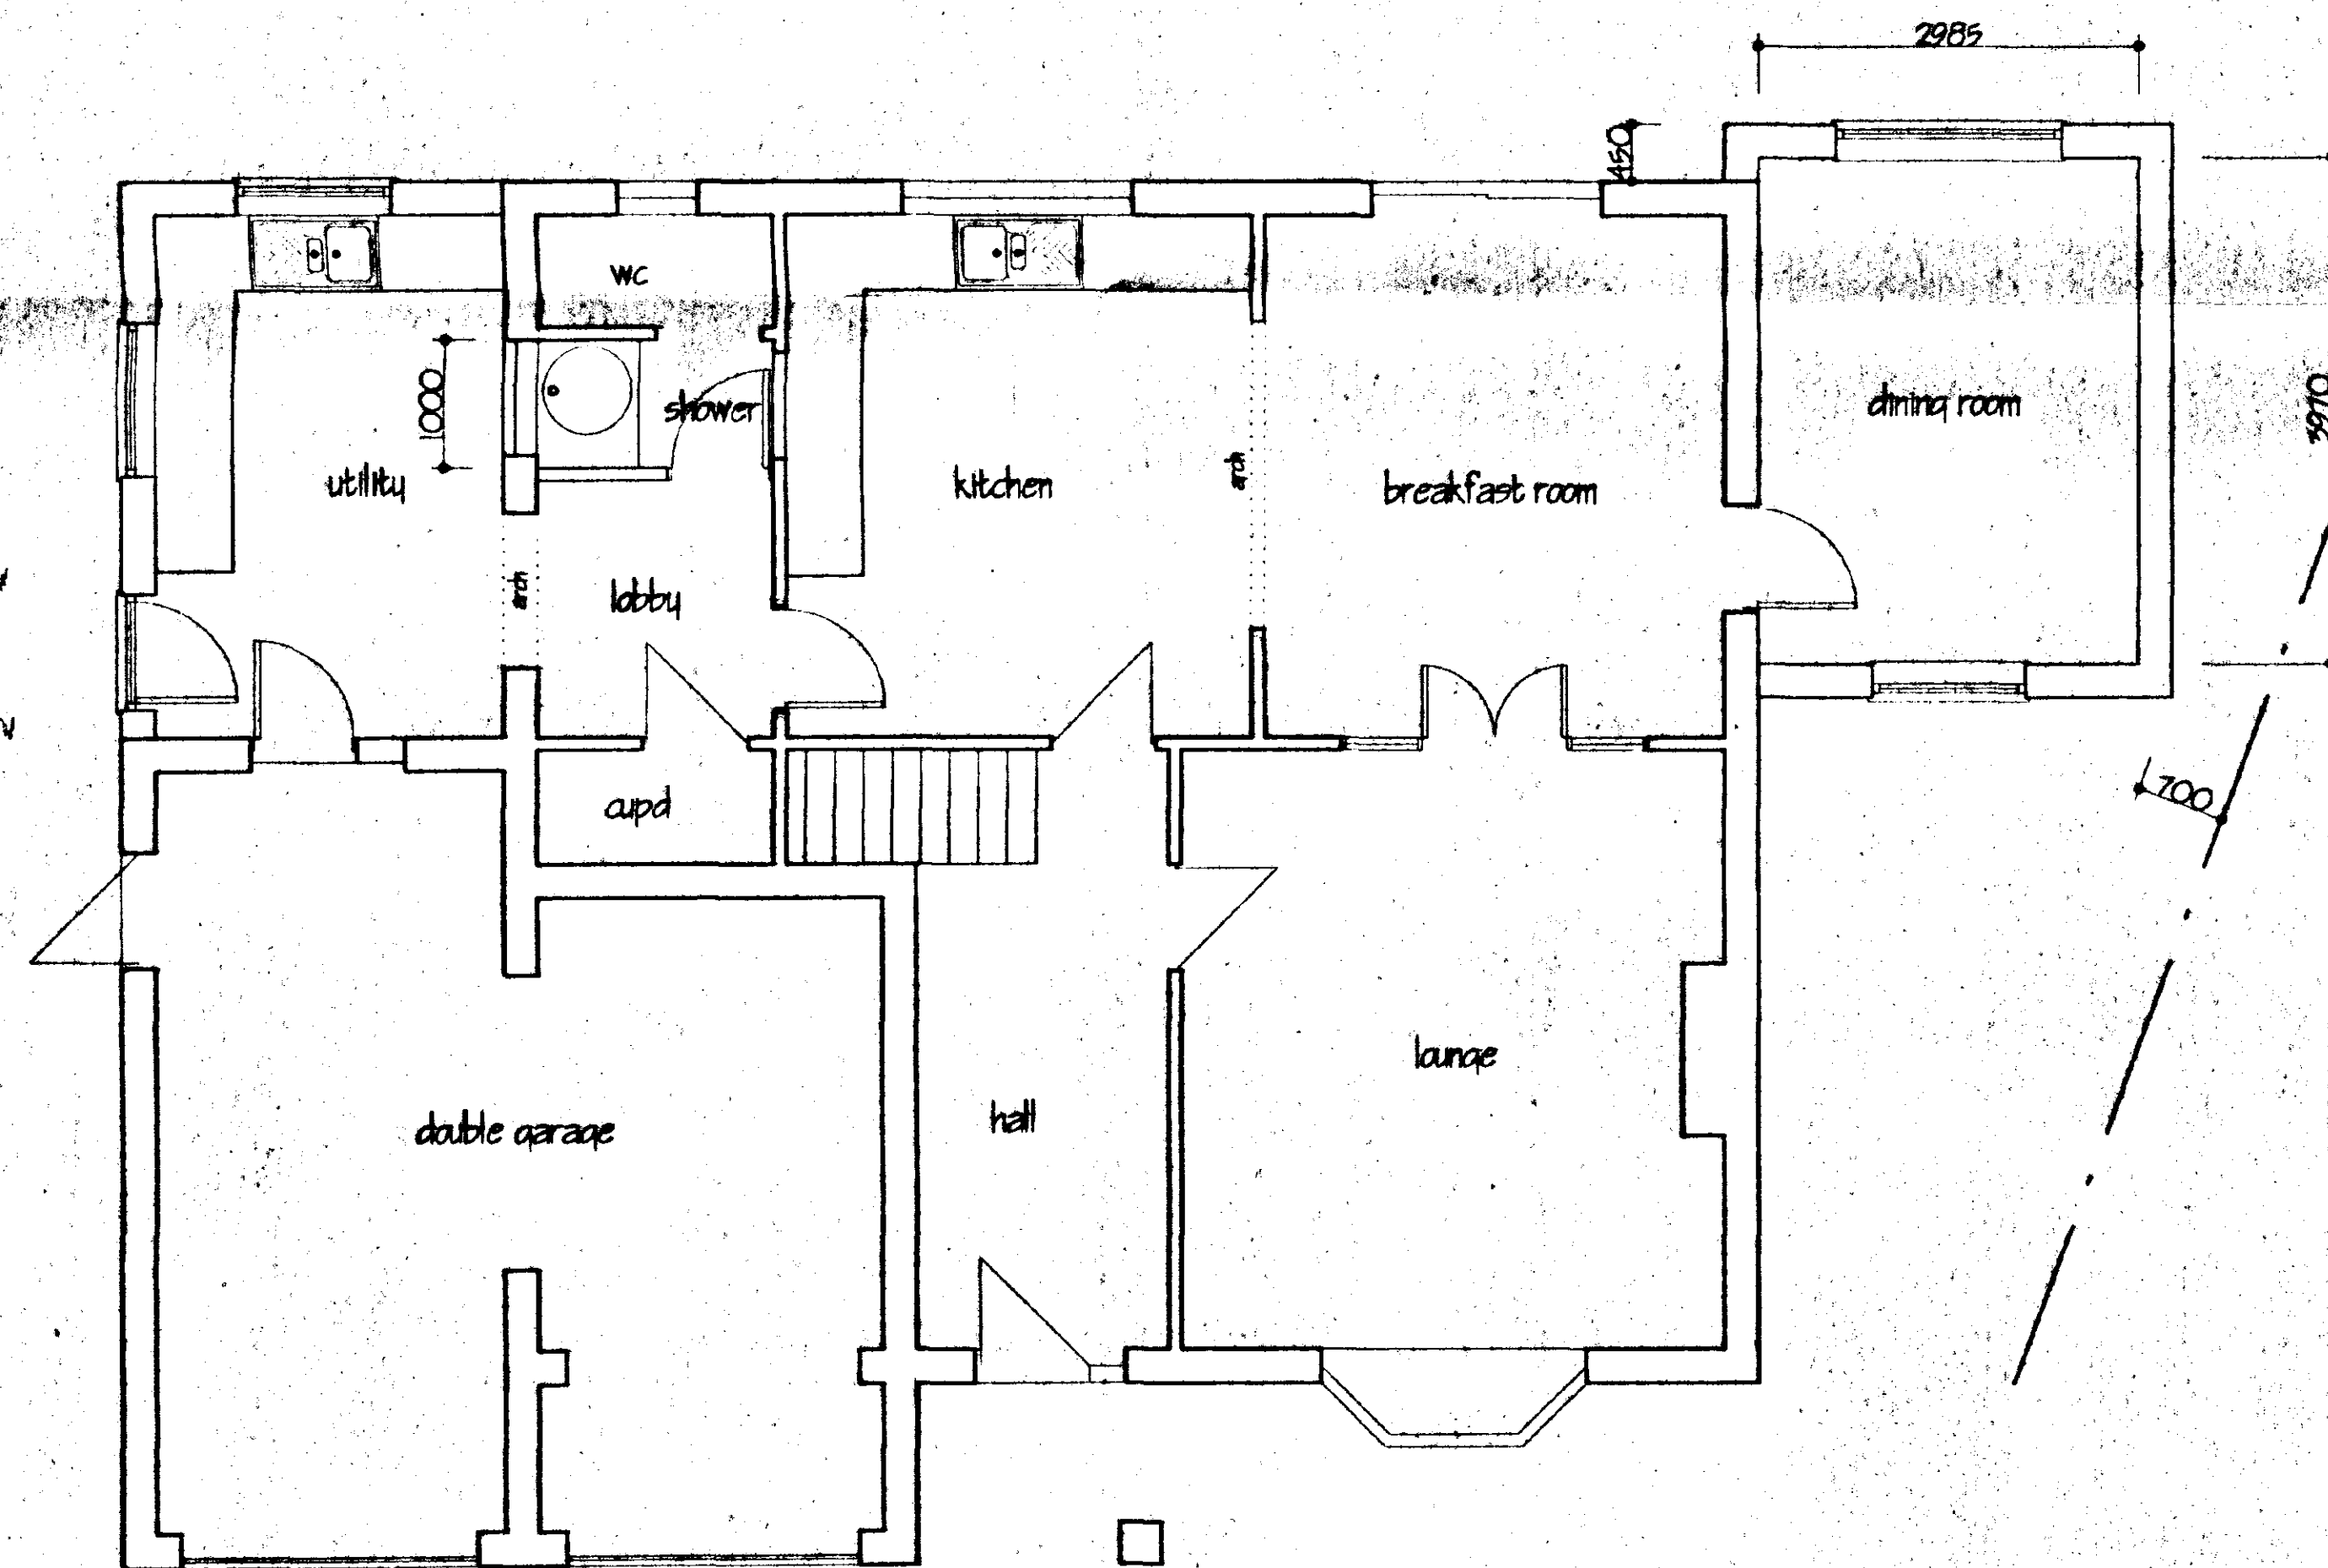

GROUND FLOOR PLAN

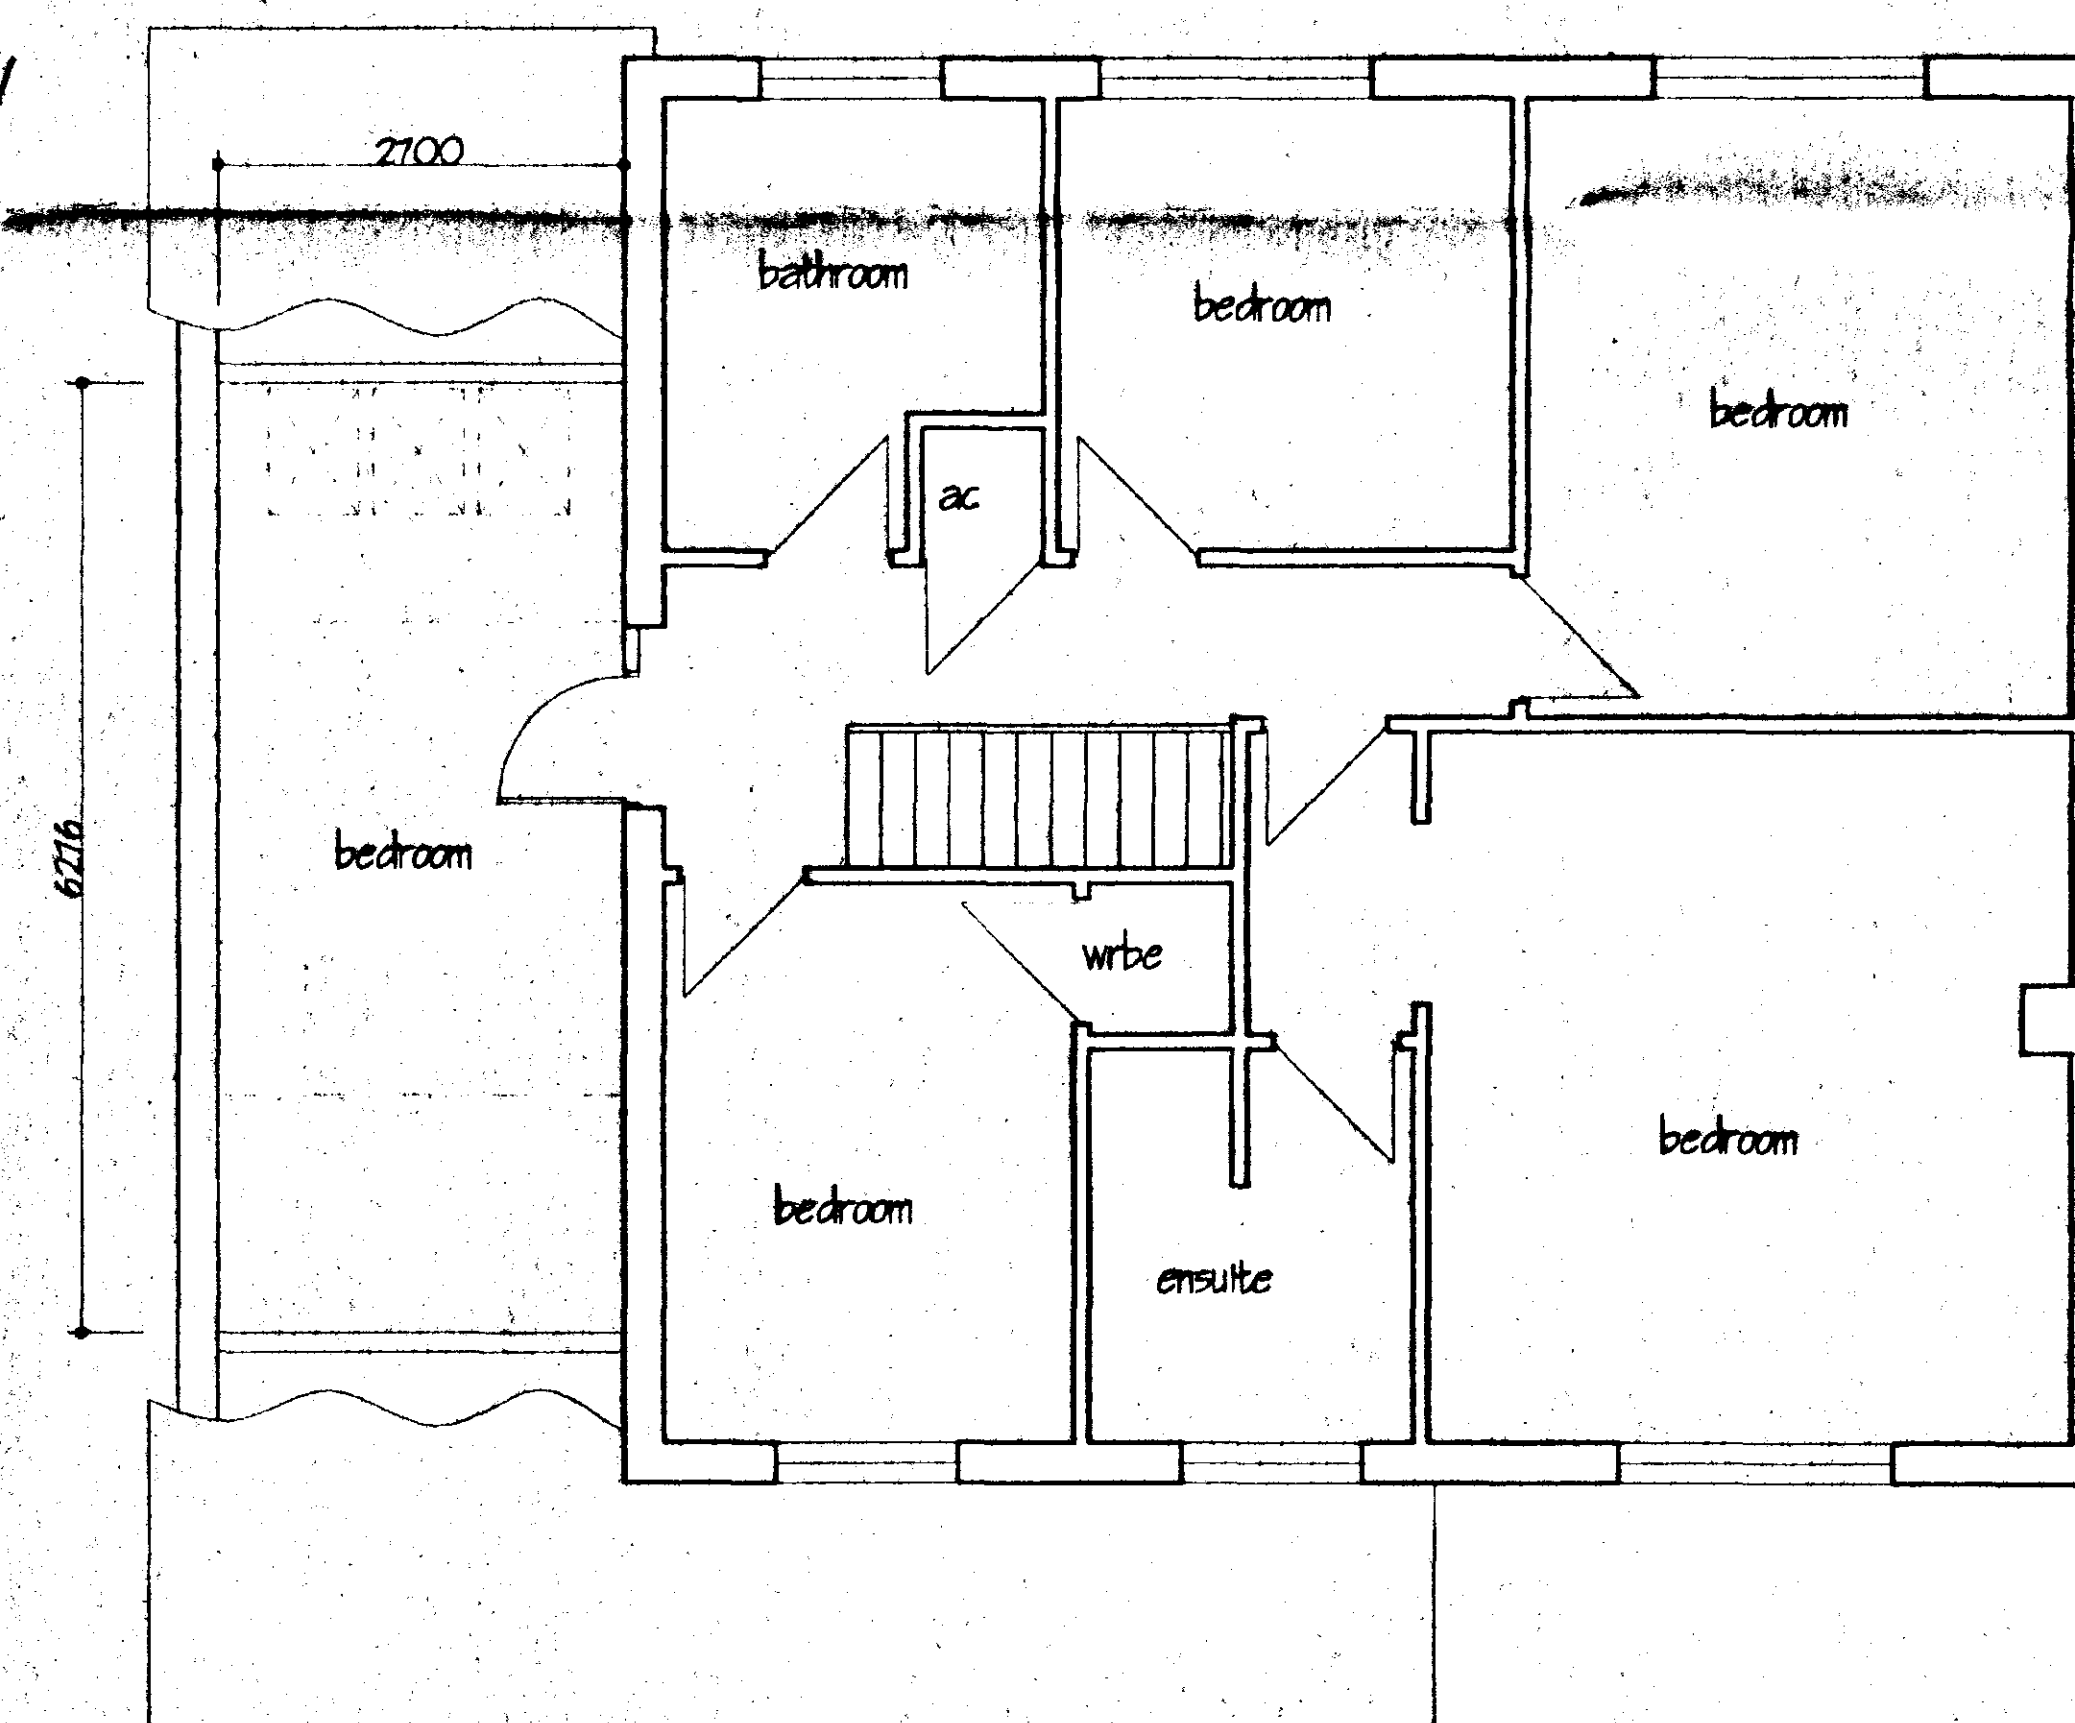

FIRST FLOOR PLAN

SOUTH EAST DRAINAGE
HOUSING PLANNING
14 DEC 2000
Ref: H23/1458/50

**DETERMINED
PLAN**

A CLIENTS ALTERATIONS		NOV 2000
ref	revision	date
G. R. MERCHANT I.ENG AMICE FTWO ARCHITECTURAL, STRUCTURAL AND LAND DRAINAGE CONSULTANTS Unit 4, Wrights Mews 122 Park Road, Holbeach, Spalding, Lincs. PE12 7EE Tel: 01408 480800 Fax: 01408 428744 E-Mail: G. R. Merchant @ Merchant. PS. Co. UK		
Project PROPOSED EXTENSIONS AND ALTERATIONS 12 GOLDEN HARVEST WAY WHARFLODE SPALDING Lincs		
Client MR AND MRS M COOK		
Drawing PLANS AND ELEVATIONS AS PROPOSED		
Job Ref.	Drawing No.	
119/00	03A	
Date	Drawn	
NOV 2000	JPW	
Scales 1/50 1/100		
DO NOT SCALE FROM THIS DRAWING The drawing is copyright and may not be altered, traced, photographed or used for any other purpose other than that for which it is issued. The General Contractor is to check all dimensions on site and report any discrepancies to the Architect. If any dispute arises on this drawing including boundaries are based upon typical site conditions relating to the area. No responsibility can be accepted for structural conditions which may be discovered during construction unless reported to the Architect on the design amendments may be considered. Site and survey are recommended in support of boundaries to establish specific site conditions before foundation work is undertaken.		