

Contractor to check all Dimensions on site prior to ordering materials / commencing work. Do Not Scale from this Drawing - If in doubt then please ask




Front Elevation
Scale 1:100


Side Elevation
Scale 1:100

Rear Elevation
Scale 1:100


Side Elevation
Scale 1:100

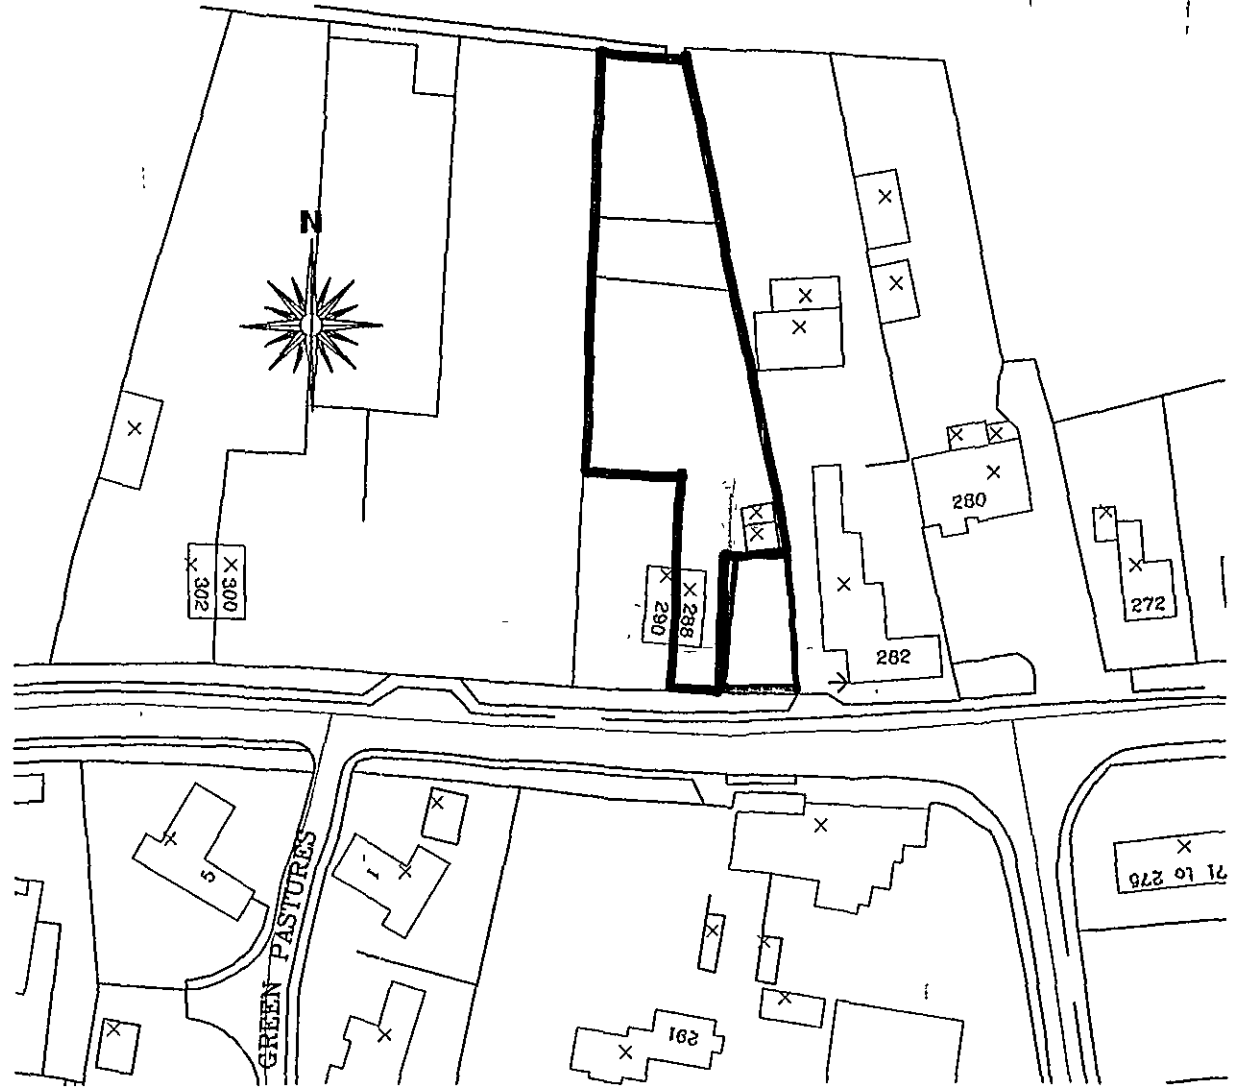


Site Location Plan
Scale 1:1250

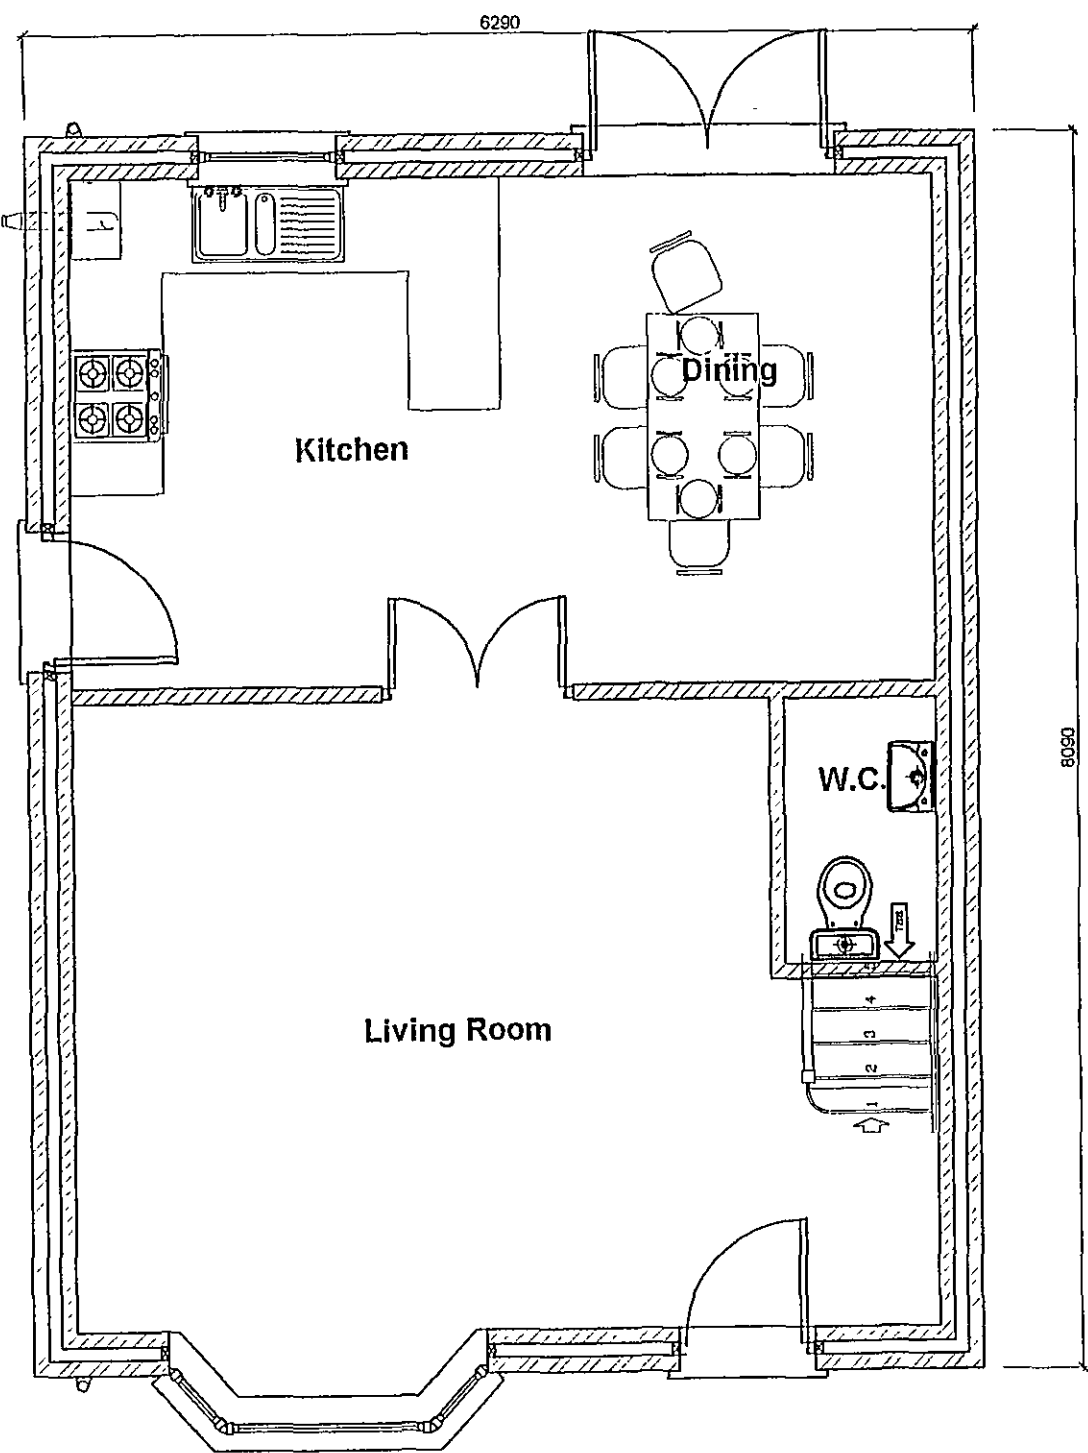

Ground Floor Plan
Scale 1:50

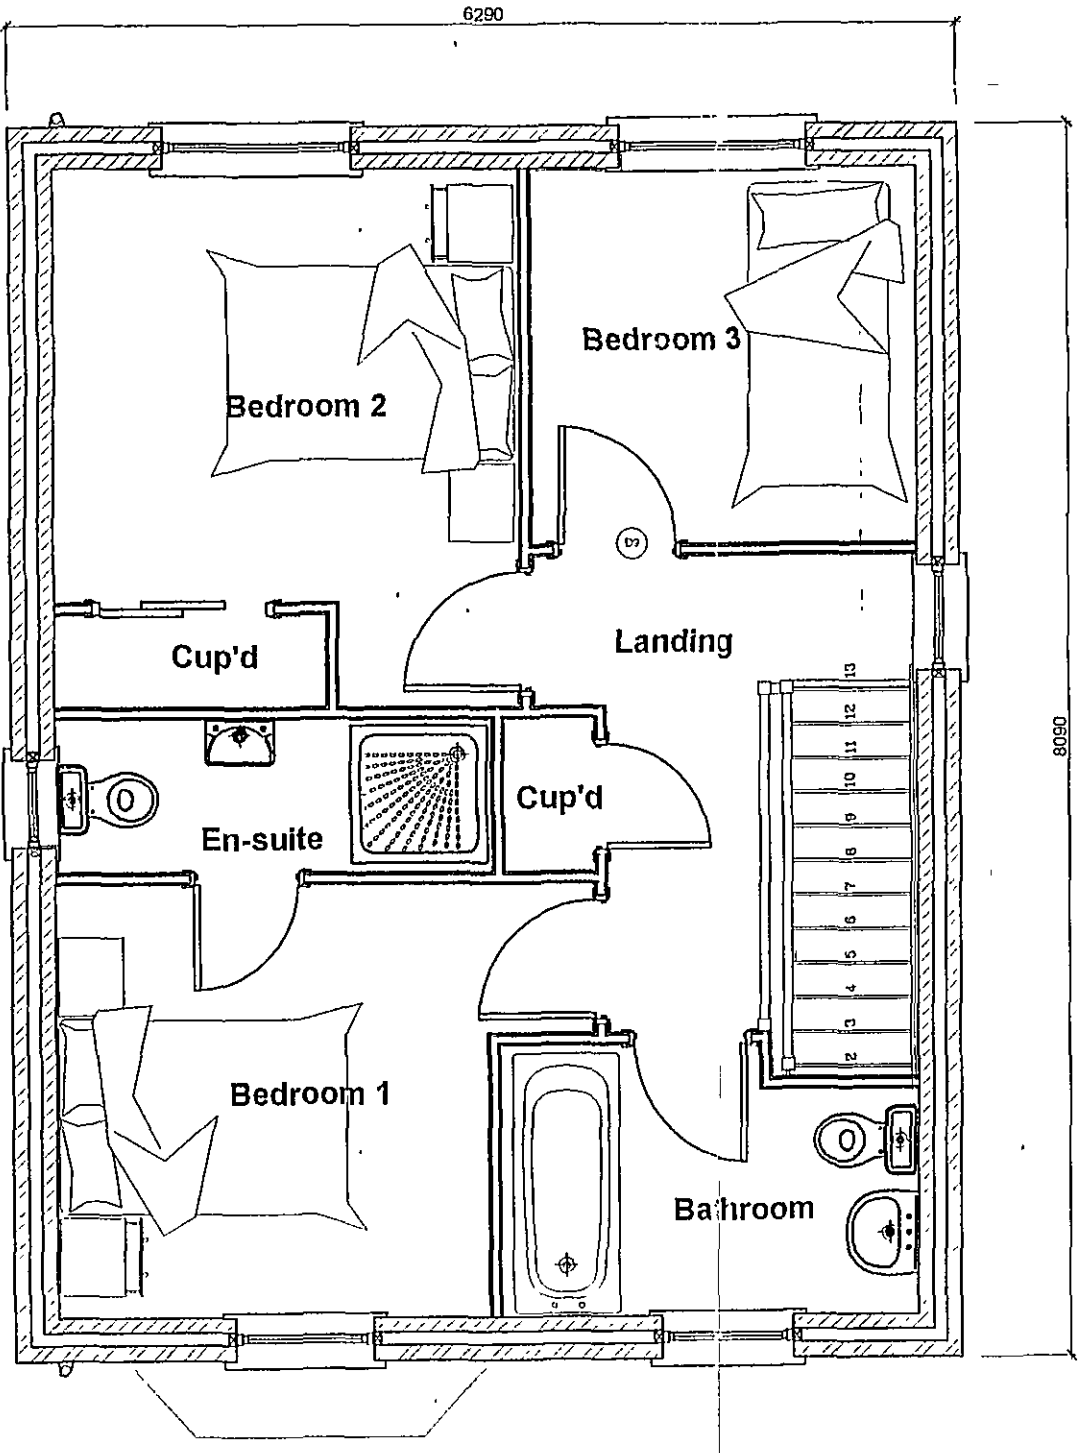

First Floor Plan
Scale 1:50

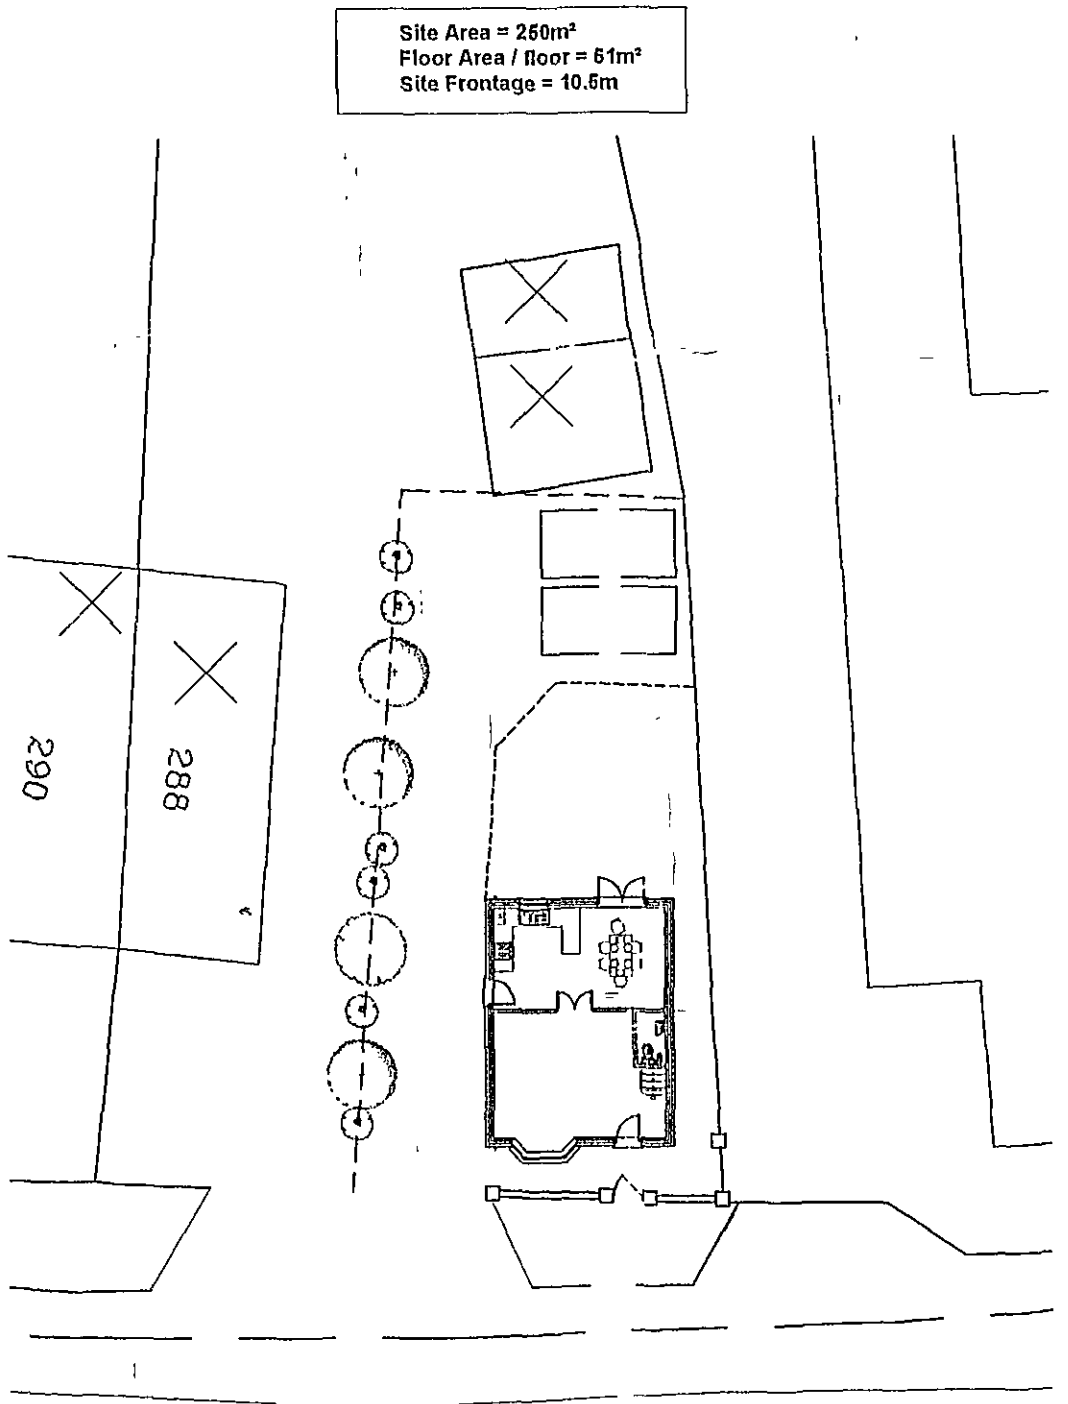

Site Block Plan
Scale 1:250

**DETERMINED
PLAN**

SHDC
Planning & Development
- 6 NOV 2007
Ref: 1470107

*Moreland
is keeping s/s.
In line
passing*

GENERAL CONDITIONS
Contractors are responsible for checking all dimensions on site when work commences and before ordering any materials. Any discrepancies should be brought to the attention of the Client for remedial action before commencing further.

All details shown are based on typical site conditions for that area, any abnormal conditions should be brought to the attention of the Client and Local Authority.

The notes shown are mainly to cover the requirements of Building Regulations and should not be treated as full specification.

No allowance has been made for any Structural Calculations, a "SAP" calculation, Soil Investigation or Flood Risk Assessment. If deemed necessary then these will be a chargeable extra. All steel beam sizes shown on drawing are all subject to confirmation from Structural Engineer.

All materials not specified to be of a standard suitable for the work proposed and be fit for purpose. All work to be in accordance with good building practice and all necessary BS codes for Workmanship on Building Sites.

Client:
Mr & Mrs D Hunns
288 High Road
Whaplode
Spalding
PE12 6TG

Site:
**Proposed Residential
Development**

Drawing Title
**Elevations and Floor
Plans**

**remway
Design Ltd**
2 Red Lion Street
Spalding
PE11 1SX
Tel / Fax: 01775 768 921
Mobile: 07815 112 058
e-mail: jason@remwaydesign.co.uk

Date: OCT07 **Scale:** As Noted

Drawing No:
1482 - 01