


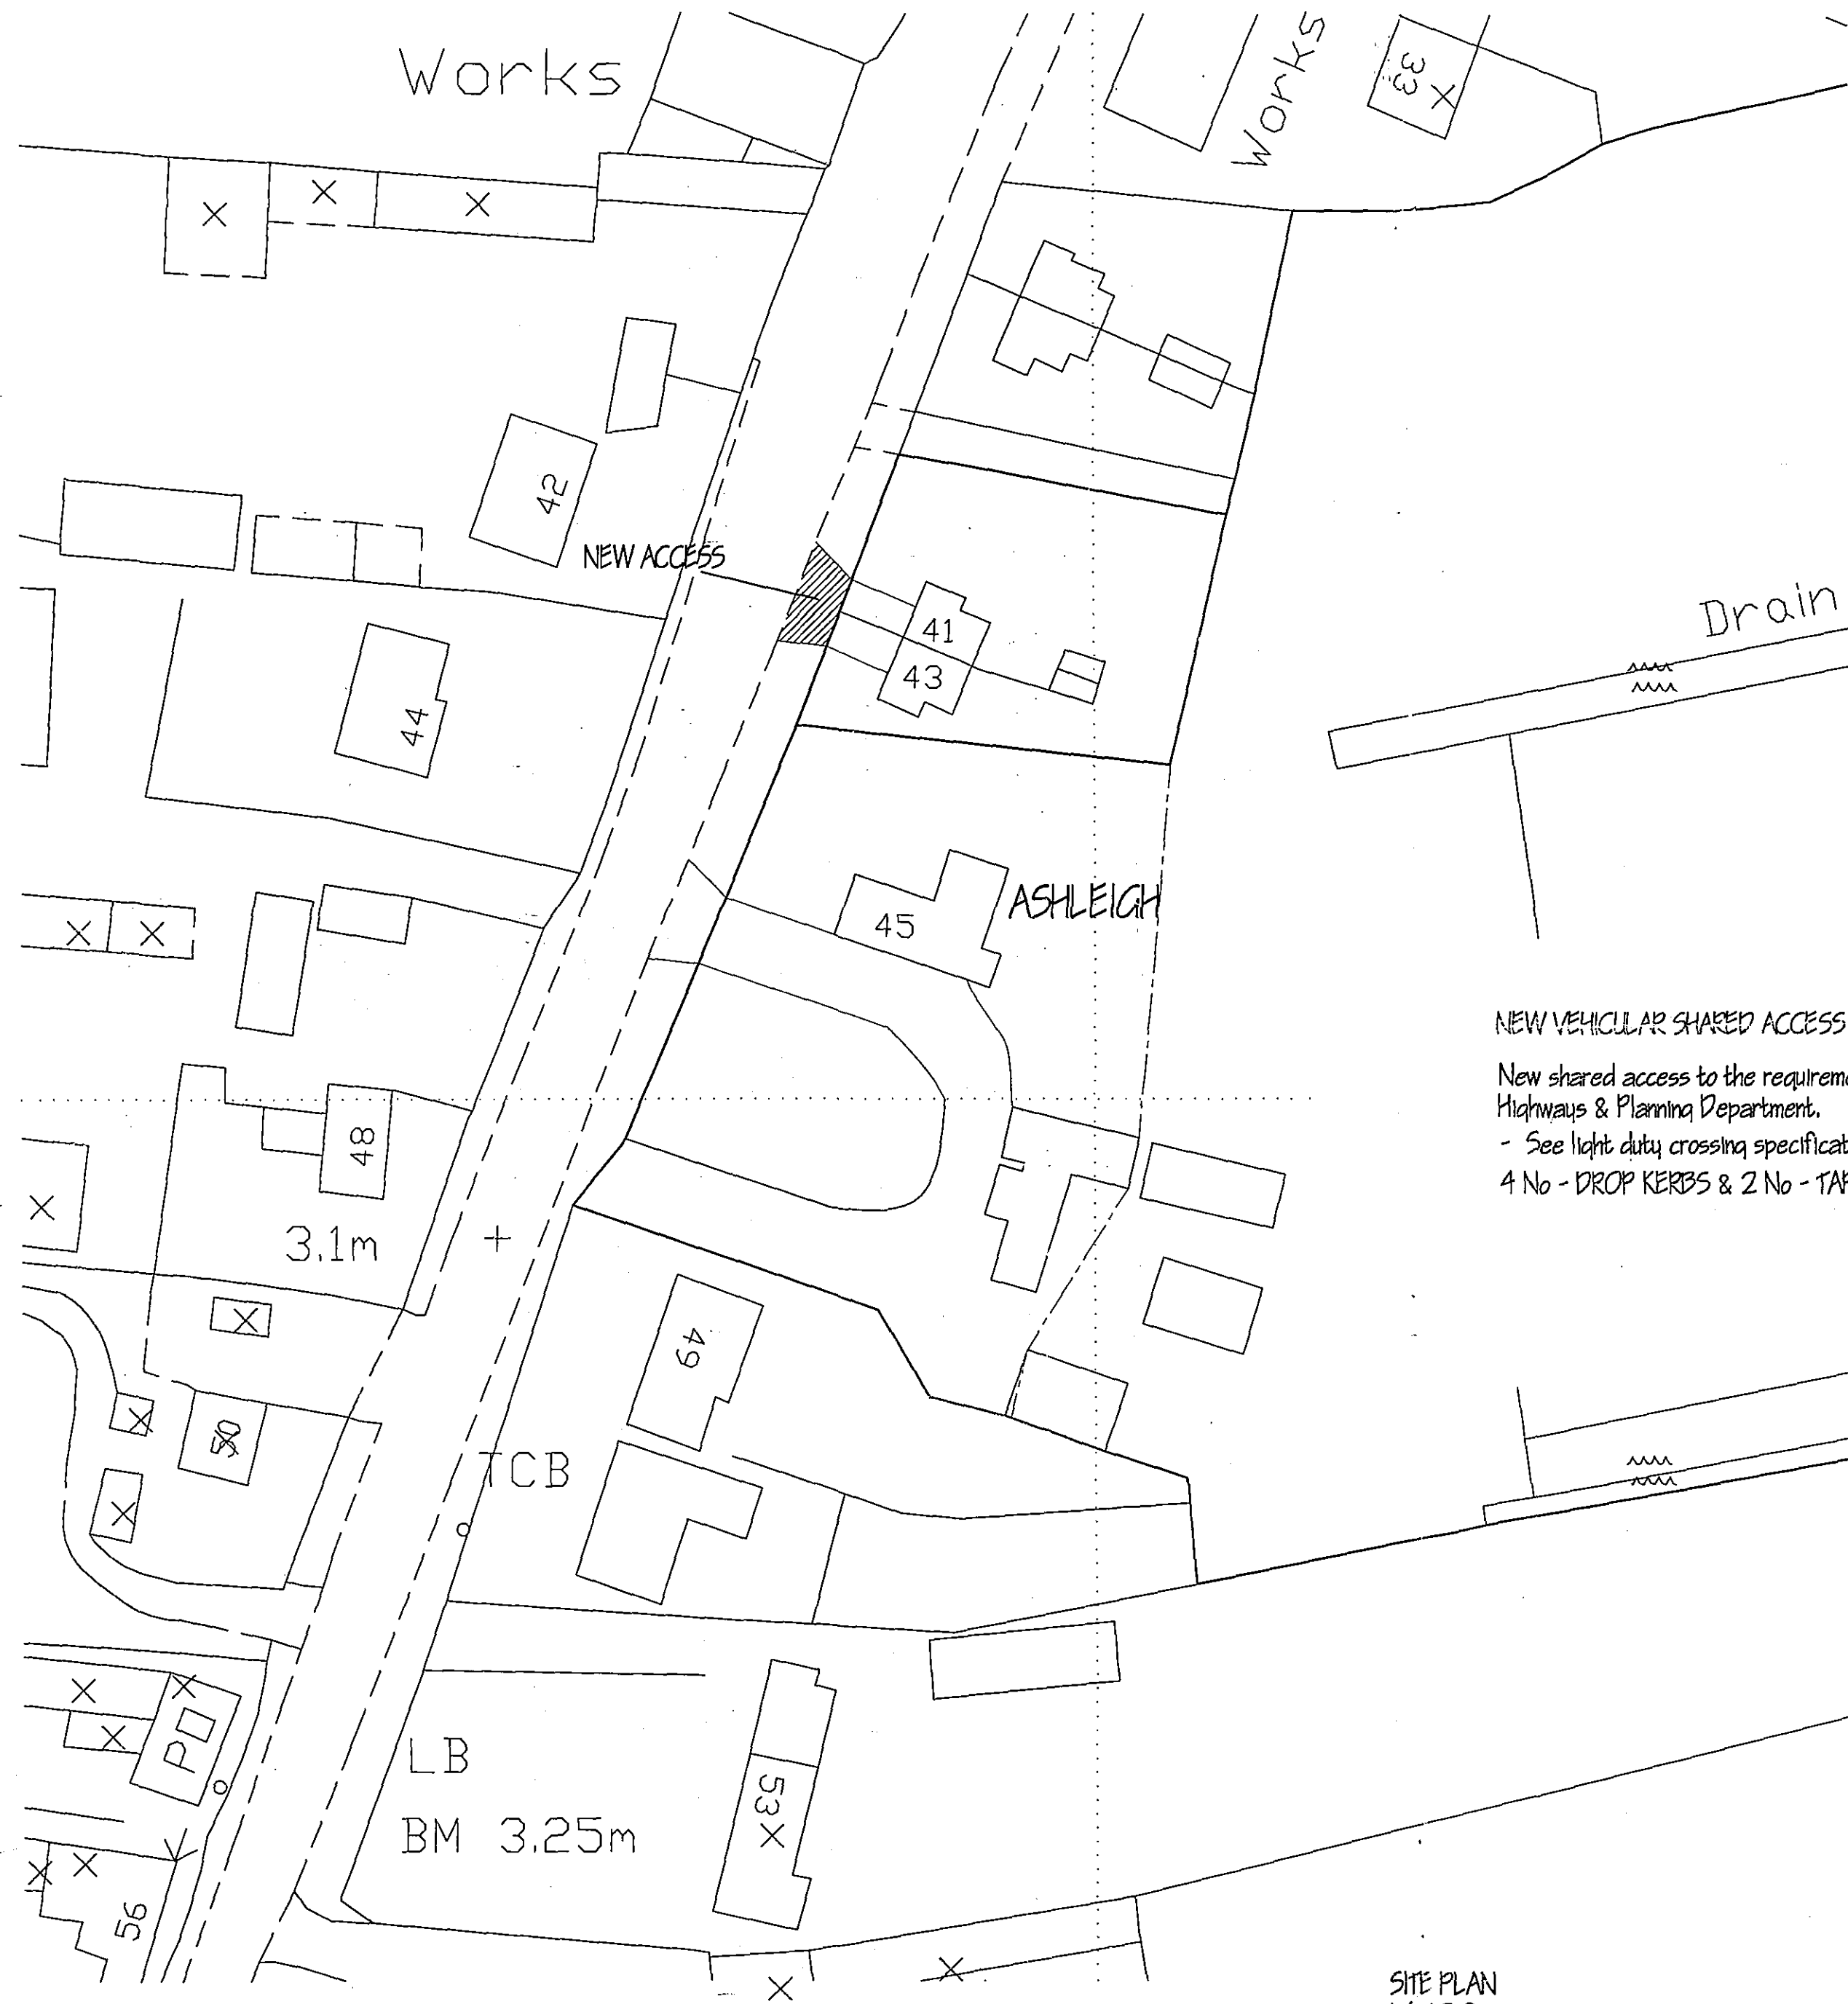


NEW VEHICULAR SHARED ACCESS ONTO BROADGATE.

New shared access to the requirements of Lincolnshire County Council,
Highways & Planning Department.
- See light duty crossing specification.
4 No - DROP KERBS & 2 No - TAPER KERBS.

**DETERMINED
PLAN**

SHDC
PLANNING & DEVELOPMENT
27 DEC 2006
Ref. 1768/06

SITE PLAN
1/500

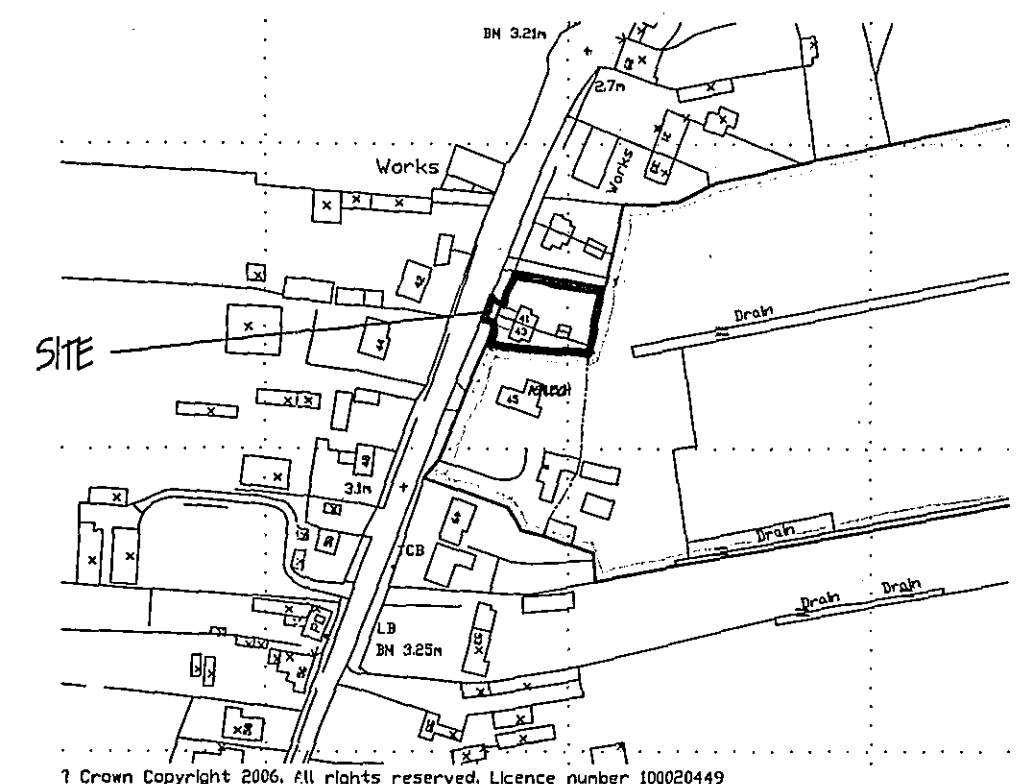

LOCATION PLAN
1/2500

G. R. MERCHANT LTD. I.ENG AMICE FIWO ARCHITECTURAL, STRUCTURAL AND LAND DRAINAGE CONSULTANTS 4 Wrights Mews 12A Park Road, Holbeach, Spalding, Lincs. PE12 7EZ Tel: 01406 490800 Fax: 01406 425744 E-Mail: gr.merchant@btconnect.com	
Project NEW VEHICLE ACCESS, 41 & 43 BROADGATE, WHAPLODE DROVE, SPALDING, LINC'S.	
Client MR. & MRS. A. COOPER.	
Drawing LOCATION & SITE PLANS.	
Job Ref. 1518-06.	Drawing No. 02.
Date NOV '06.	Drawn GRM.
Scales AS INDICATED.	
DO NOT SCALE FROM THIS DRAWING This drawing is copyright and may not be altered, copied, reproduced or used for any other purpose other than that for which it is issued. The Client/Consultant is to check all dimensions on site and report any discrepancies to the Architect. All details shown on this drawing including boundaries are based upon the latest available information and are not to be used for any other purpose. 