


Proposed G.F Layout

O7 - Window Schedule (subject to site...			
Mark	Width	Height	
W1	1200	1200	
W2	1810	1050	
W3	460	1350	
W4	460	1350	
W5	910	1050	
W6	460	900	
Grand total: 6			

II - Proposed Ground Floor Schedule			
Name	Area	Perimeter	
Bath	5.70 m ²	9.7 m	
Entrance	4.70 m ²	12.3 m	
Kitchen Diner	16.55 m ²	18.0 m	
Sun Lounge	14.60 m ²	15.3 m	
Grand total: 4	41.55 m ²	55.2 m	

O8 - External Door Schedule (subject to...			
Mark	Width	Height	
ED1	910	2100	
ED2	1585	2100	
Grand total: 2			

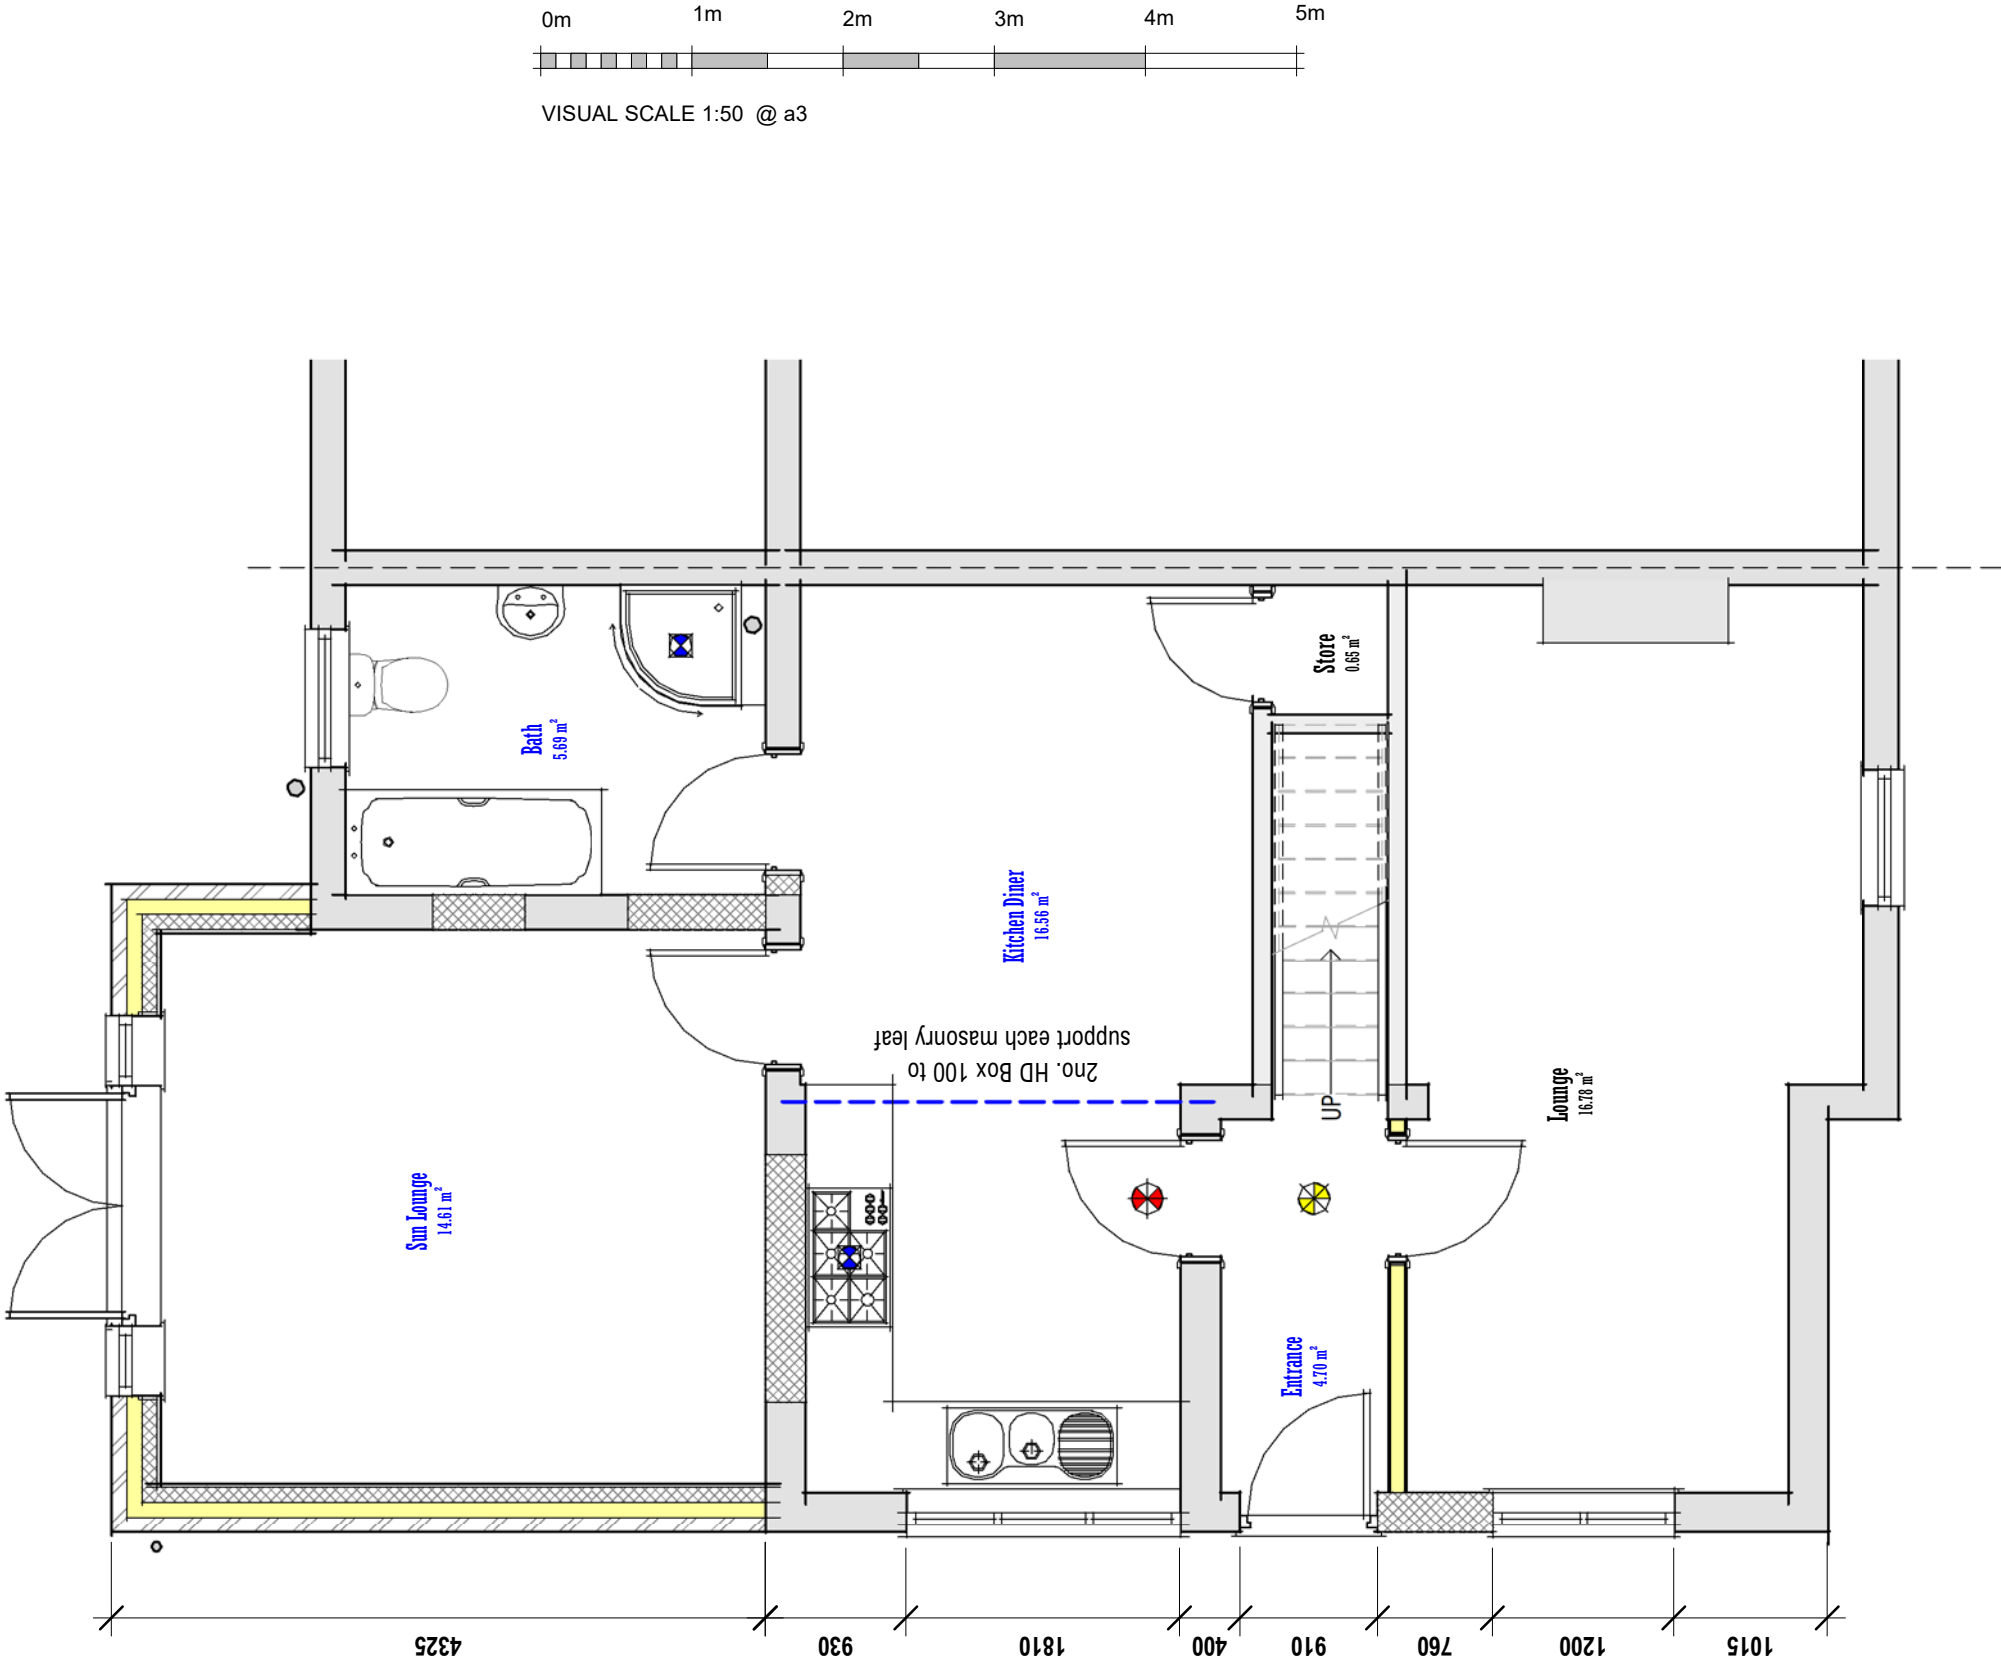

Drg No

3022 - 06 rev E