


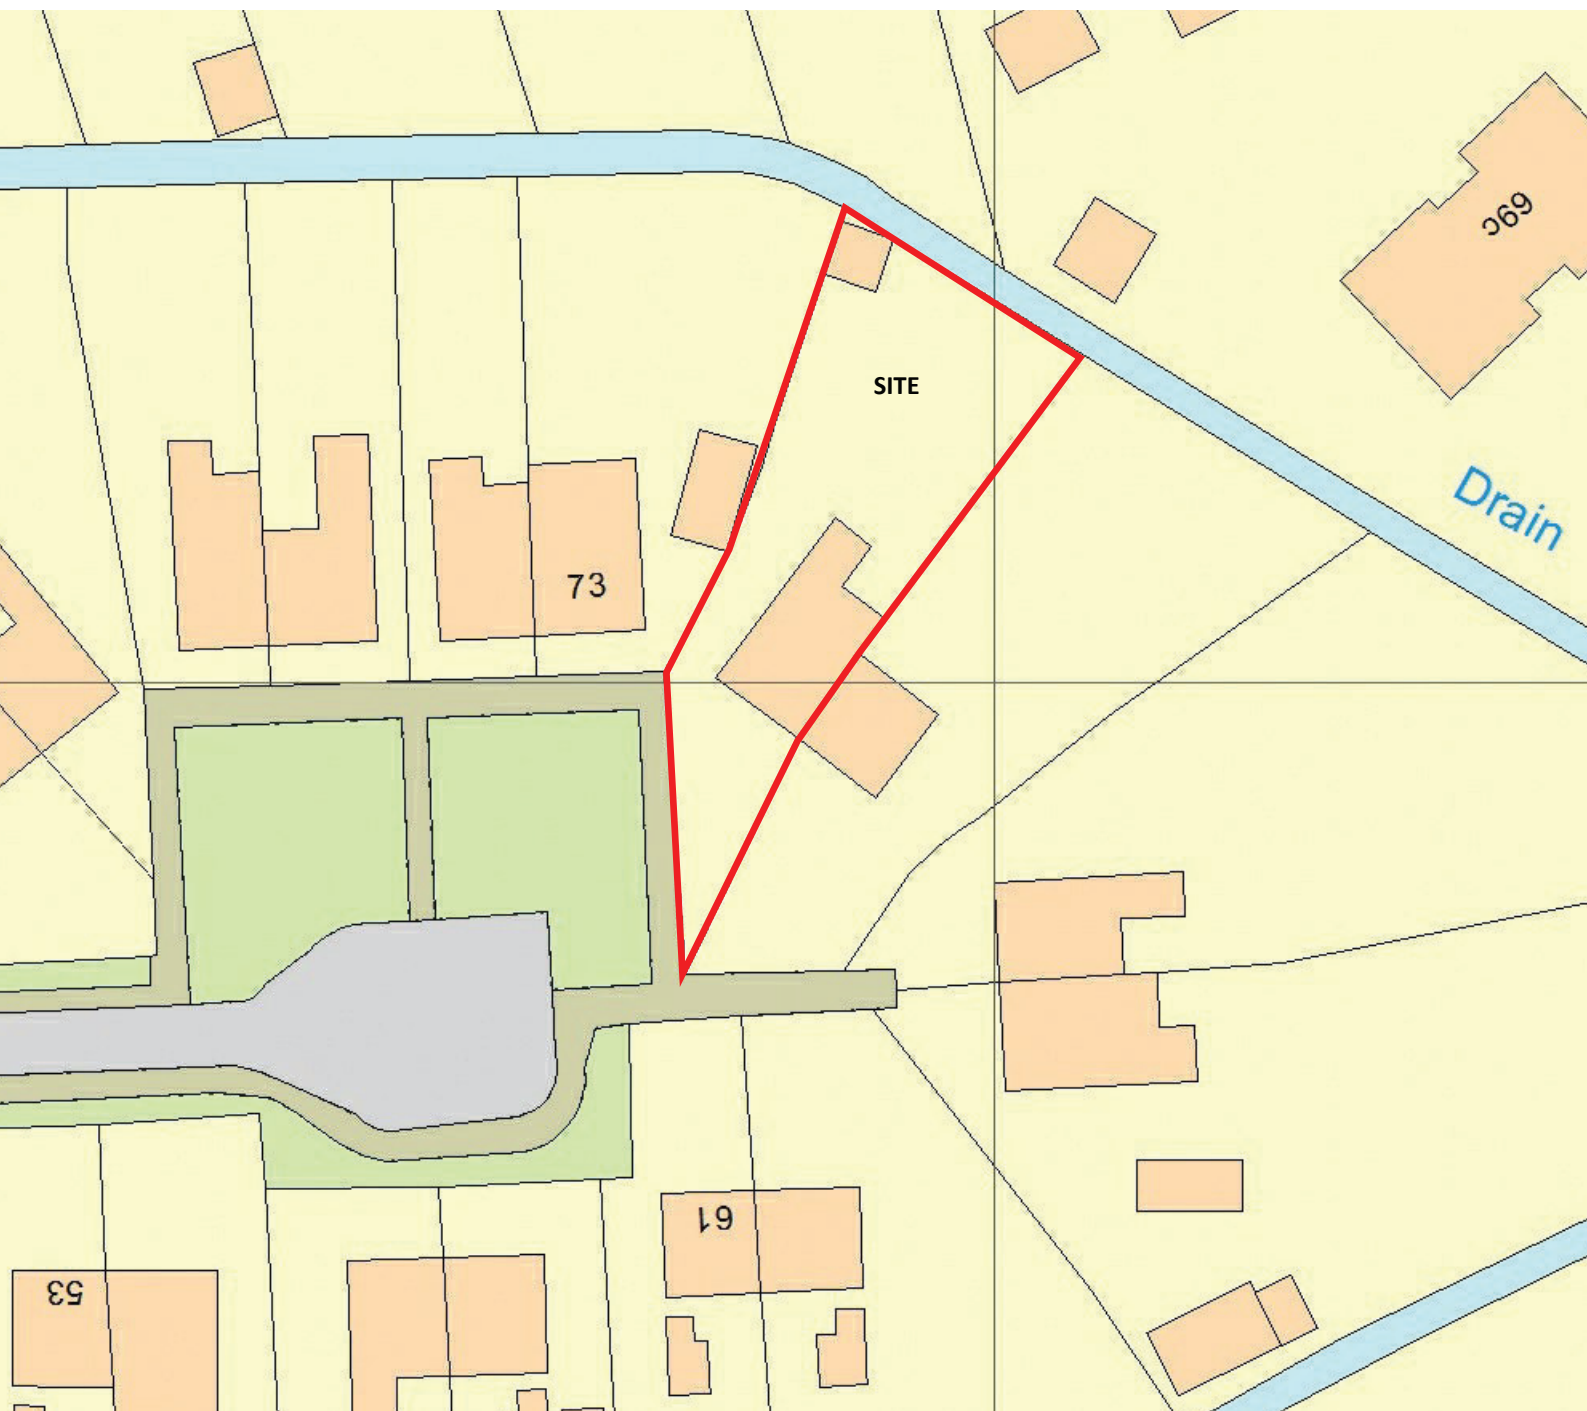

SITE PLAN

SCALE: 1:500 on A4

CENTRE COORDINATES: 524567. 310563



Supplied by Streetwise Maps Ltd
www.streetwise.net
Licence No: 100047474
16:58:51 19/03/2021



Crown copyright and database rights 2018 Ordnance Survey 100053143