



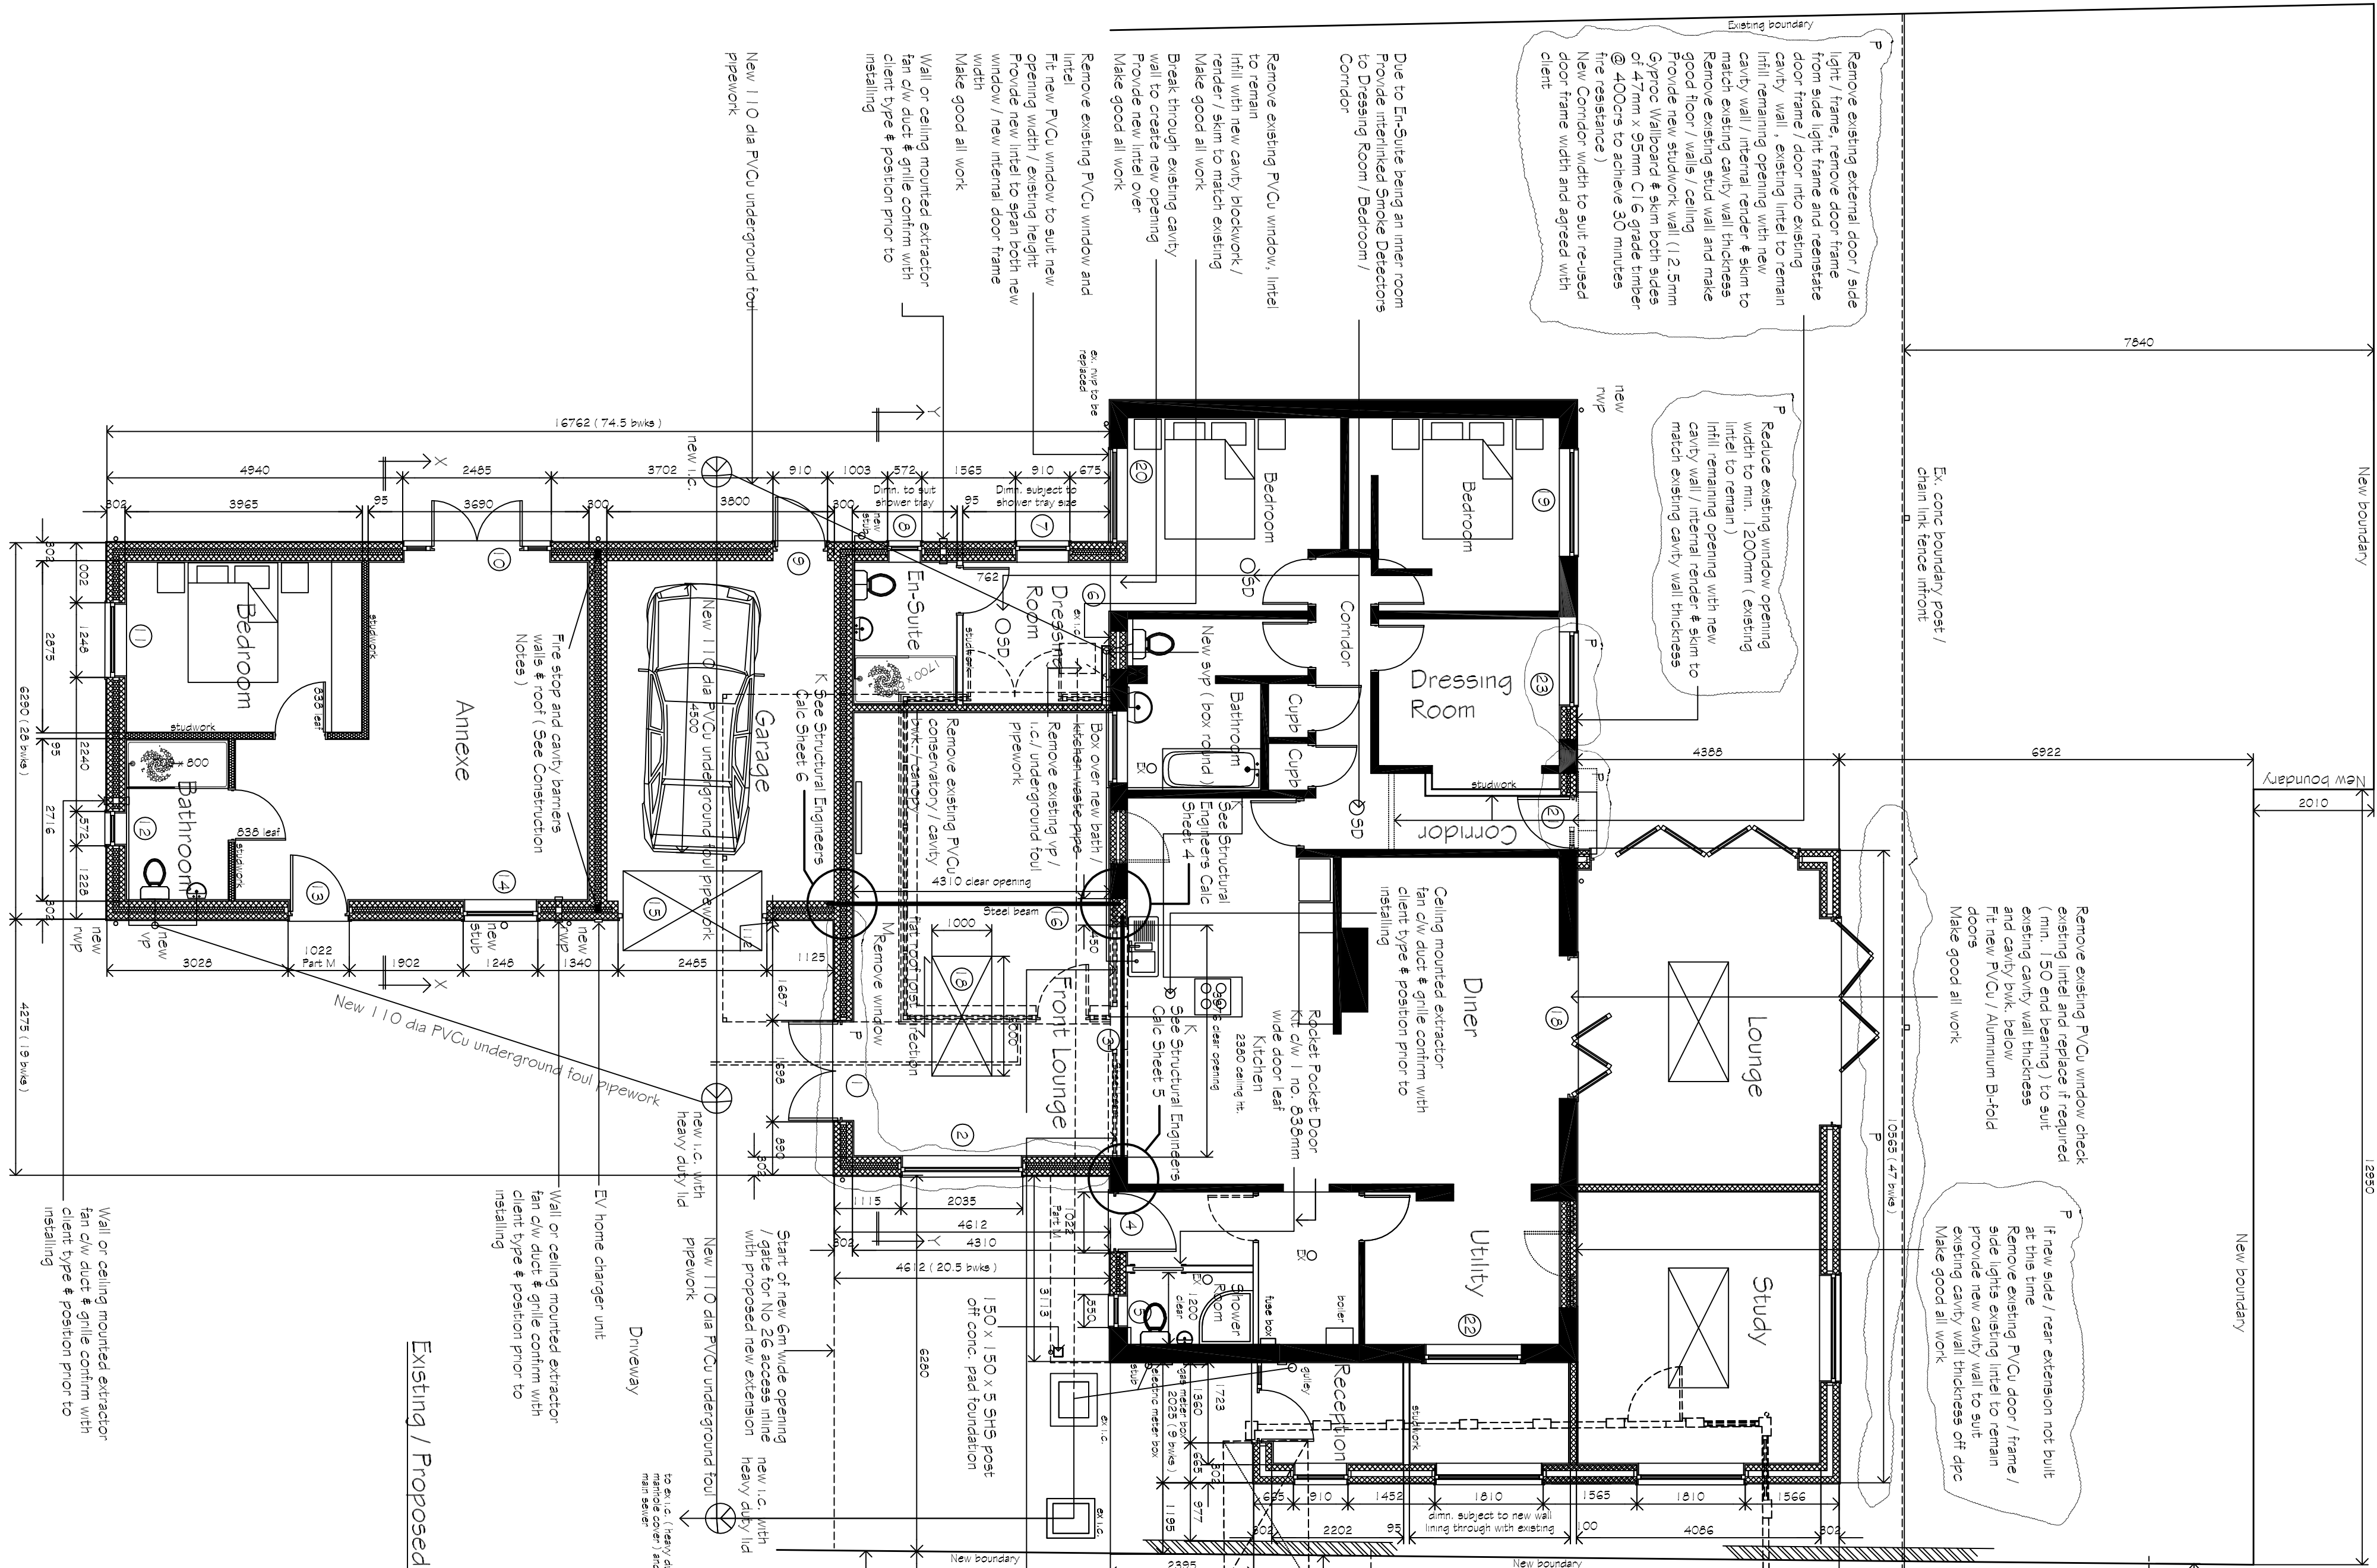

Existing / Proposed Ground Floor Plan

Existing / Proposed Ground Floor Plan

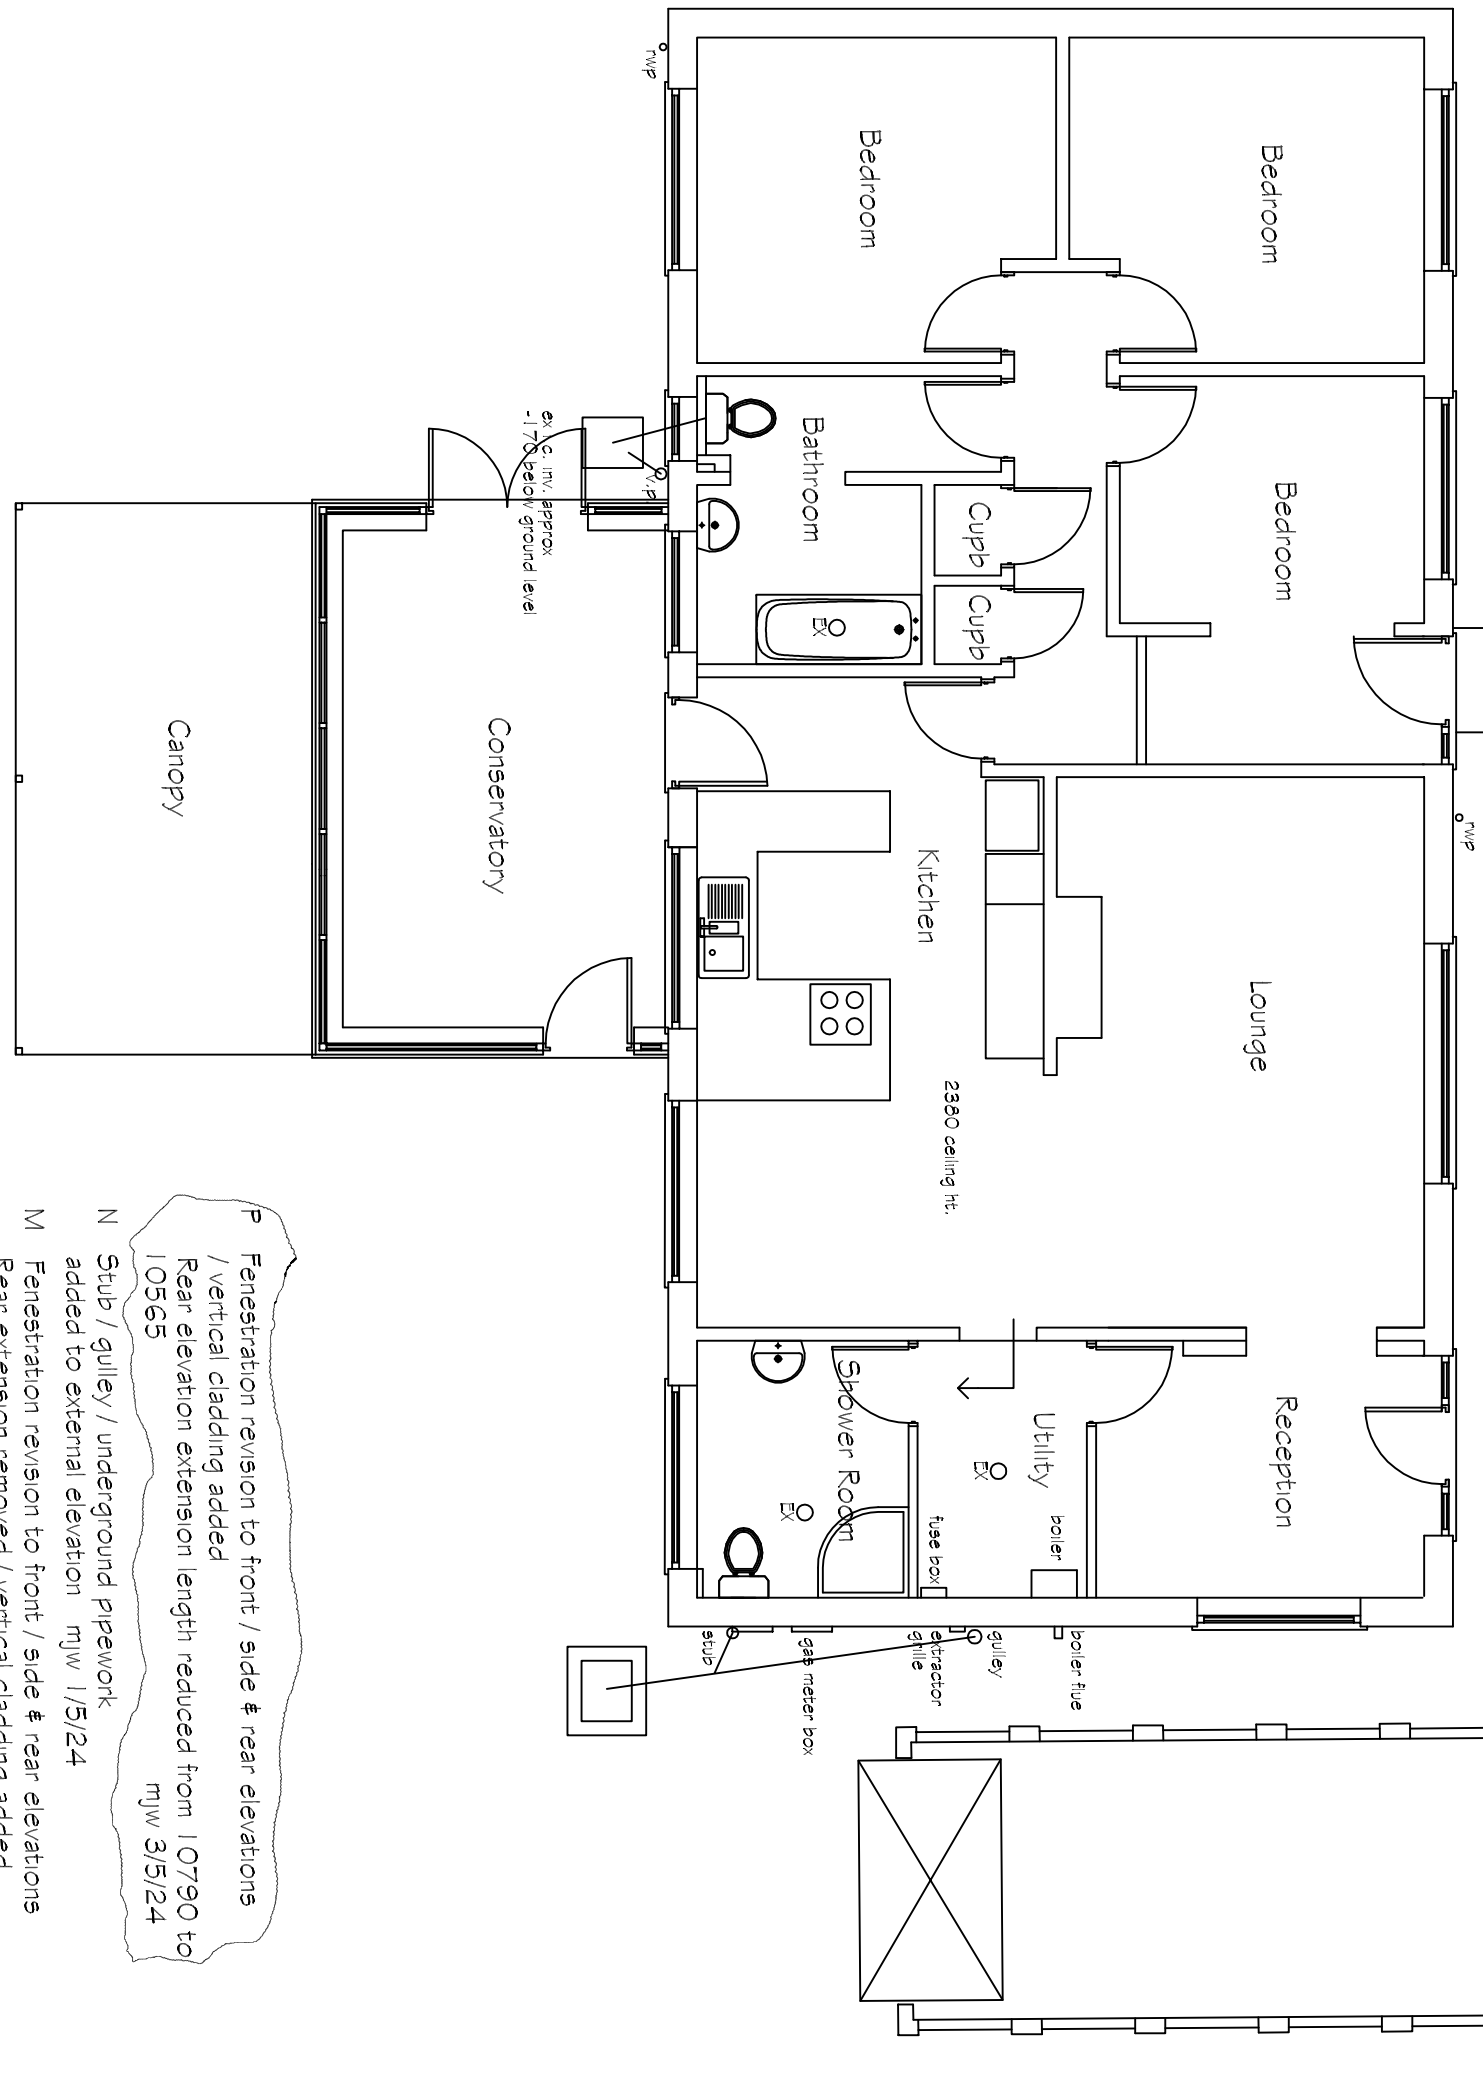

- REVISIONS
- | REVISIONS | BY | DATE |
|-----------|---|----------|
| DRAWN | MLW | 21/01/22 |
| SCALE | 1 / 75 | CHECKED |
| CLIENT | Mrs T. Ockford
Randy's Corner
26 Chapel Street
Scotland
Living
Lines
P16 OAR | |
| PROJECT | Proposed removal of existing detached garage / conservatory / canopy and provide new front single storey extensions inc. internal / external alterations to existing dwelling | |
| DETAILS | Existing / Proposed Floor Plans | |
- 13 Wimpey Way, Preston, Striding, Lines PE1 1 3ST.
Tel / Fax: 01773 767630
email: mjlw.13@striding.com
- Malcolm Watson
architectural - detailing services
Residential - Commercial - Industrial - Agricultural
Planning & Building Regulations Submissions
- LABC
partner
- DRWG No. 64712/2022
- REVISIONS
- | | | |
|---|----------------------------------|----------------|
| A | Revised to suit clients comments | mwj 20/04/2023 |
| B | Revised to suit clients comments | mwj 20/04/2023 |
