

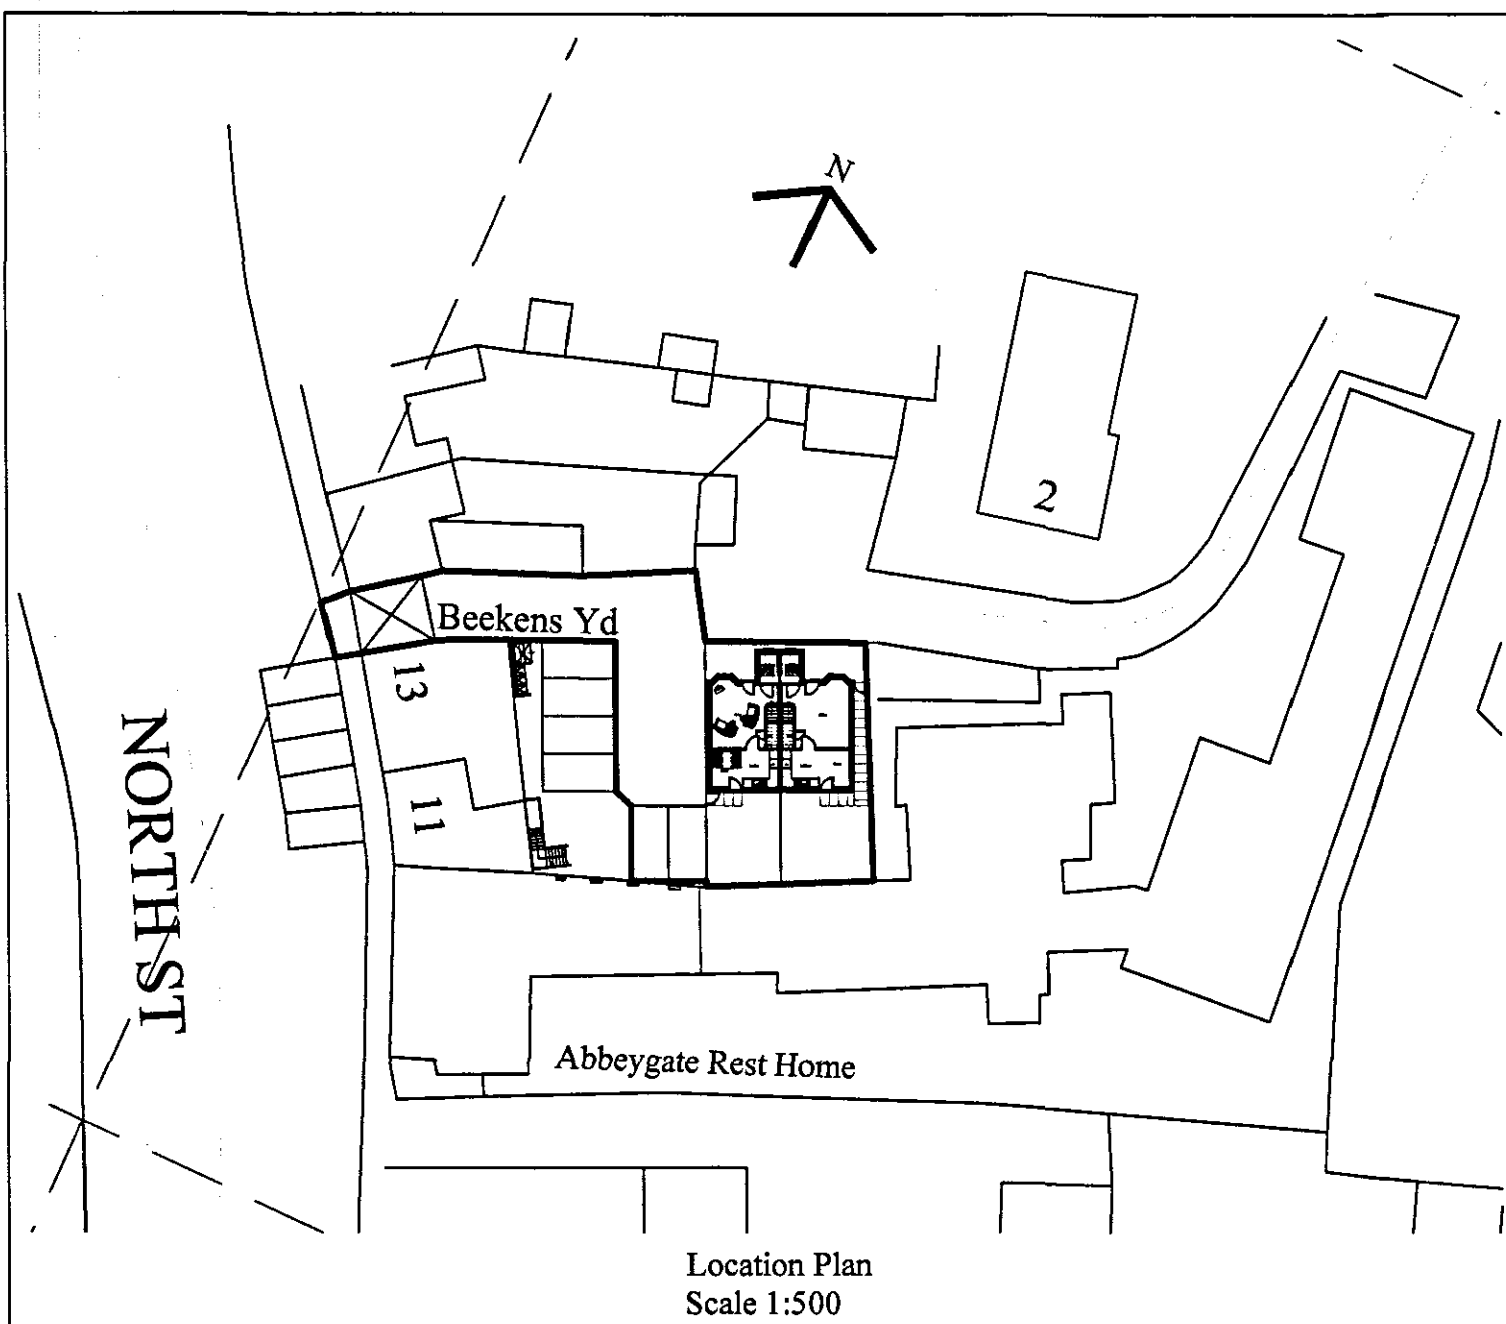
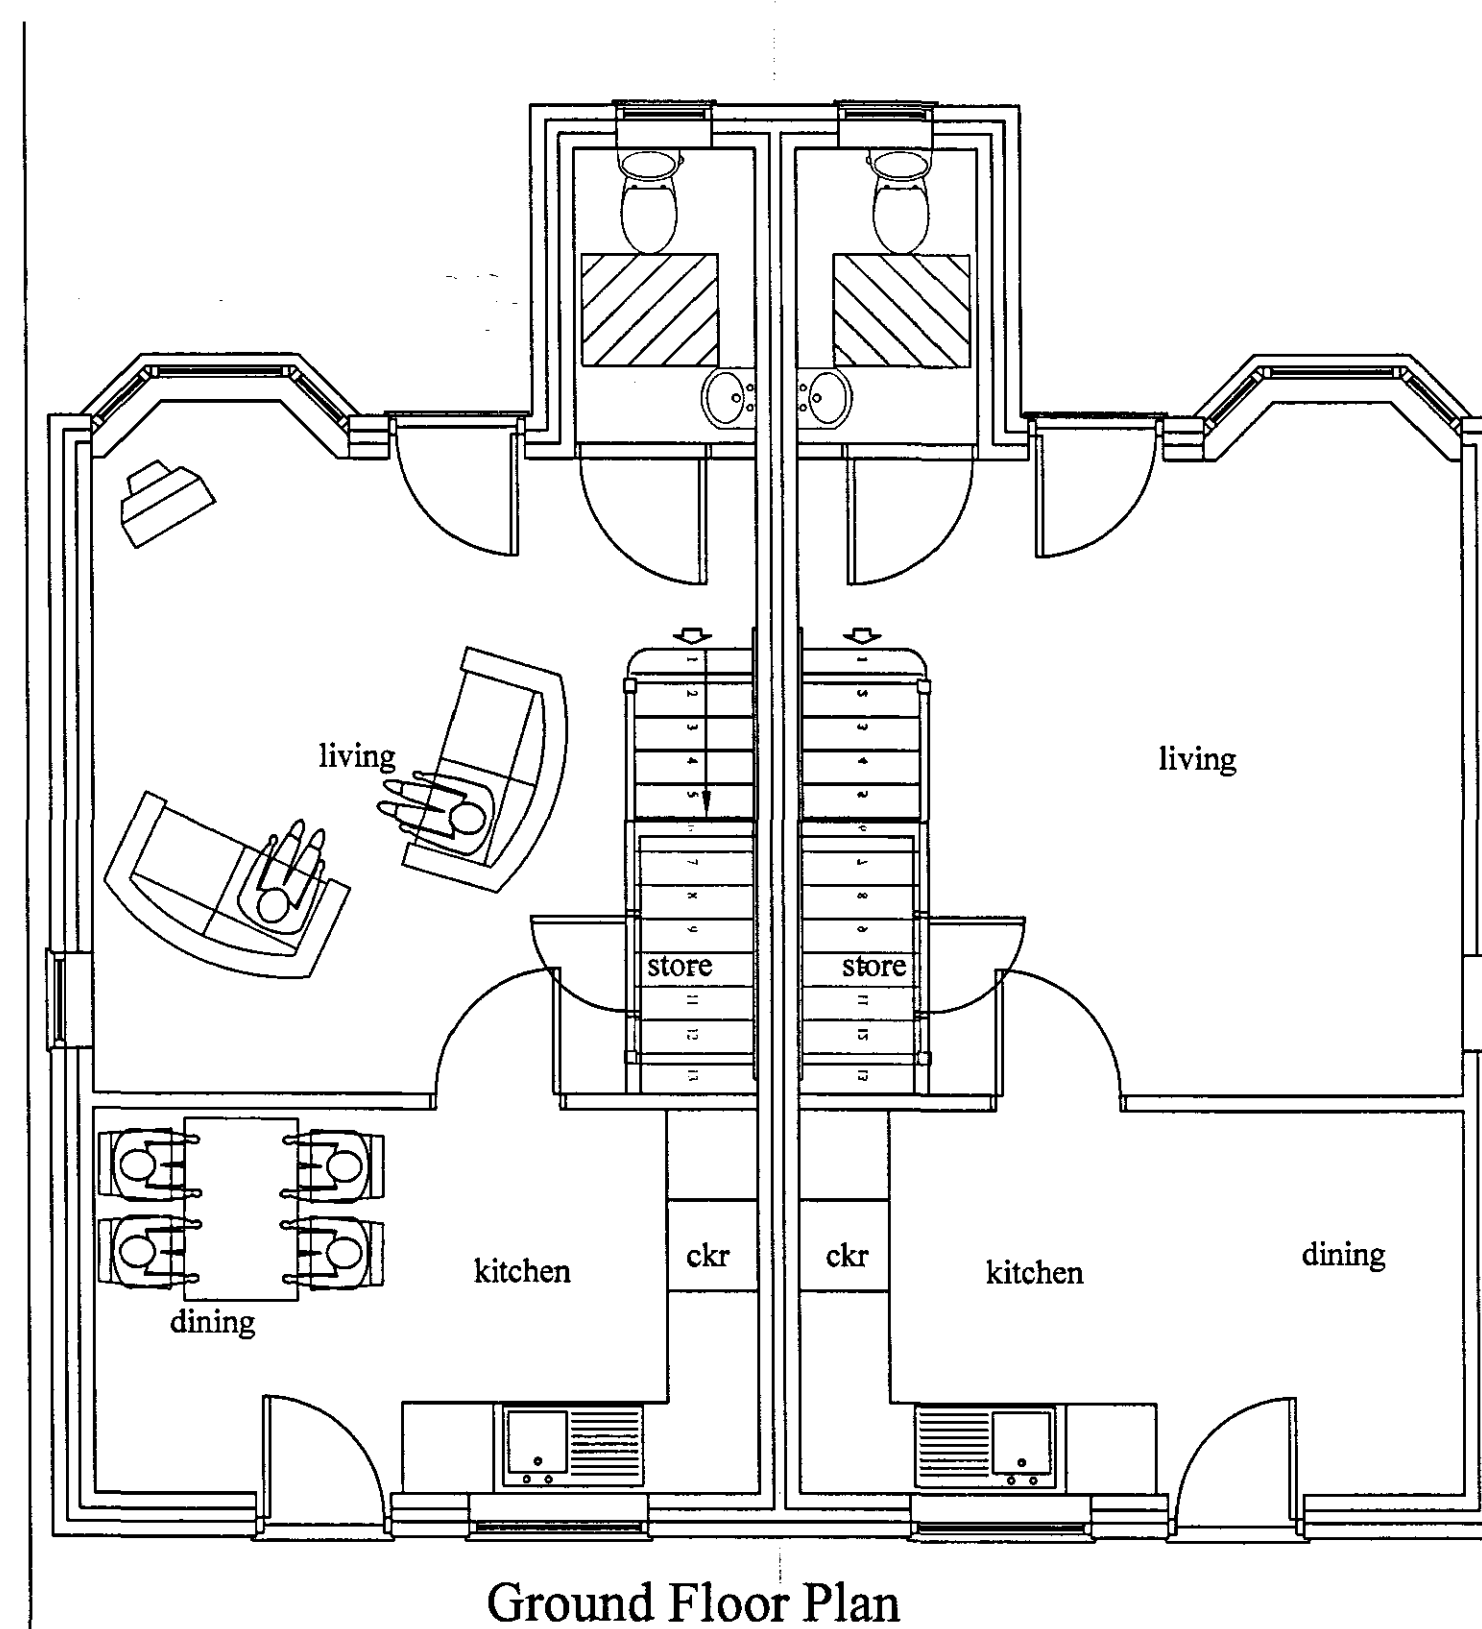


Front Elevation
Scale 1:100.


Side (East) Elevation

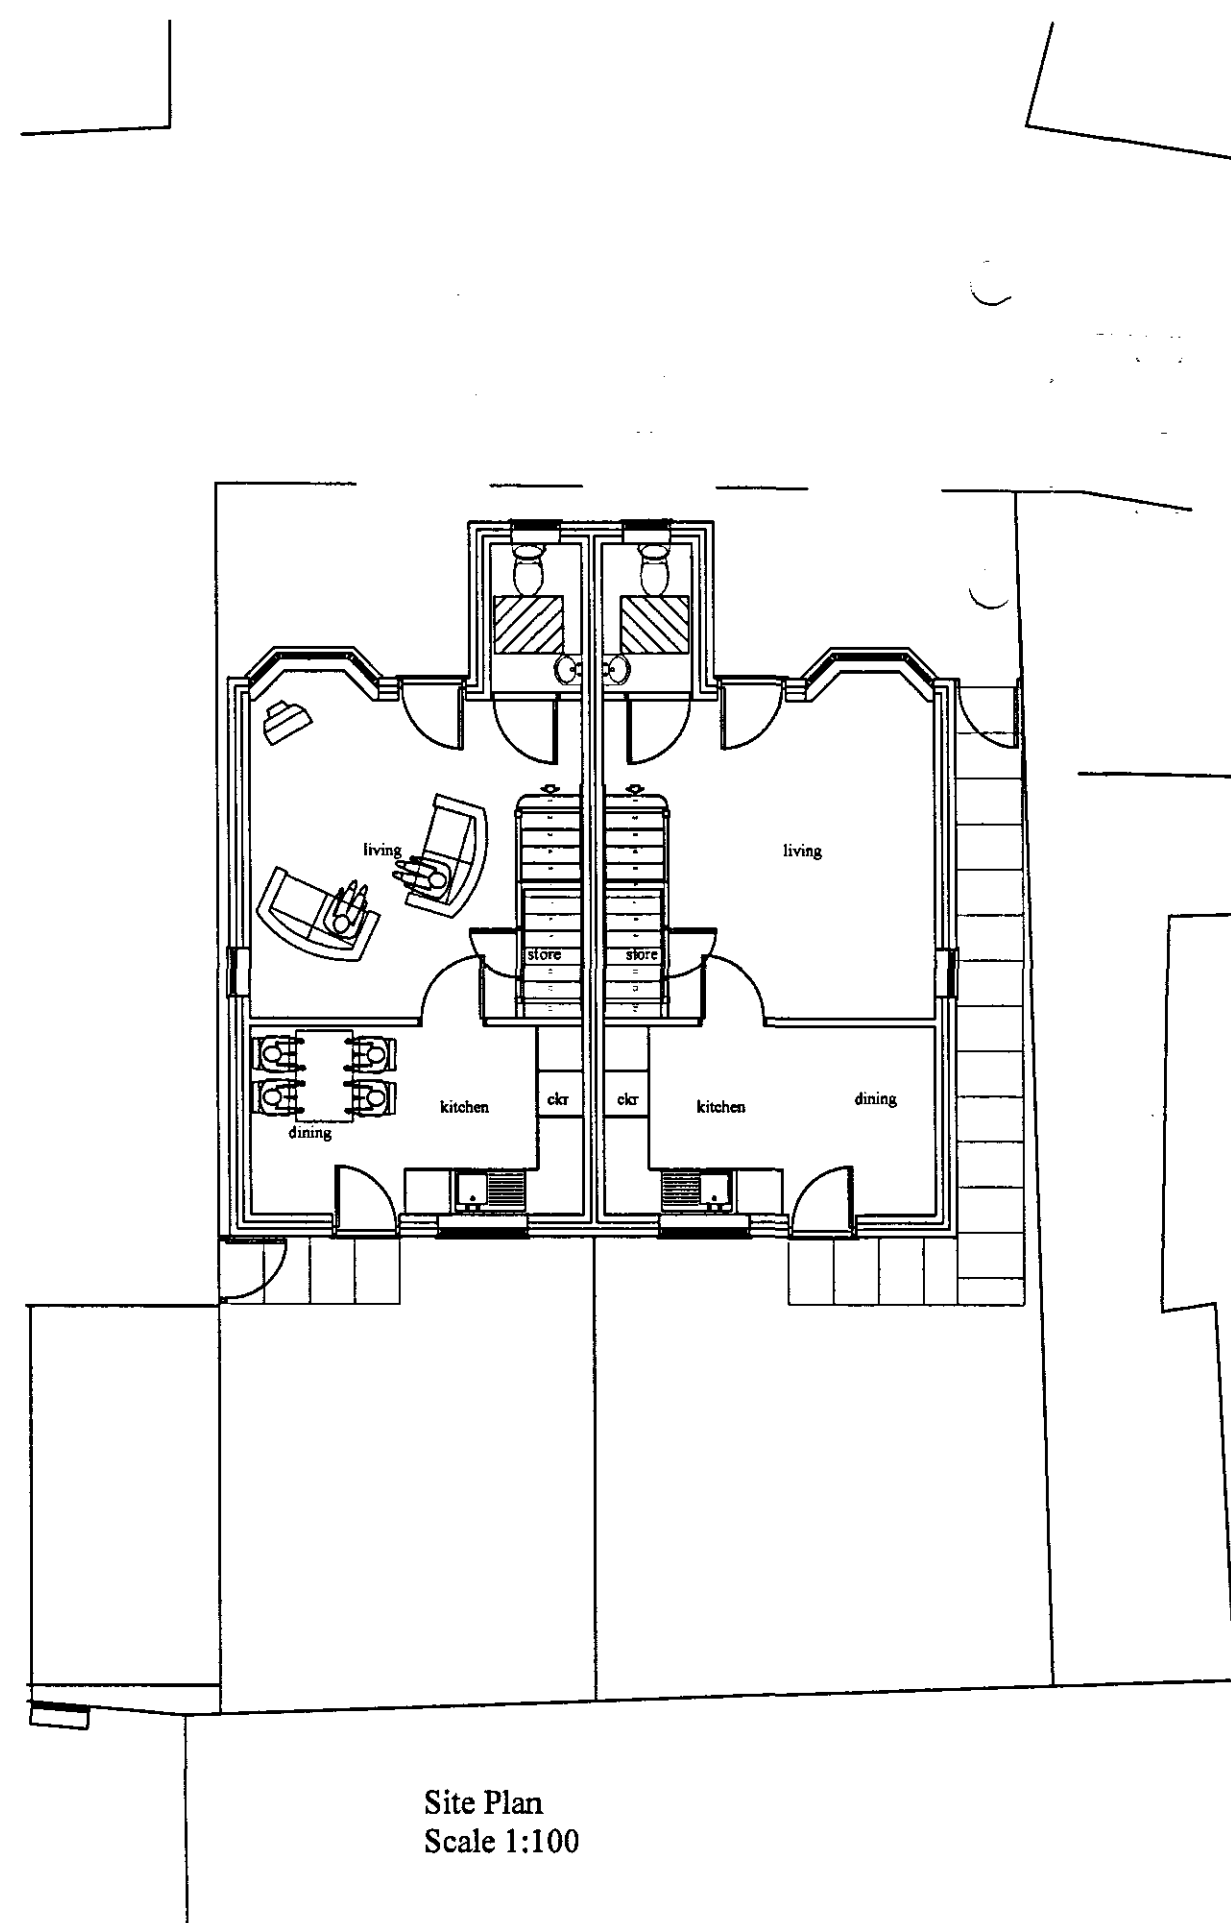

Ground Floor Plan
Scale 1:50.

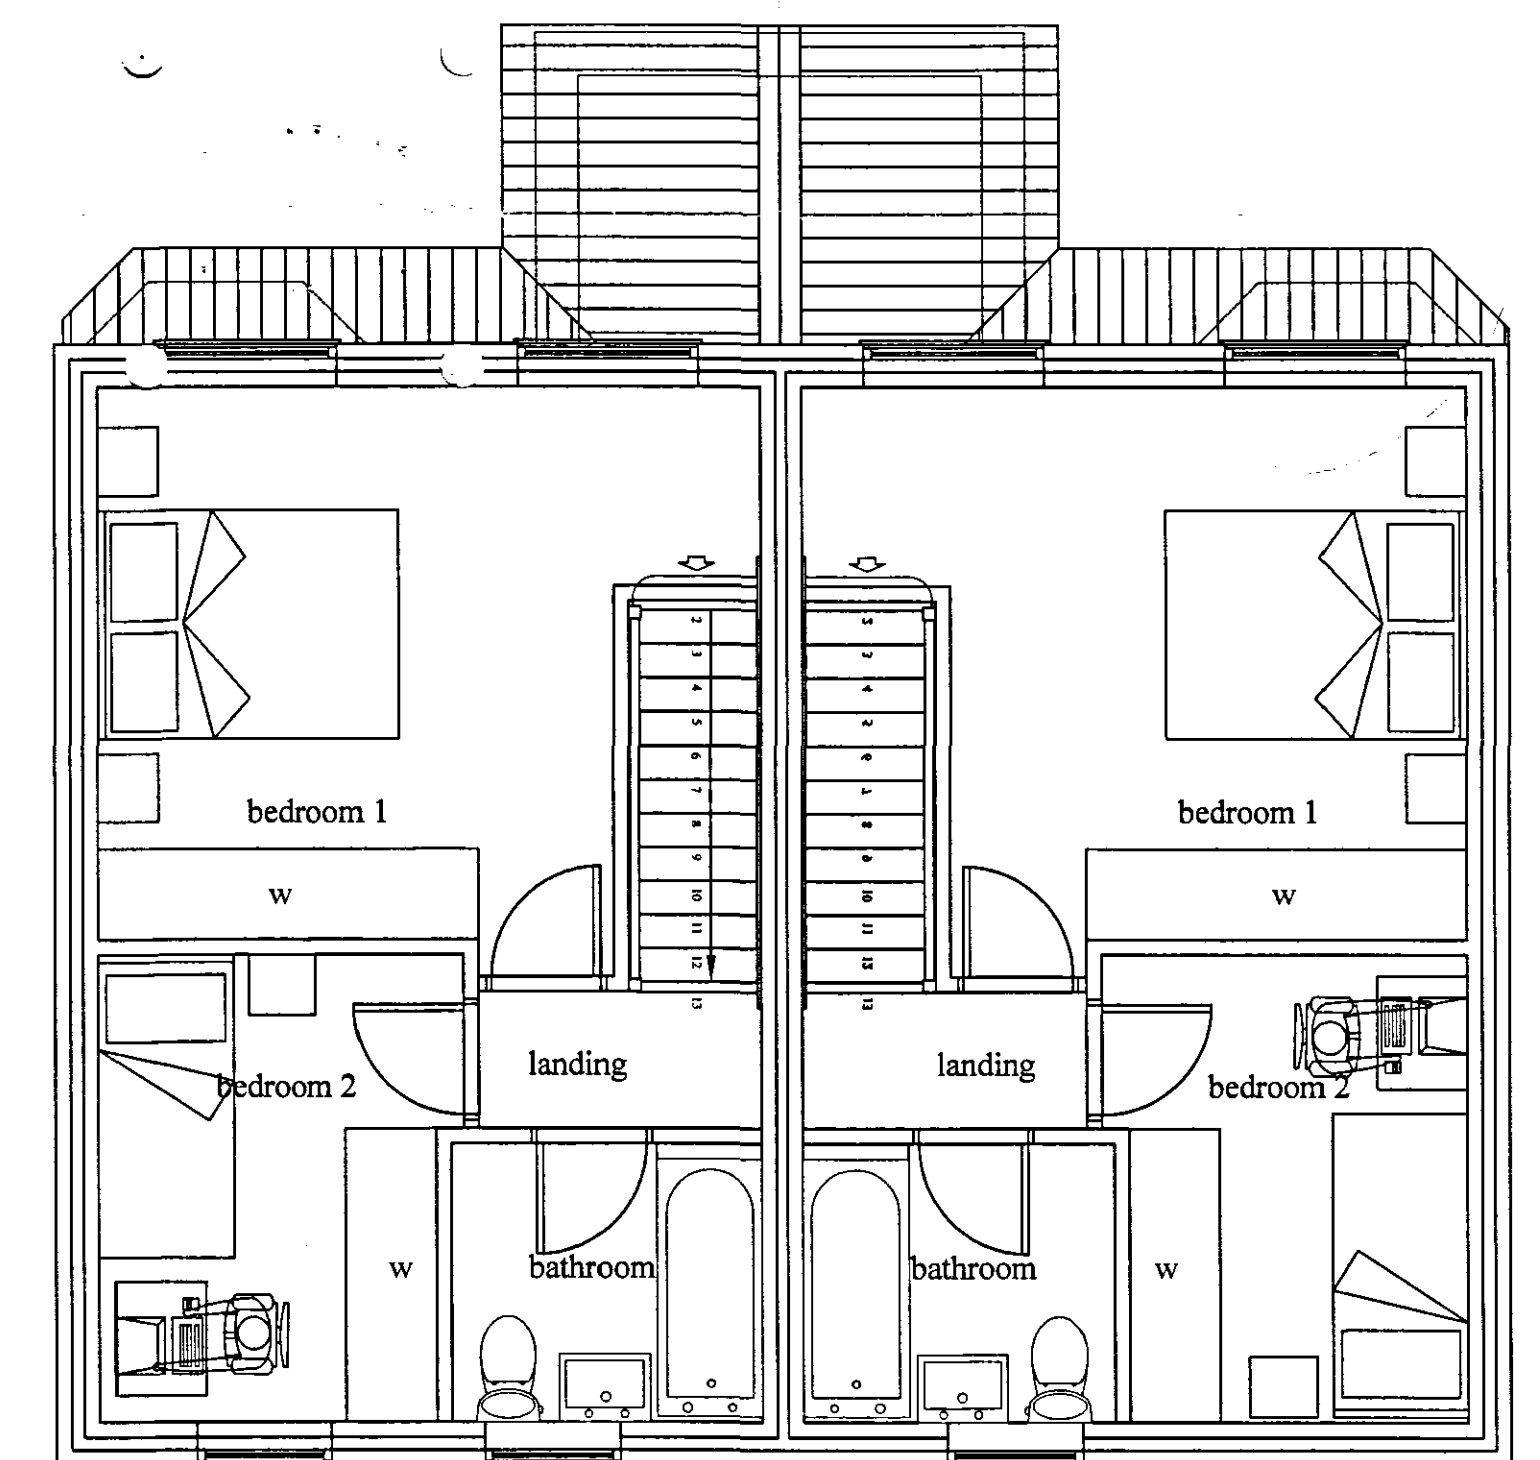

First Floor Plan

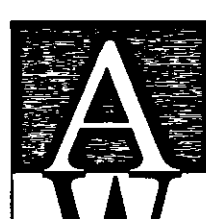A	13/12/07	Re-design	scale		date		drawing title	project	Proposed Residential Development for Mr R Fasulo to the rear of 11 to 13 North Street, Crowland	 ACCENT & WILKINSON ARCHITECTS • LANDSCAPE ARCHITECTS TOWN PLANNERS • CONSERVATIONISTS Malborne House, 1 Benyon Grove, Herlington, Orton Malborne, Peterborough PE2 5ZJ Telephone: 01733 236666 Fax: 01733 236591 E-mail: admin@accentandwilkinson.co.uk	
			1:50, 1:500, 1:100.		@ A1	SEP 2007	
			project number / drawing number		89807-100	
			revision	
	date	revision	A	</