

- NOTES**
- 1 Do not scale from the drawings.
 - 2 Dimensions to be checked on site.
 - 3 All drawings are the copyright of sharman architecture.
 - 4 This drawing may not be copied without prior permission.

drawing number
CN/09/A

ADJOINING GARDEN



SHARED DRIVEWAY

GARAGE

DWELLING

PORCH

SHED

OUTHOUSE

Foul drainage

GARDEN TO DWELLING

PETERBOROUGH ROAD


PUBLIC PATH

ALLEYWAY

FLAT ROOF AREA

DOUBLE STOREY AREA

NUMBER 1 PETERBOROUGH ROAD

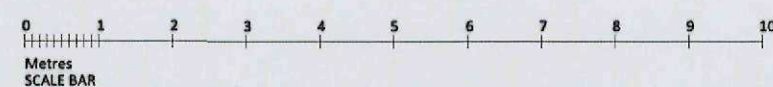

SITE PLAN

title SURVEY PLAN	scale 1:100	date June 2015
contract 1A PETERBOROUGH ROAD CROWLAND.	revision A 06/06/2015 Drawing issued	

sharman architecture
7 STILL CLOSE, MARKET DEEPING, PETERBOROUGH. PE6 8JZ
mob: 07724 529 094
tel: 01778 344836
email: paul@sharman1@btinternet.com