
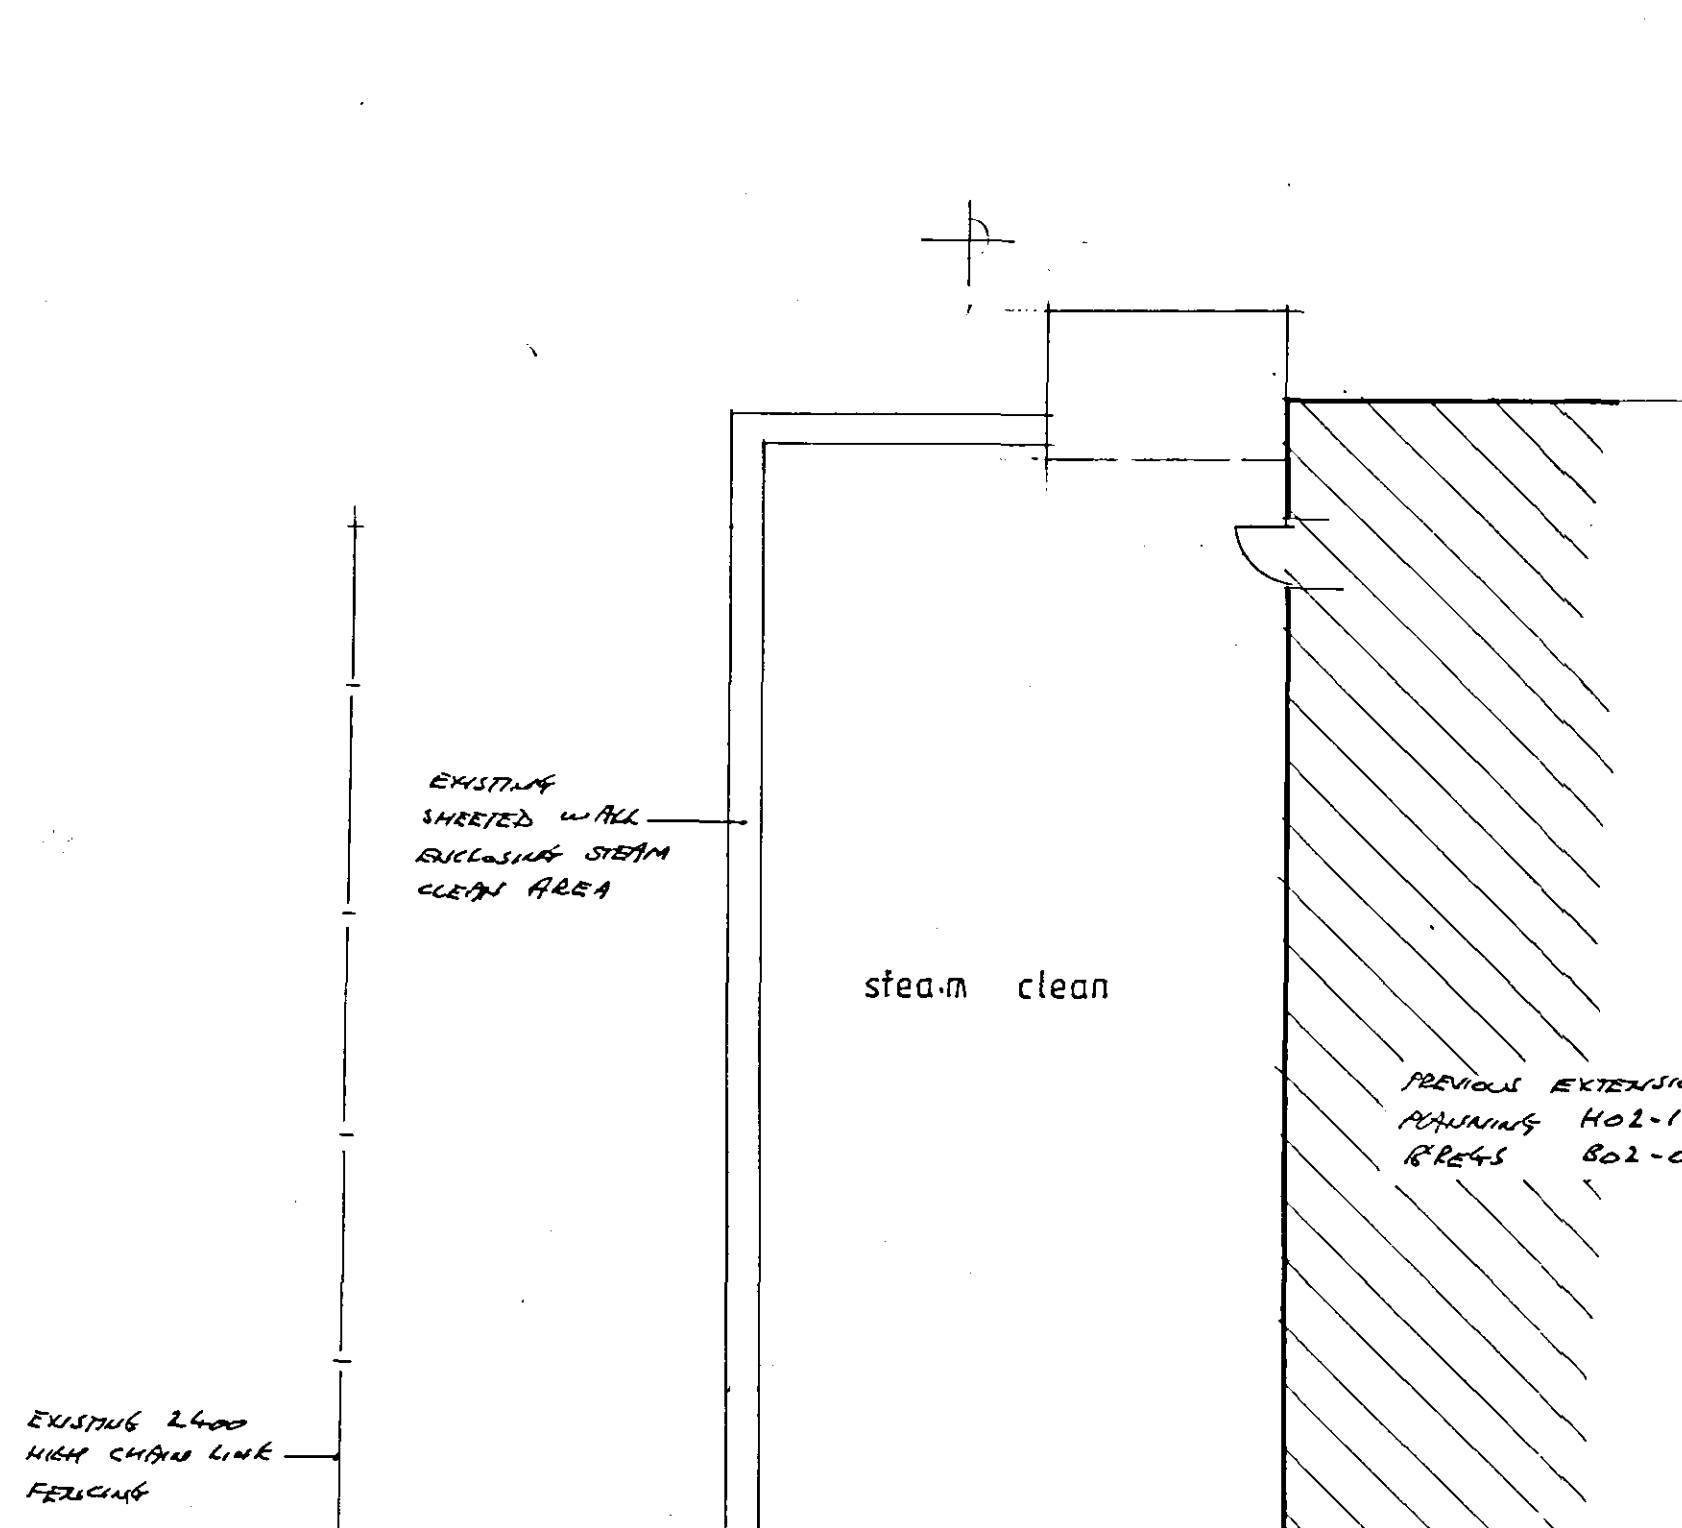
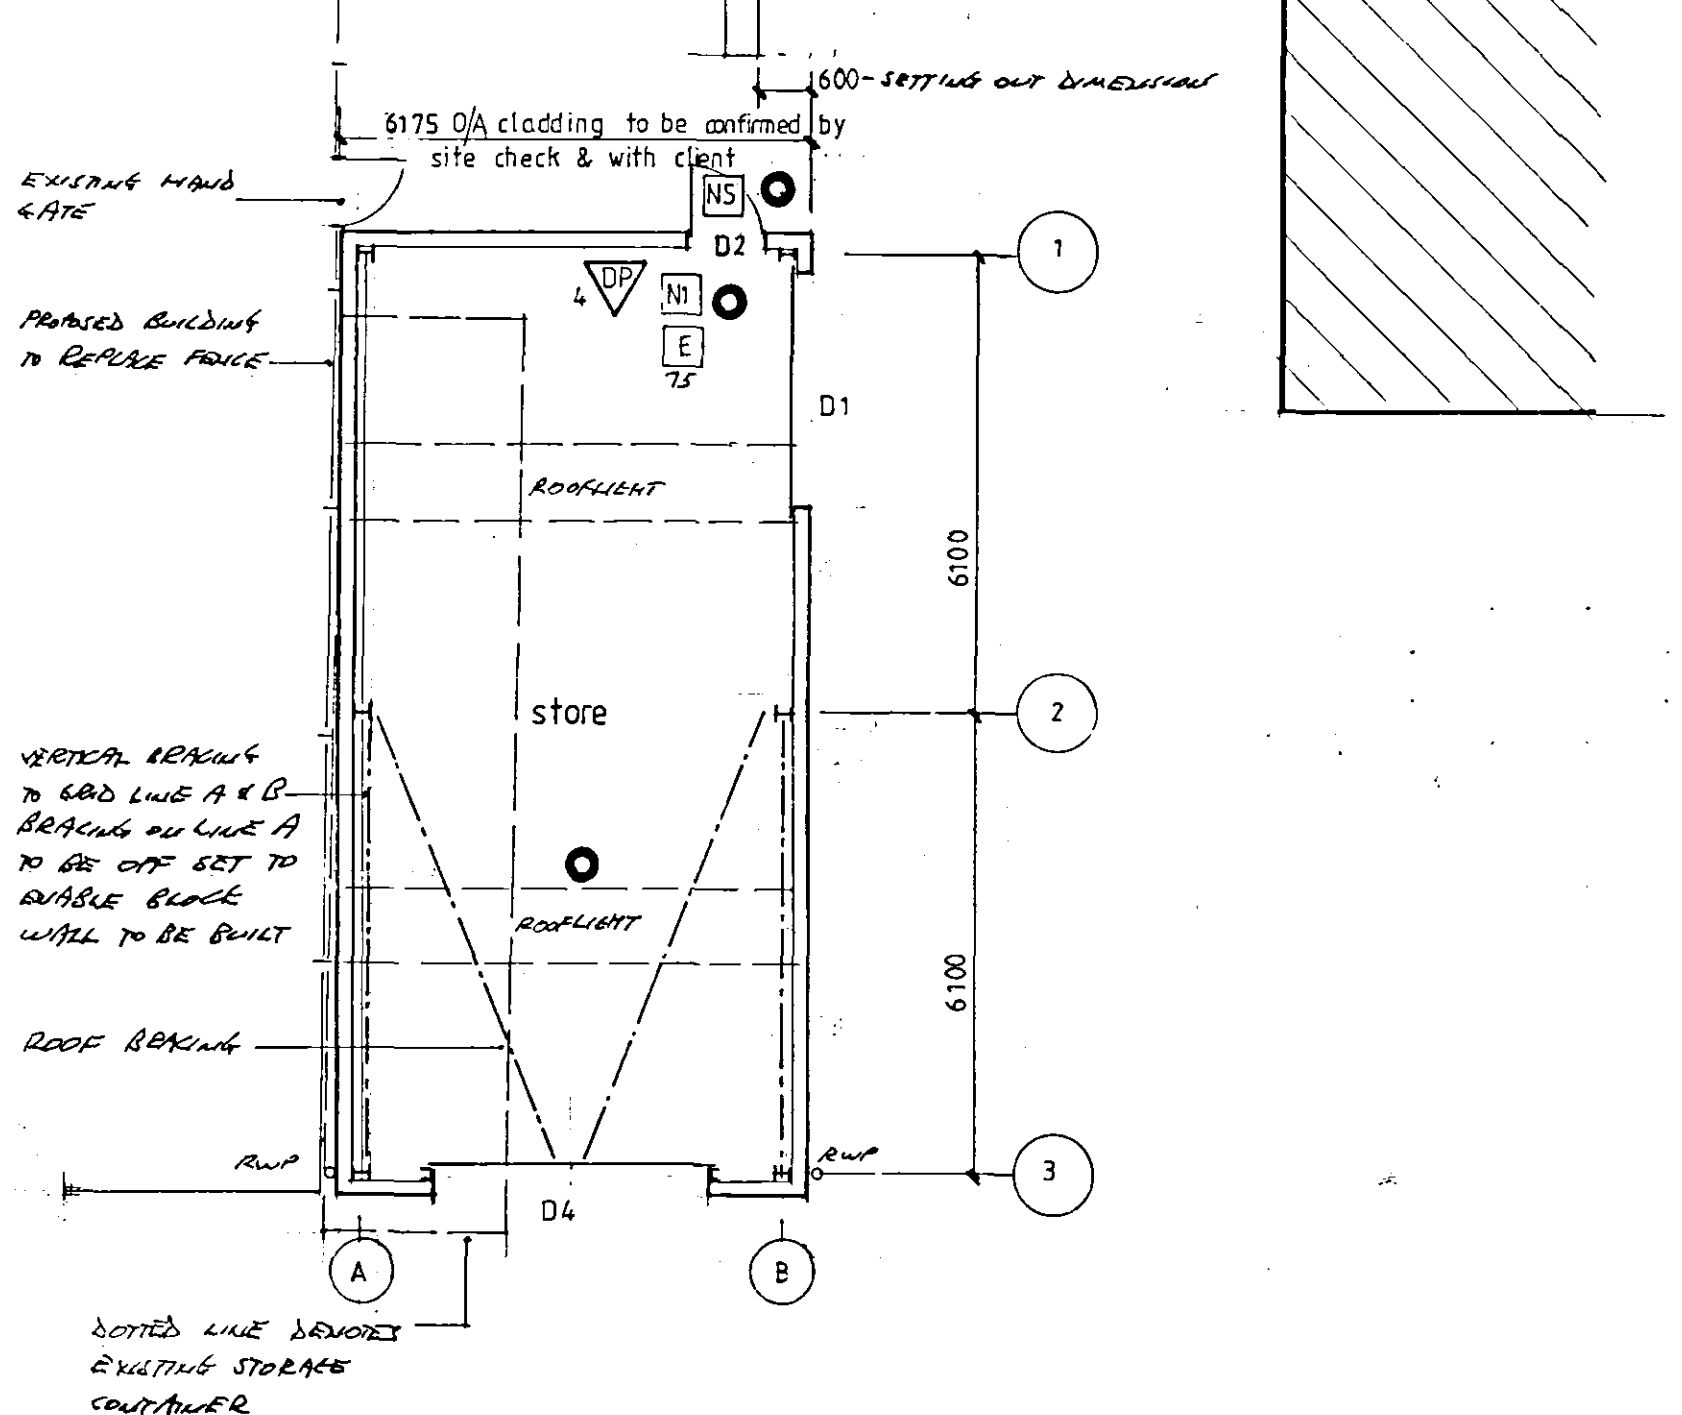
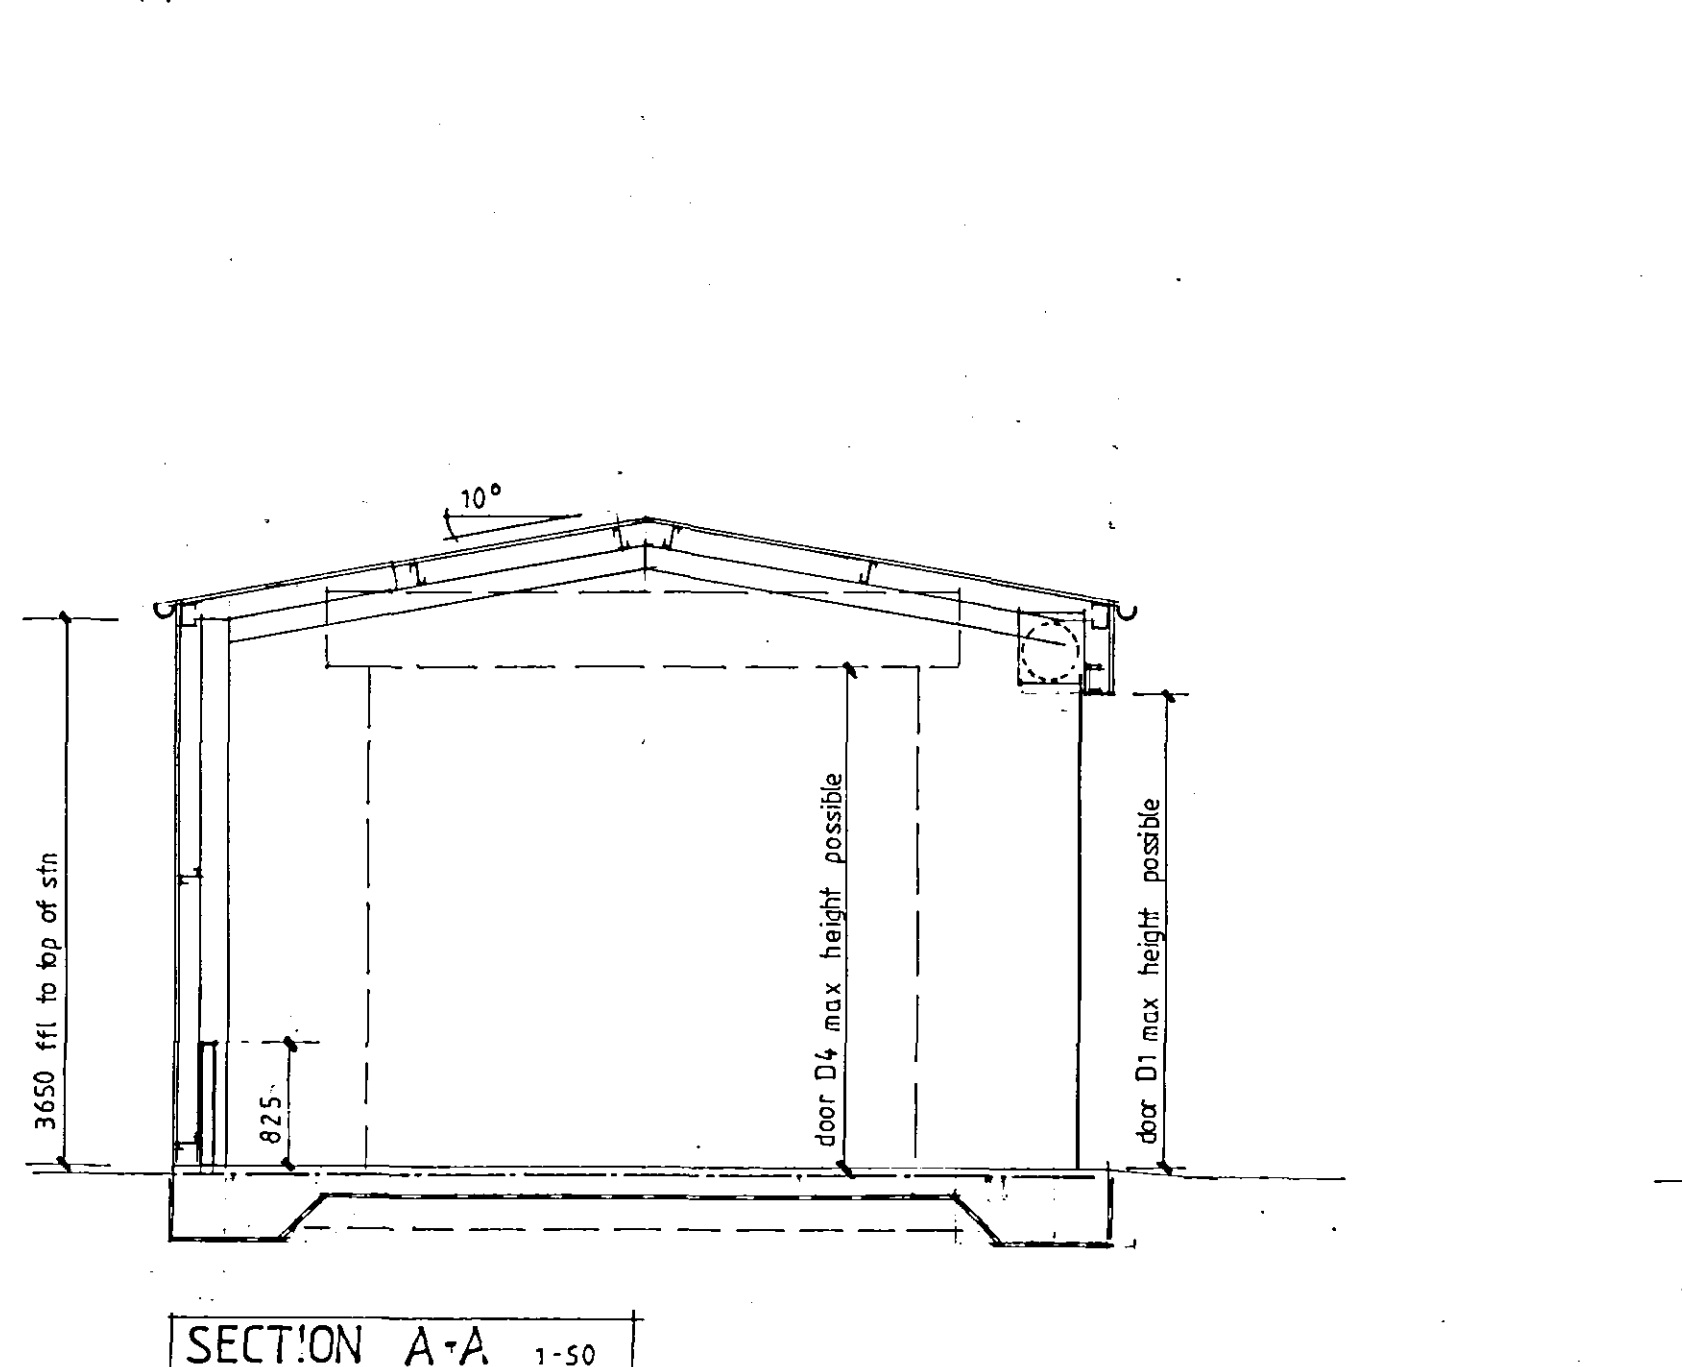


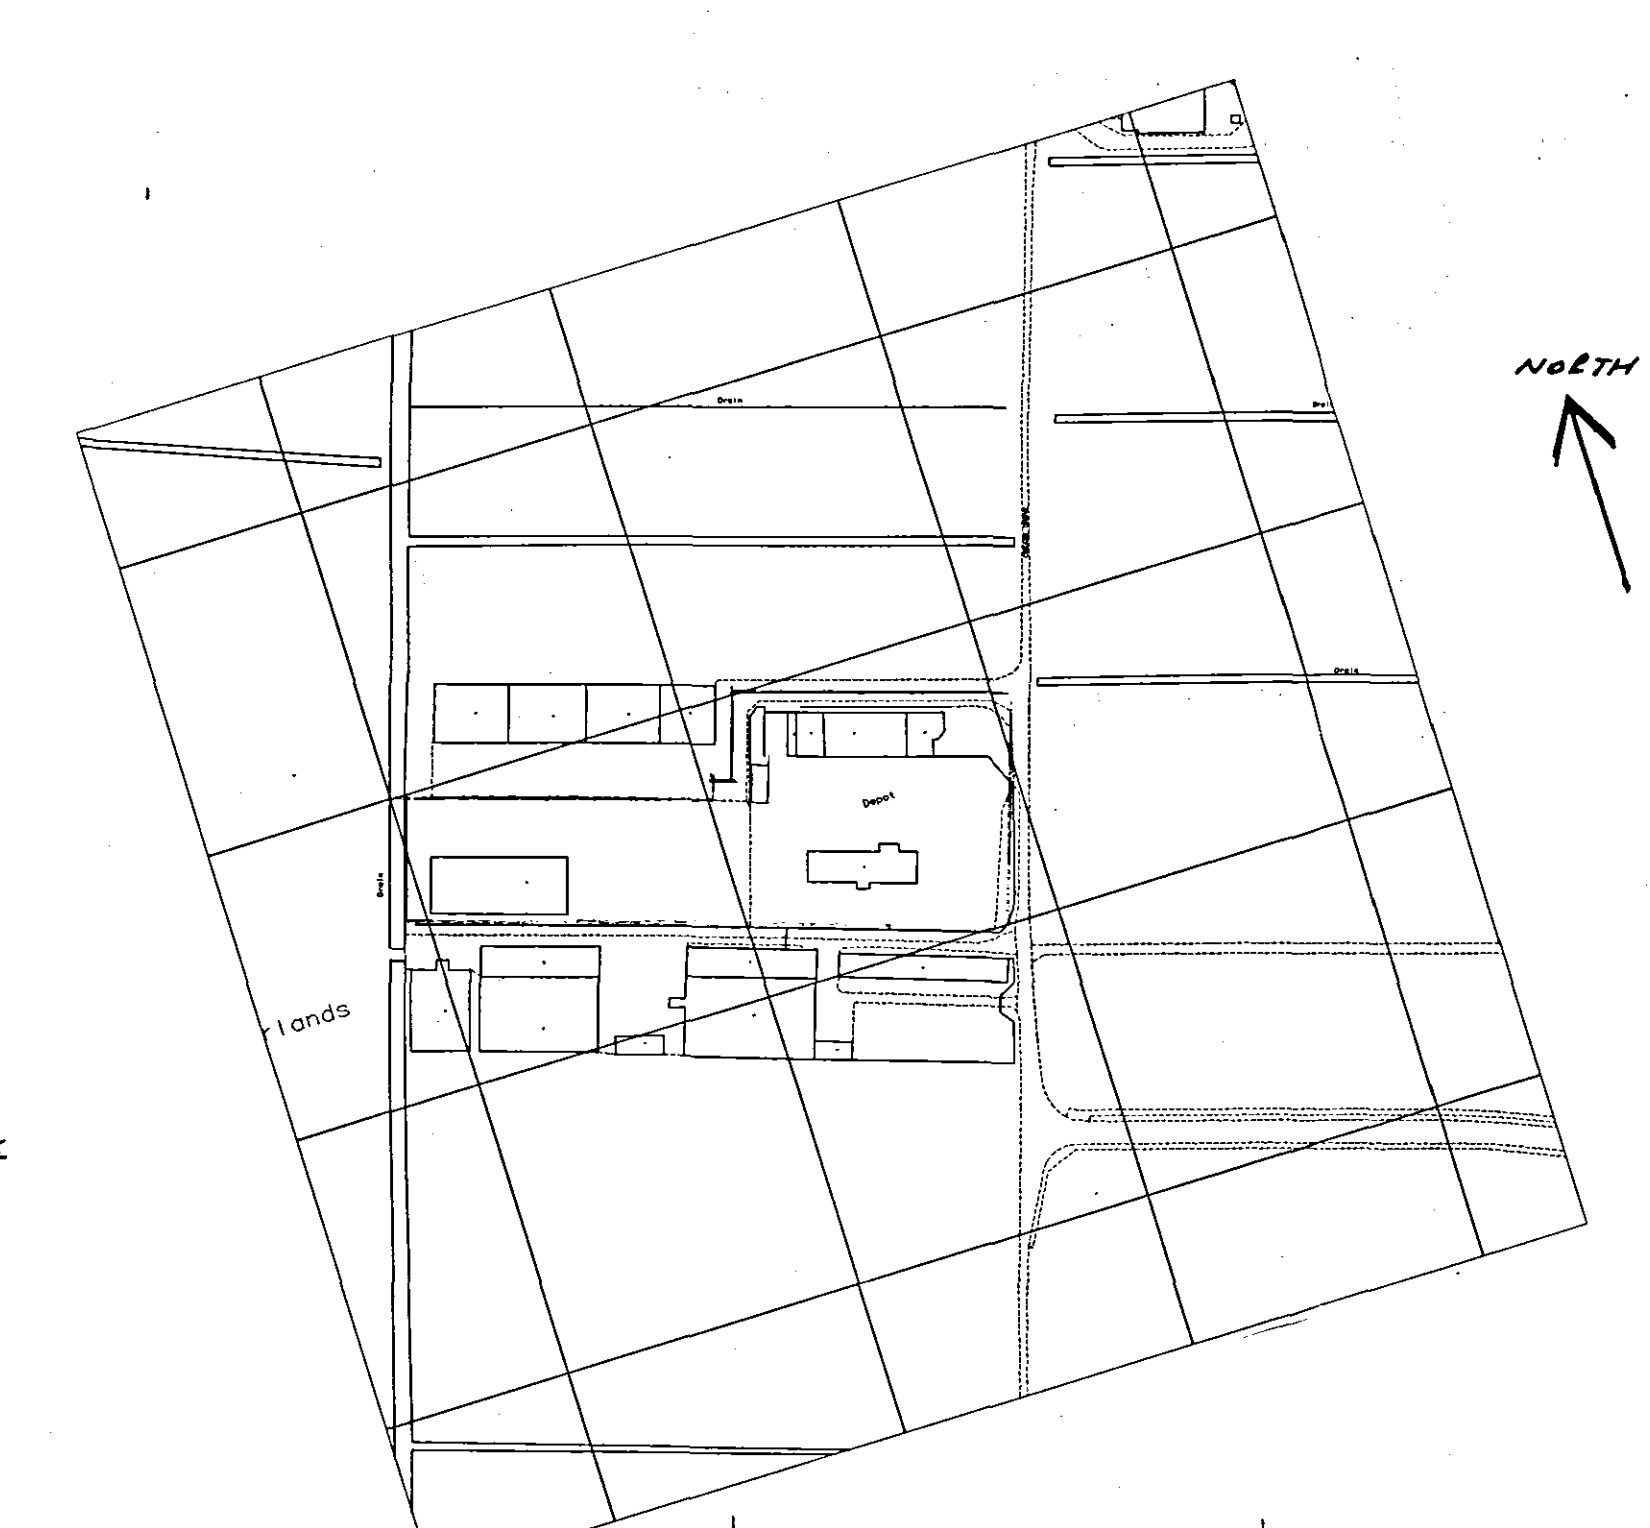

LOCATION PLAN 1:2500
AS TAKEN FROM A1 SHEET TP 2309


ROOF
0.7TH SINGLE SKIN CONCRETE GARY P.C.S SHEETING (SEE CLIENT IF
COPY UNDERLIES WITH GRAFOTHERM ANTI CONDENSATION COATING)
PURLINS HI SPAN 2.17615 C 180CHS WITH ONE ROW OF STAYS.
IN LOCATIONS SHOWN AT ABBREVIATED ROOFLIGHTS SINGLE SKIN GABLE
SPAN CLASS 1

RAVES
12mm HALF ROUNDED (MARLEY PREMIER) PVC WATER WITH 600 PAVE
DOWNPIPE
RAVES BEAM HI SPAN R20010.

VERTICAL CLADDING
TO BE 0.7TH SINGLE SKIN OLIVE GREEN CLADDING WITH MODULAR
GARDEN P.C.S TRIMS
HI SPAN 2.17615 SHEETING BATH AT MAX 2000 CTR

INTERNAL MASONRY
DUE TO PROXIMITY TO BOUNDARY CONSTRUCT B25TH BLOCK WALL
ALONG GRID LINE A. PROVIDE 2 LAYERS OF REINFORCING BATH ON
100TH BLOCK WITH (CLARE TERNARD ?) AND TIE TO STANCHIONS WITH
HOOK ON STANCHION STEEL TIES AT 250 CTR VERTICALLY.
FOR ADDITIONAL STRENGTH IF CLIENT REQUESTS MORTAR WALL THICKNESS
OR PROVIDE REINFORCING BATH REMAINING.

FLOOR
TO BE 200TH REINFORCED WITH ANTI-CORROSION FINISH AND REINFORCED WITH
SINGLE LAYER OF A193 MESH. (IF REDUCE SLAB THICKNESS TO 150
THICKEN MESH TO A193) PROVIDE EDGE BEAMS AT DETAILS.
1200 J REINFORCING BATH ON MID 200TH REINFORCED AND CONCRETE
MORTAR.

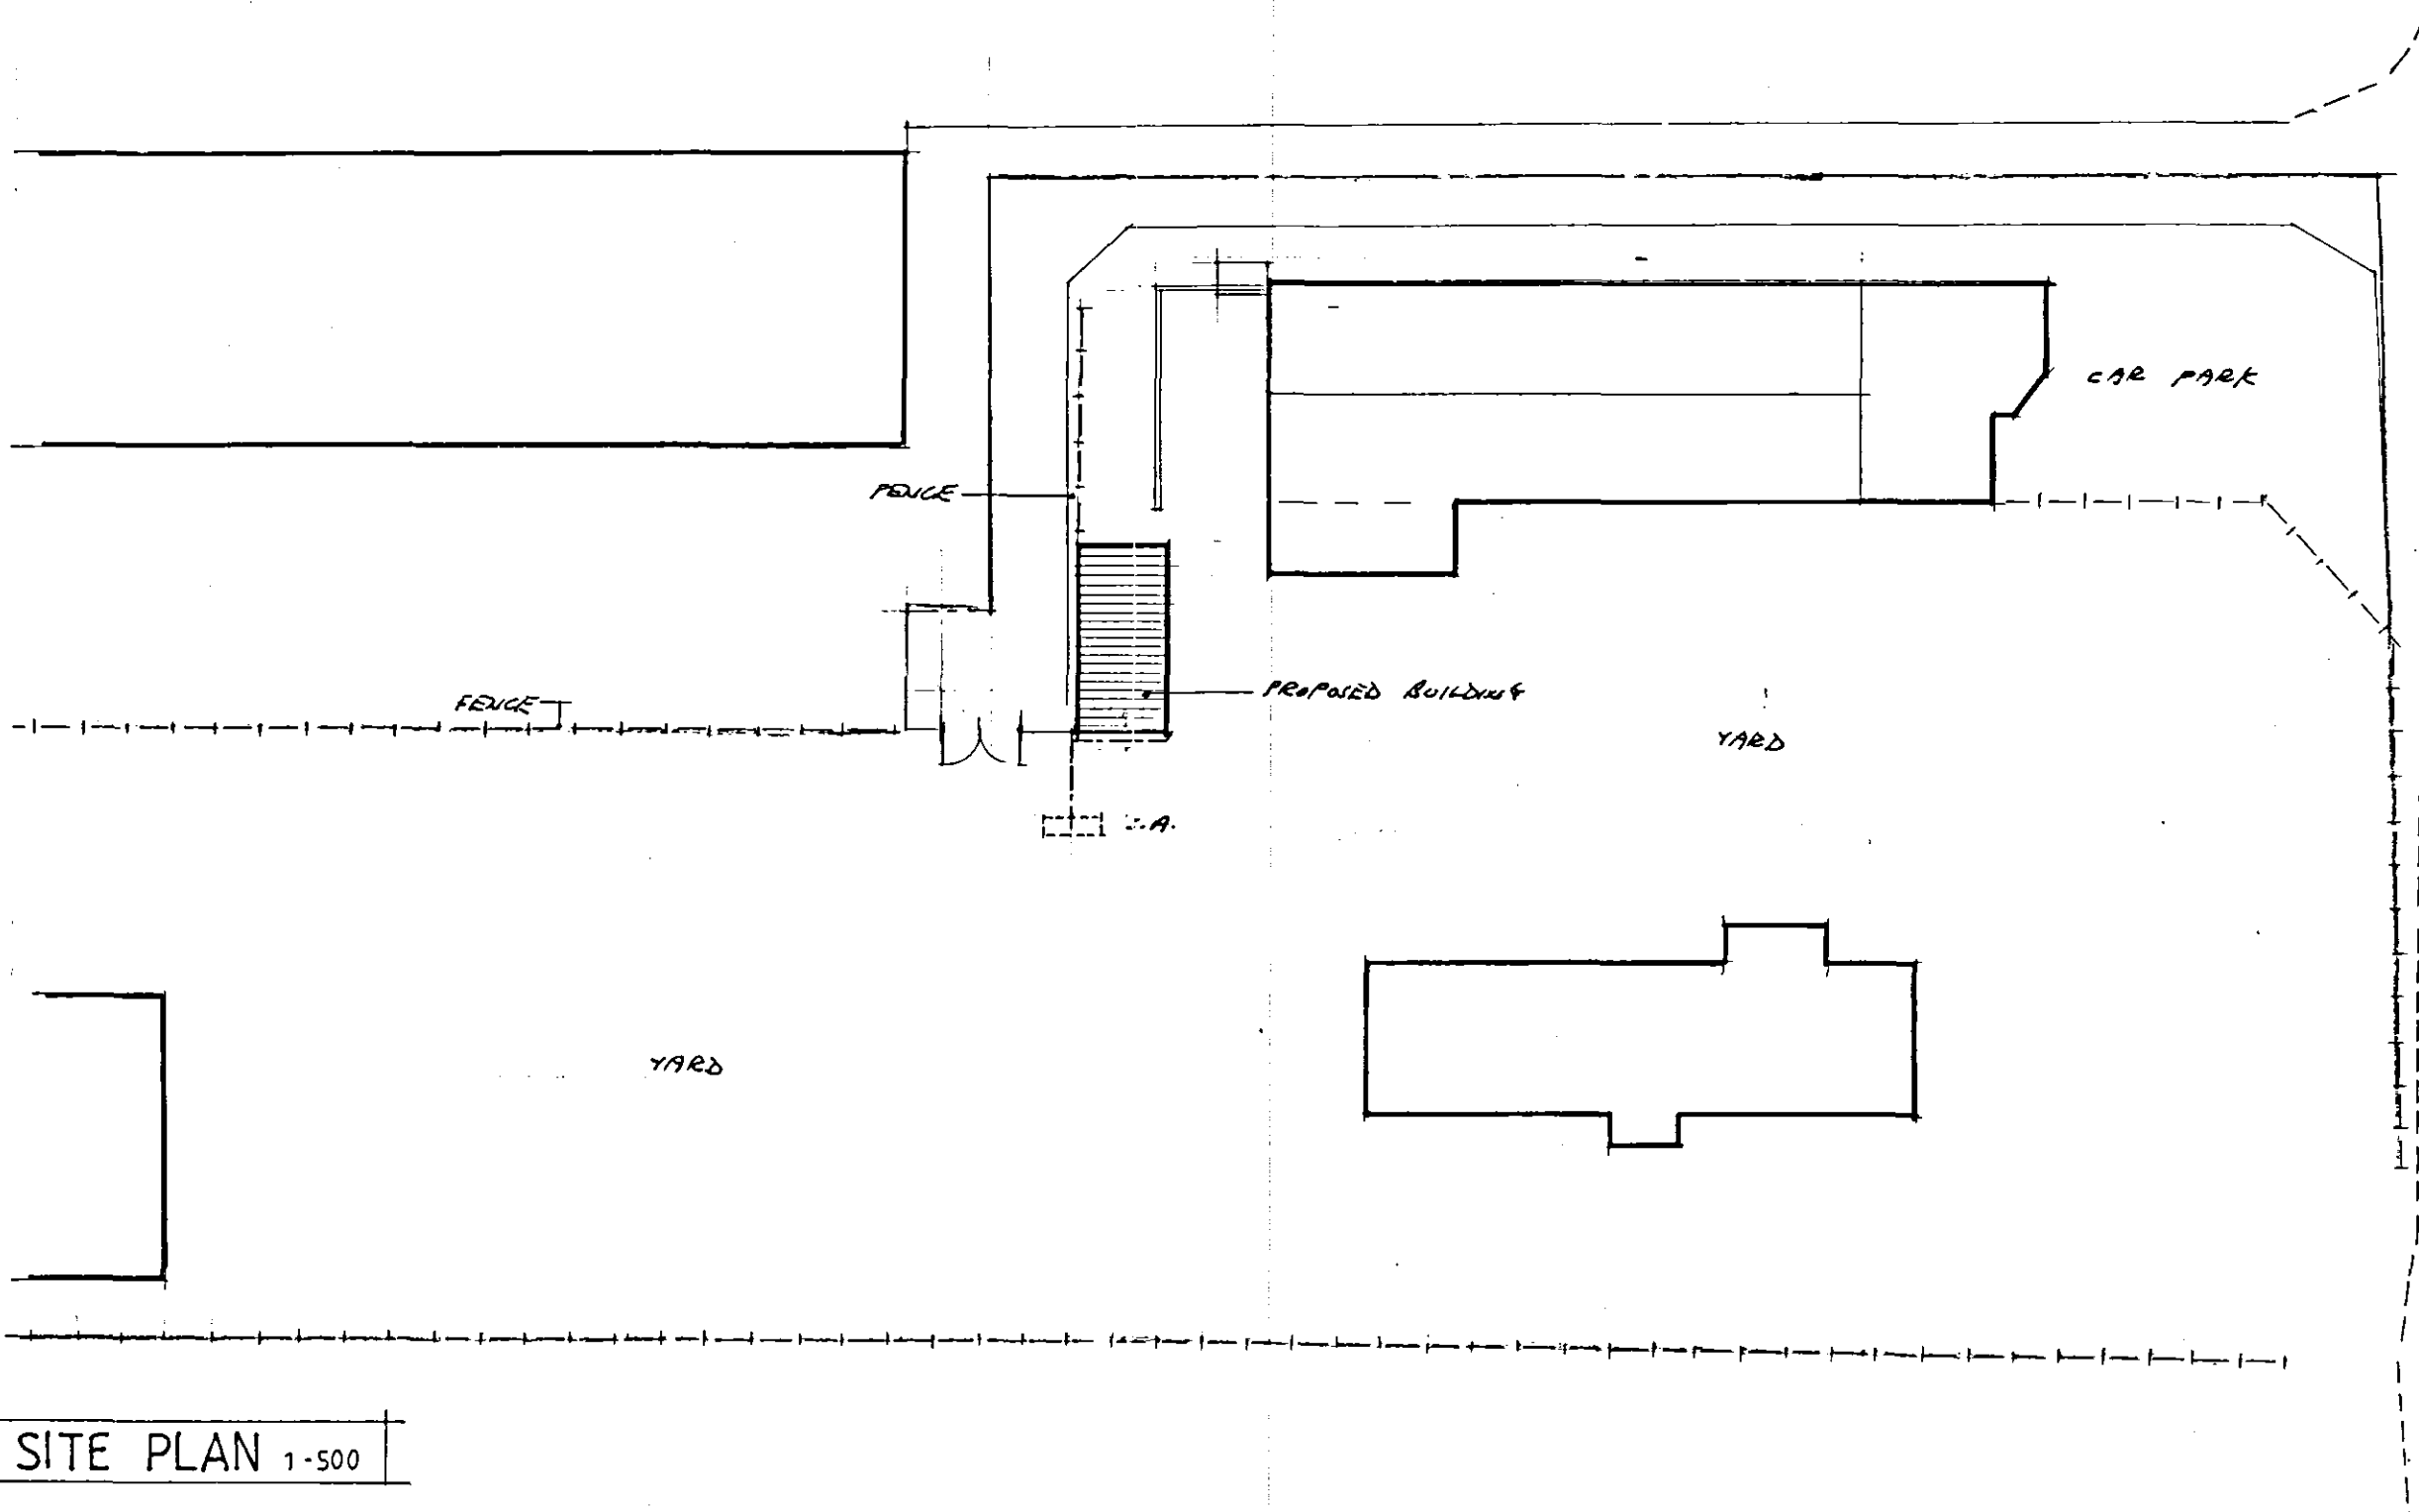

SITE PLAN 1:500


STEELWORK
ROOF FRAME RAPERS 178 x 102 x 19.08
" " STAYS 156 x 102 x 22.08
DAR PANTS 150 x 75 x 18.08
ROOF BRACING 86.9 x 5.2 CHS
VERTICAL " 86.9 x 5.2 CHS

STANCHIONS ON GRID LINE A DESIGNED FOR CONTRAST/RESISTANCE
WALL ON GRID LINE A IS STANDARD SHEETING RESISTANCE IS
PROVIDED BY MASONRY WALL.
EXPANDED AREA OF STANCHIONS ON GRID LINE A TO BE COATED WITH
IMMEDIATE PAINT TO ACHIEVE 1 HOUR FIRE RESISTANCE


STORM DRAINAGE
100% TYPICAL WALL PVC PIPEWORK WITH FLEXIBLE JOINTS, BED &
SUBGRADE PIPES IN 150TH C20 CONCRETE. PIPES TO DISCHARGE
INTO MIN 1m³ SUREWAY SITED MIN 5m FROM ALL BUILDINGS
PIPE SLOPE 1 in 100

DOORS
DOOR D1 2050 CLEAR OPENING WIDTH X MAXIMUM HEIGHT POSSIBLE
GAIN ROLLER SHUTTER DOOR SEE CLIENT FOR MODE OF
OPERATION
DOOR D4 3650 CLEAR OPENING WIDTH X MAXIMUM HEIGHT POSSIBLE
GAIN ROLLER SHUTTER DOOR SEE CLIENT FOR MODE OF
OPERATION
DOOR D2 STEELWORK WITH MIN 800mm CLEAR OPENING WIDTH.
PROVIDE CONCRETE LANDING OUTSIDE OF DOOR D2 1000 x 1000.
WOOD PLANT FINISH

FIRE PRECAUTIONS
EMERGENCY LIGHTING SYSTEM TO BE DESIGNED BY ELECTRICAL
CONTRACTOR & COMBINED TO BS5266 PT1 1999. EMERGENCY
LIGHTING TO ILLUMINATE ESCAPE ROUTES, FIRE STAIRS,
FIRE FIGHTING EQUIPMENT AND OUTSIDE FIRE ESCAPE DOOR
GENERAL FIRE PROTECTION NOTICE
FIRE EXIT KEEP CLEAR SIGN
GRAPHIC FIRE EXIT SIGNAGE HEIGHT OF SYMBOLS IN MM
DOY POWDER FIRE EXTINGUISHER SILE IN K4

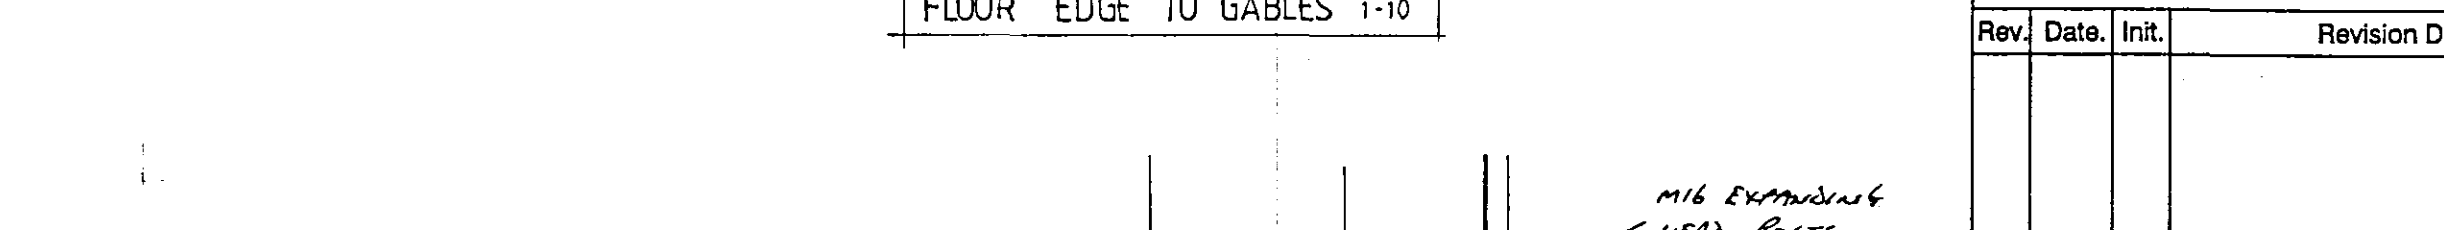

FLOOR EDGE TO GABLES 1:10

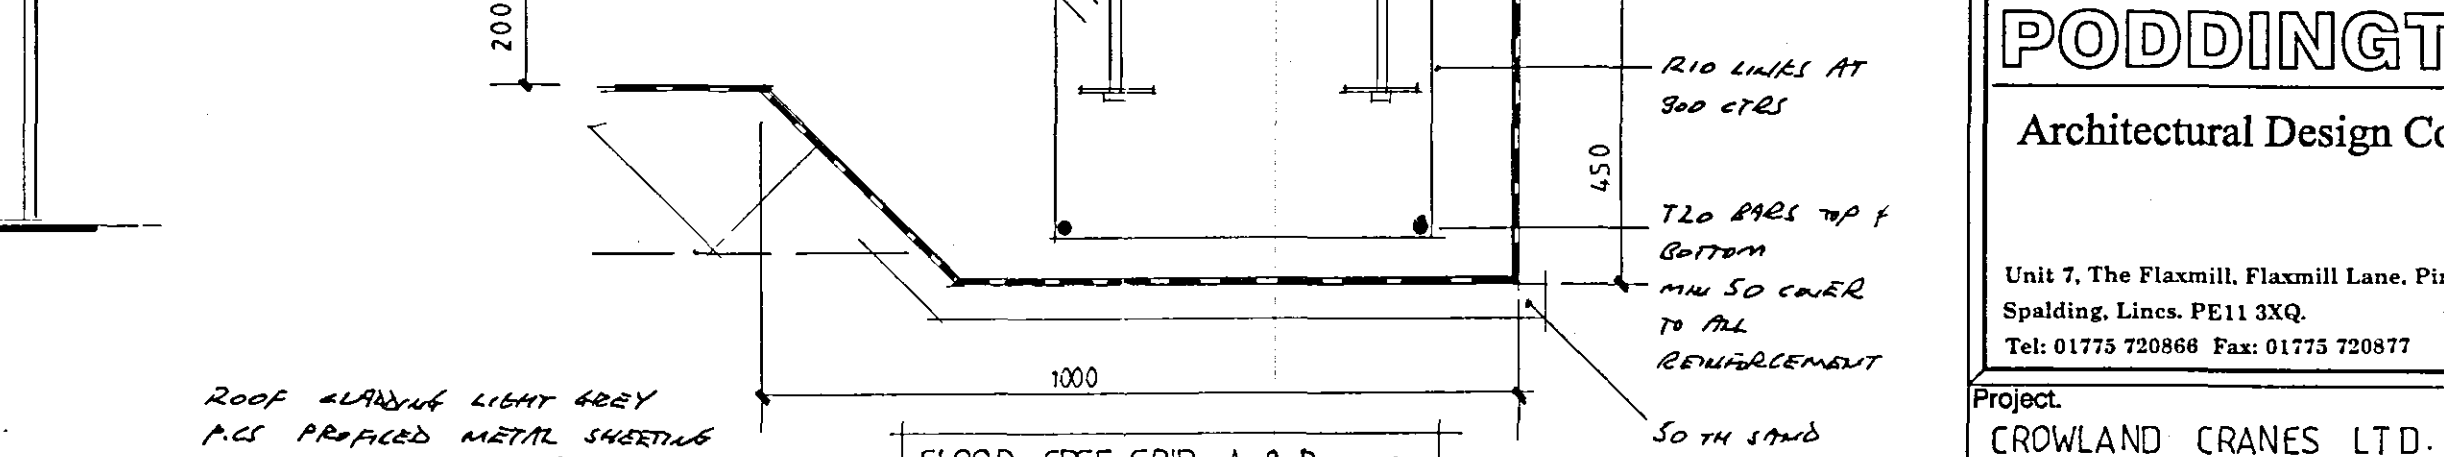

FLOOR EDGE GRID A & B 1:10

ROOF CLADDING LIGHT GREY
P.C.S PROPOSED METAL SHEETING
VERTICAL CLADDING OLIVE GREEN
P.C.S PROPOSED METAL SHEETING
WITH MODULAR GARDEN TRIMS
ALL TO MATCH EXISTING
EXPANDED ROLLER SHUTTER
DOORS

Project: CROWLAND CRANES LTD.
CREASE DROVE, CROWLAND.
PROPOSED SECURE STORE.
Drawing: PLAN AS PROPOSED
Scale: AS SHOWN
Drawing No: 3225-1
Date: JUNE 2005
Rev: A/B

Contractor To Check All Dimensions
On Site Before Work Commences.

Rev.	Date	Init.	Revision Details
B	3-11-05	AS	UNDER A.R. & FOOT
A	22-05-05	AS	CLIENT A.R. & FOOT D1, D2, D3, D1808, D18