


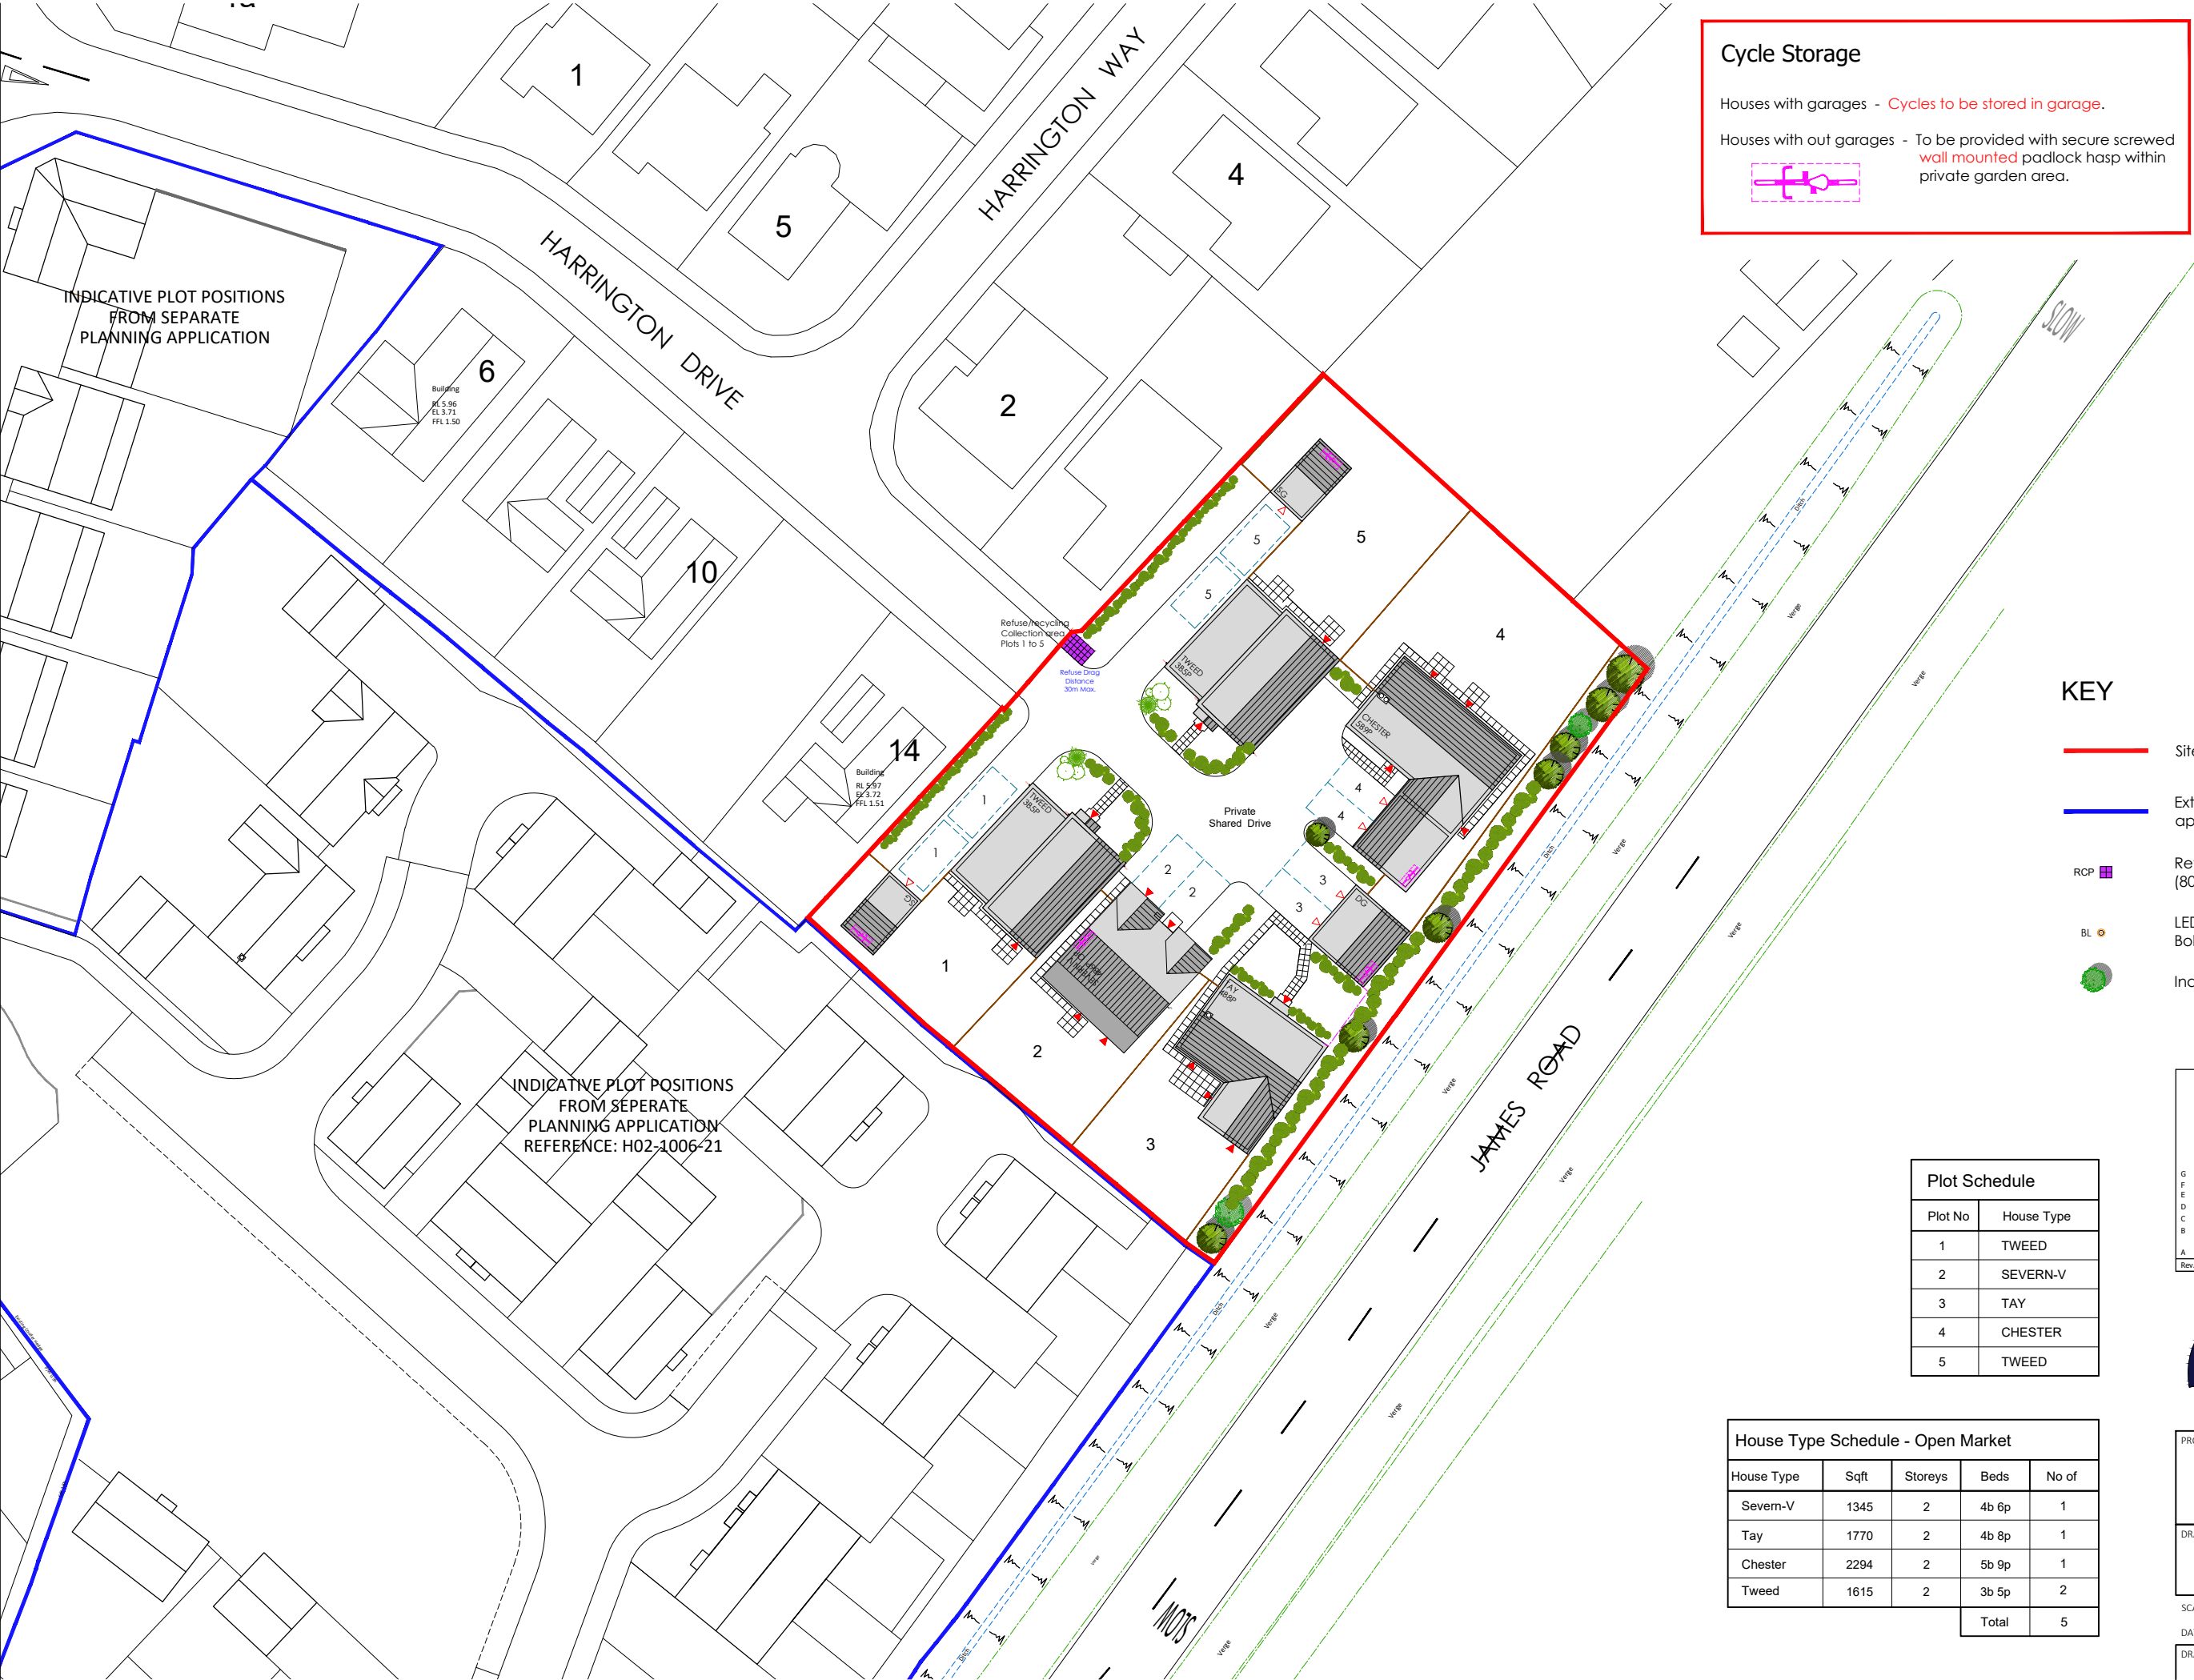

Plot Schedule	
Plot No	House Type
1	TWEED
2	SEVERN-V
3	TAY
4	CHESTER
5	TWEED

House Type Schedule - Open Market				
House Type	Sqft	Storeys	Beds	No of
Severn-V	1345	2	4b 6p	1
Tay	1770	2	4b 8p	1
Chester	2294	2	5b 9p	1
Tweed	1615	2	3b 5p	2
Total				5

G	01.12.2023	House Type Schedule Updated - Plot 2 revised
F	21.12.2022	Plots 1 and 5 house type revised to LA comments
E	09.09.2022	Plots 1 and 5 amended to Worcester housetype
D	27.07.2022	Plot 1 moved away from boundary
C	25.07.2022	Plot 5 altered to Leicester-V
B	07.06.2022	Cycle storage added to garage and plot - cycle storage note added.
A	05.05.2022	Plot 1 and 5 changed to Bungalow to LA comments.
Rev.	Date	Description



1 Goodison Road, Lincs Gateway Business Park,
Spalding, Lincs, PE12 6FY T: 01406 490590

PROJECT:	Proposed Residential Development at Land South of Harrington Drive, Crowland
DRAWING:	Site Plan - Phase 3

SCALE:	1:500@A3	DRAWN:	GB
DATE:	FEB.2022	REVISION:	G

DRAWING No:	132-SL-20
-------------	-----------