

Plot Schedule	
Plot No	House Type
1	SEVERN-V
2	SEVERN-V
3	SEVERN-V
4	SEVERN-V
5	STAMFORD


House Type Schedule - Open Market				
House Type	Sqft	Storeys	Beds	No of
Severn-V	1345	2	4b 6p	4
Stamford	1560	2	4b 7p	1
Total				5

KEY

- Site Boundary
- Extent of further land in applicant ownership
- Tactile Crossing - Exact Location TBC
- Landscaping - Shown Indicatively.

Cycle Storage

- Houses with garages - Cycles to be stored in garage.
- Houses with out garages - To be provided with secure screwed wall mounted padlock hasp within private garden area.

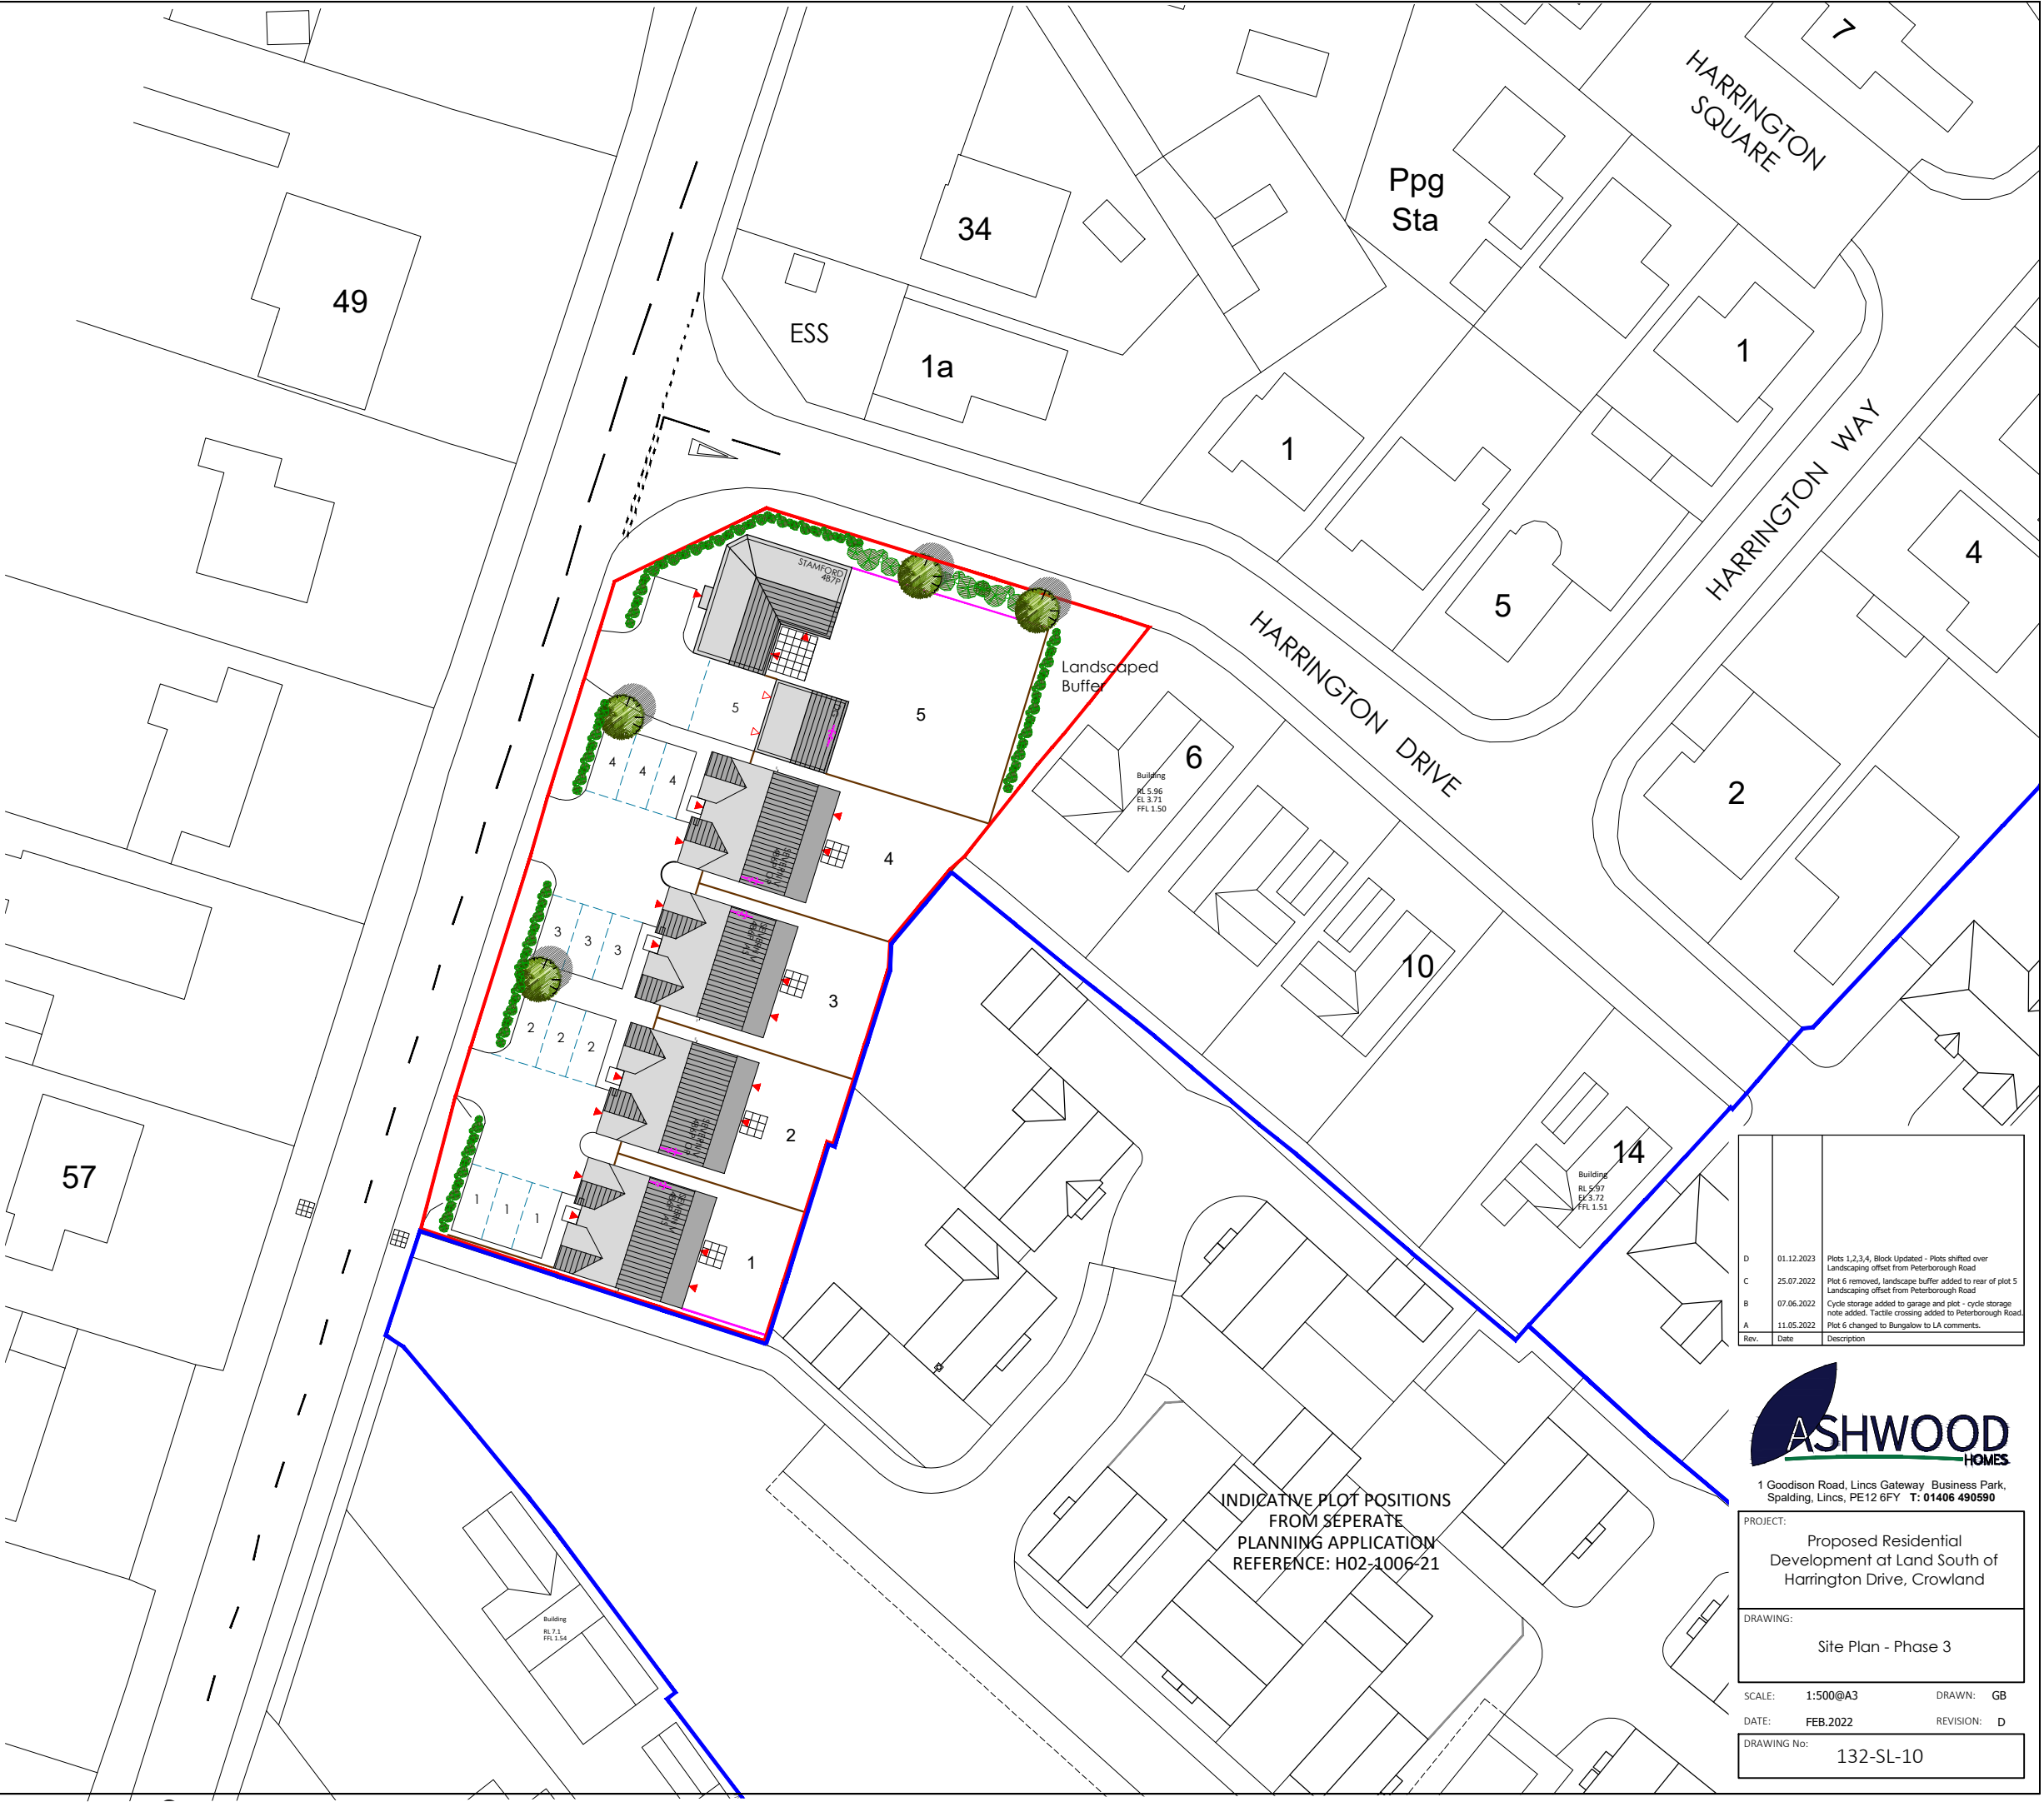

INDICATIVE PLOT POSITIONS
FROM SEPARATE
PLANNING APPLICATION
REFERENCE: H02-1006-21

Rev.	Date	Description
D	01.12.2023	Plots 1,2,3,4, Block Updated - Plots shifted over Landscaping offset from Peterborough Road
C	25.07.2022	Plot 6 removed, landscape buffer added to rear of plot 5 Landscaping offset from Peterborough Road
B	07.06.2022	Cycle storage added to garage and plot - cycle storage note added: Tactile crossing added to Peterborough Road
A	11.05.2022	Plot 6 changed to Bungalow to LA comments.



1 Goodison Road, Lincs Gateway Business Park,
Spalding, Lincs, PE12 6FY T: 01406 490590

PROJECT:	Proposed Residential Development at Land South of Harrington Drive, Crowland
DRAWING:	Site Plan - Phase 3

SCALE:	1:500@A3	DRAWN:	GB
DATE:	FEB.2022	REVISION:	D

DRAWING No:	132-SL-10
-------------	-----------