
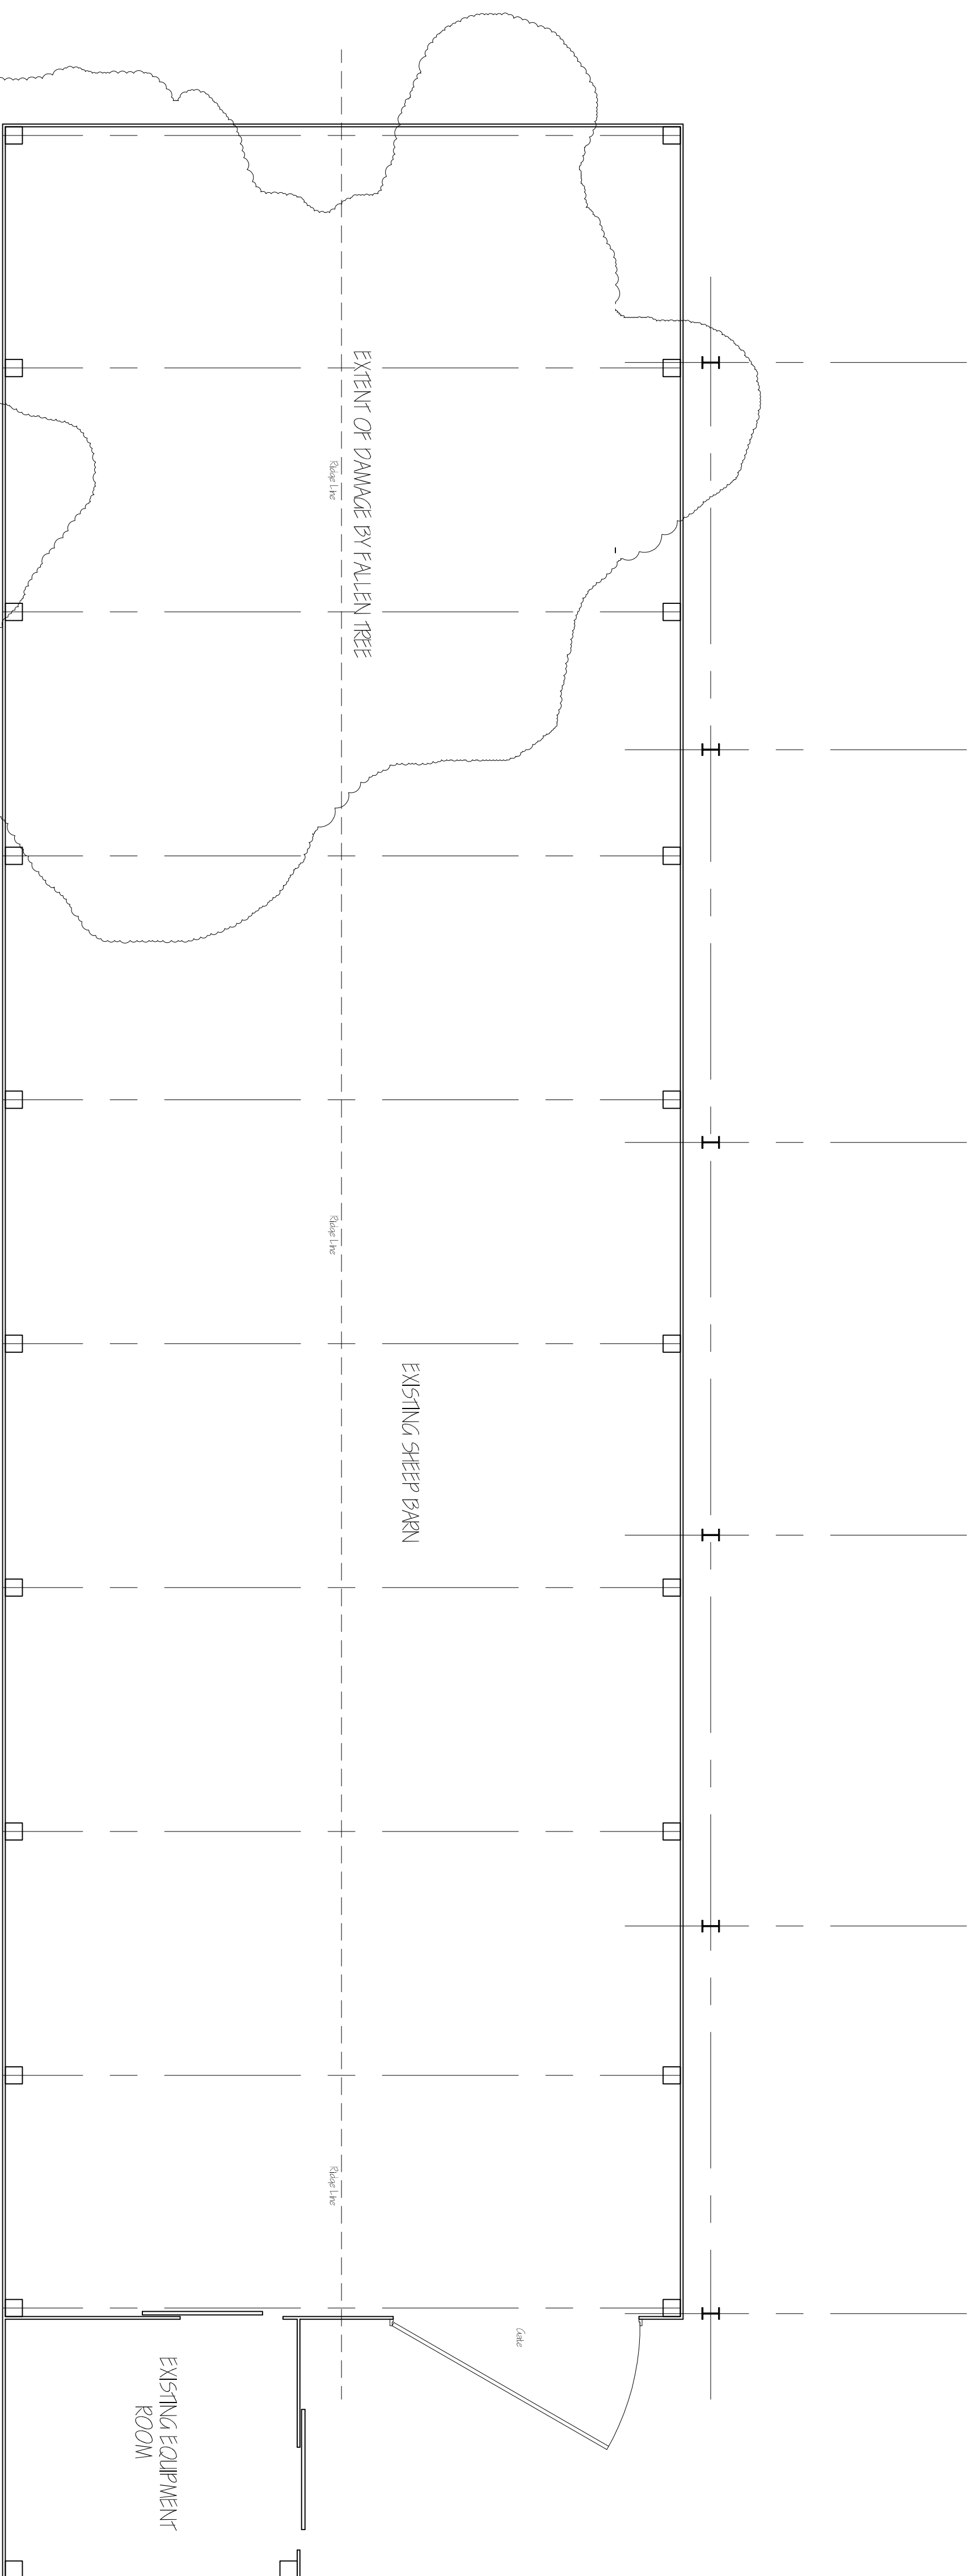
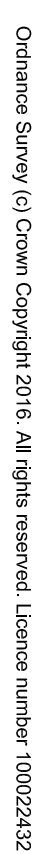
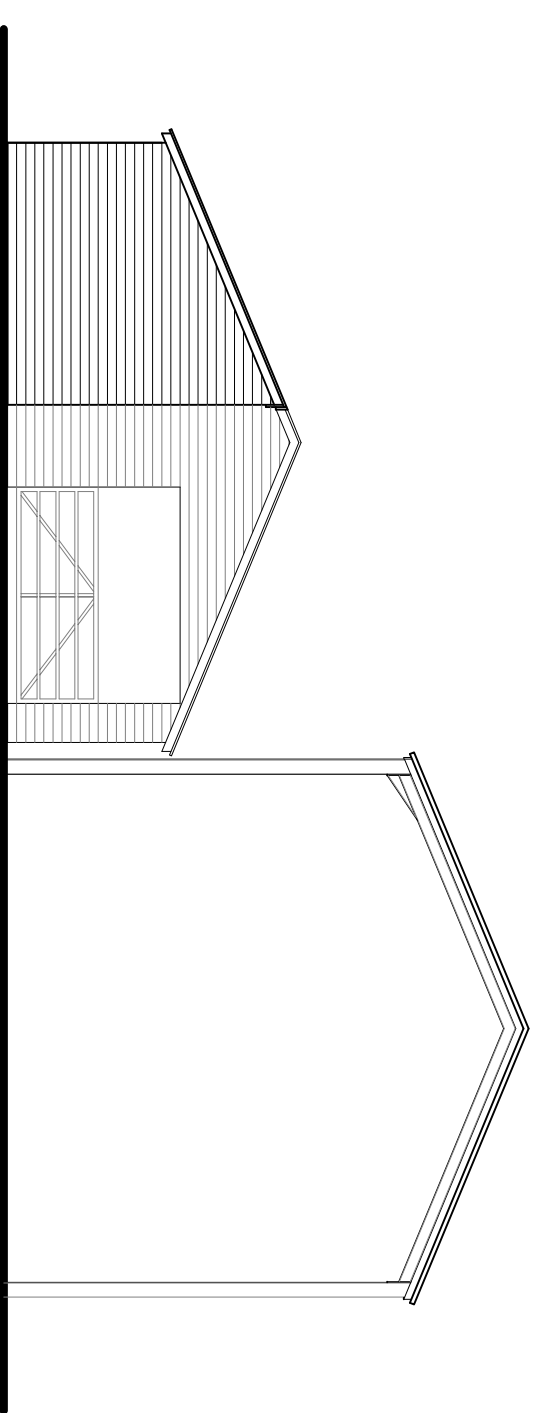
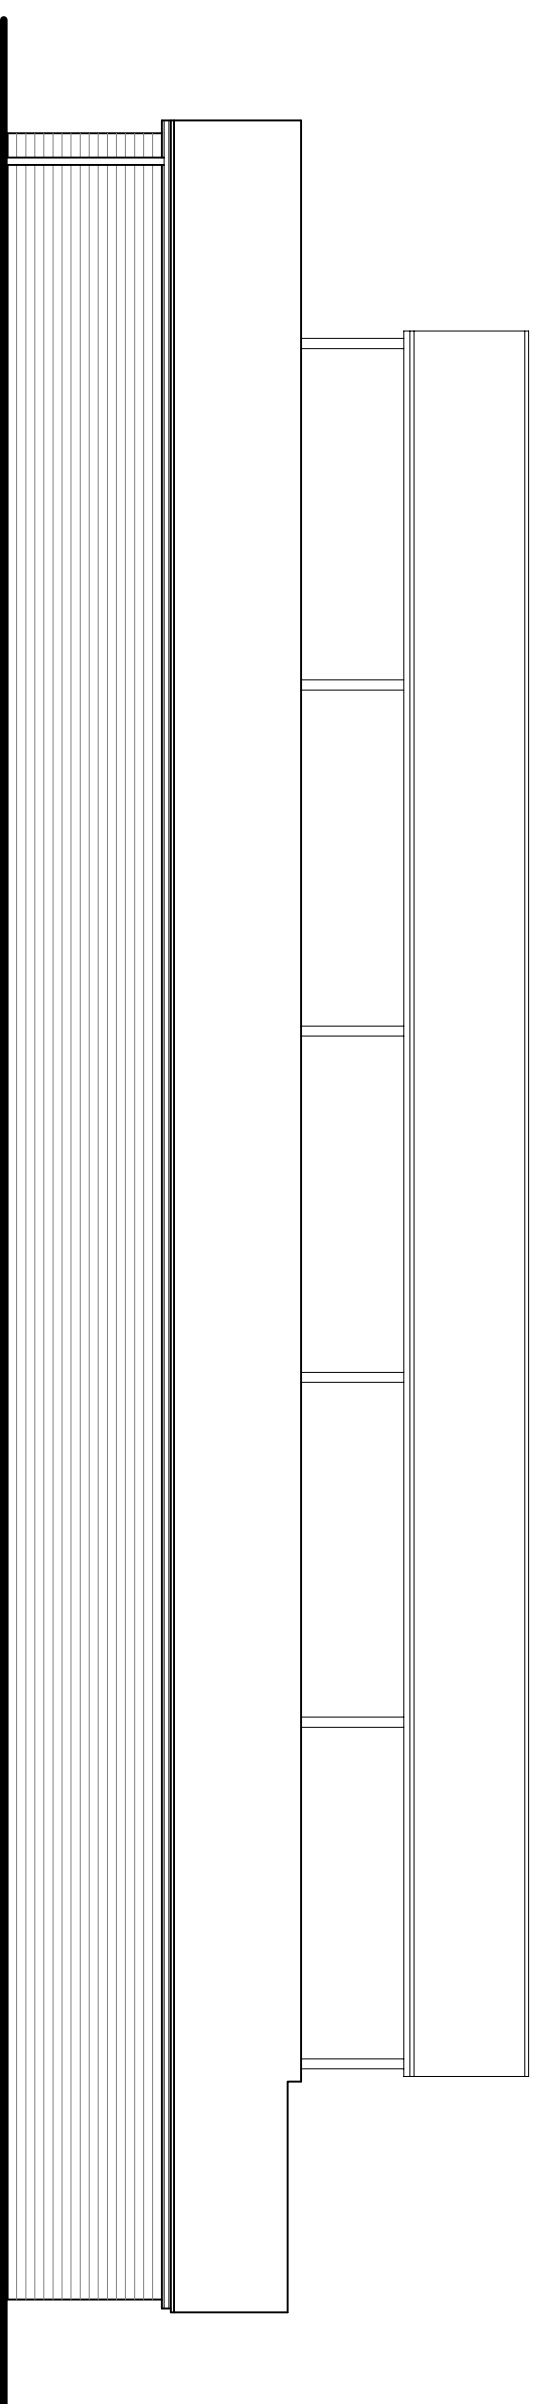


[illegible]

G. R. MERCHANT LTD.
1, ENG AMICE FMO
ARCHITECTURAL, STRUCTURAL
AND LAND DRAINAGE
CONSULTANTS

4 Wrights Mews
 12A Park Road, Holbach,
 Spalding, Lincs. PE12 7EE
 Tel: 01406 490800
 Fax: 01406 425744
 E-Mail: gr.merchant@btconnect.com

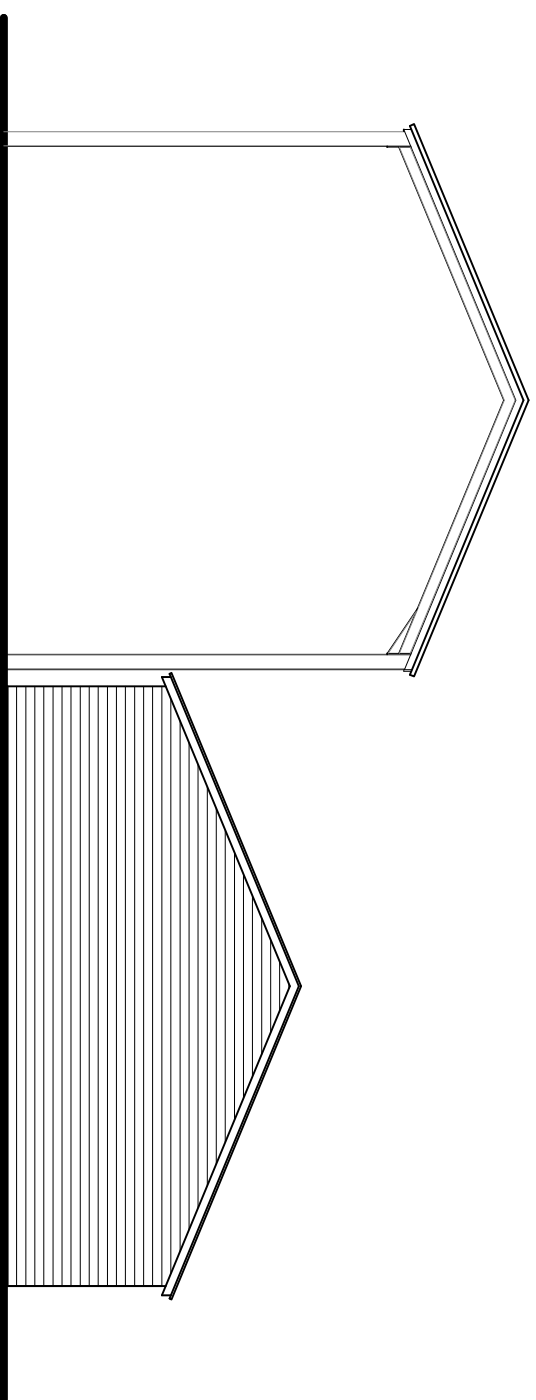

Project: REPLACEMENT SHED
CROWTREE FARM
POSTLAND
CROWLAND LINKS, PEG ONE

Client	T M ATKINSON
--------	--------------

Drawing

FLOOR PLAN - EXISTING
ELEVATIONS - EXISTING
LOCATION PLAN - EXISTING

Job Ref.	Drawing No.
3052-16	01

Date	Drawn
MAR 2016	SLB

Scales

1:50 1/100 (Unless Otherwise Stated)

DO NOT SCALE FROM THIS DRAWING

THIS DRAWING IS THE PROPERTY OF BAKER HUGHES INC. AND IS NOT TO BE REPRODUCED OR TRANSMITTED IN ANY FORM OR BY ANY MEANS, ELECTRONIC OR MECHANICAL, INCLUDING PHOTOCOPYING, RECORDING, OR BY ANY INFORMATION STORAGE AND RETRIEVAL SYSTEM, WITHOUT THE WRITTEN PERMISSION OF BAKER HUGHES INC. THE USER OF THIS DRAWING AGREES TO HOLD BAKER HUGHES INC. HARMLESS FROM AND AGAINST ALL SUCH REPRODUCTION OR TRANSMISSION. THIS DRAWING IS PROVIDED "AS IS" WITHOUT WARRANTY OF ANY KIND, EITHER EXPRESS OR IMPLIED, INCLUDING BUT NOT LIMITED TO THE WARRANTIES OF MERCHANTABILITY, FITNESS FOR A PARTICULAR PURPOSE, AND NONINFRINGEMENT OF THIRD PARTY RIGHTS. IN NO EVENT SHALL BAKER HUGHES INC. BE LIABLE FOR ANY SPECIAL, INCIDENTAL, OR CONSEQUENTIAL DAMAGES, INCLUDING ATTORNEY'S FEES, ARISING OUT OF OR IN CONNECTION WITH THIS DRAWING. THE USER OF THIS DRAWING AGREES TO HOLD BAKER HUGHES INC. HARMLESS FROM AND AGAINST ALL SUCH DAMAGES. THIS DRAWING IS THE PROPERTY OF BAKER HUGHES INC. AND IS NOT TO BE REPRODUCED OR TRANSMITTED IN ANY FORM OR BY ANY MEANS, ELECTRONIC OR MECHANICAL, INCLUDING PHOTOCOPYING, RECORDING, OR BY ANY INFORMATION STORAGE AND RETRIEVAL SYSTEM, WITHOUT THE WRITTEN PERMISSION OF BAKER HUGHES INC. THE USER OF THIS DRAWING AGREES TO HOLD BAKER HUGHES INC. HARMLESS FROM AND AGAINST ALL SUCH REPRODUCTION OR TRANSMISSION. THIS DRAWING IS PROVIDED "AS IS" WITHOUT WARRANTY OF ANY KIND, EITHER EXPRESS OR IMPLIED, INCLUDING BUT NOT LIMITED TO THE WARRANTIES OF MERCHANTABILITY, FITNESS FOR A PARTICULAR PURPOSE, AND NONINFRINGEMENT OF THIRD PARTY RIGHTS. IN NO EVENT SHALL BAKER HUGHES INC. BE LIABLE FOR ANY SPECIAL, INCIDENTAL, OR CONSEQUENTIAL DAMAGES, INCLUDING ATTORNEY'S FEES, ARISING OUT OF OR IN CONNECTION WITH THIS DRAWING. THE USER OF THIS DRAWING AGREES TO HOLD BAKER HUGHES INC. HARMLESS FROM AND AGAINST ALL SUCH DAMAGES.