


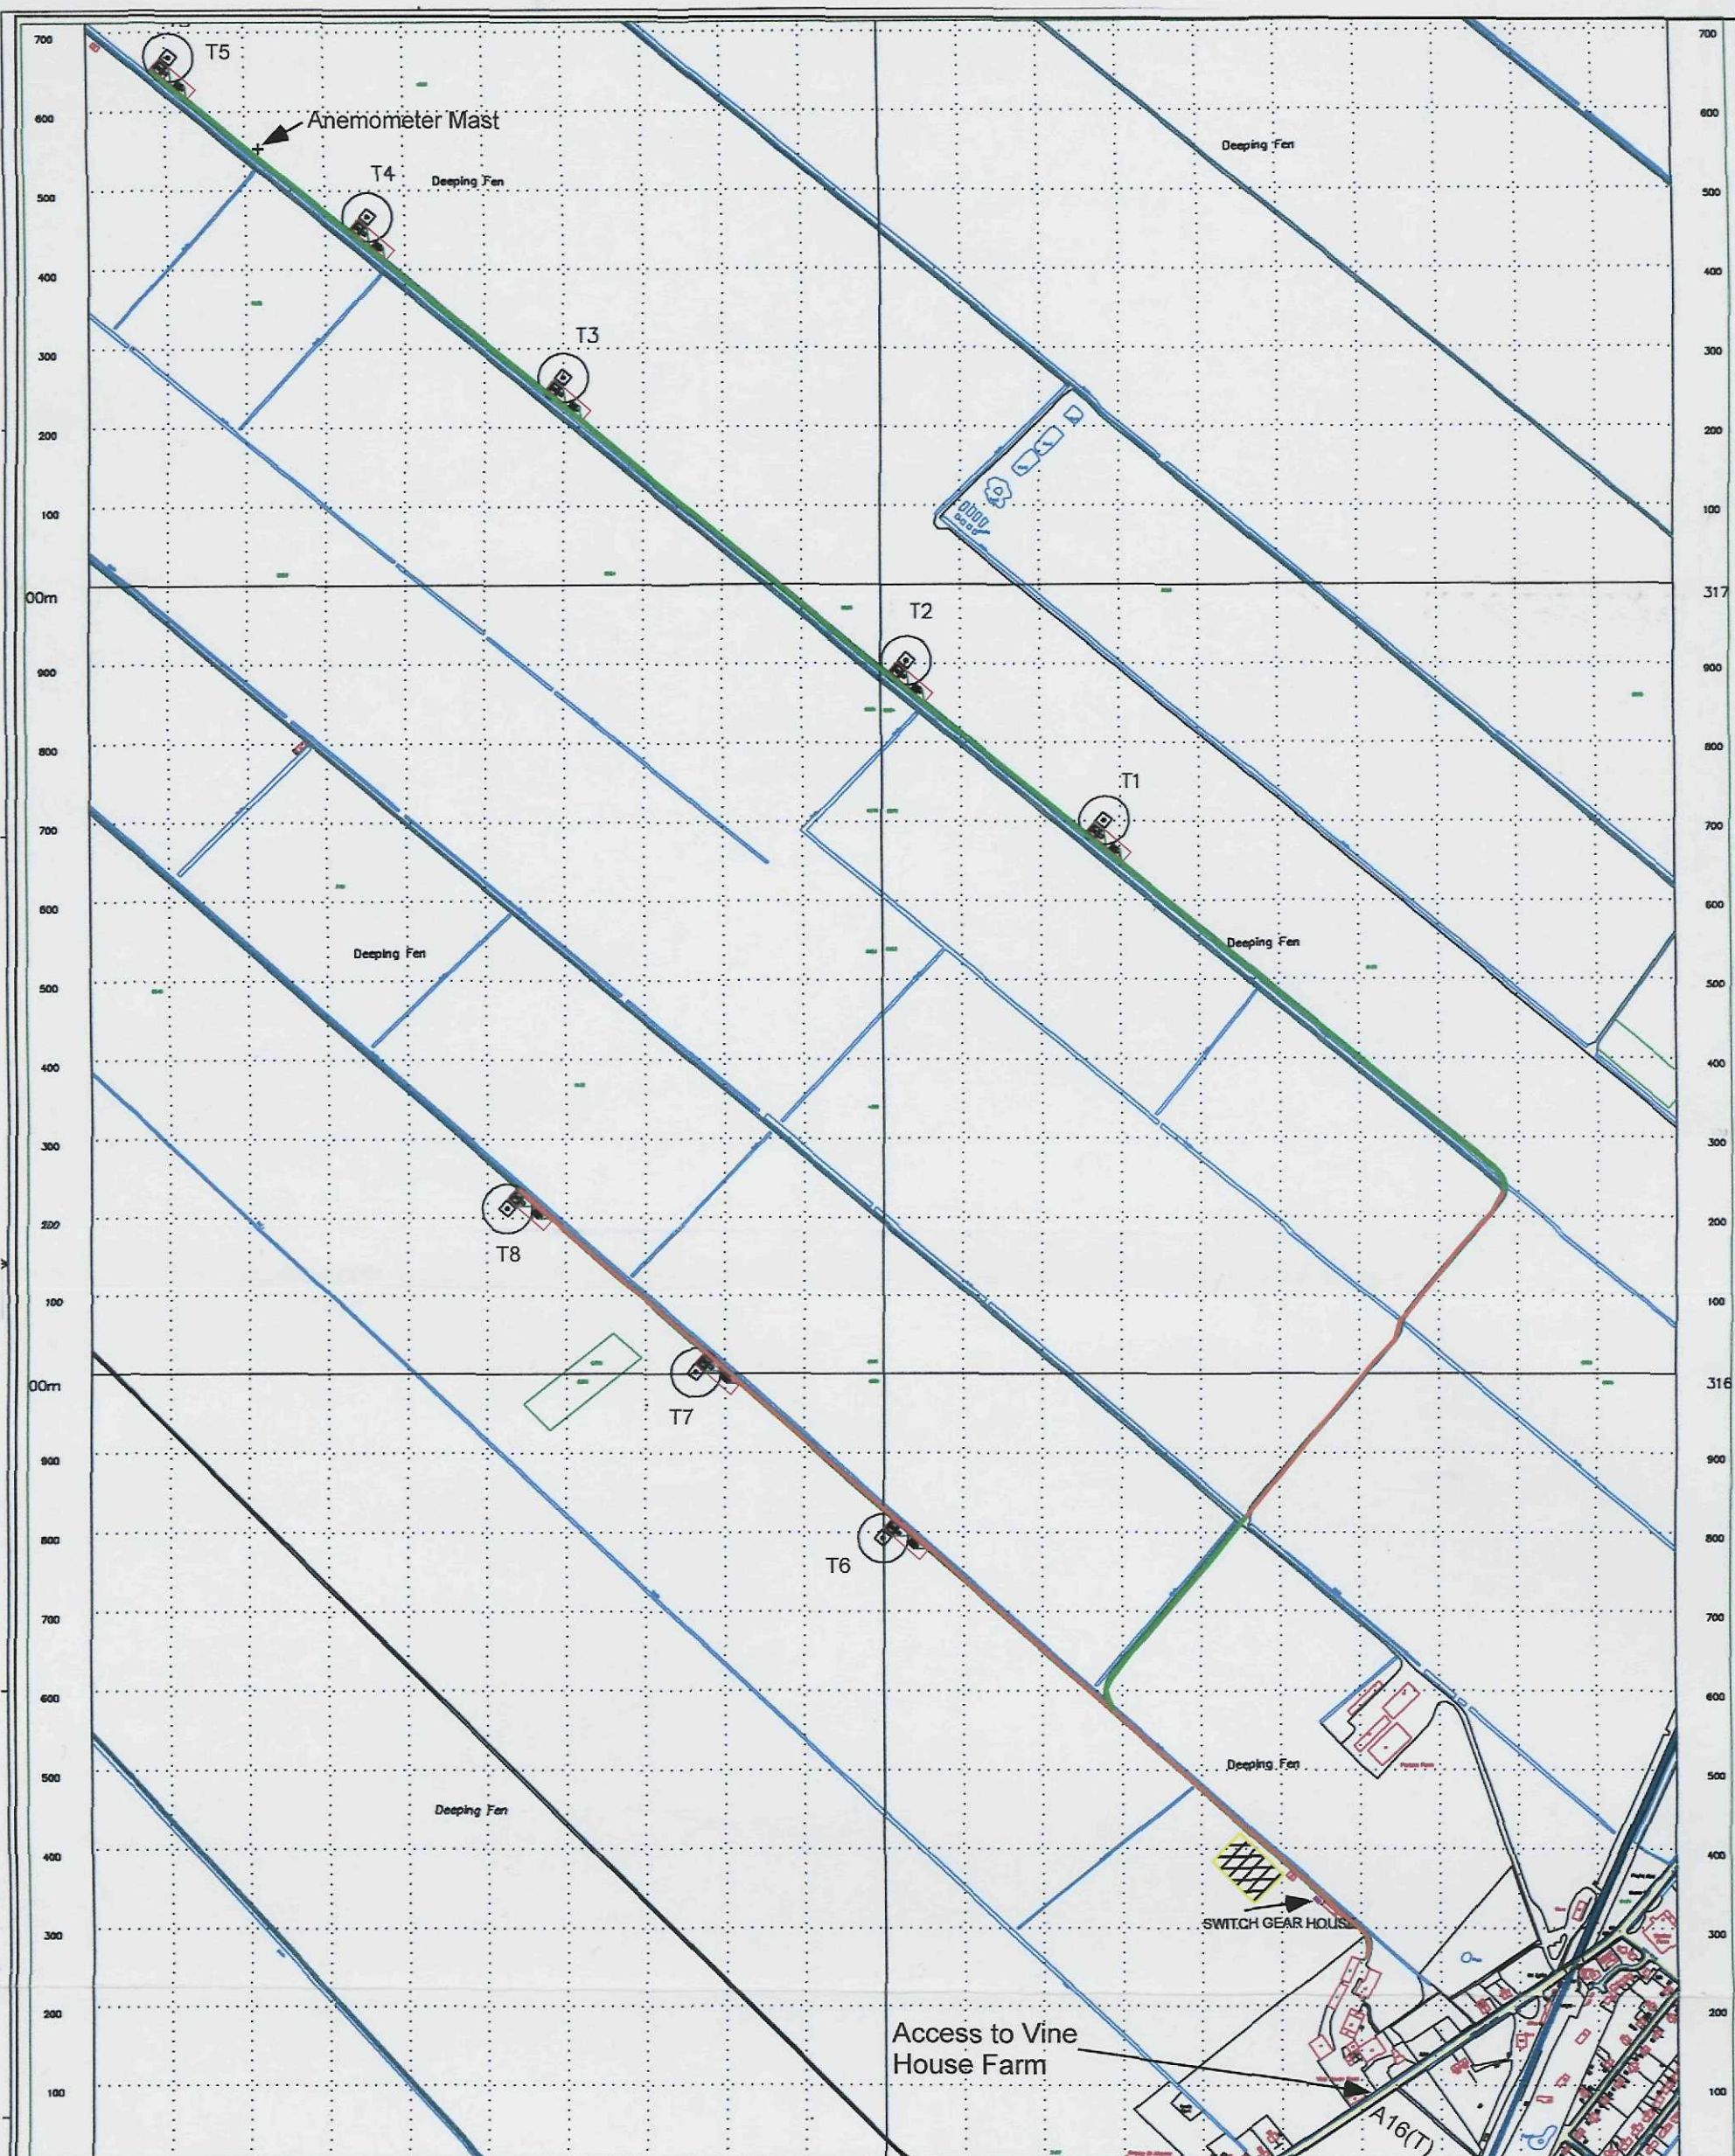

SCALE (1:8333)

0 M 500 M

REPRODUCED FROM THE 1998 O.S.
LAND-LINE WITH THE PERMISSION
OF THE CONTROLLER OF HER MAJESTY'S
STATIONARY OFFICE

CROWN COPYRIGHT

SHDC
Planning & Development

11 FEB 2002

Ref

0161/02

-  Wind Turbine
-  Crane Hardstanding
-  New Track
-  Upgrade Track
-  Switchgear House
-  Compound

COMPANY

WIND PROSPECT DEVELOPMENTS LTD

TITLE

SITE PLAN

DEEPING ST NICHOLAS WINDCLUSTER PROPOSAL

SIZE

A3

CAGE CODE

DWG NO

DEE001

REV

A

SHEET 1

**DETERMINED
PLAN**