



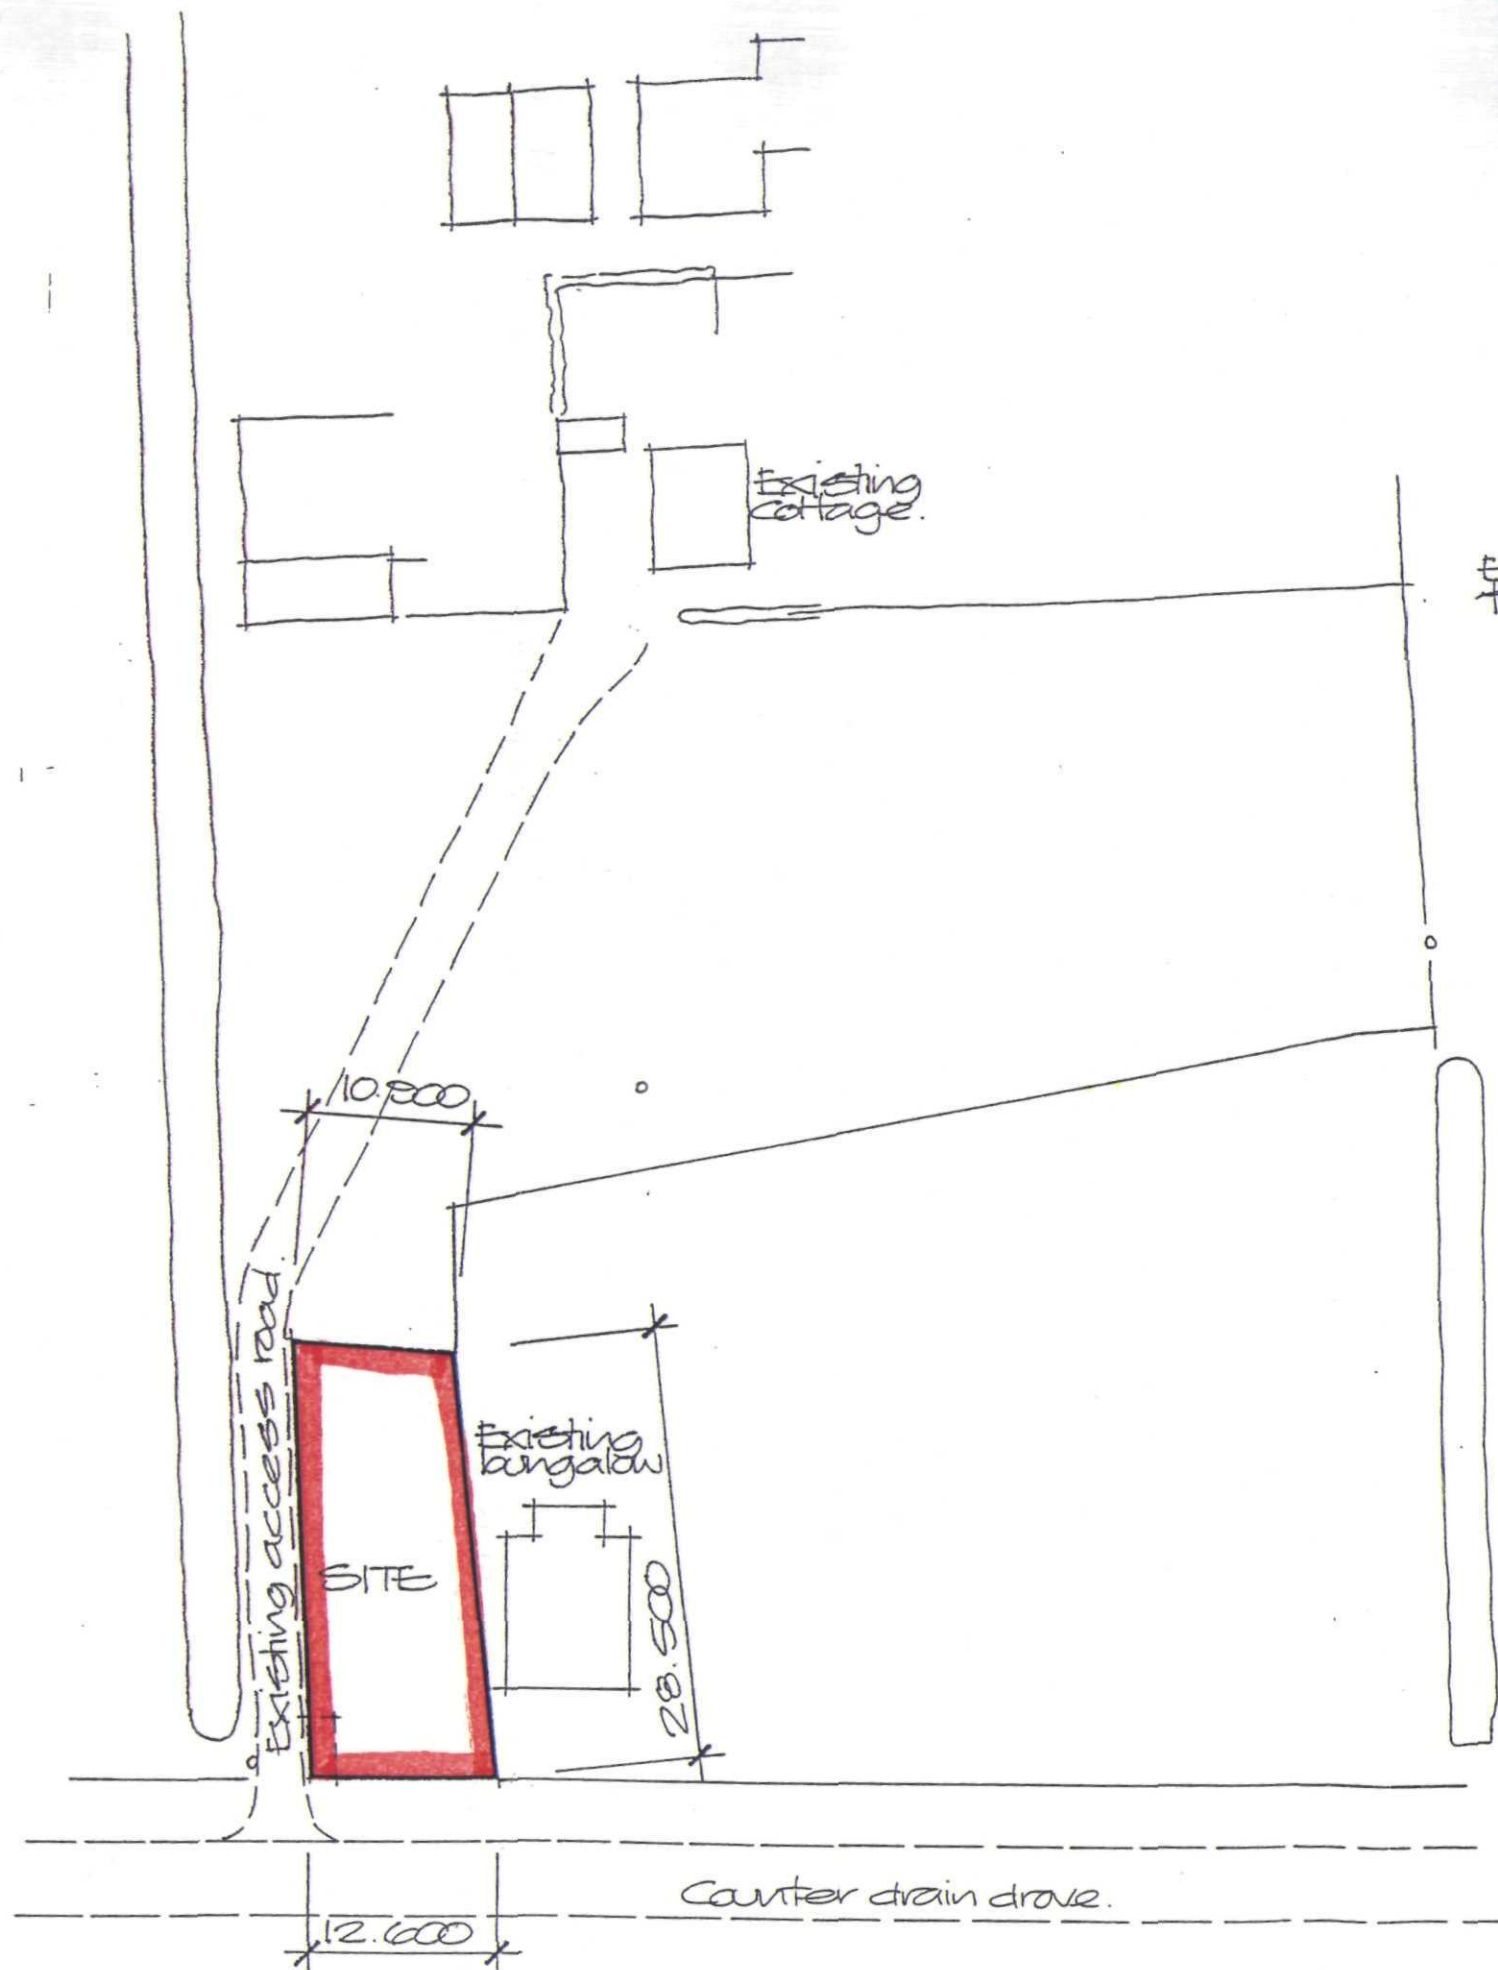

SITE PLAN Scale 1:500

Existing recent frontage development

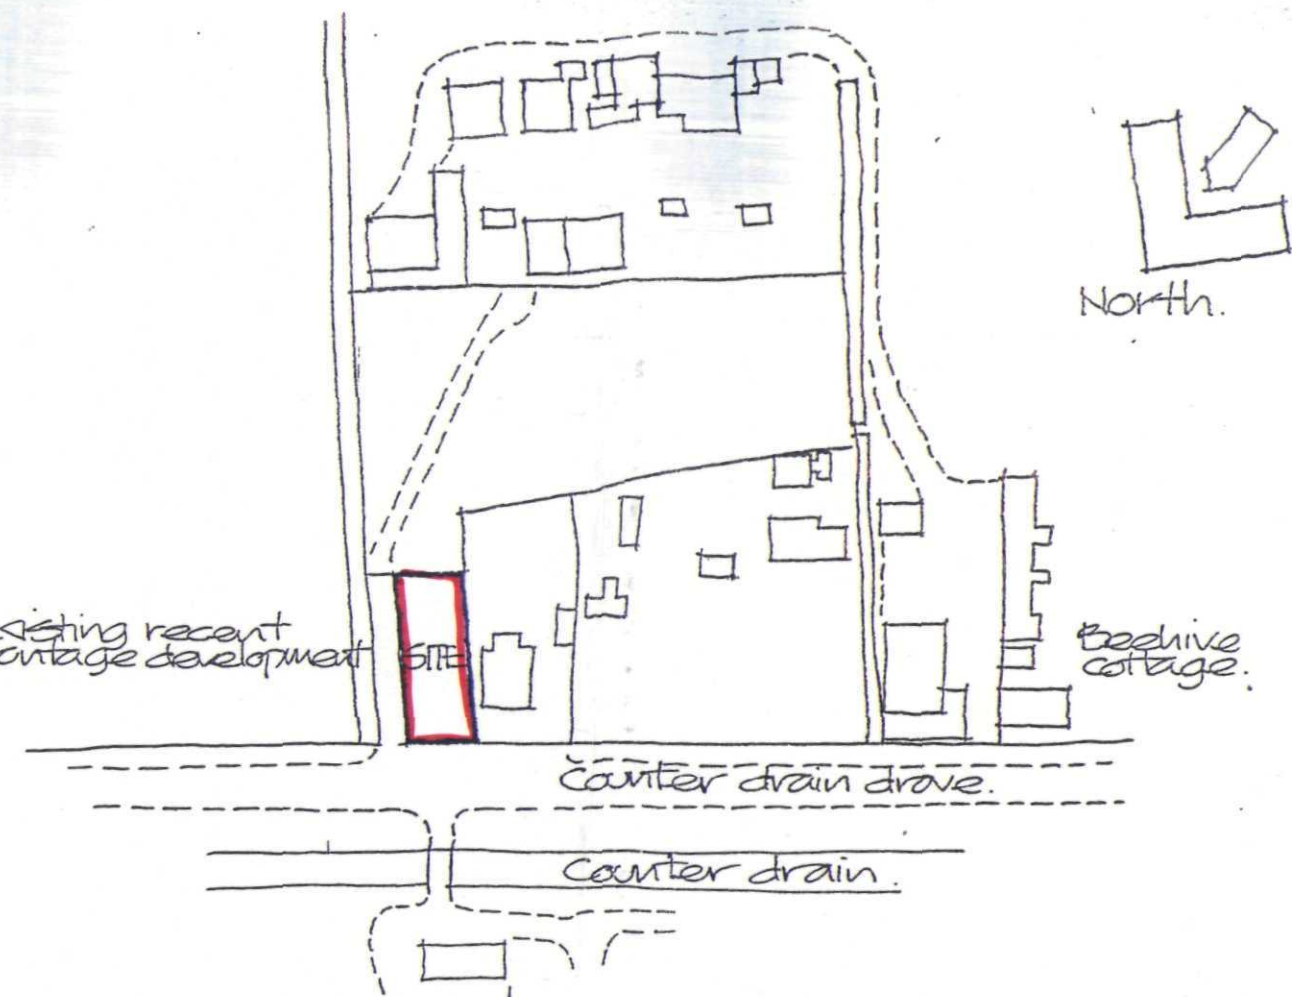

LOCATION PLAN Scale 1:1250

SHDC
Planning & Development
01 JUN 2004
Ref: 723/04

**DETERMINED
PLAN**

LAYOUT OF PROPOSED
BUILDING PLOT
COUNTER DRAIN DRIVE,
TONGUE END.

LONGSTAFF

CHARTERED SURVEYORS
AUCTIONEERS, VALUERS & ESTATE AGENTS

Ann 21