



Produced 04.02.2011 from the Ordnance Survey National Geographic Database and incorporating surveyed revision available at this date. © Crown Copyright 2011.

Reproduction in whole or part is prohibited without the prior permission of Ordnance Survey.

Ordnance Survey, the OS Symbol and OS Sitemap are registered trademarks of Ordnance Survey, the national mapping agency of Great Britain.

The representation of a road, track or path is no evidence of a right of way.

The representation of features as lines is no evidence of a property boundary.

Part or all of this OS Sitemap is enlarged from mapping produced at one or more of the following scales: 1:1250, 1:2500, 1:10000.



Scale 1:1250


Supplied by: **Bookmark Spalding Ltd**
Serial number: 00113000
Centre coordinates: 520838.5 335717.75

Further information can be found on the OS Sitemap Information leaflet or the Ordnance Survey web site:
www.ordnancesurvey.co.uk


SHDC
Planning & Development

15 APR 2011


Ref: 0287-11

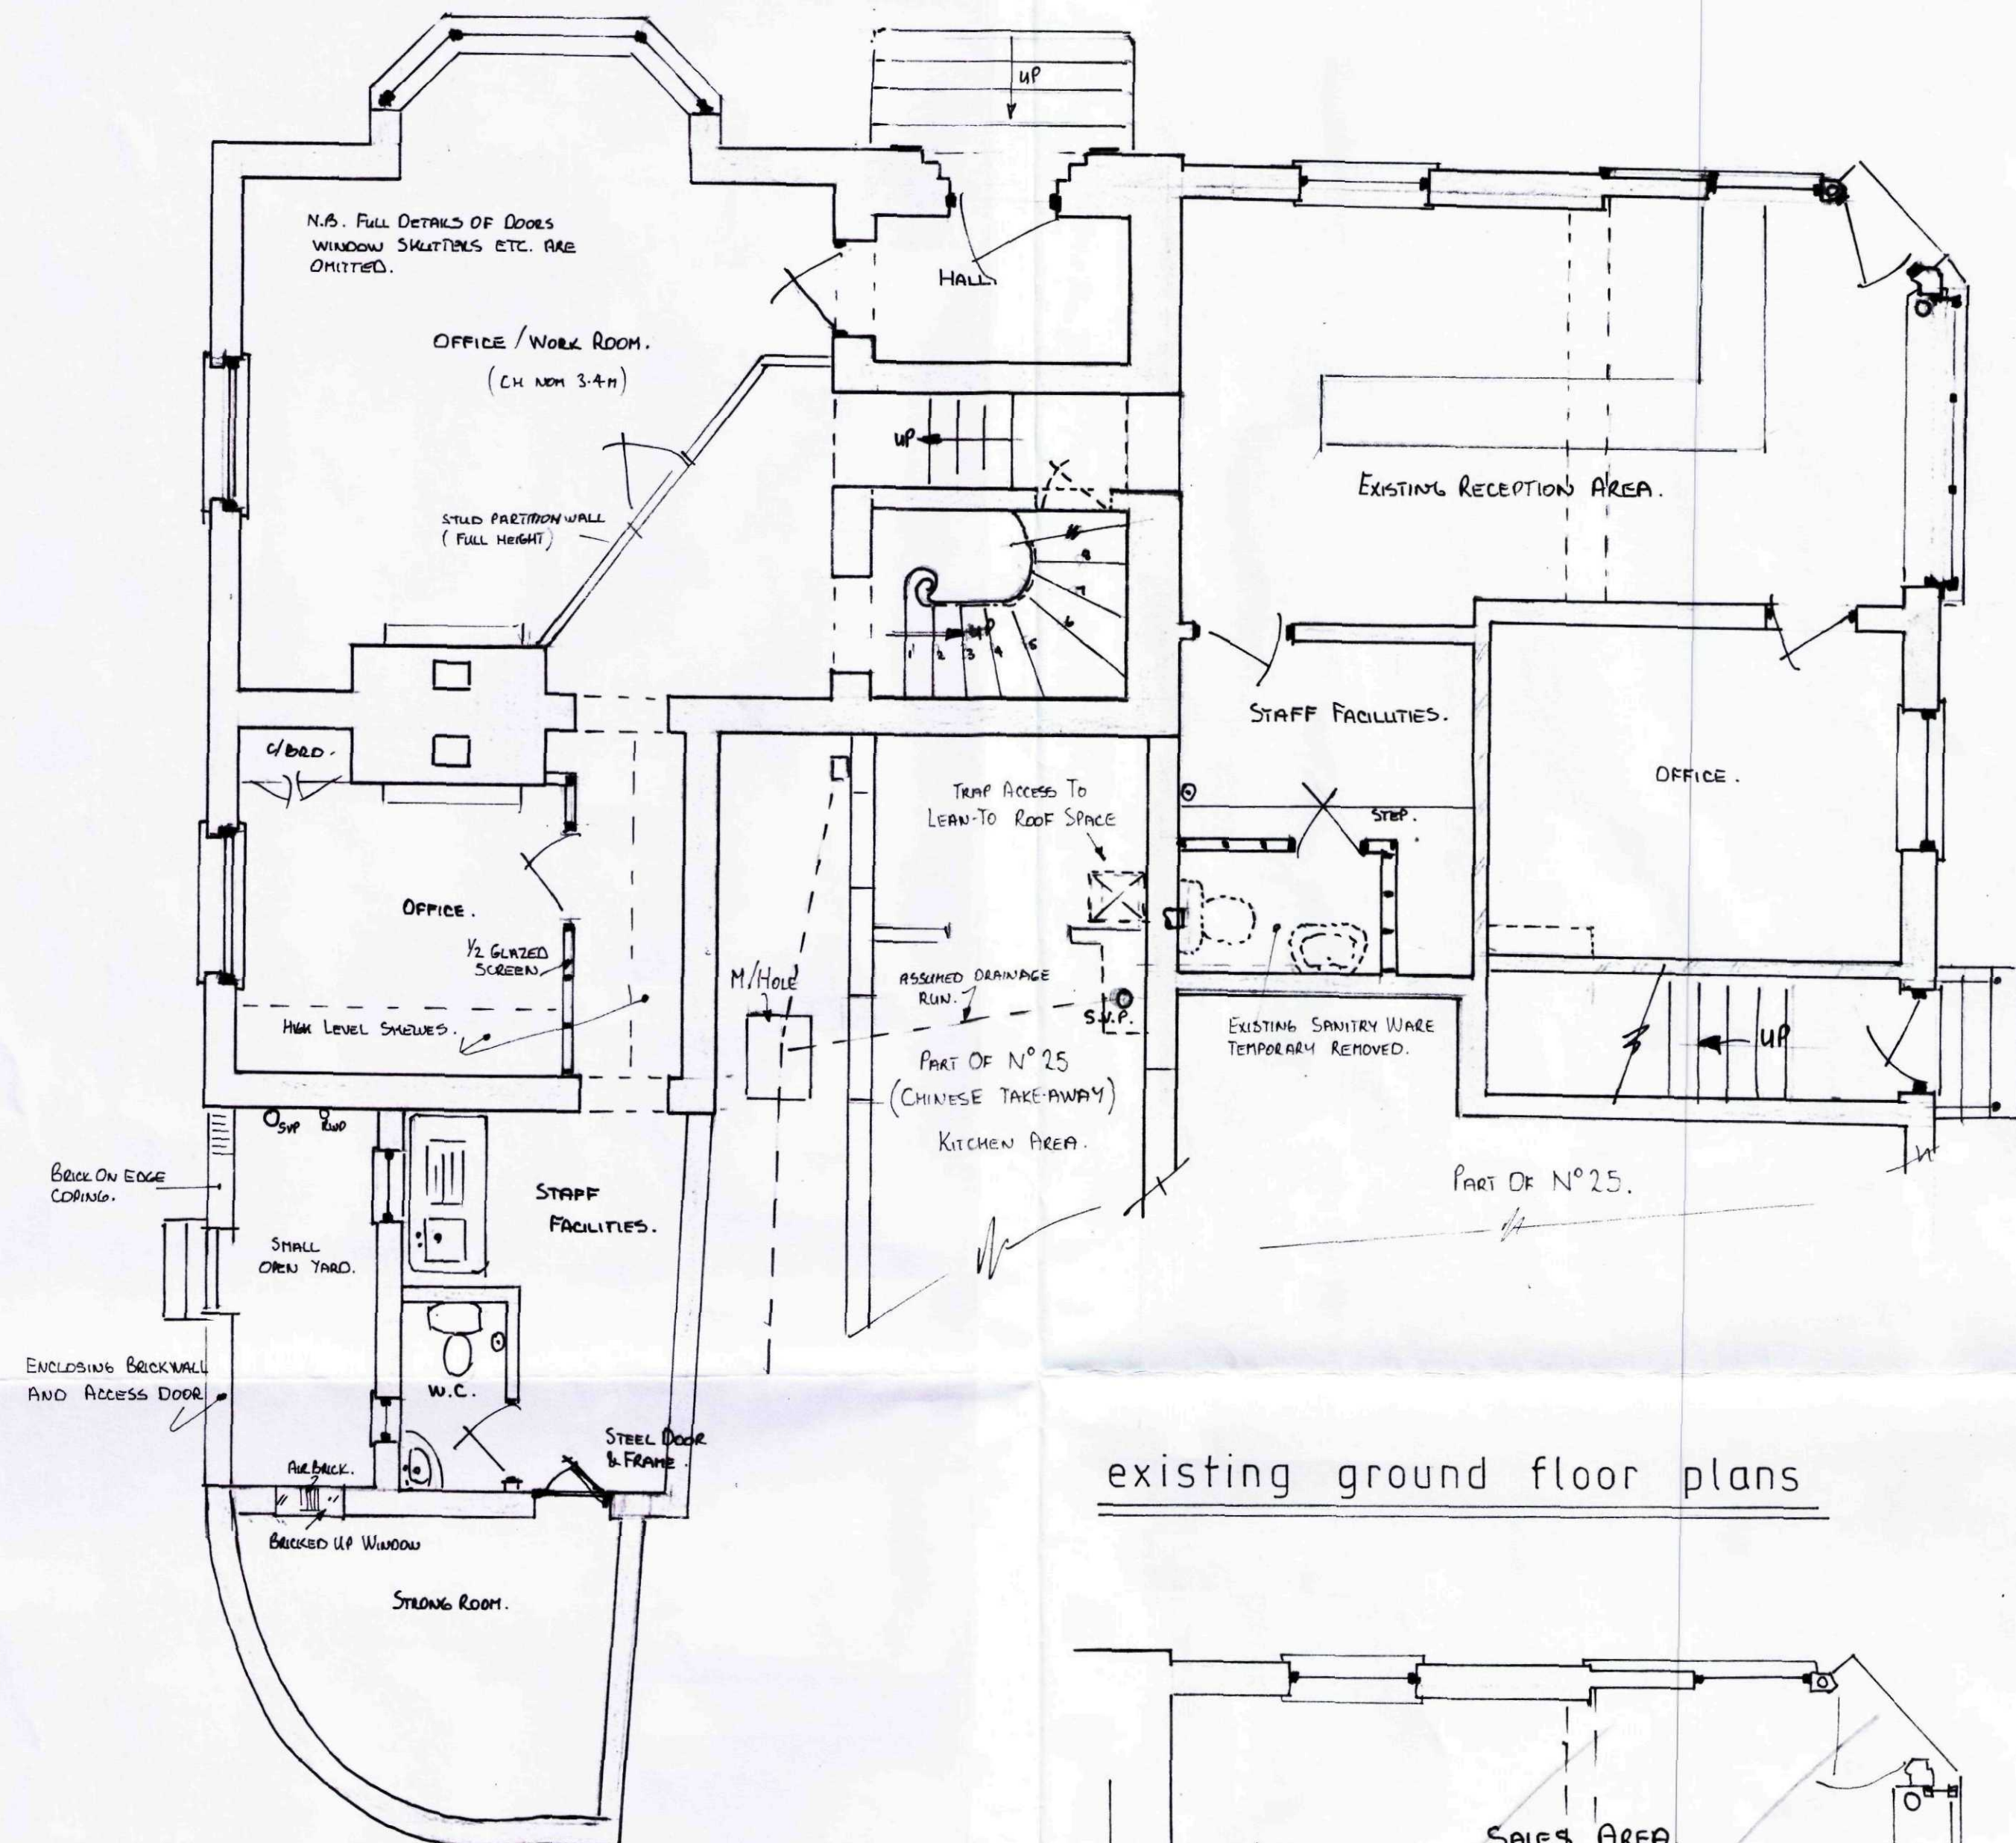

existing ground floor plans

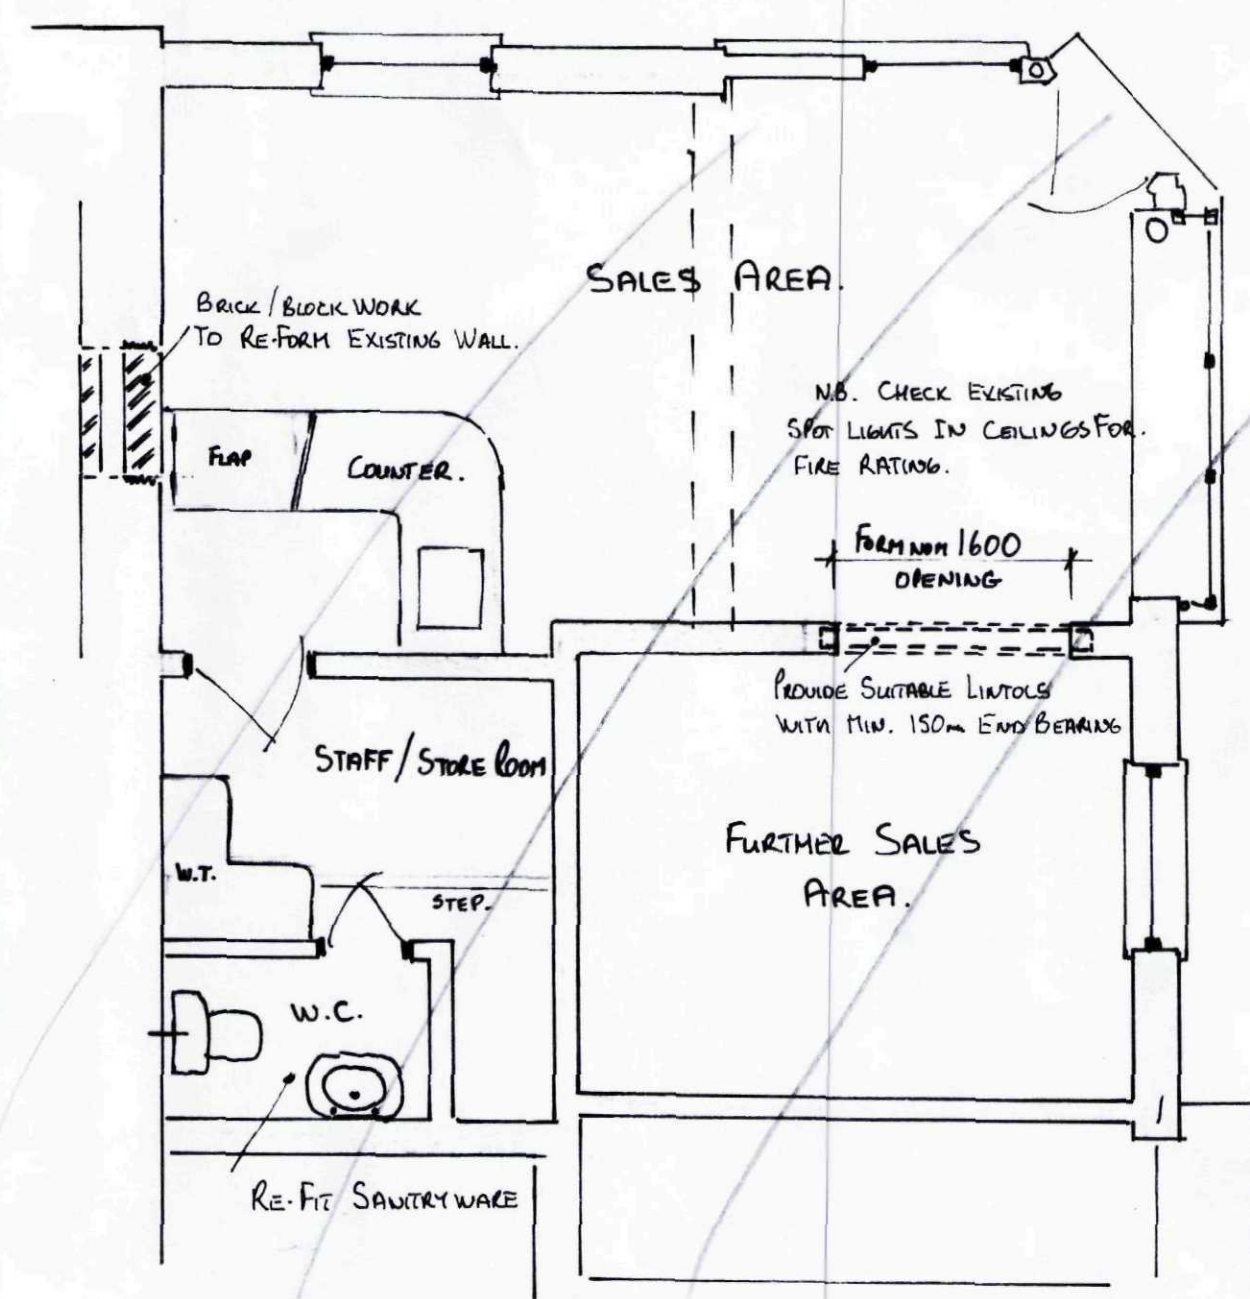


PROPOSED LAYOUT FOR SELF-CONTAINED
GROUND FLOOR SHOP UNIT. 24 Market Place

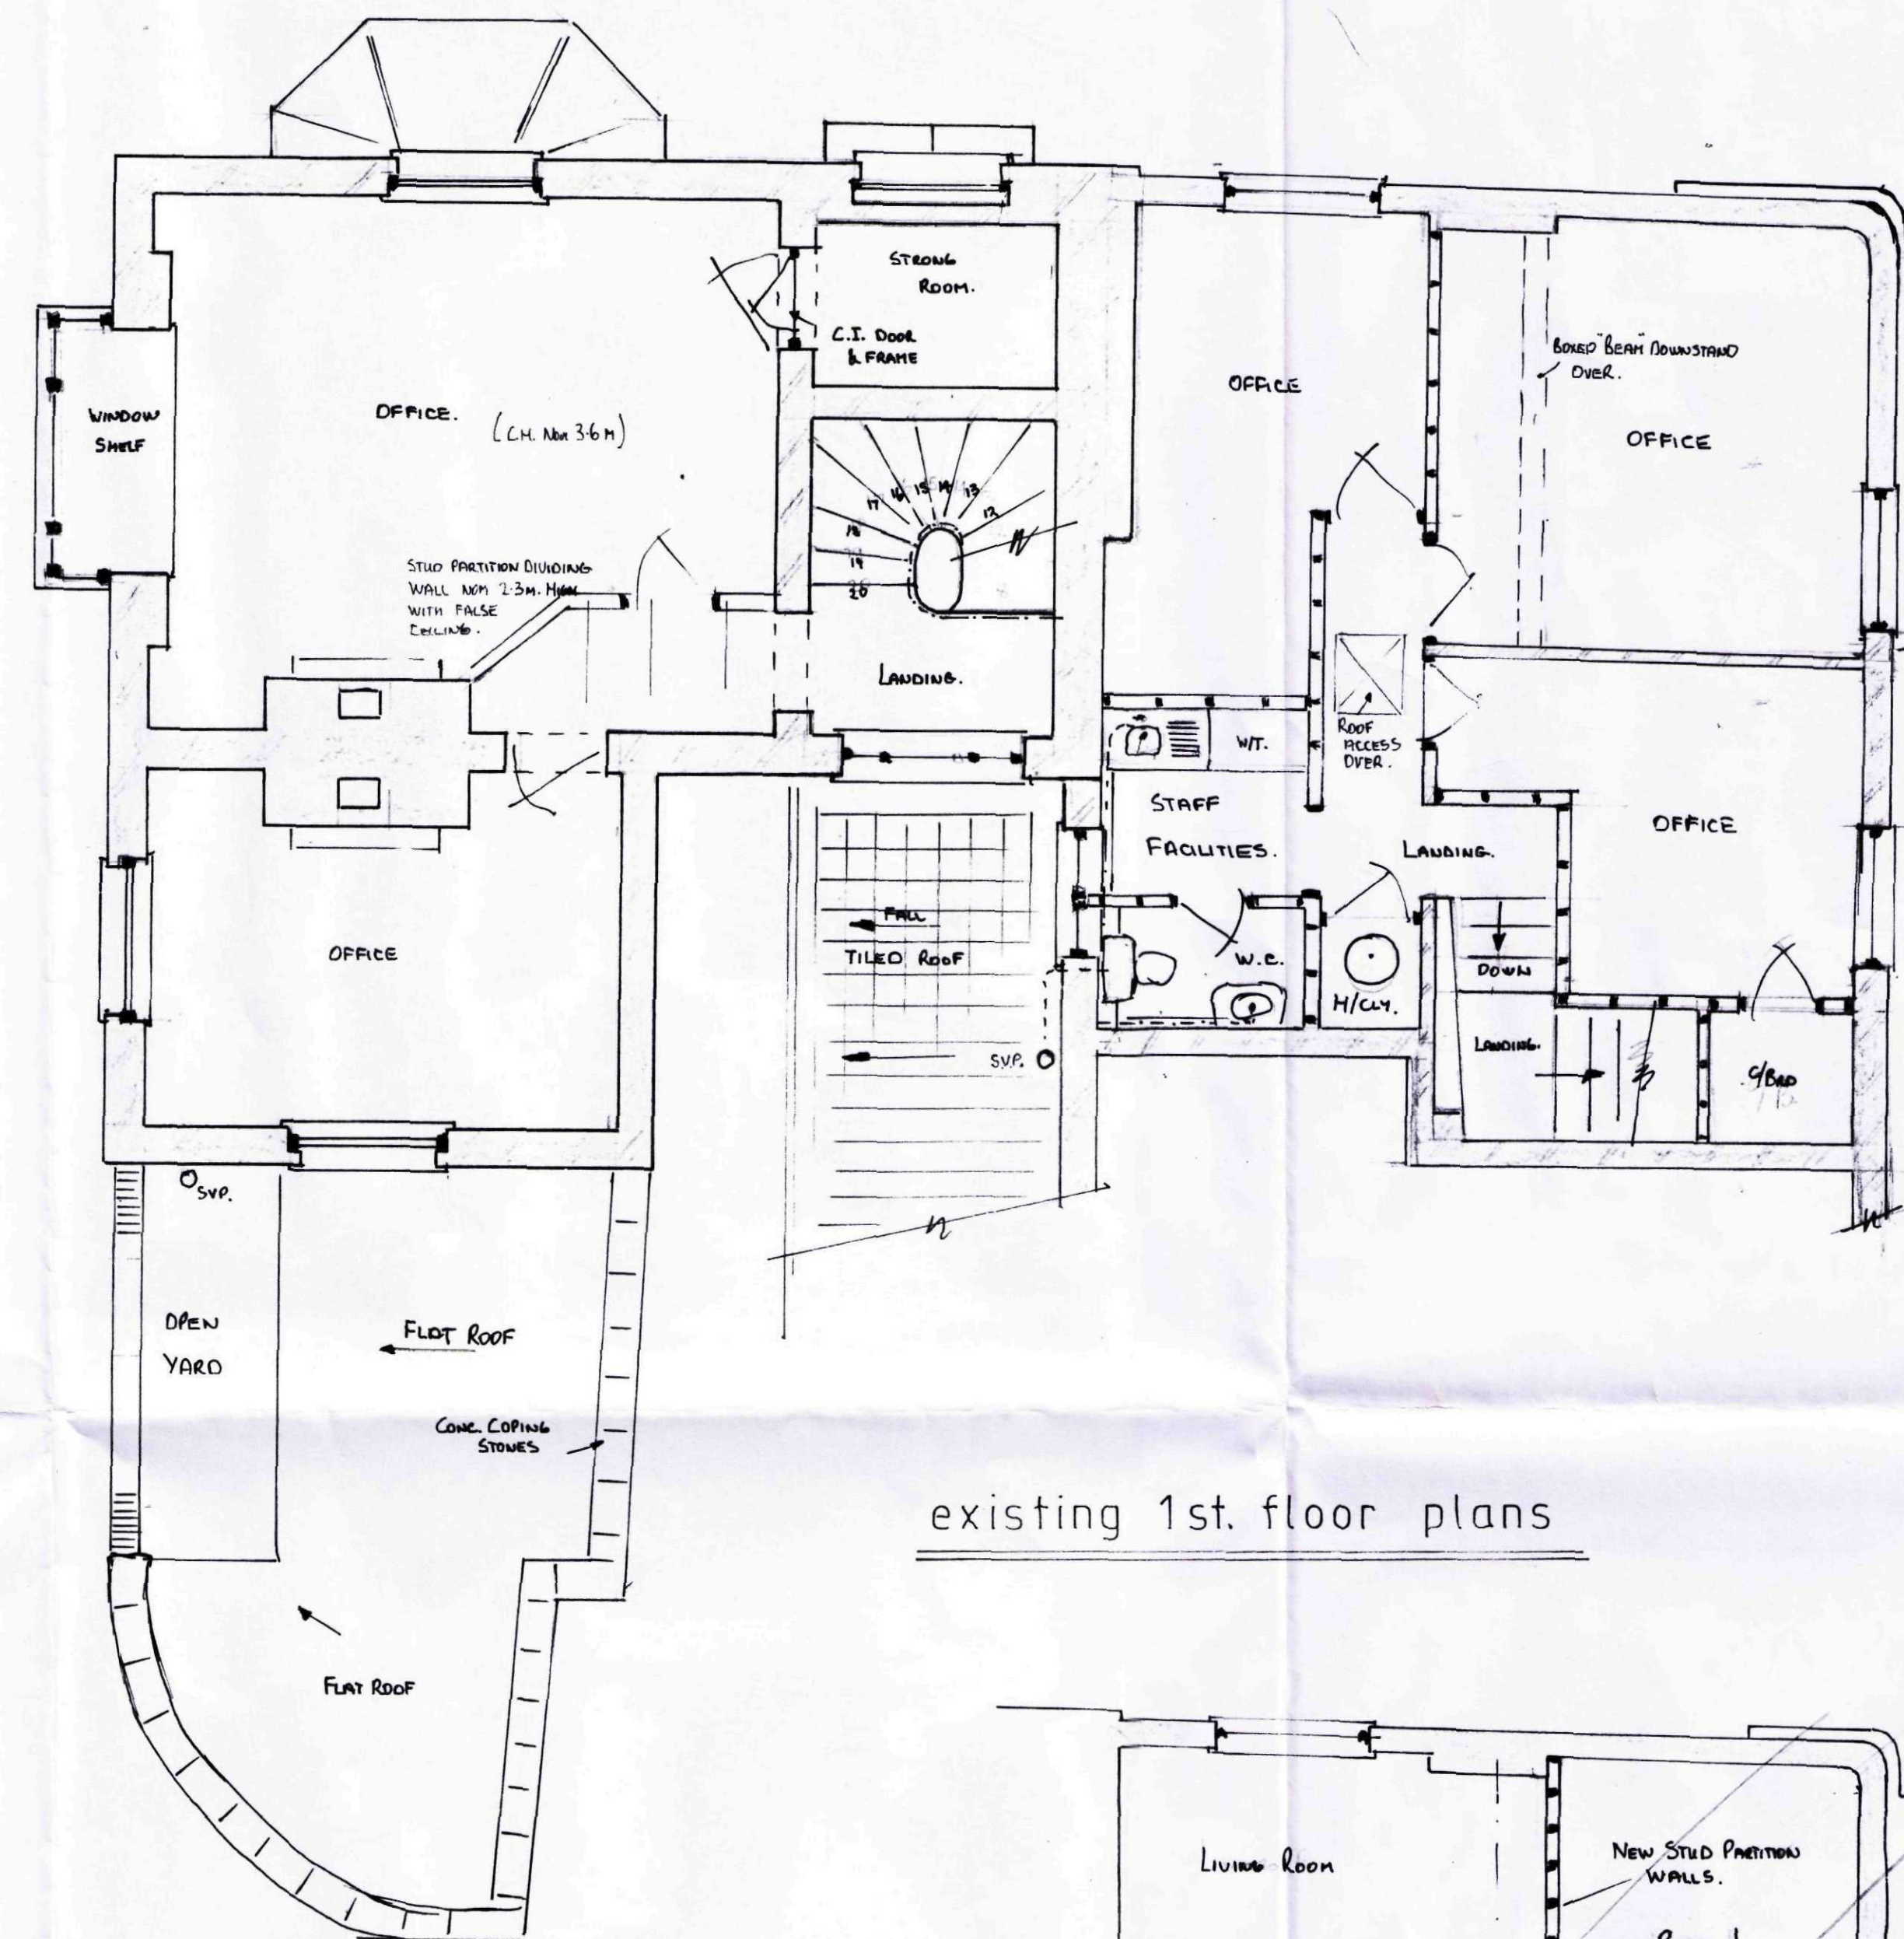

existing 1st. floor plans

For Proposed changes to main
building see drg. no. 2

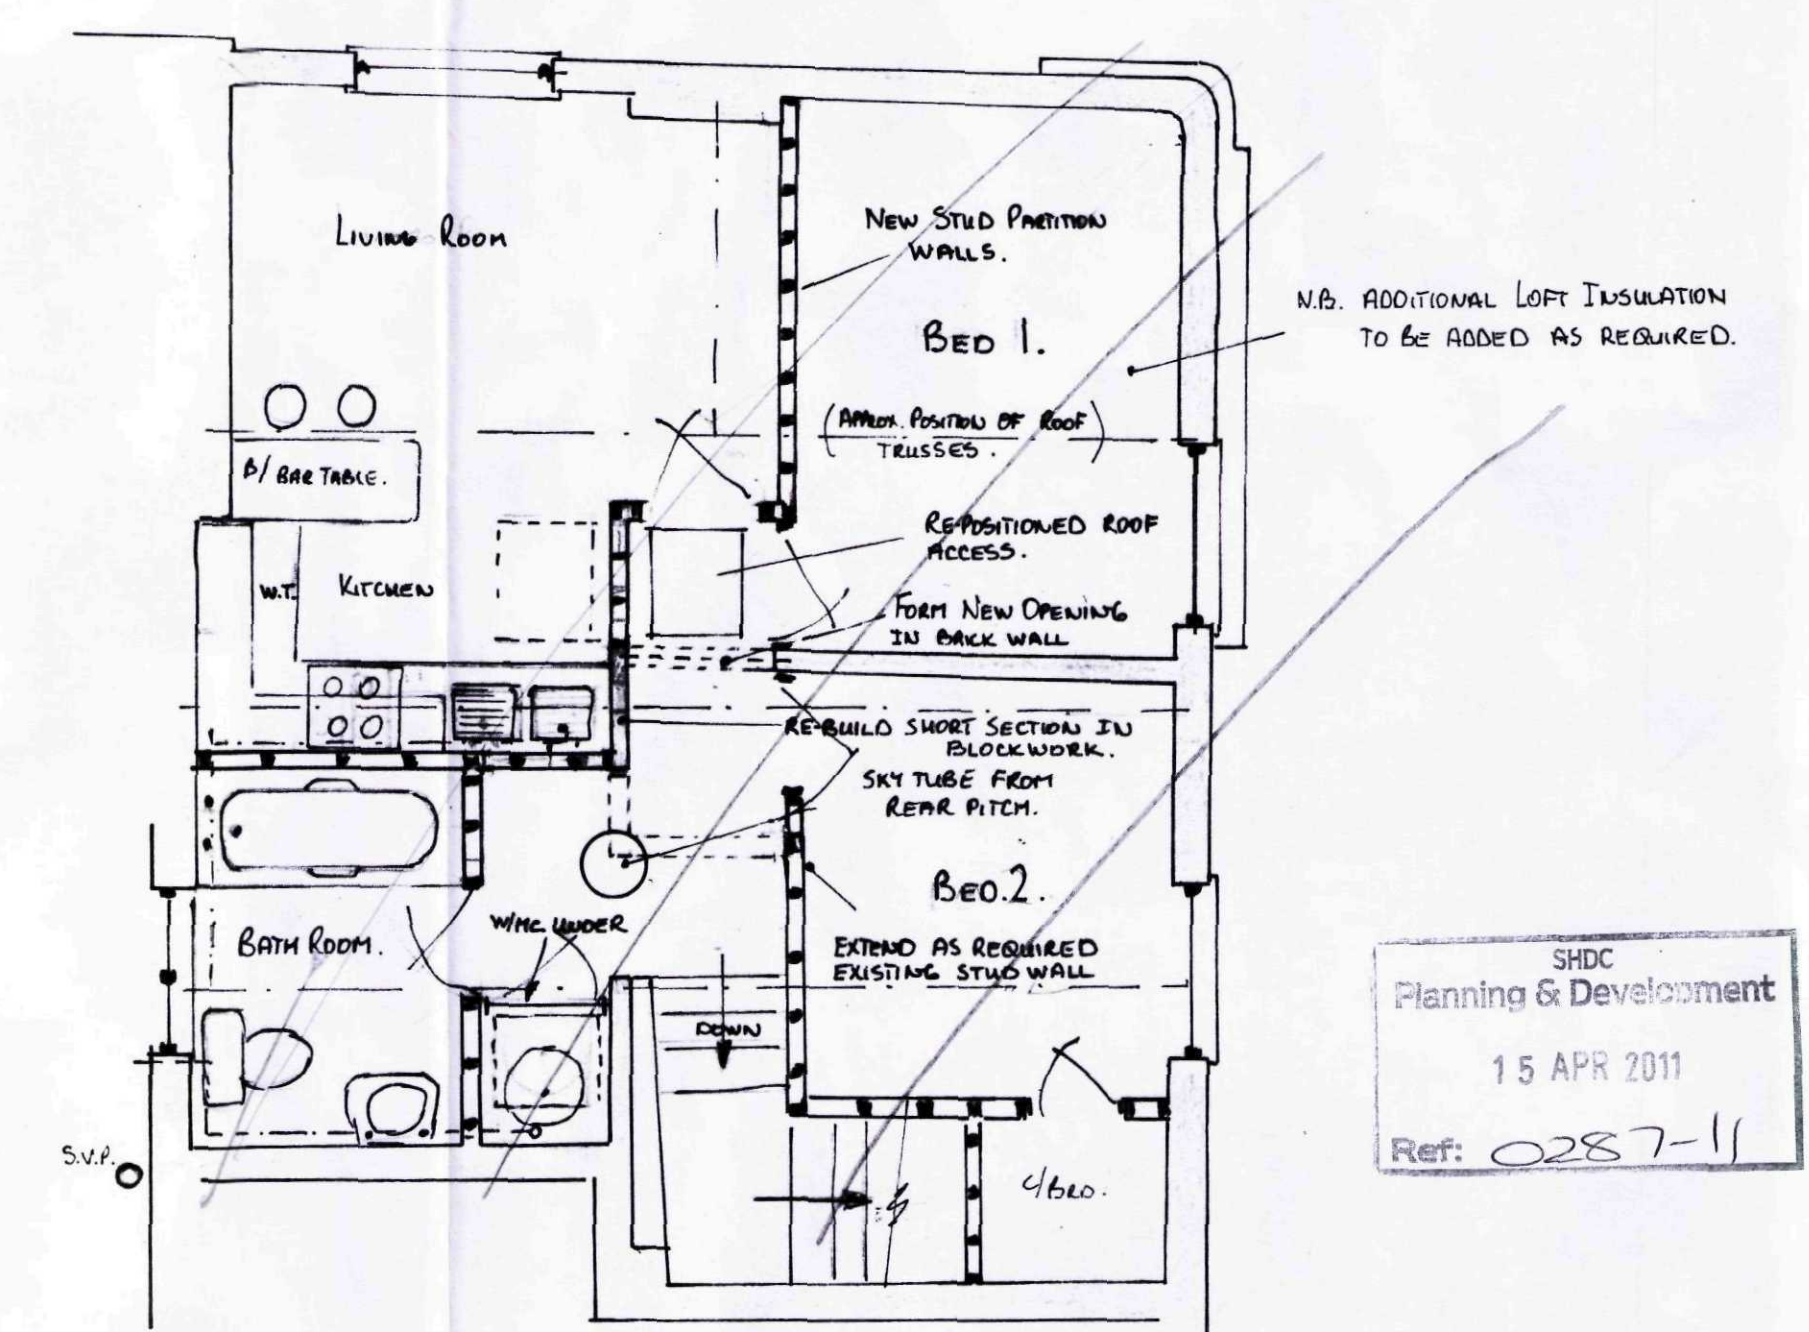

PROPOSED INTERNAL ALTERATIONS TO 1st FLOOR SELF-CONTAINED
FLAT UNIT 24.A. Market Place

SHDC
Planning & Development
15 APR 2011
Ref: 0287-11

