
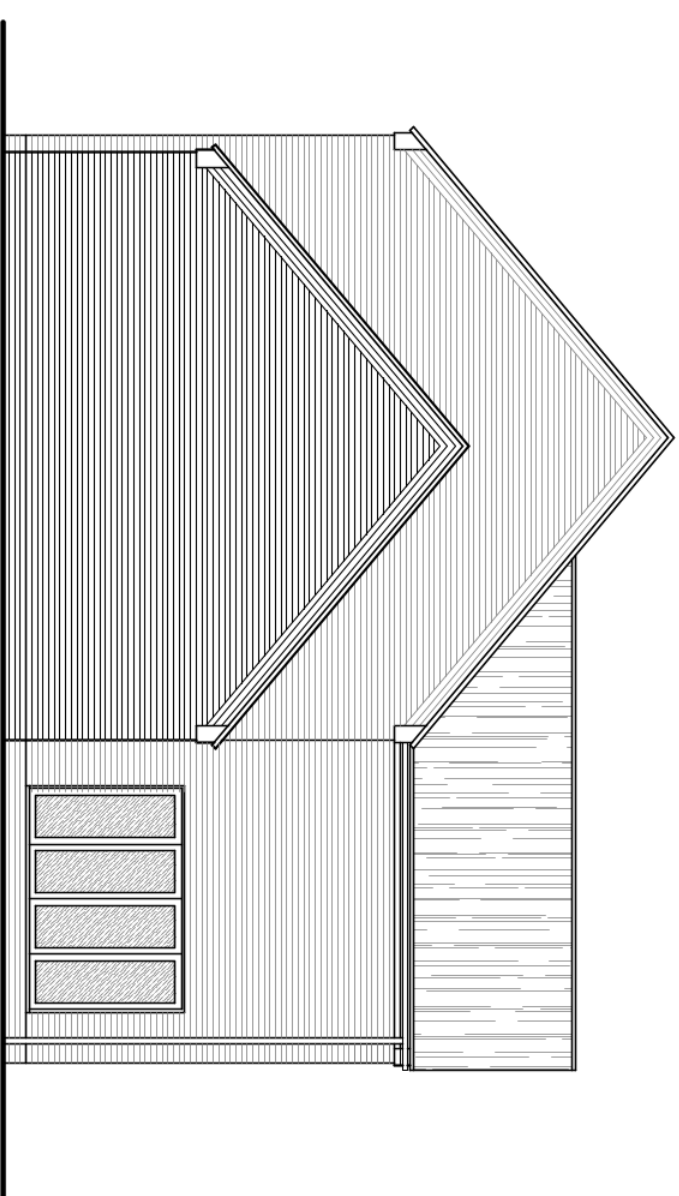
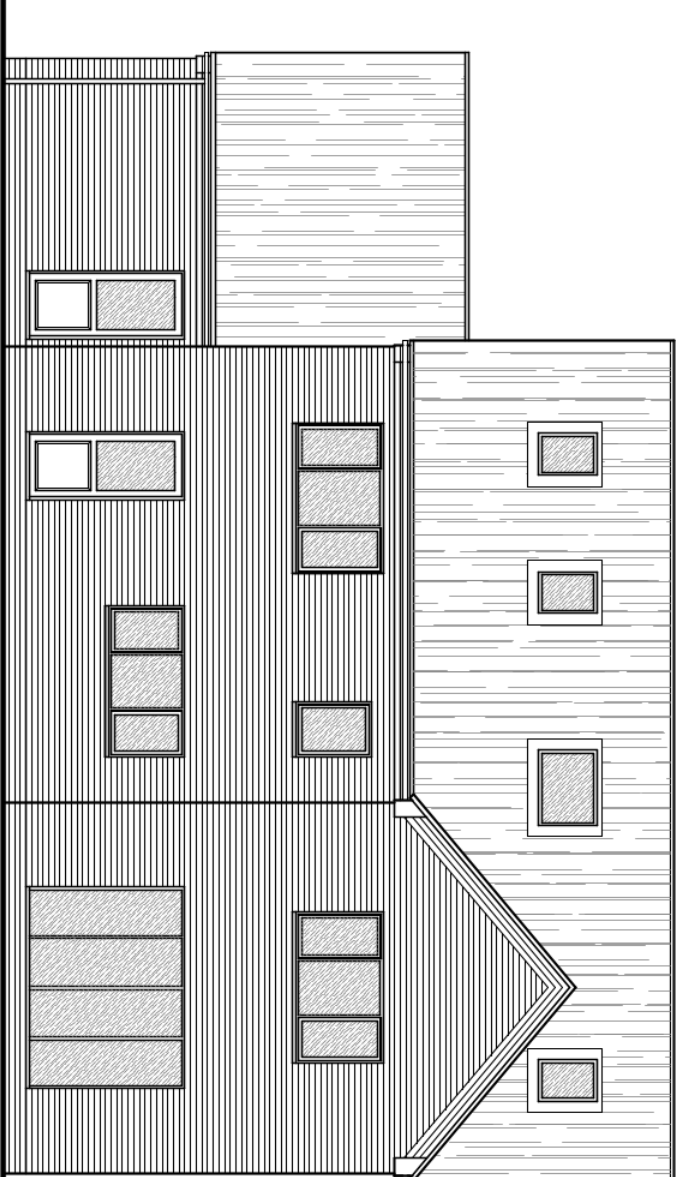
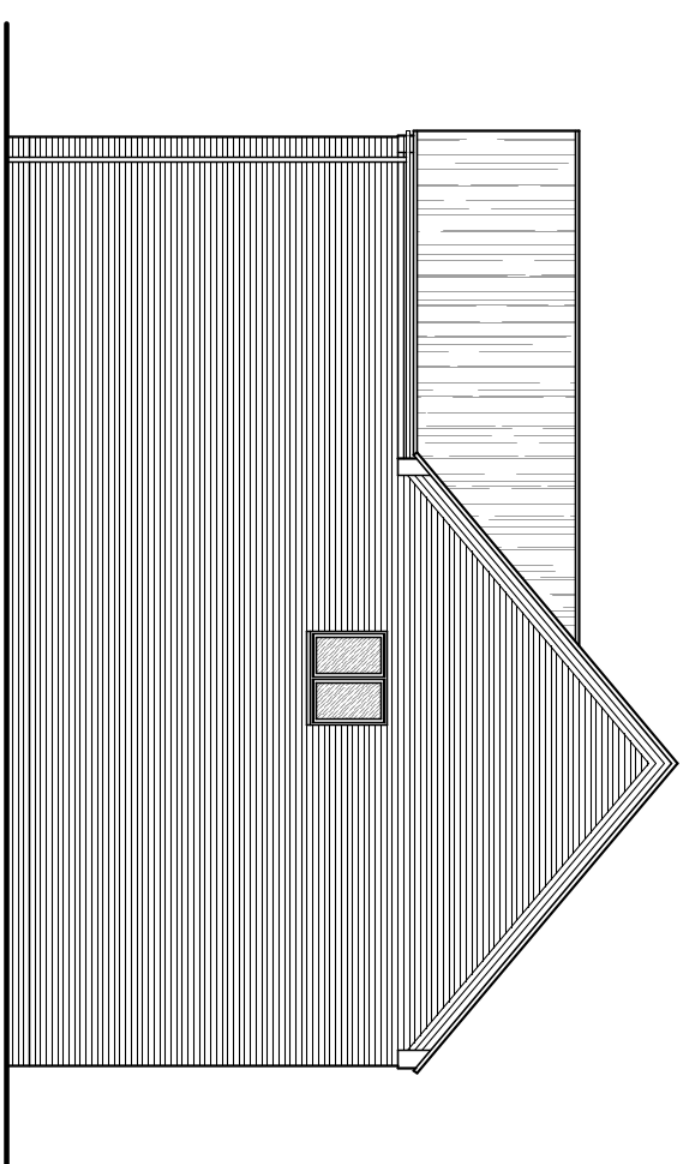


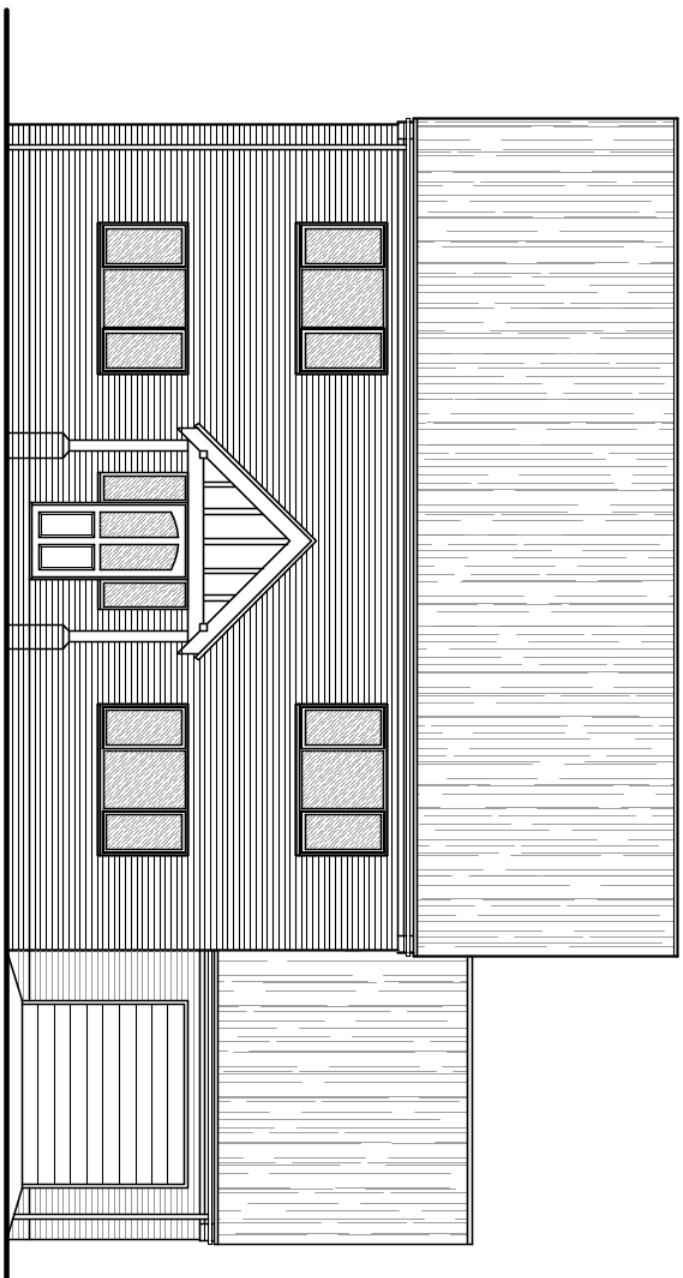


FRONT ELEVATION


SIDE ELEVATION

REAR ELEVATION

SIDE ELEVATION

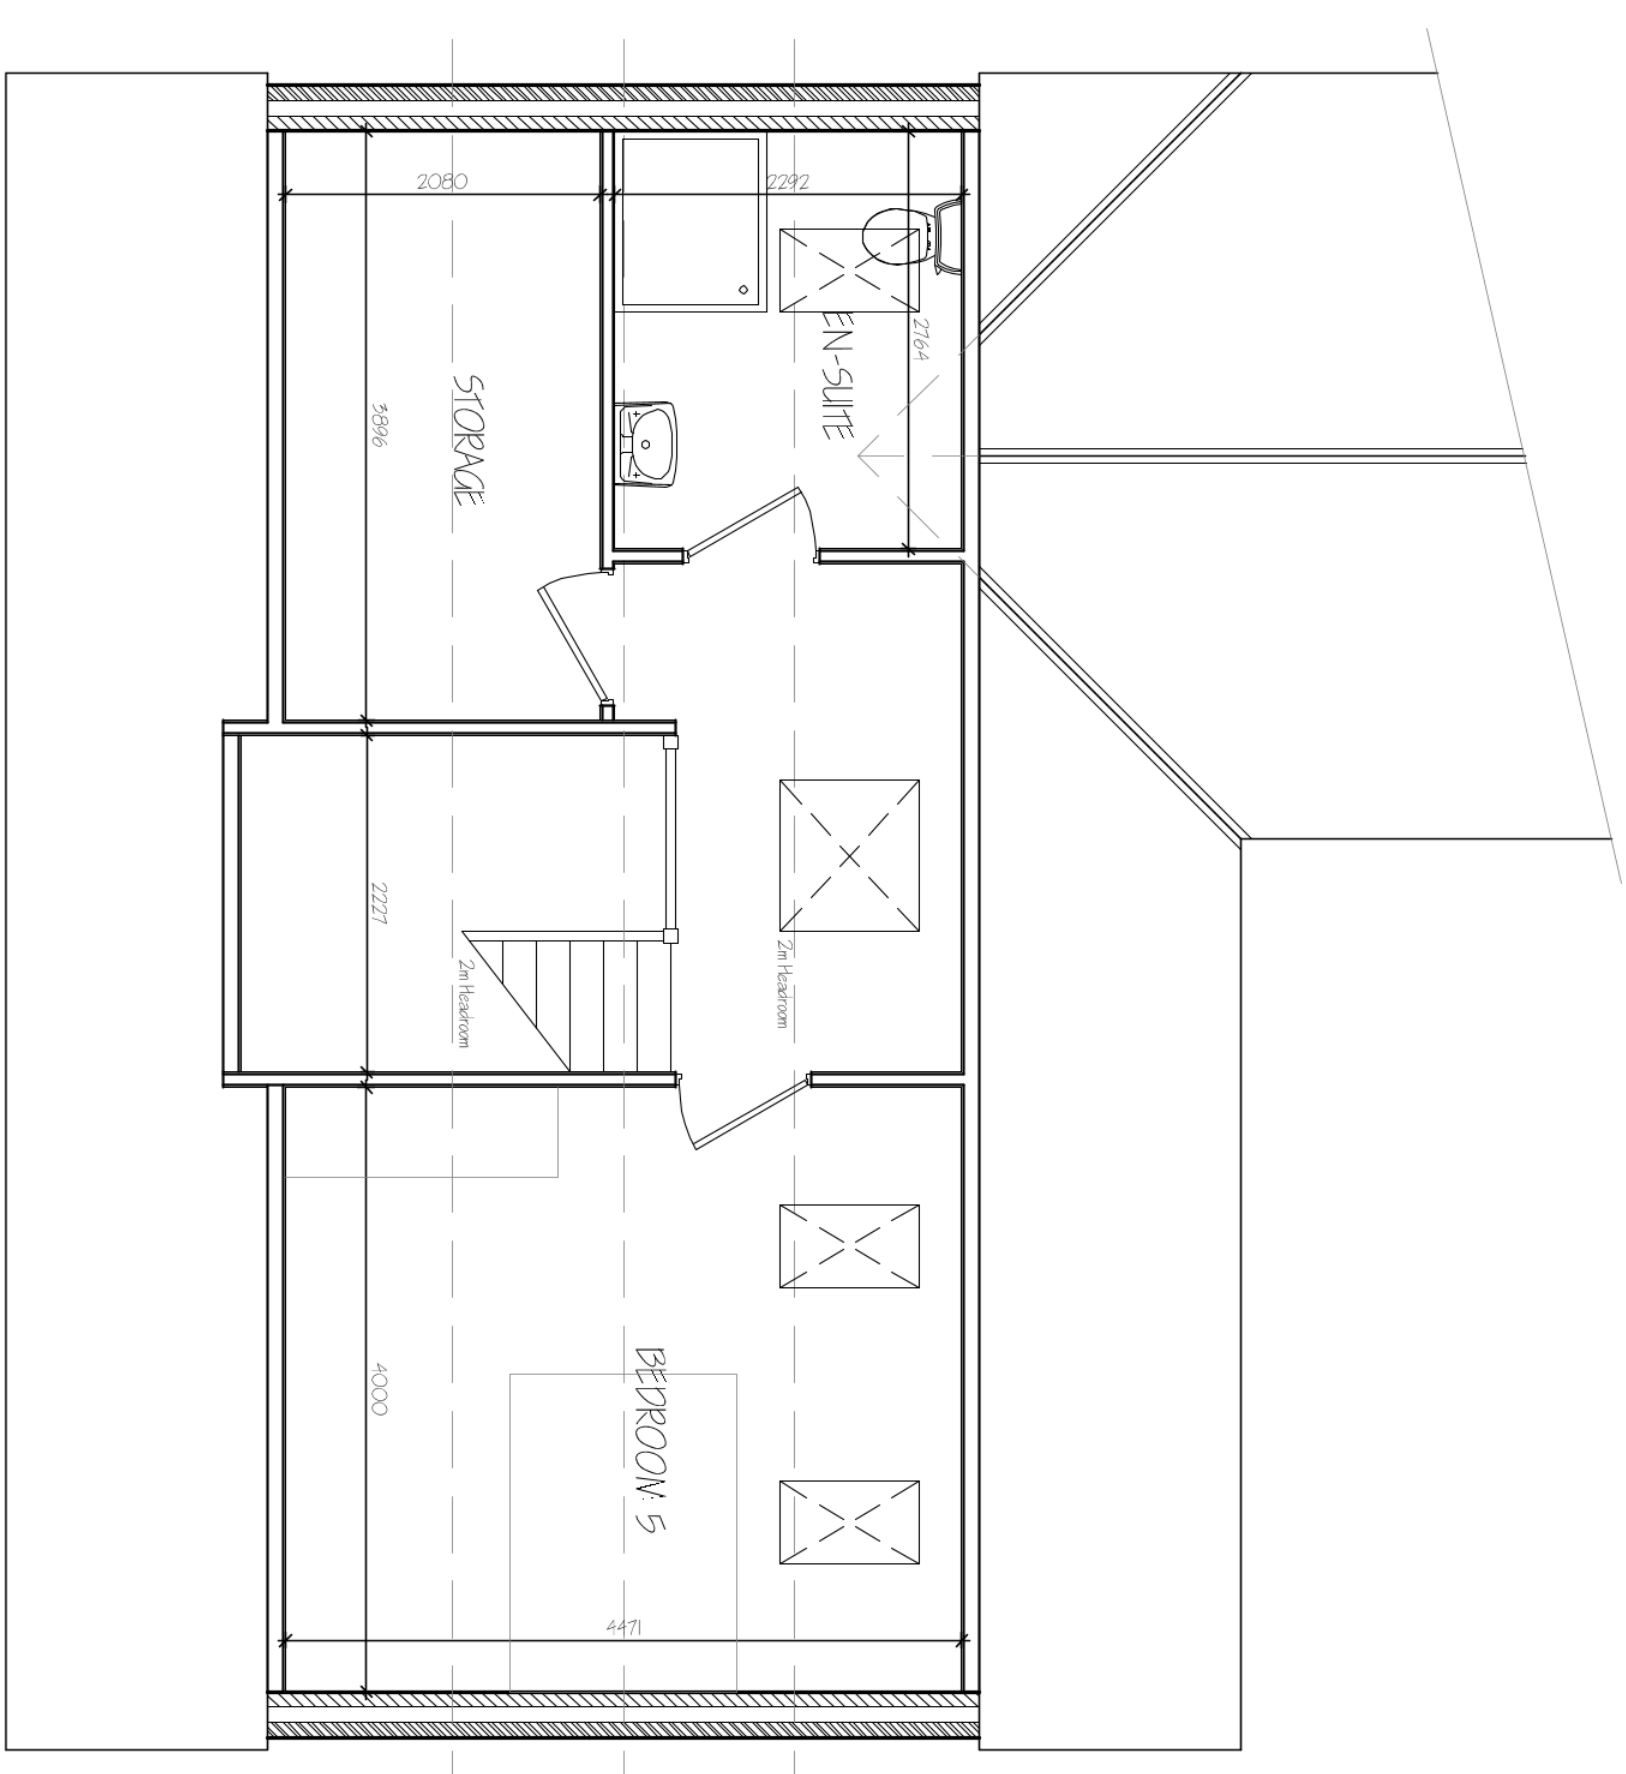


SECOND FLOOR PLAN

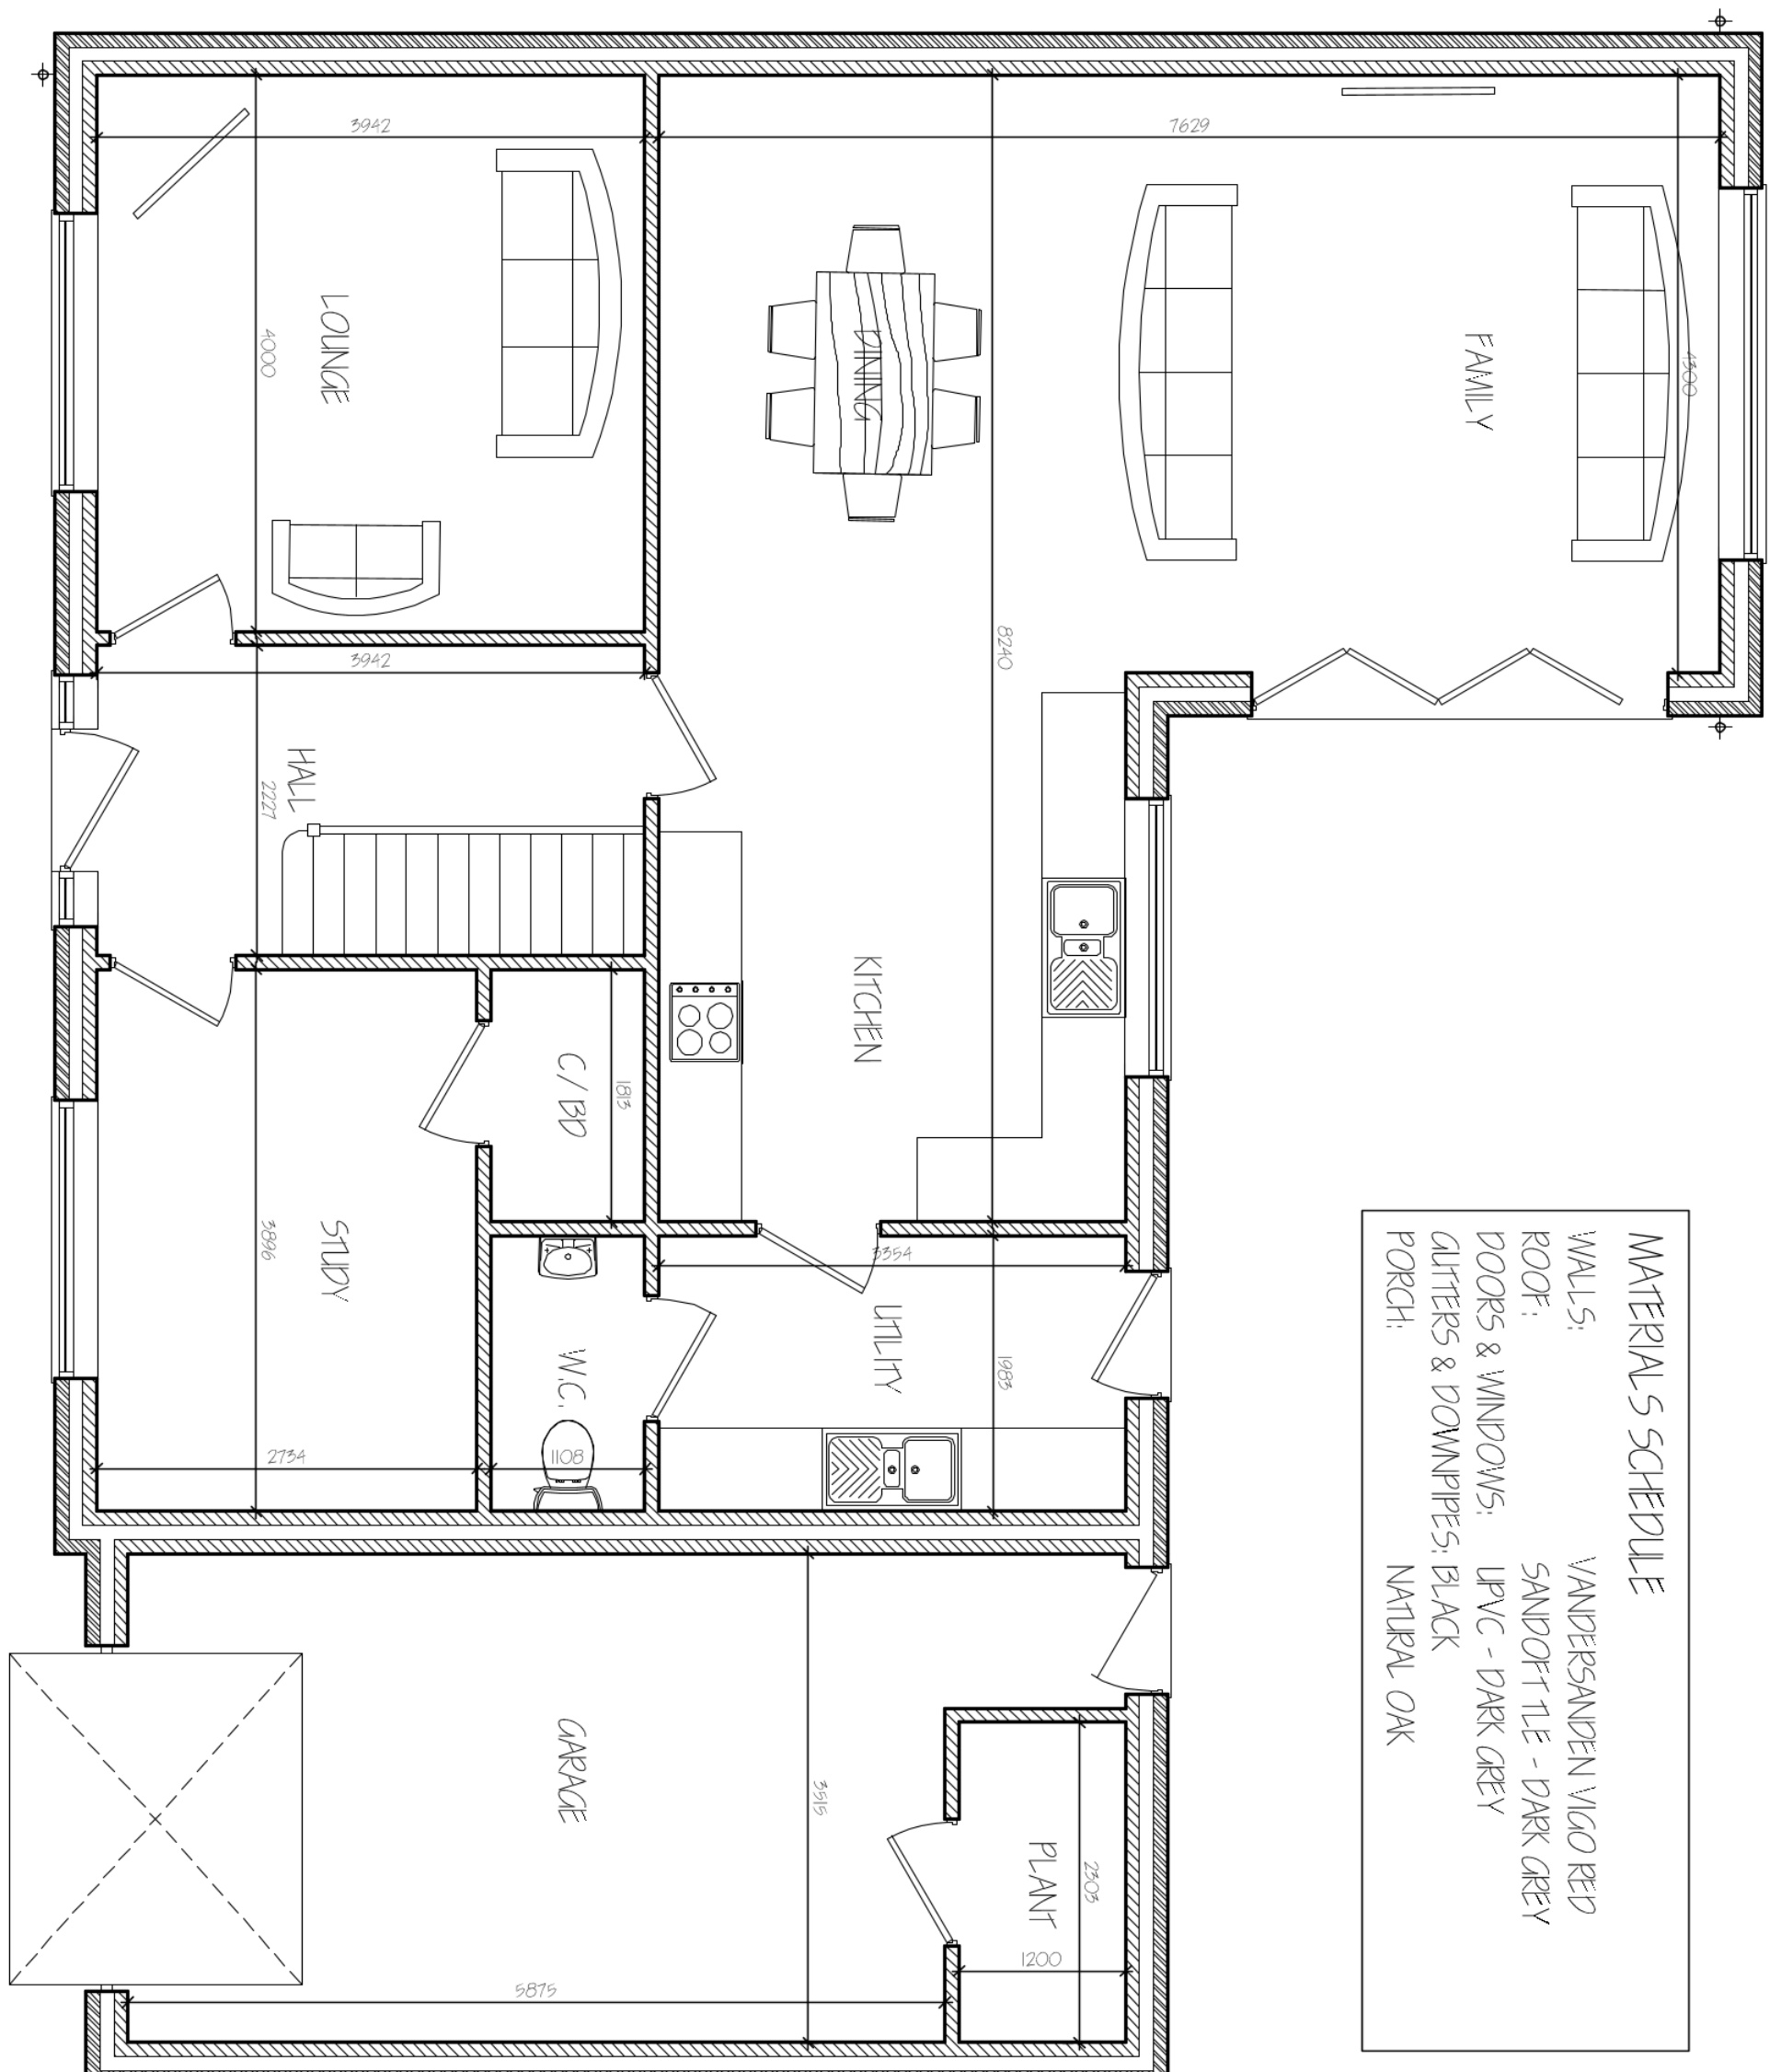

GROUND FLOOR PLAN



MATERIALS SCHEDULE	
WALLS:	VANDERSANDEN VIGO BED
ROOF:	SANDOTT TILE - DARK GREY
DOORS & WINDOWS:	UPVC - DARK GREY
CLITTERS & DOWNPIPES:	BLACK
PORCH:	NATURAL OAK

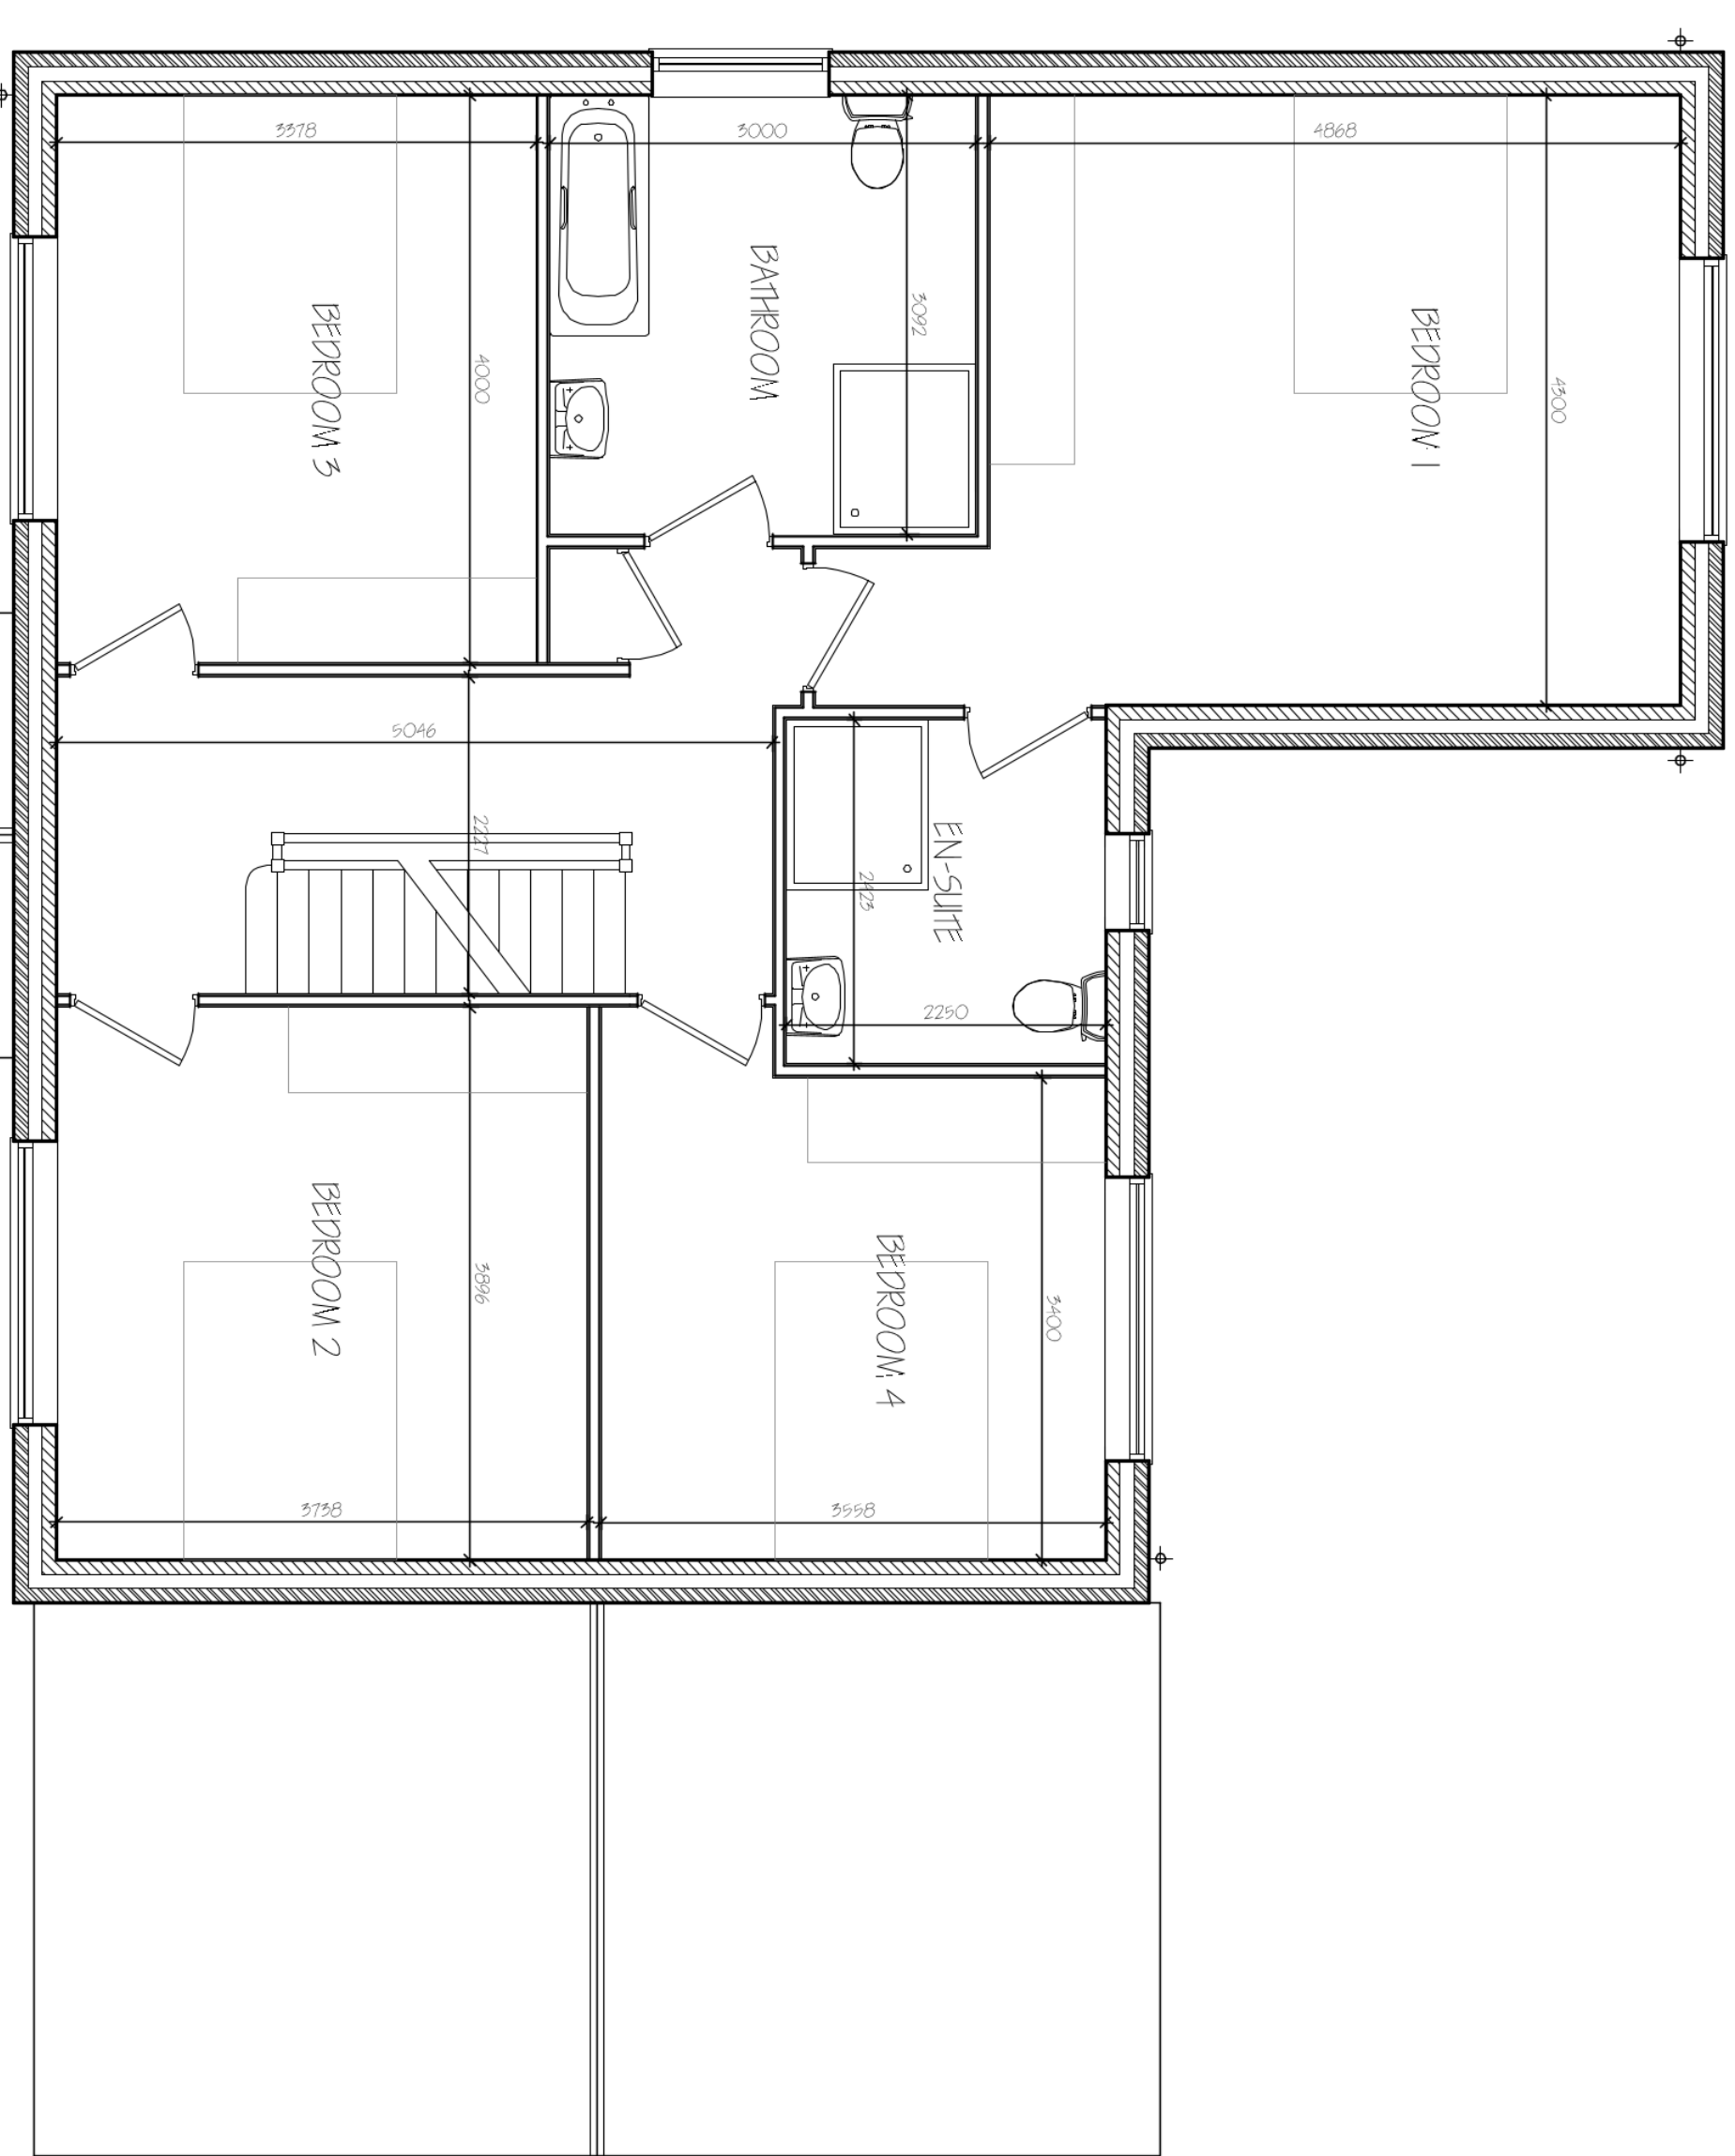

FIRST FLOOR PLAN

	inv.	invoiced	date
E	PAYMENT OF BULK PPE		JUN 2022
D	CLIENT PAYMENTS		APR 2022
C	CLIENT PAYMENTS		MAR 2022
B	CLIENT PAYMENTS		APR 2022
A	CLIENT PAYMENTS		FEB 2022

G. R. MERCHANT LTD.
1, ENG AMICE FIMO

**ARCHITECTURAL, STRUCTURAL
AND LAND DRAINAGE
CONSULTANTS**

4 Wrights Mews
12A Park Road, Holbeach,
Spalding, Lincs. PE12 7EE
Tel: 01406 490800
Fax: 01406 425744
E-Mail: gr.merchant@btconnect.com

Project: RESIDENTIAL DEVELOPMENT
OFF TOWN DAM LANE
DUNNINGTON
SPALDING, LINCS.

MILF HANFORD HOMES LTD

Drawing	
PLOT 6 FLOOR PLANS - PROPOSED ELEVATIONS - PROPOSED	
Job Ref.	Drawing No.
3955-21	05E
Date	Drawn
FEB 2022	SLB

1:50 & 1:100 (Unless Otherwise Stated)

DO NOT SCALE FROM THIS DRAWING

the 1990s, the U.S. Environmental Protection Agency (EPA) has been able to attract private industry and academic scientists to conduct research on the health effects of chemicals. This has been accomplished through a number of mechanisms, including the Superfund program, which provides funding for research on the health effects of chemicals released from Superfund sites. The Superfund program has been a major source of funding for research on the health effects of chemicals, and has led to the establishment of the Superfund Research Program (SRP). The SRP is a program that provides funding for research on the health effects of chemicals released from Superfund sites. The SRP has been a major source of funding for research on the health effects of chemicals, and has led to the establishment of the Superfund Research Program (SRP). The SRP has been a major source of funding for research on the health effects of chemicals, and has led to the establishment of the Superfund Research Program (SRP).