

Drawings are to read in conjunction with the construction notes, structural engineer's calculations and truss manufacturer's details.

REVISIONS

Rev. A - June 2015 - soakaway added




GOXHILL AVENUE

4

z

SCALE IN METRES

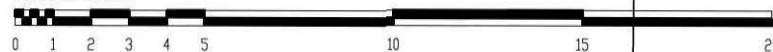

ROBERT LOWE
CHARTERED
ARCHITECT

1-2 North End, Swineshead
Boston, Lincs., PE20 3LR
Phone 01205-821117
Mobile 07904519189
lowearchitect@gmail.com

Project: Alterations & Extensions to
7 Goxhill Avenue
Dorington, Lincs.

Client: Mrs. Crossland

Drawing Title:

PROPOSED
SITE PLAN

Date: May 2015

Scale: 1: 200 @ A4

Project No: 15020

Drawing No: 02 A

Contractors are to check all dimensions on site and to report any discrepancy to the Architect.
Do not scale from the drawing.

© 2013