


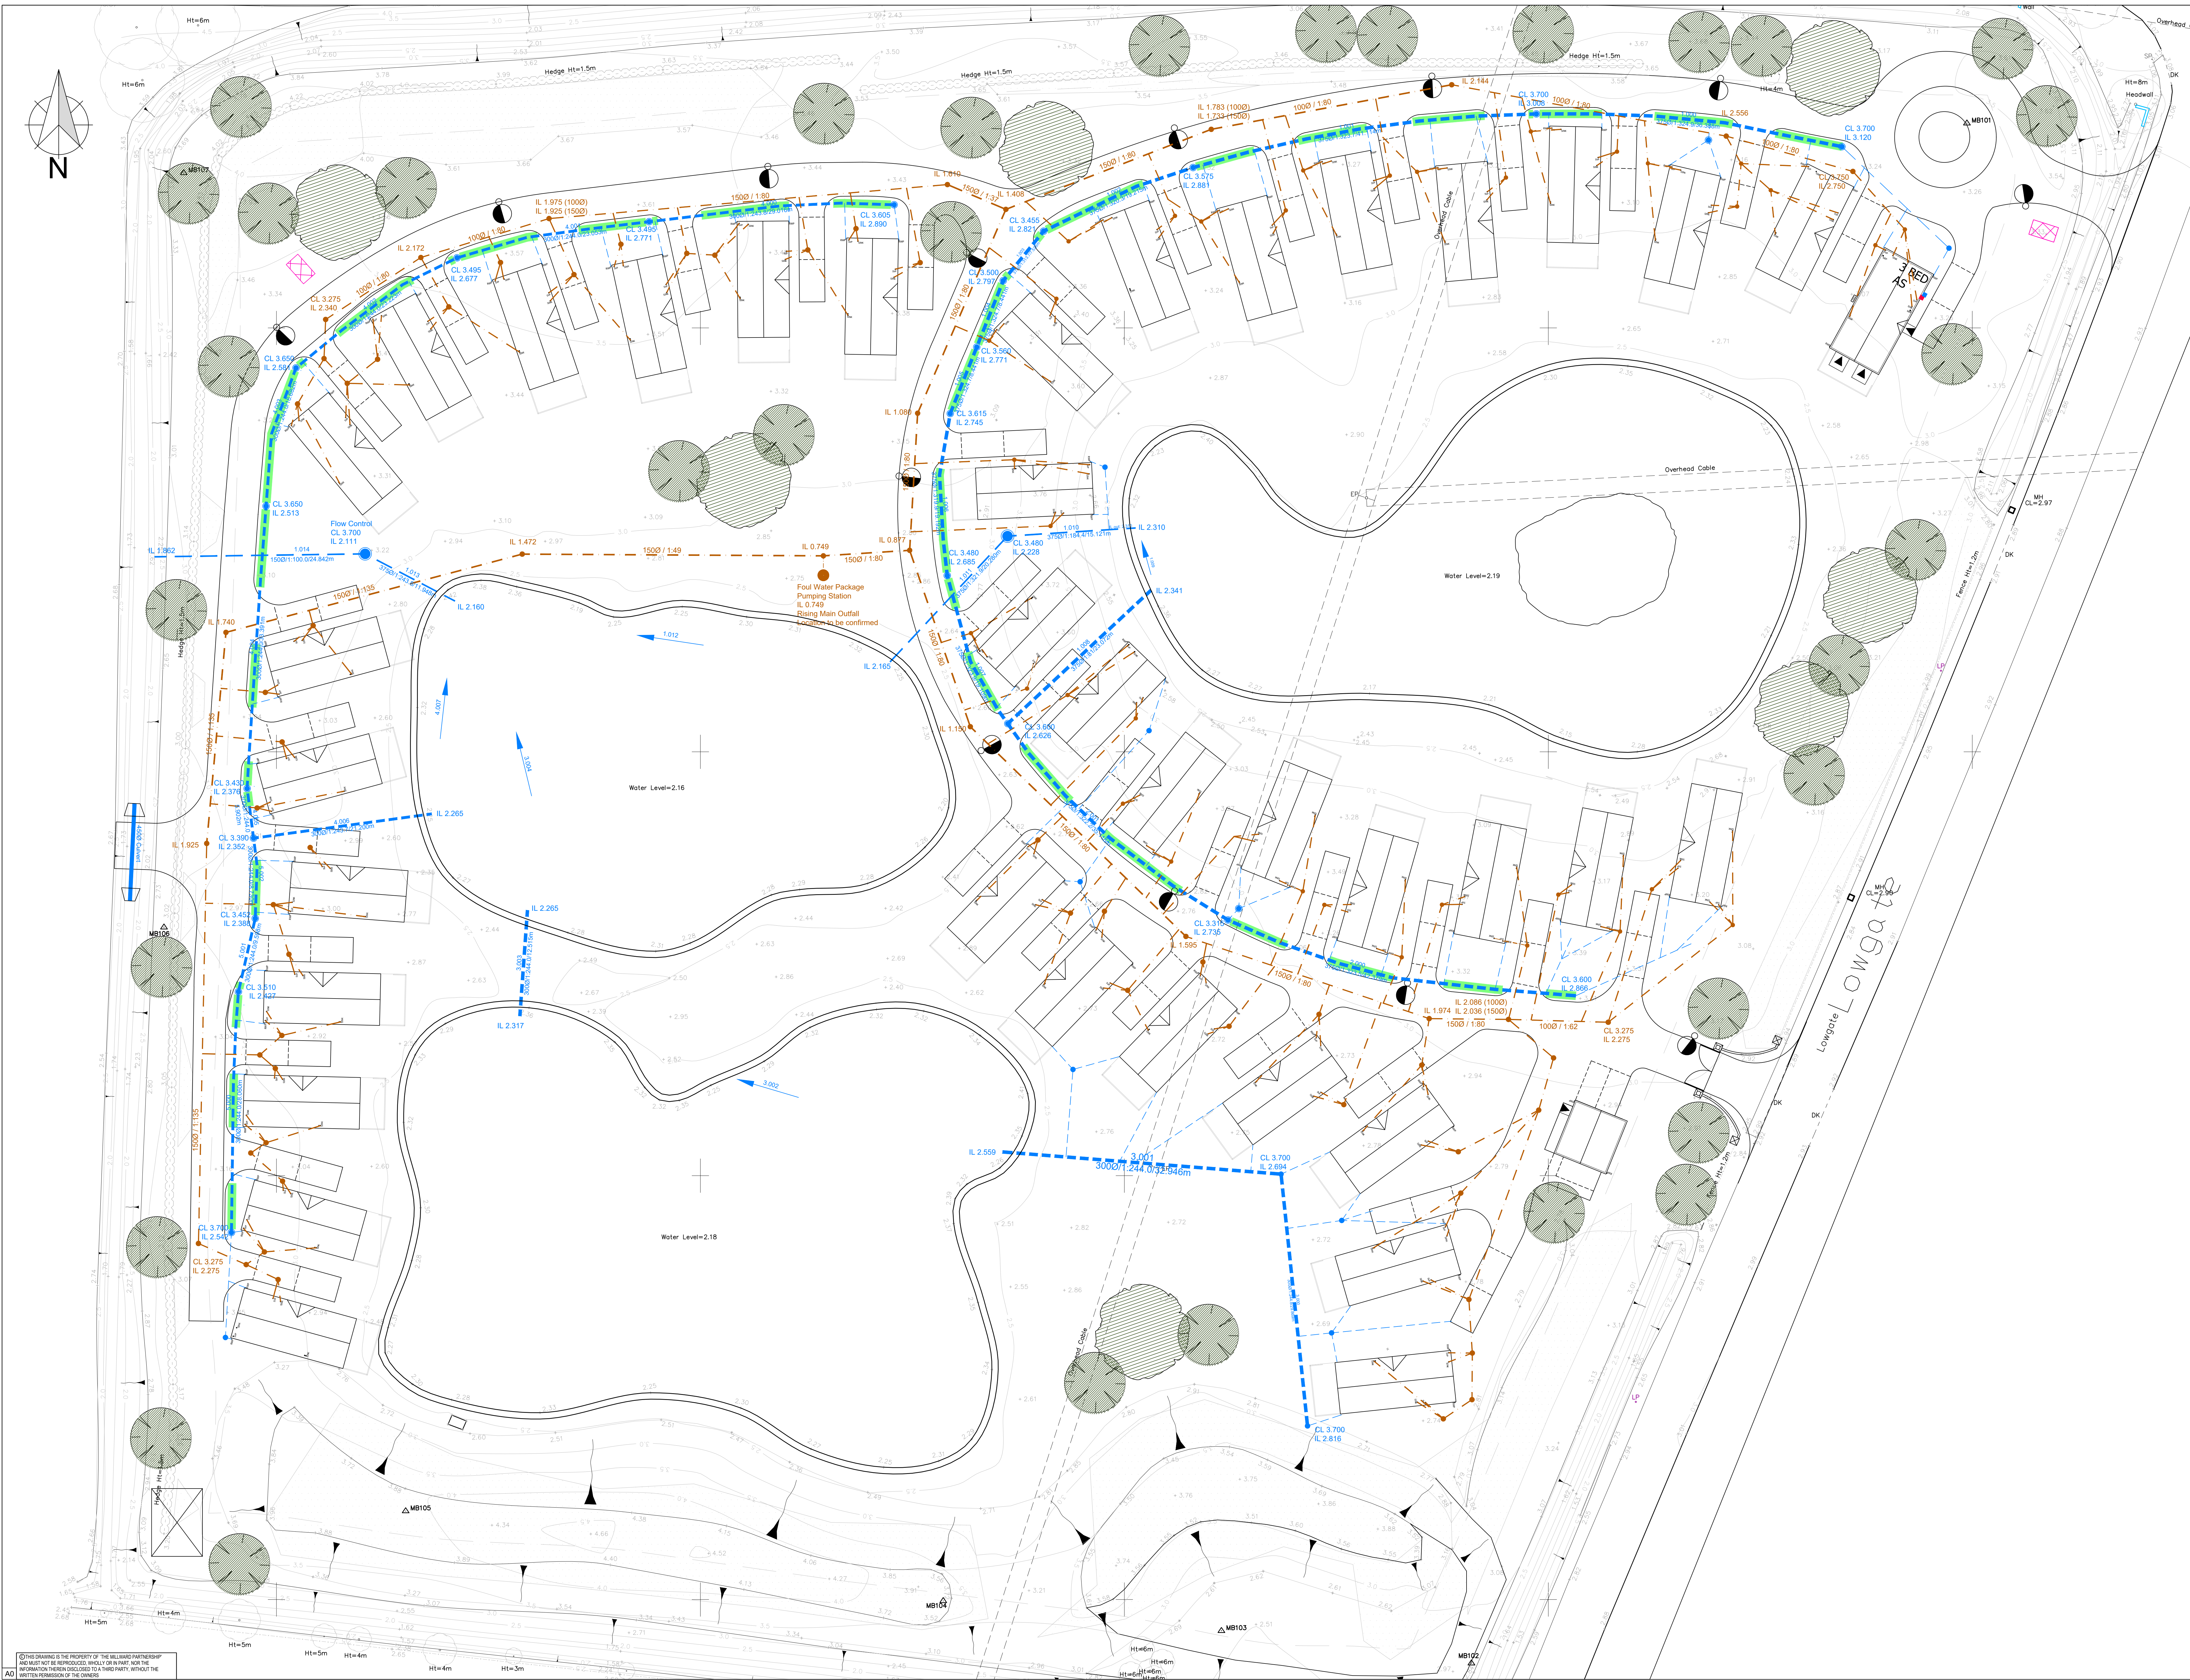

| ASSOCIATED DRAWINGS |       |  |  |
|---------------------|-------|--|--|
| No.                 | TITLE |  |  |
|                     |       |  |  |

| NOTES                                              |  |
|----------------------------------------------------|--|
| Key                                                |  |
| Surface water filter drain adjacent to carriageway |  |
| Surface water drainage pipe                        |  |
| Foul water drainage pipe                           |  |
| Surface water culvert                              |  |

| REV | DATE | BY | DETAILS | CHKD |
|-----|------|----|---------|------|
|     |      |    |         |      |

| AMENDMENTS |  |
|------------|--|
| CLIENT     |  |

| PROJECT           |  |
|-------------------|--|
| Lowgate, Holbeach |  |

| TITLE           |  |
|-----------------|--|
| Drainage Layout |  |

| DRAWING No.        |  |
|--------------------|--|
| MA11542 / PL / 200 |  |

| DRAWING STATUS |  |
|----------------|--|
| PRELIMINARY    |  |

| SCALE      | DRAWN | ENGINEER |
|------------|-------|----------|
| 1:250 @ A0 | ATF   | ATF      |

| DATE     | CHECKED | APPROVED BY |
|----------|---------|-------------|
| 27.01.23 | JMK     | JMK         |

1 Main Hill, Nottingham, NG1 1AQ.  
t: 0115 941 4500  
w: www.millward.co.uk  
e: info@millward.co.uk

© This drawing is the property of the Millward Partnership and must not be reproduced without prior written permission of the Millward Partnership.

A0