




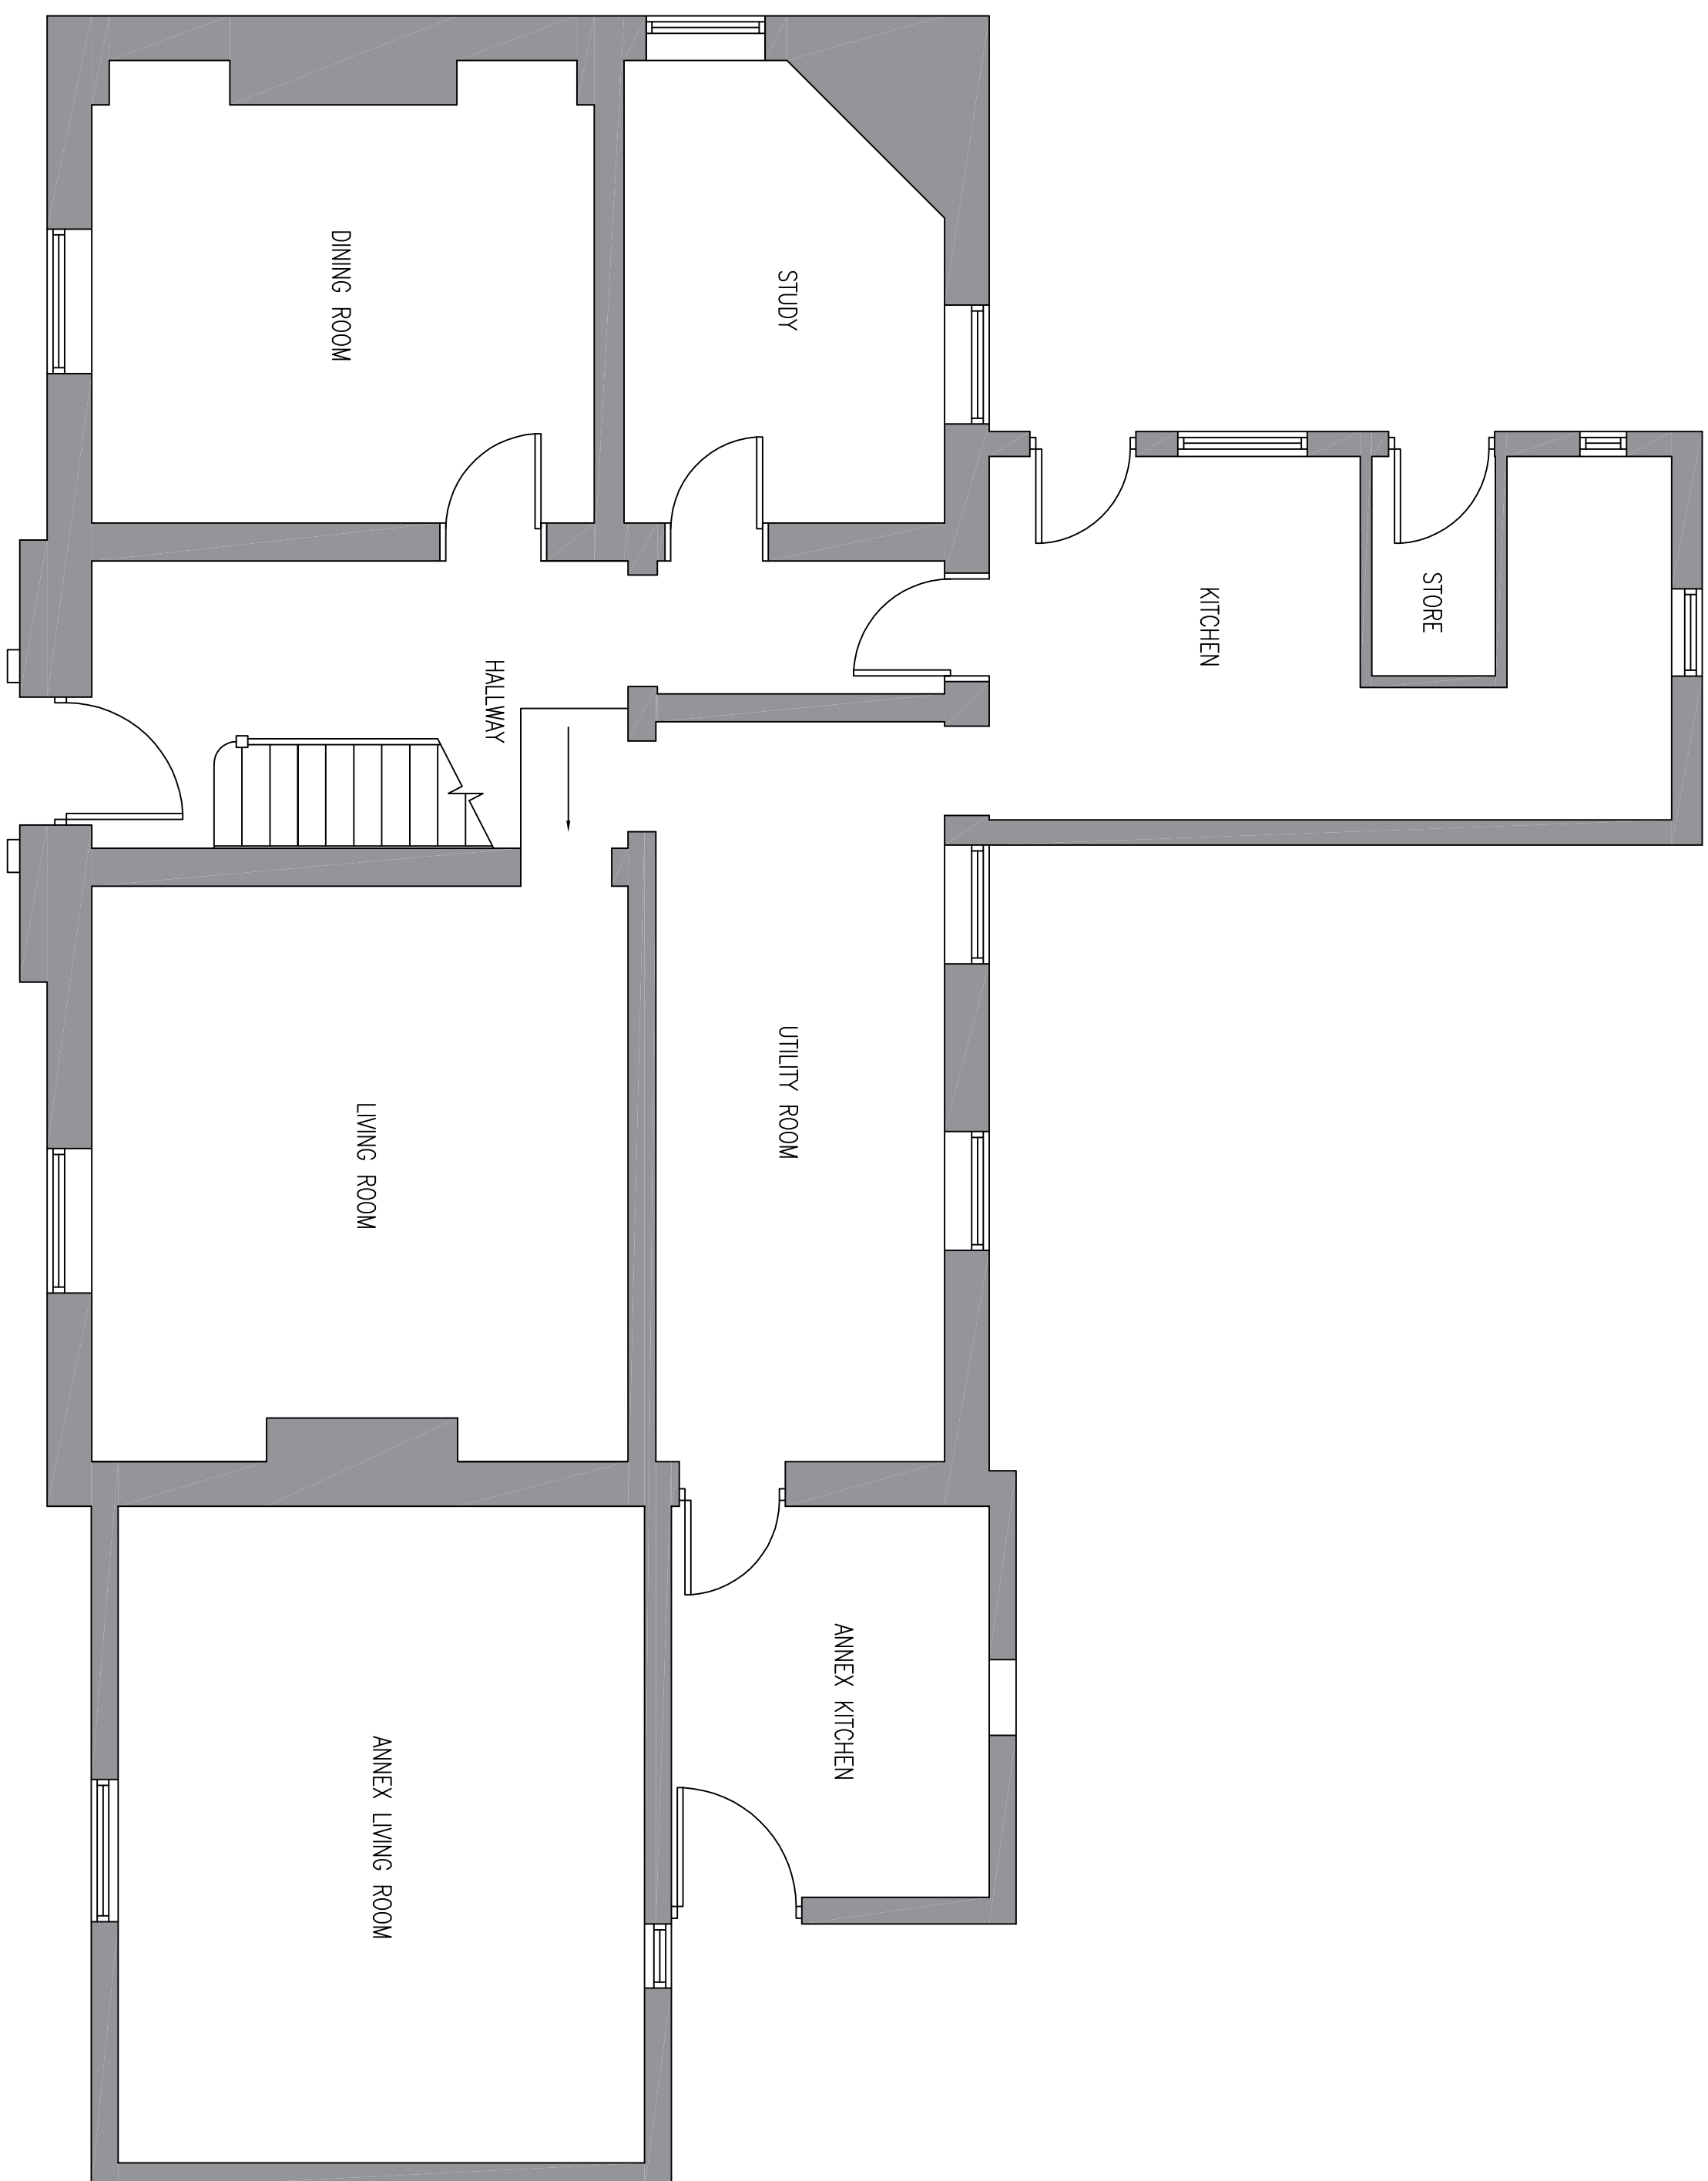


EXISTING GROUND FLOOR PLAN

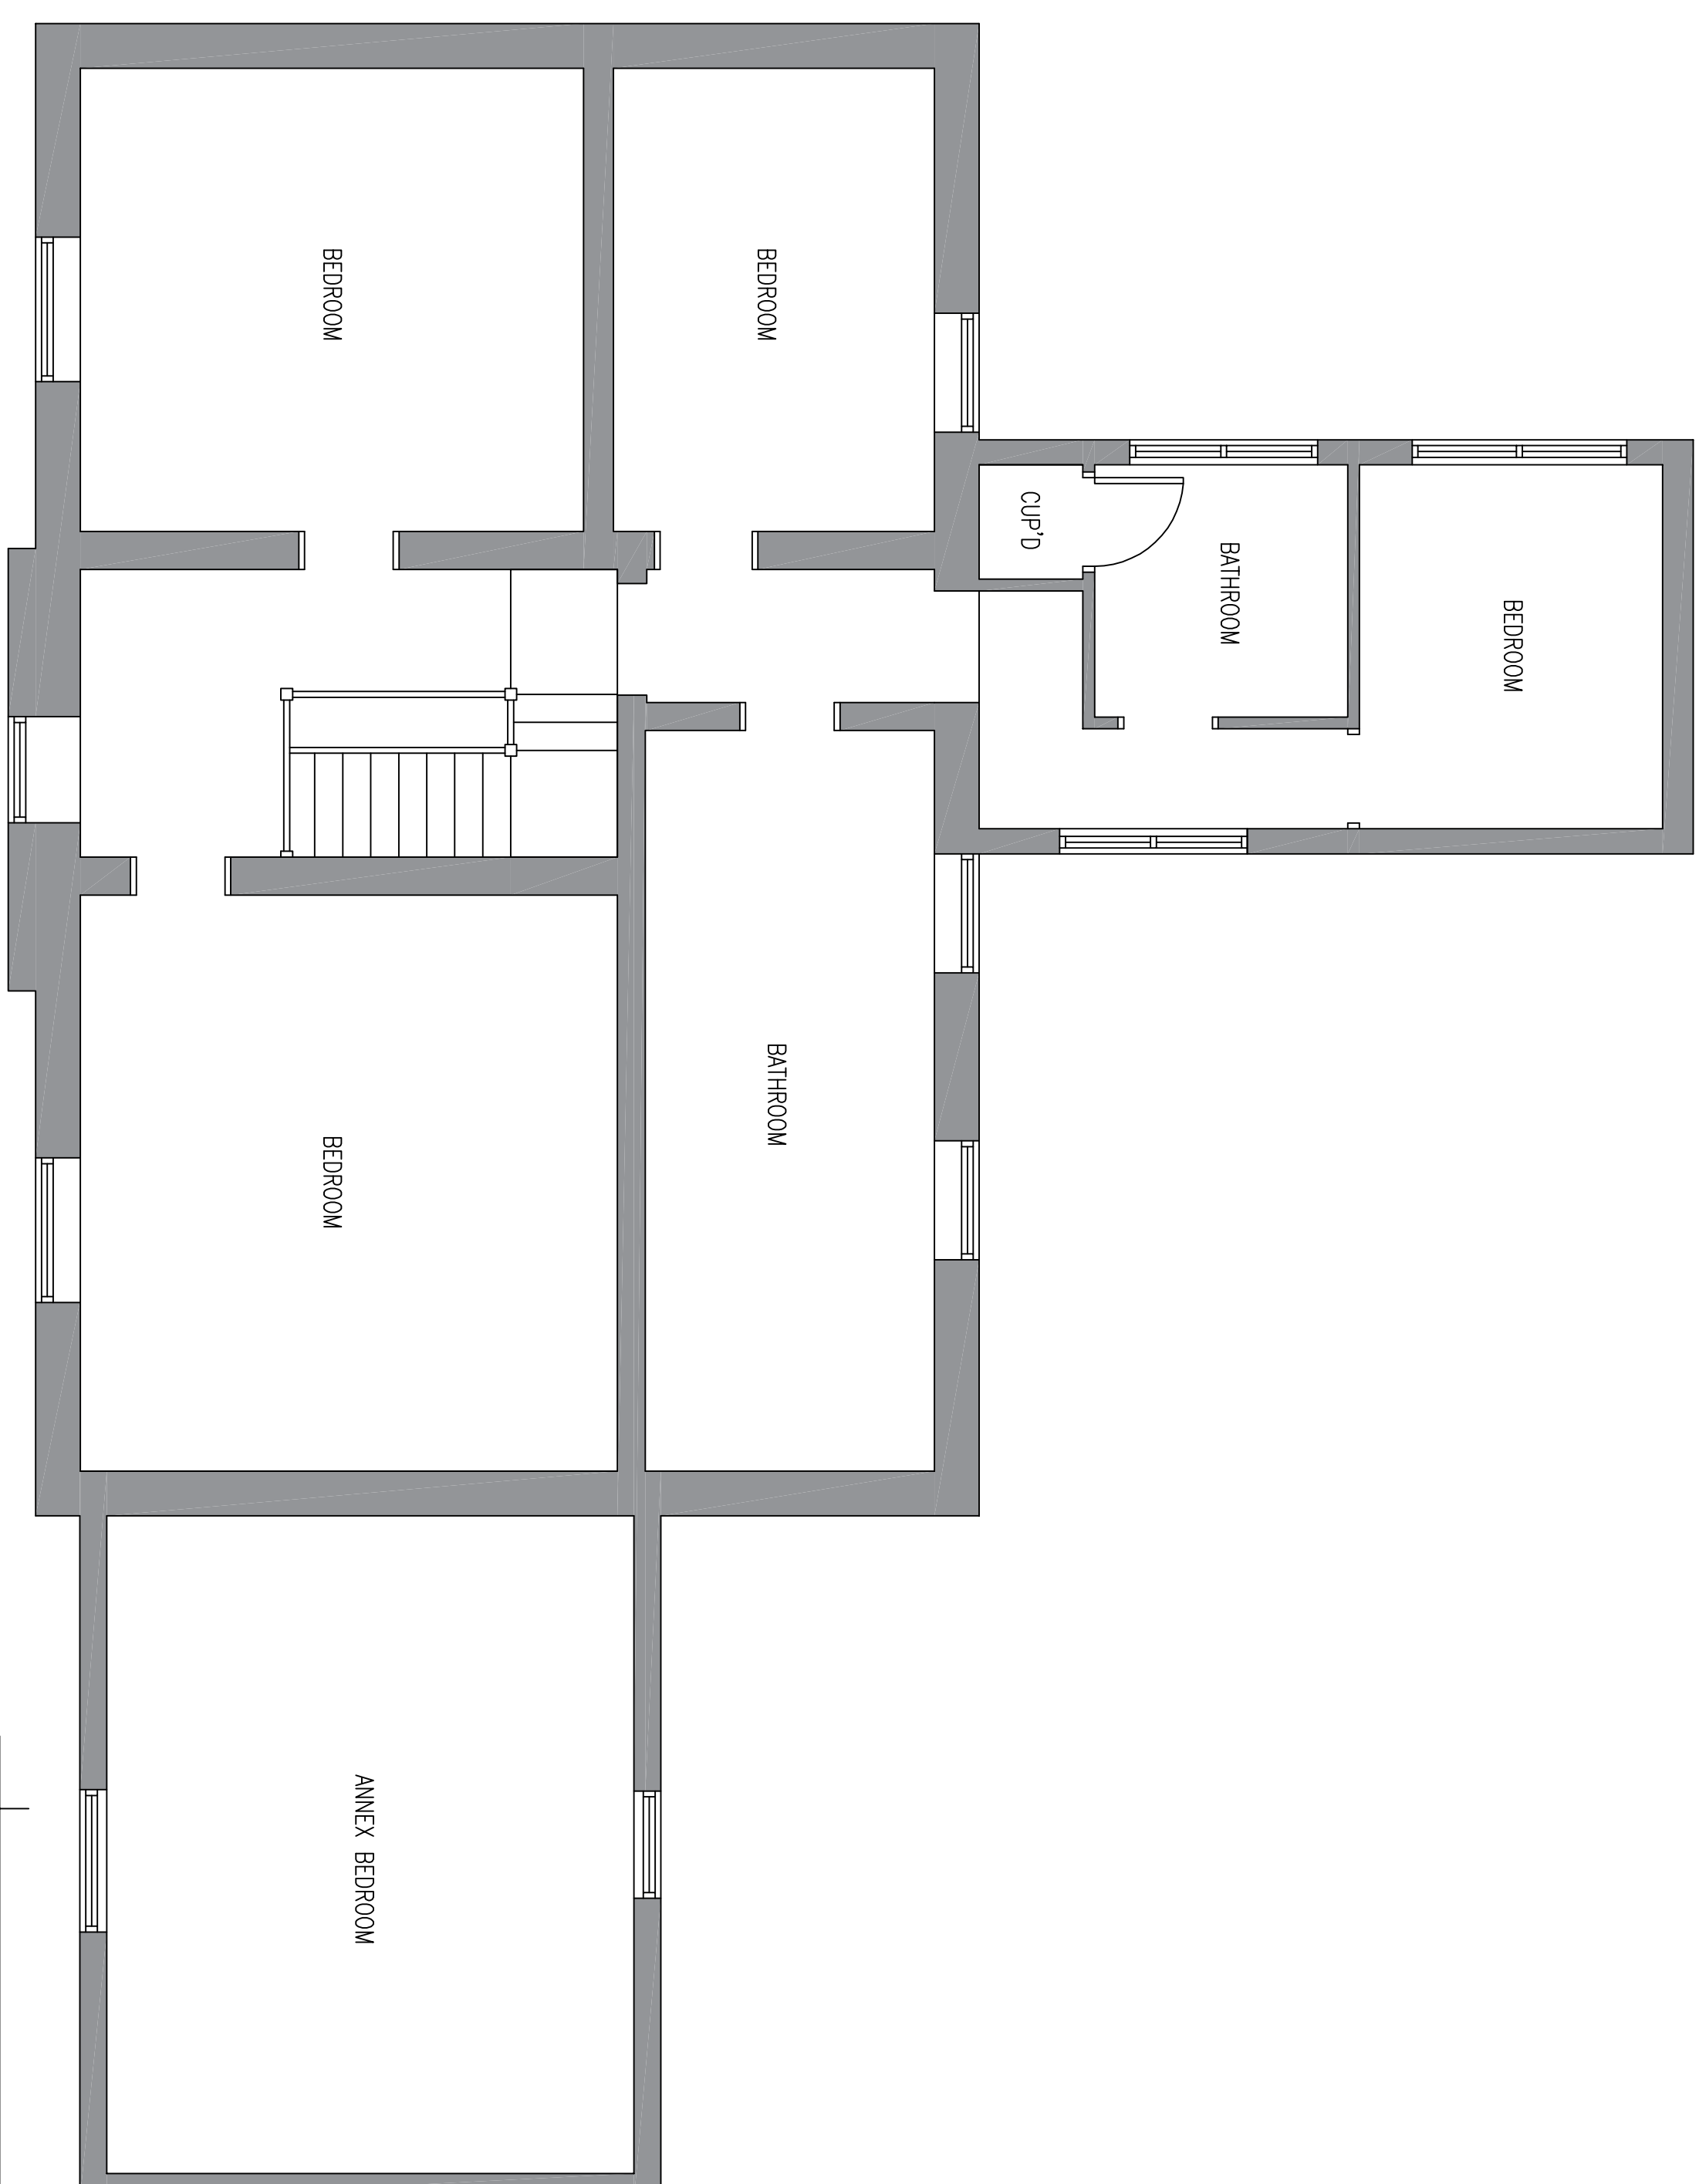

EXISTING FIRST FLOOR PLAN

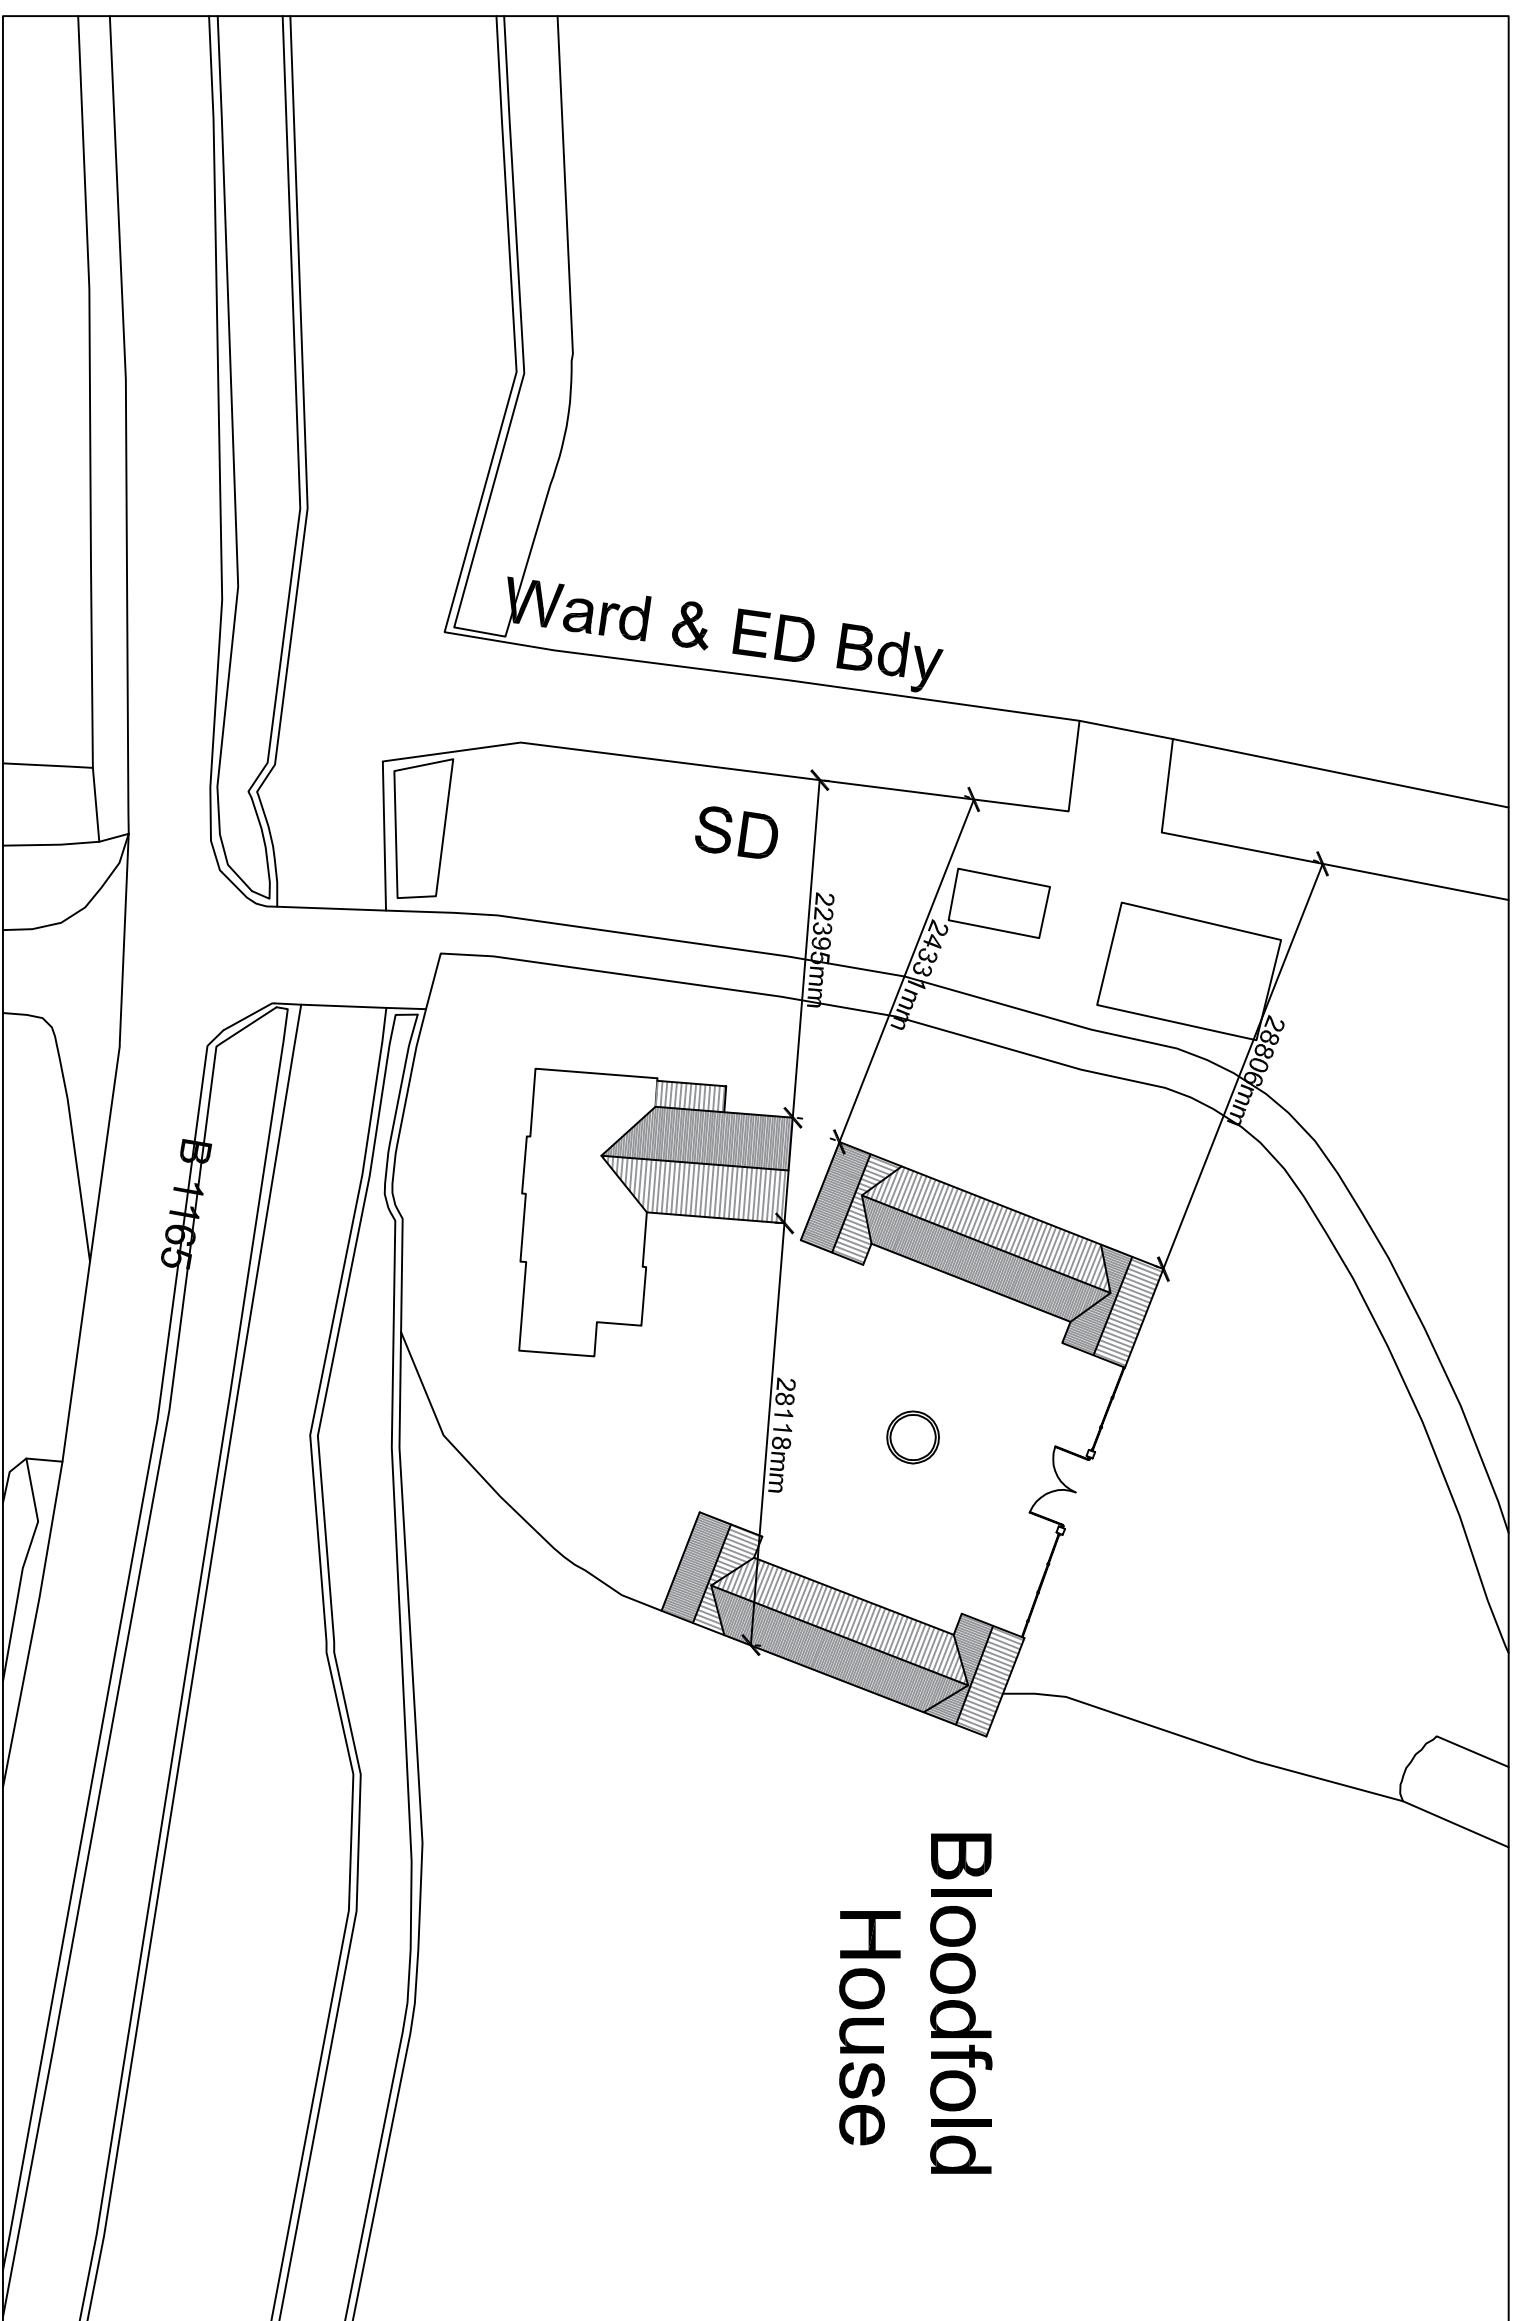

BLOCK PLAN

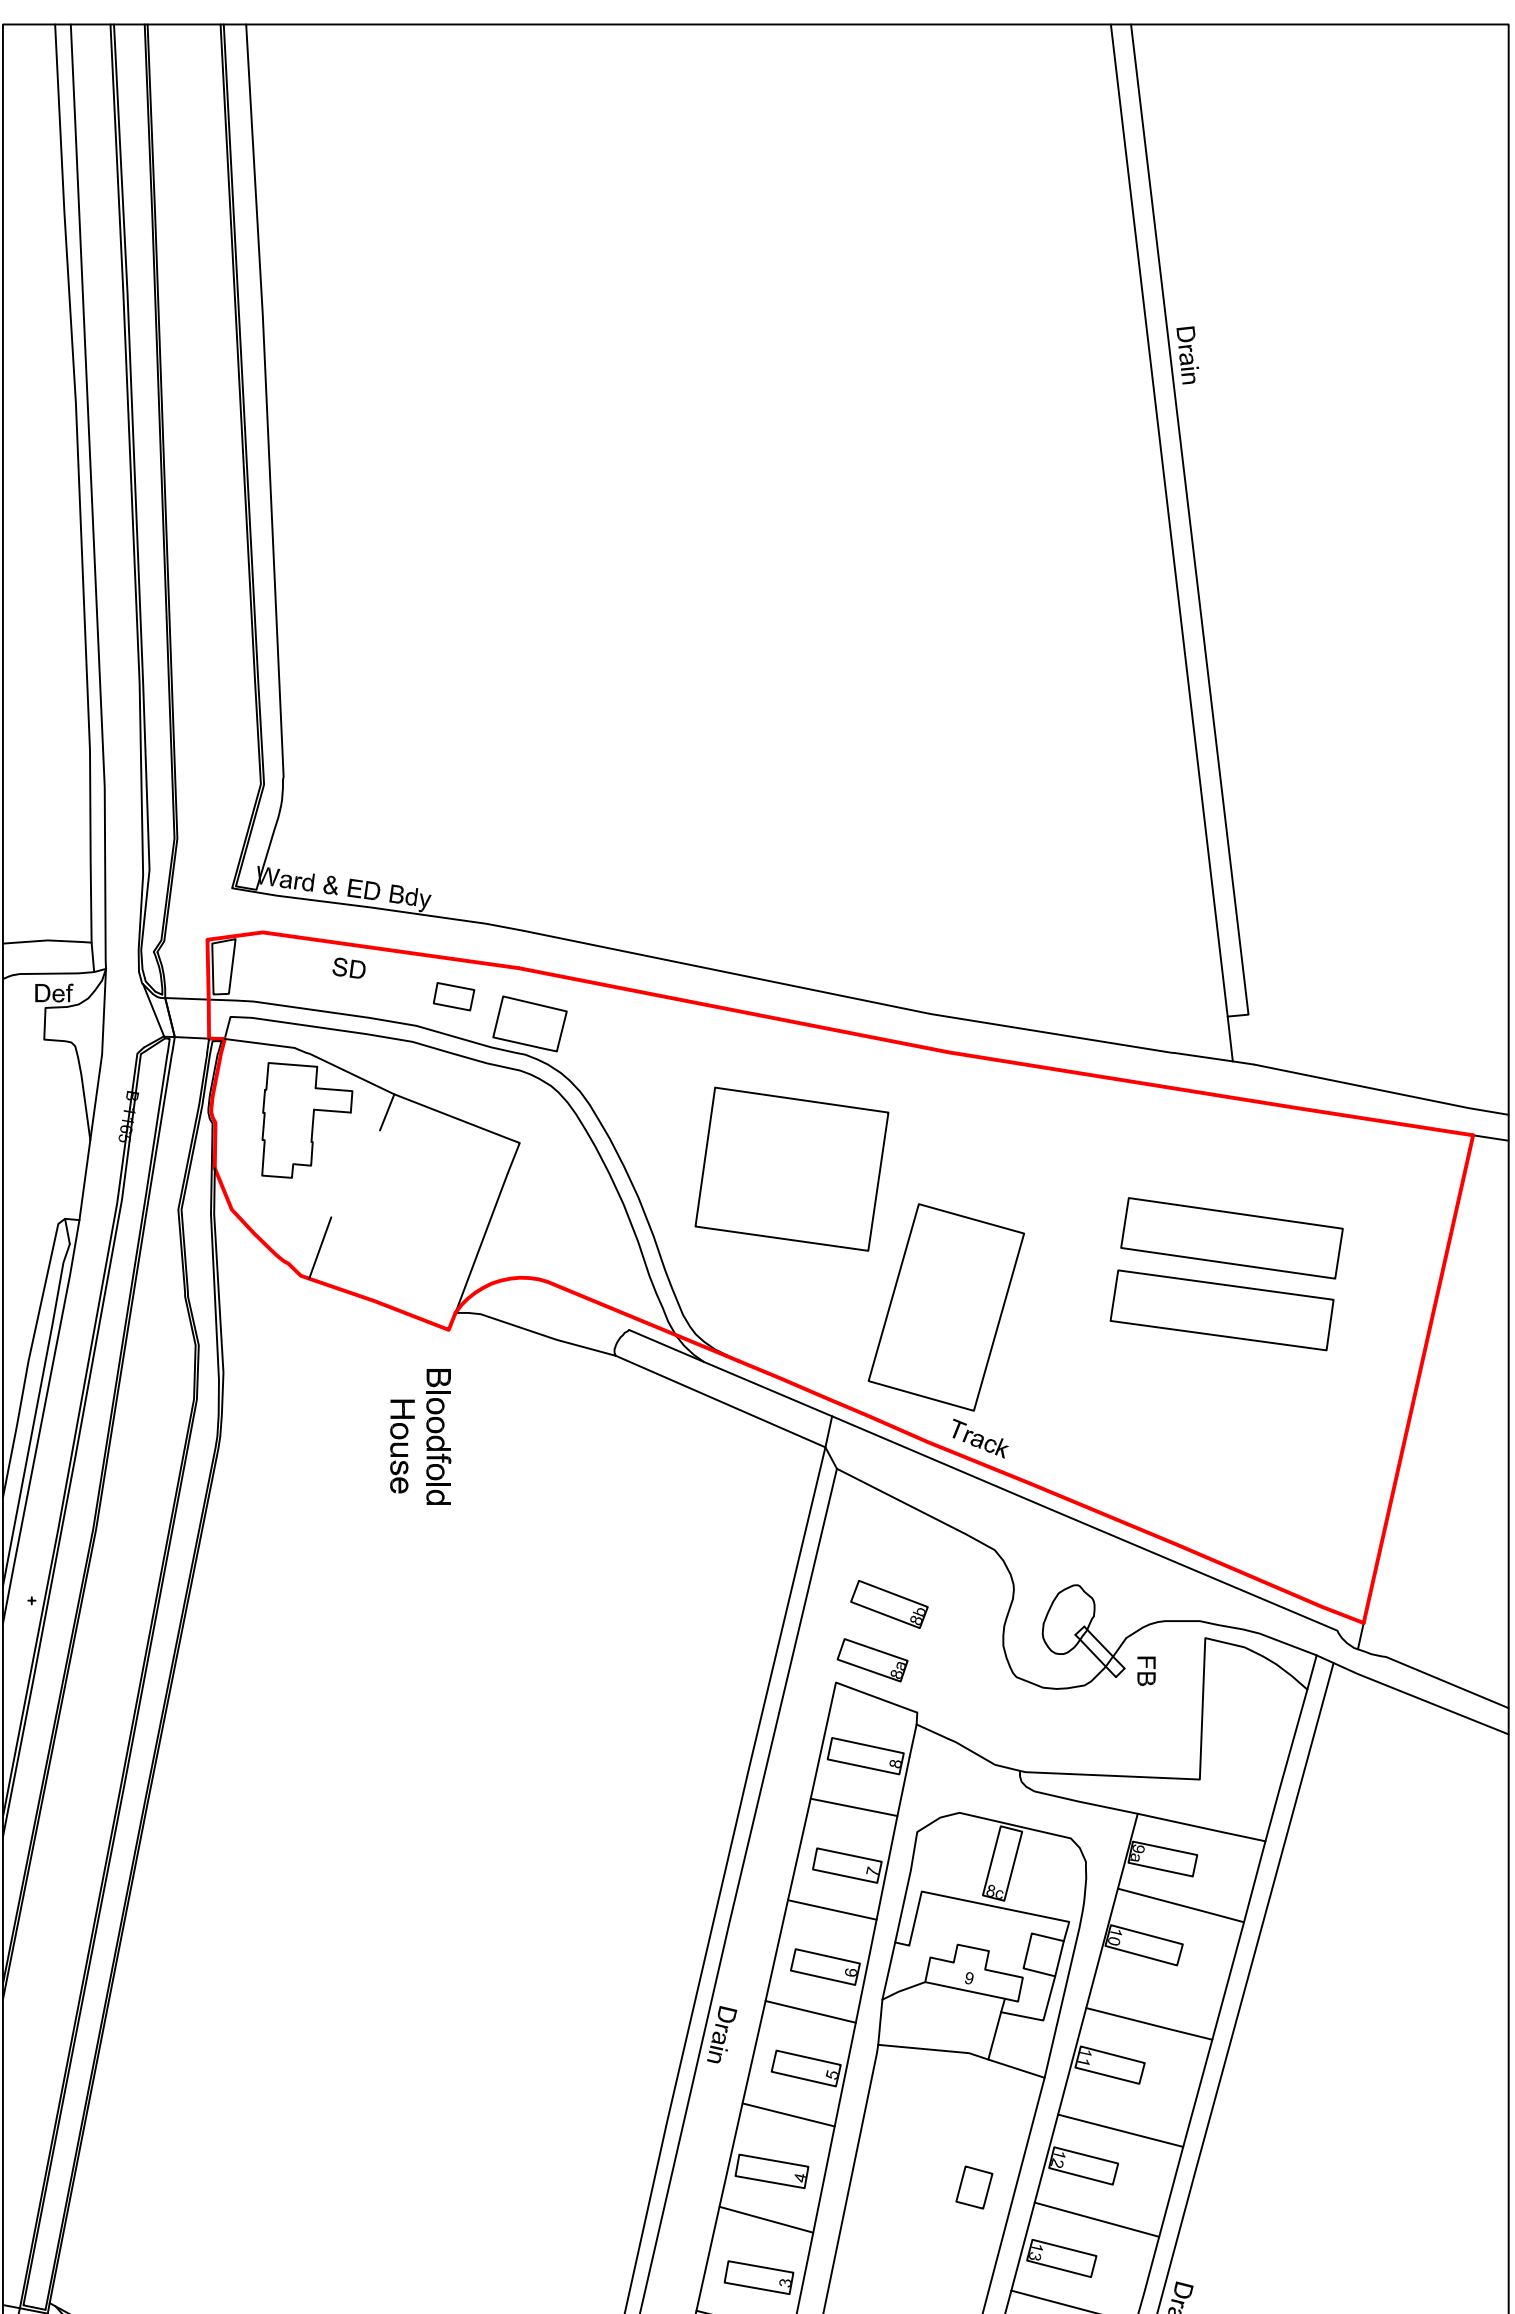

SITE PLAN

AUSTIN JOHN DEVELOPMENTS Rutten, Mill Green Road, Pinchbeck, Spalding, Lincolnshire, PE11 3PU 01775 712115 contact@austinjohndevelopments.uk	Client: MR & MRS D. ALMEY BLOODFOLD FARM RAVENH BANK HOLBEACH FEN
Project: PROPOSED TWO STOREY REAR EXTENSION TO LISTED BUILDING	Drawings: EXISTING FLOOR PLANS BLOCK PLAN SITE PLAN

Rualen, Mill Green Road, Pinchbeck, Spalding,
Lincolnshire, PE11 3PU
01775 712115
contact@austiniinhdevelopments.uk

callcentre@usair.com or 0800 00 00 00

Project: PROPOSED TWO STOREY REAR EXTENSION TO LISTED BUILDING

Client: MR & MRS D. ALMEY
BLOODFOLD FARM
RAVENS BANK
HOLBEACH FEN

DRAWING

EXISTING FLOOR PLANS
BLOCK PLAN
SITE PLAN

DRAWING N°:	DATE:
AJD/1055/16/00	JUNE 2016
DRAWN BY:	SCALE:
JC	1:50 1:500 1:1250

OF THE RESEARCH, THE FIRST, WHICH IS BASED ON THE ASSUMPTION THAT THE FIRM HAS THE POWER TO INFLUENCE THE MARKET, IS THE ANALYSIS OF THE EFFECTS OF THE FIRM'S POLICY ON THE MARKET. THE SECOND, WHICH IS BASED ON THE ASSUMPTION THAT THE FIRM IS A PRICE TAKER, IS THE ANALYSIS OF THE EFFECTS OF THE MARKET ON THE FIRM. THE THIRD, WHICH IS BASED ON THE ASSUMPTION THAT THE FIRM IS A PRICE TAKER AND THE MARKET IS A PRICE TAKER, IS THE ANALYSIS OF THE EFFECTS OF THE MARKET ON THE FIRM AND THE EFFECTS OF THE FIRM ON THE MARKET. THE FOURTH, WHICH IS BASED ON THE ASSUMPTION THAT THE FIRM IS A PRICE TAKER AND THE MARKET IS A PRICE TAKER, IS THE ANALYSIS OF THE EFFECTS OF THE MARKET ON THE FIRM AND THE EFFECTS OF THE FIRM ON THE MARKET. THE FIFTH, WHICH IS BASED ON THE ASSUMPTION THAT THE FIRM IS A PRICE TAKER AND THE MARKET IS A PRICE TAKER, IS THE MARKET IS A PRICE TAKER, IS THE ANALYSIS OF THE EFFECTS OF THE MARKET ON THE FIRM AND THE EFFECTS OF THE FIRM ON THE MARKET. THE TENTH, WHICH IS BASED ON THE ASSUMPTION THAT THE FIRM IS A PRICE TAKER AND THE MARKET IS A PRICE TAKER, IS THE ANALYSIS OF THE EFFECTS OF THE MARKET ON THE FIRM AND THE EFFECTS OF THE FIRM ON THE MARKET.