




This drawing is for Planning purposes ONLY. It should only be used for the project specified and by the clients who commissioned the work. The drawing is not intended as a working drawing for construction. All dimensions should be treated as approximate. The contractor is responsible for all setting-out and construction work carried out on site. © Copyright reserved Brown & Co. JHWalter

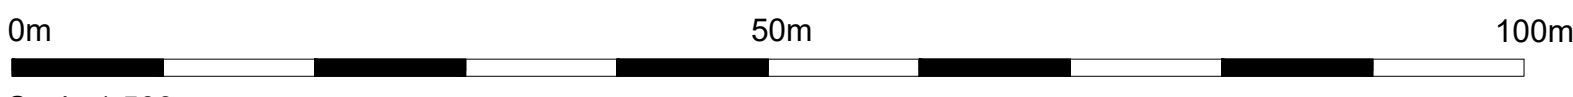

Scale 1:500

Ordnance Survey (c) Crown Copyright 2022. All rights reserved. Licence number 100022432

BROWN & CO JHWalter

Traditional Barn Conversion
Broadgate Nurseries, Bullock's Short Gate, Gedney Broadgate

Existing Site Plan	Scale: 1:500	Revision
	Sheet Size: A1	09/03/2023
	AP043259-PW-02	A