

All drawings to be verified on site by Nils Contract before the start of any construction work. No liability will be accepted for any errors or omissions. Report any discrepancies to the Contract Administrator at once.

This drawing is to be used with all relevant Architects and Engineers drawings. It is not to be used for any other purpose without the written consent of the relevant professional.

Andrew Wright Ltd Registered in England & Wales No. 0202924

Registered Office: 22 Church Street, Lincoln, South Lincolnshire, PE12 1TL.

LEGEND: DO NOT SCALE

Legend to materials:-

1 = Painted render (white)

2 = Concrete roof tiles

3 = Felt roofing

4 = Profiled metal roofing


5 = UPVC windows / doors (woodgrain effect)

6 = Timber fascias (painted or stained)


7 = Plastic gutters/downpipes

8 = GRP roofing (grey)


9 = Light tube / rooflight

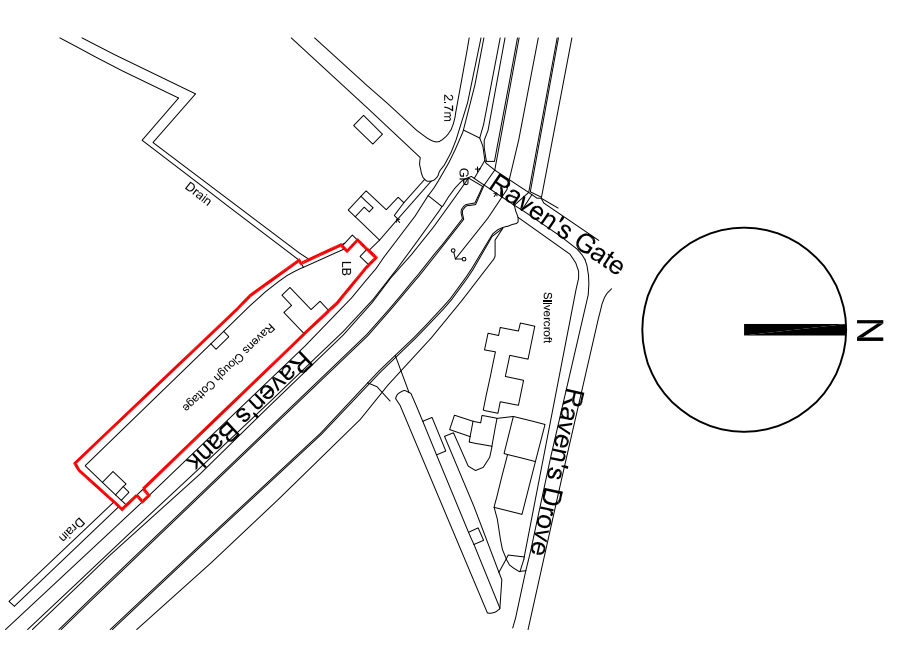


Location Plan (1:2500)

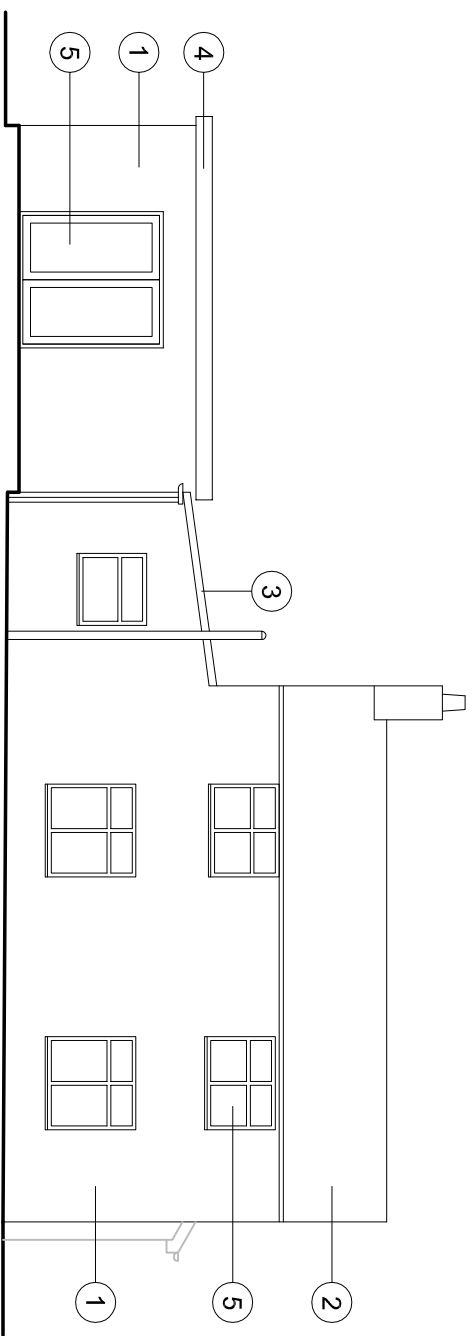


South East Elevation (1:100)

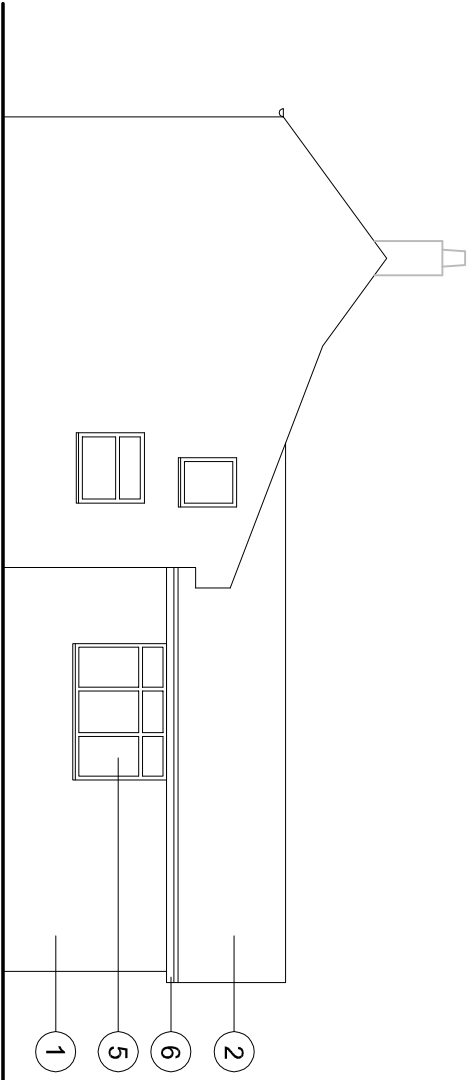


North East Elevation (1:100)

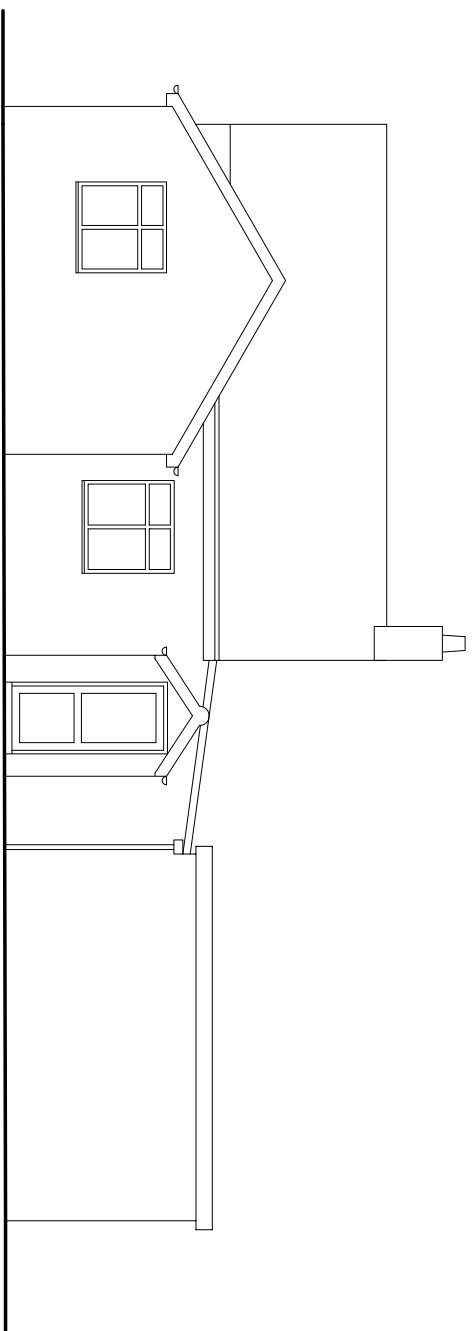


North West Elevation (1:100)

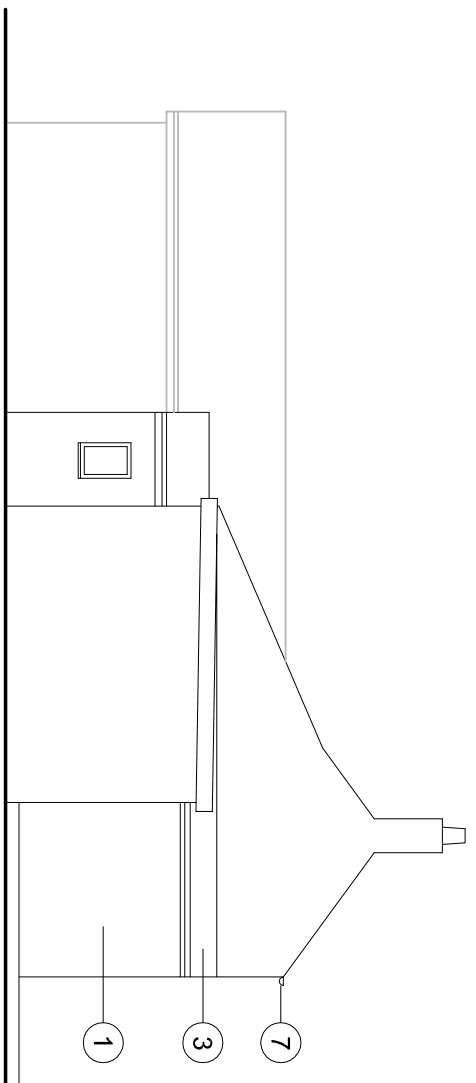


South West Elevation (1:100)

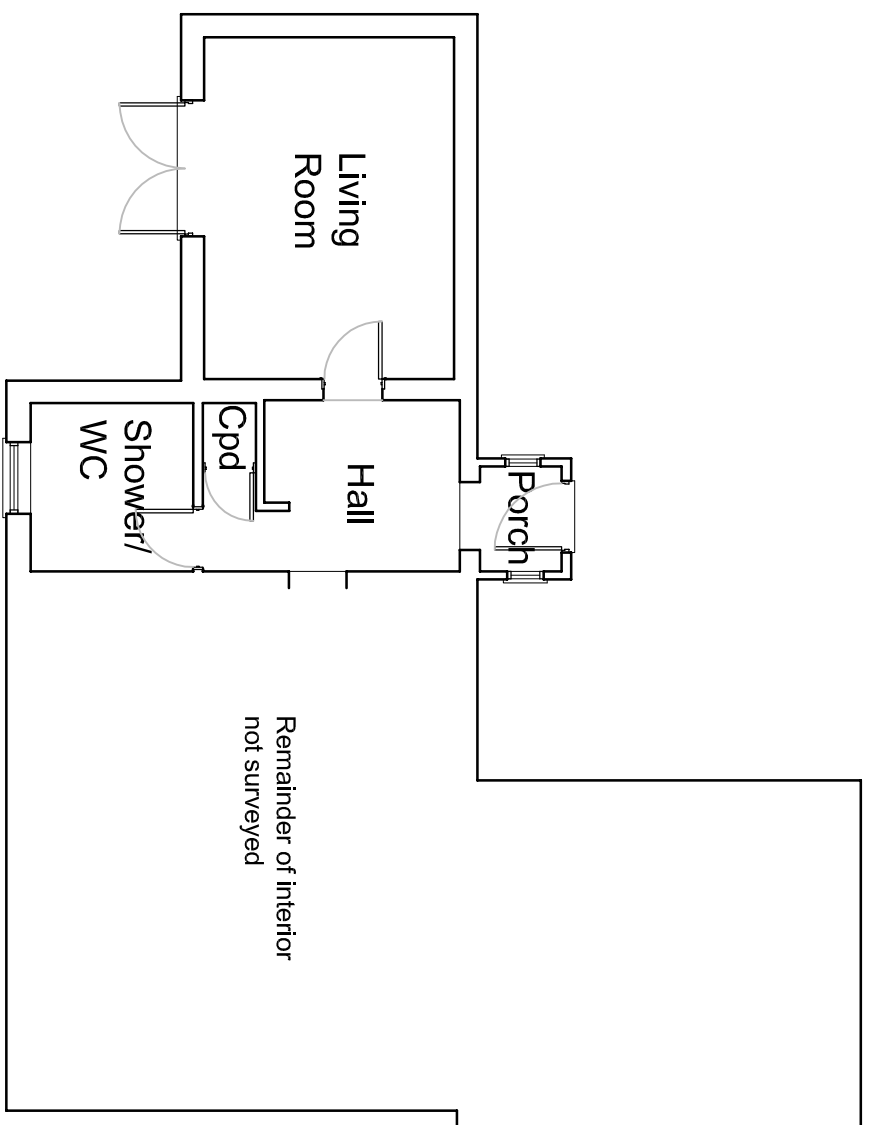


Existing Ground Floor Plan (1:100)

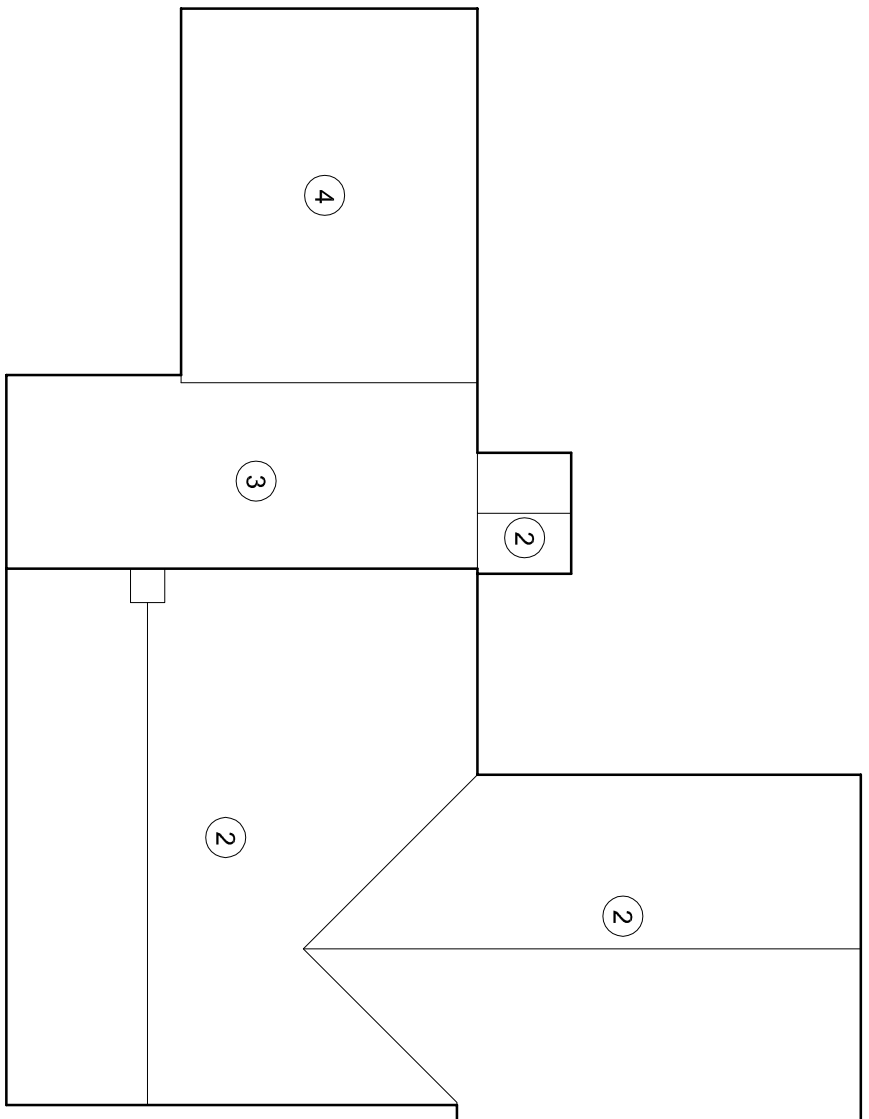


Roof Plan (1:100)

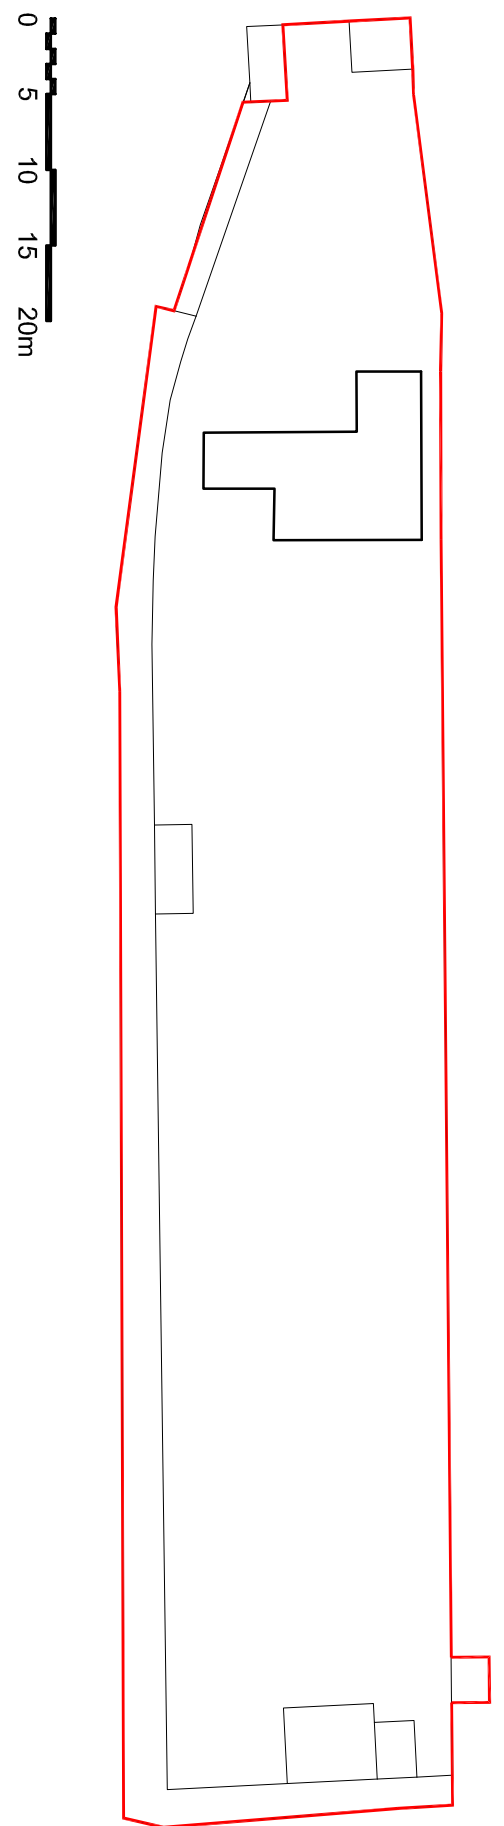


Proposed Block Plan (1:500)

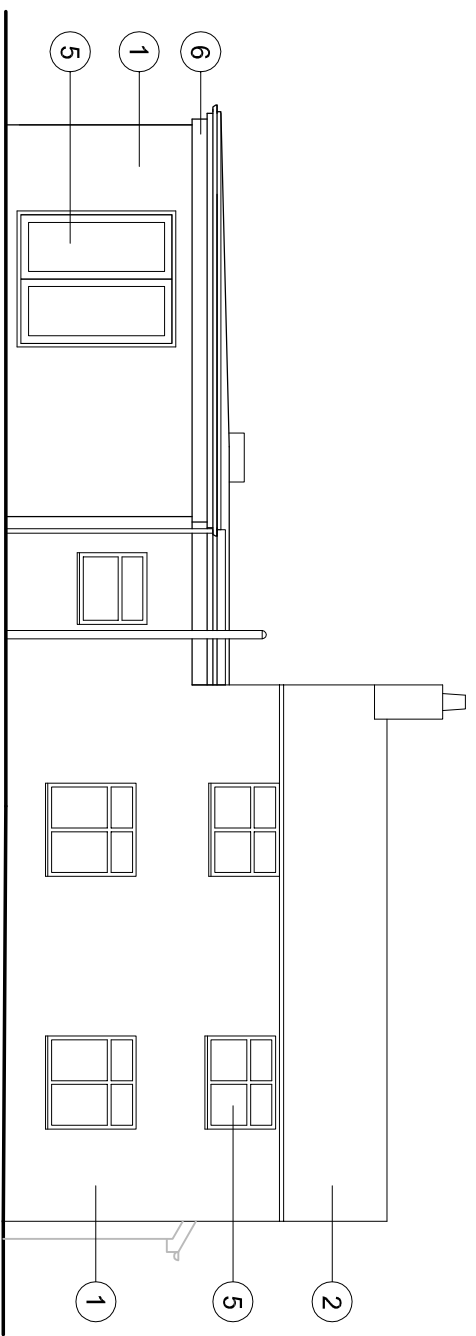


Proposed South East Elevation (1:100)

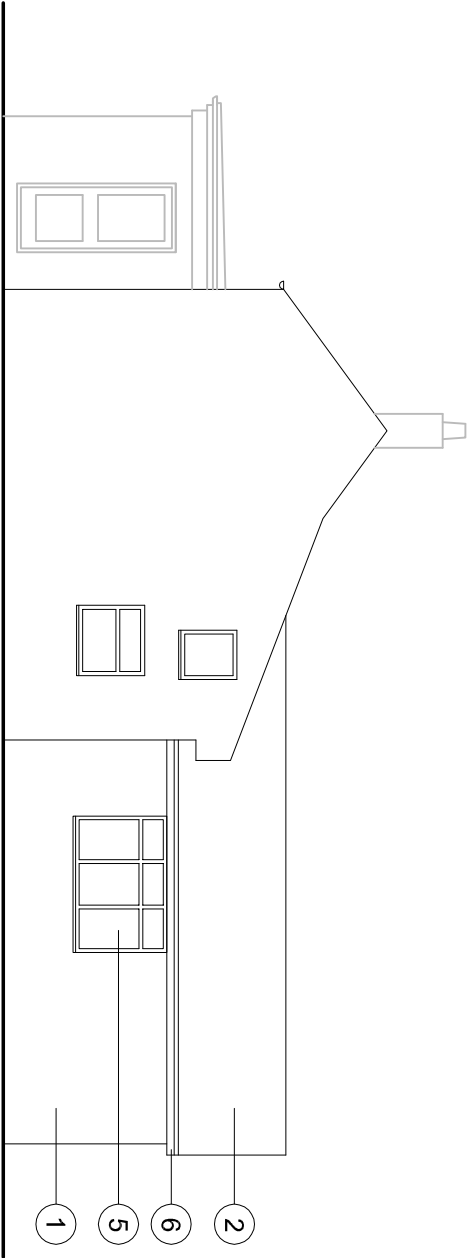


Proposed North East Elevation (1:100)

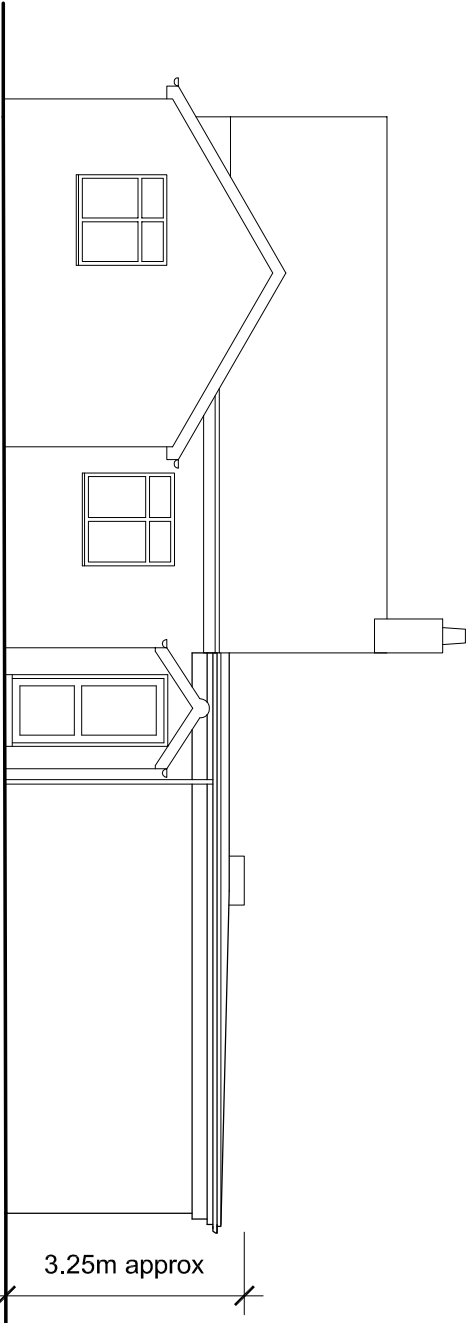


Proposed North West Elevation (1:100)

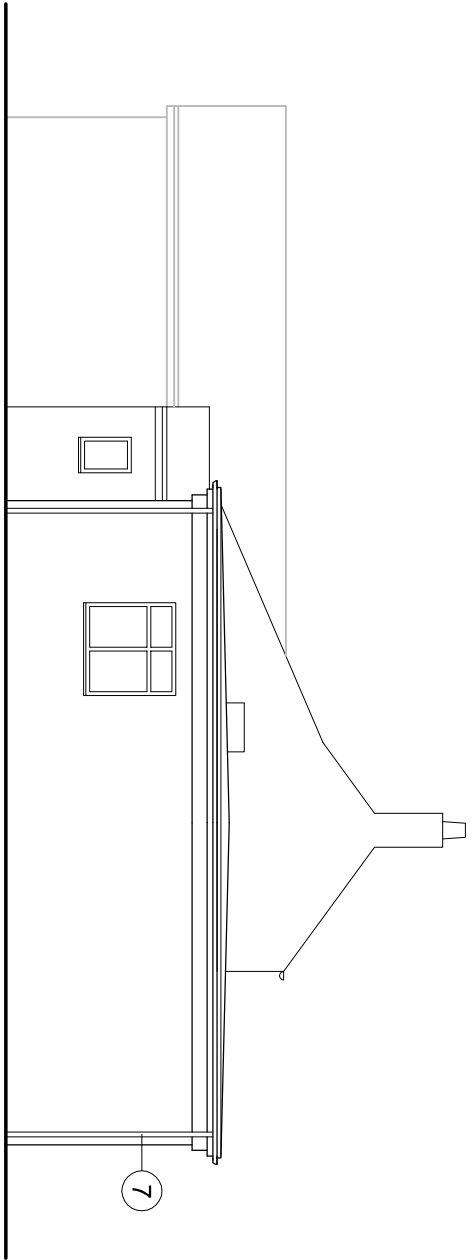


Proposed South West Elevation (1:100)

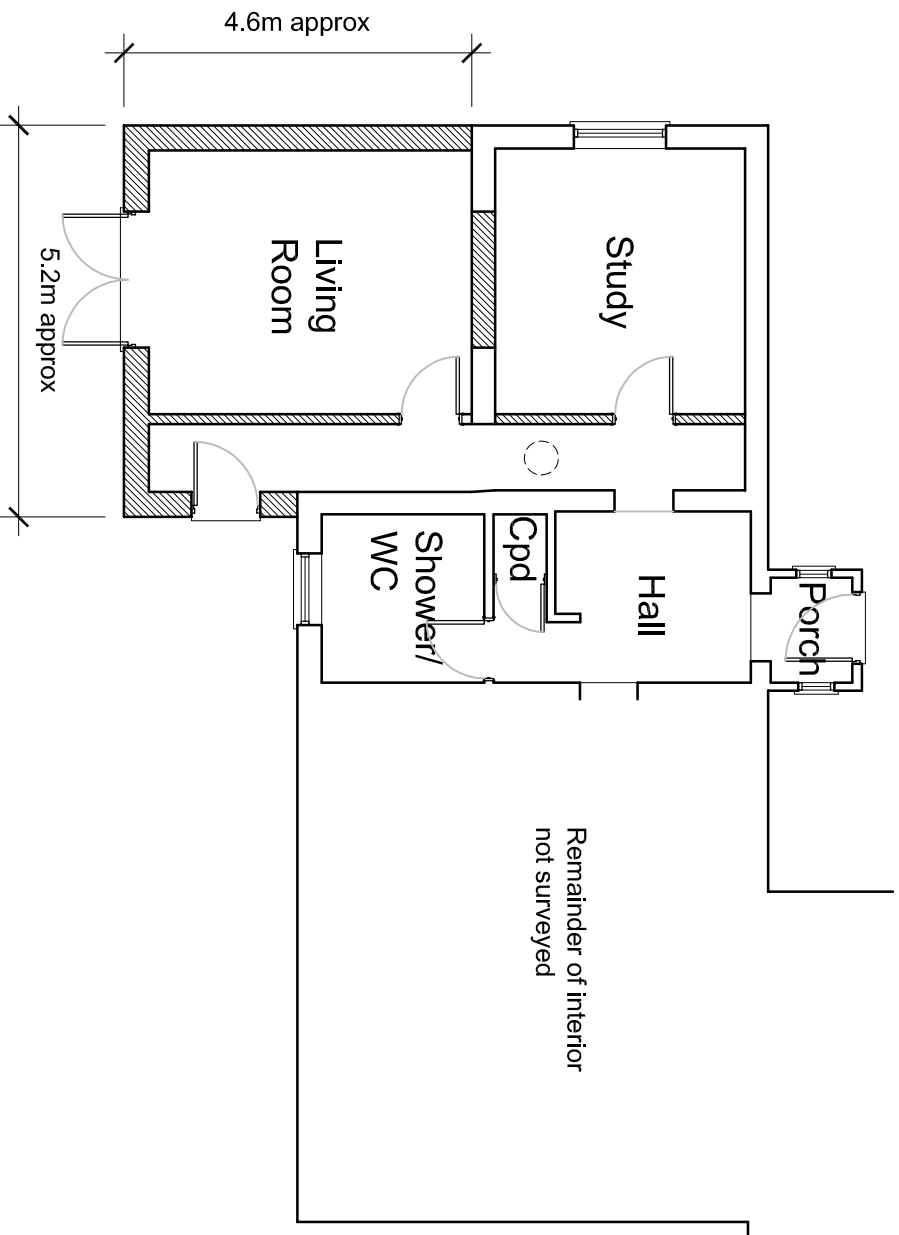

Proposed Ground Floor Plan (1:100)

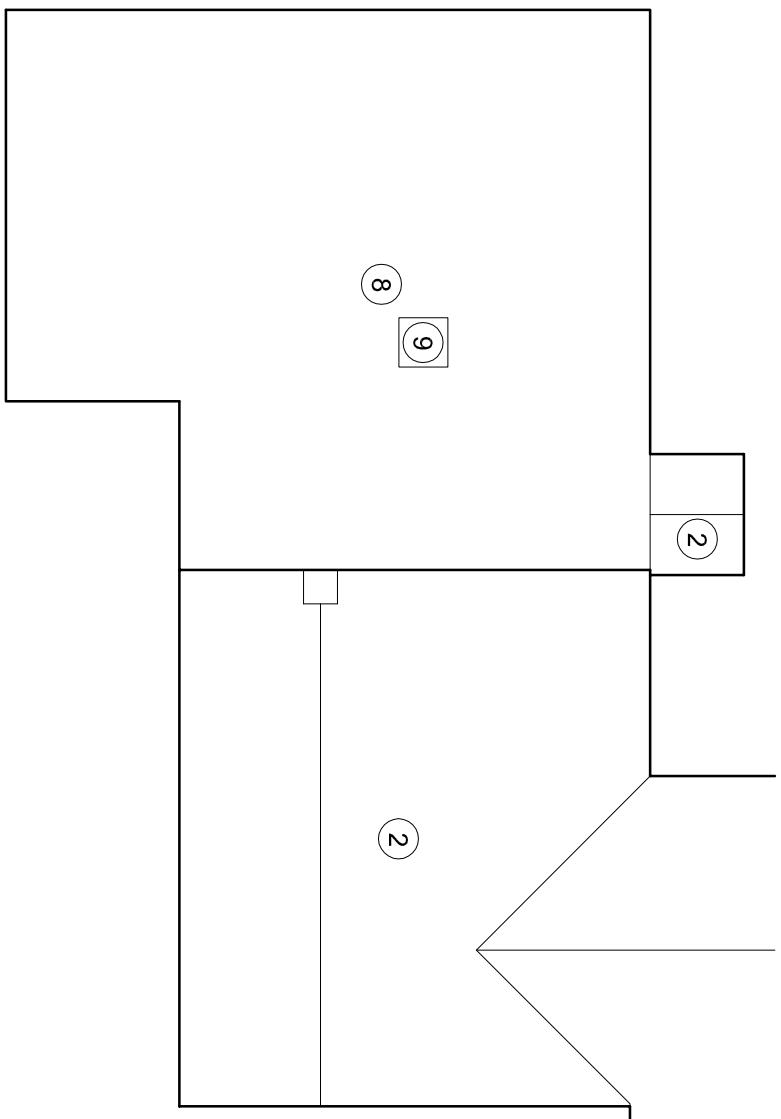

Proposed Roof Plan (1:100)

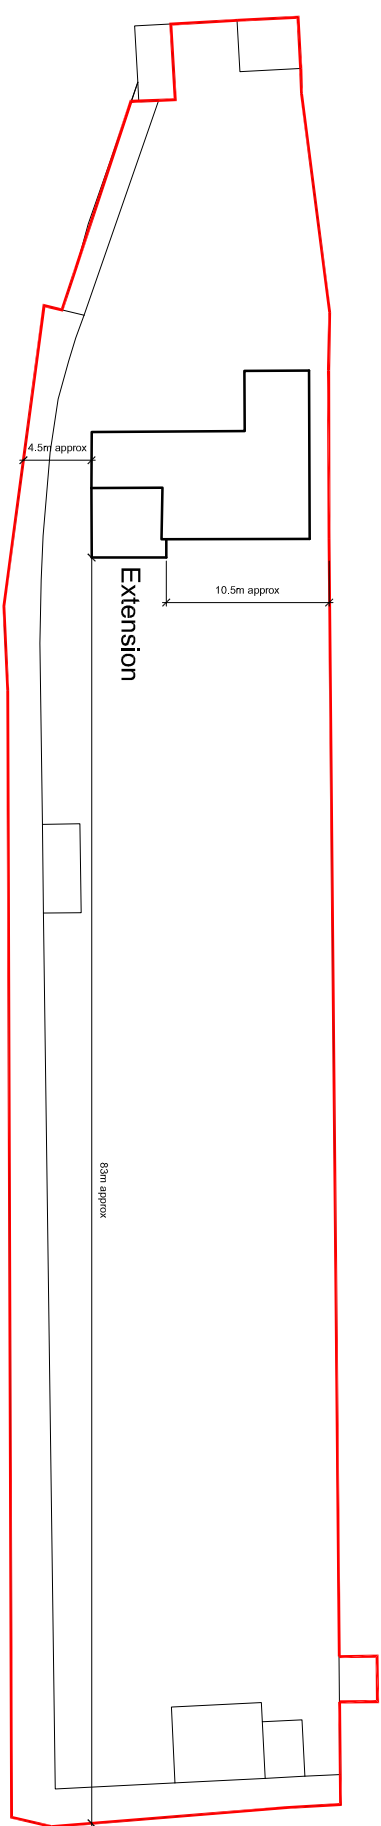

Proposed Block Plan (1:500)

Drawing Title: Plans & Elevations				
Drawing Title: Plans & Elevations				
Drawing				