


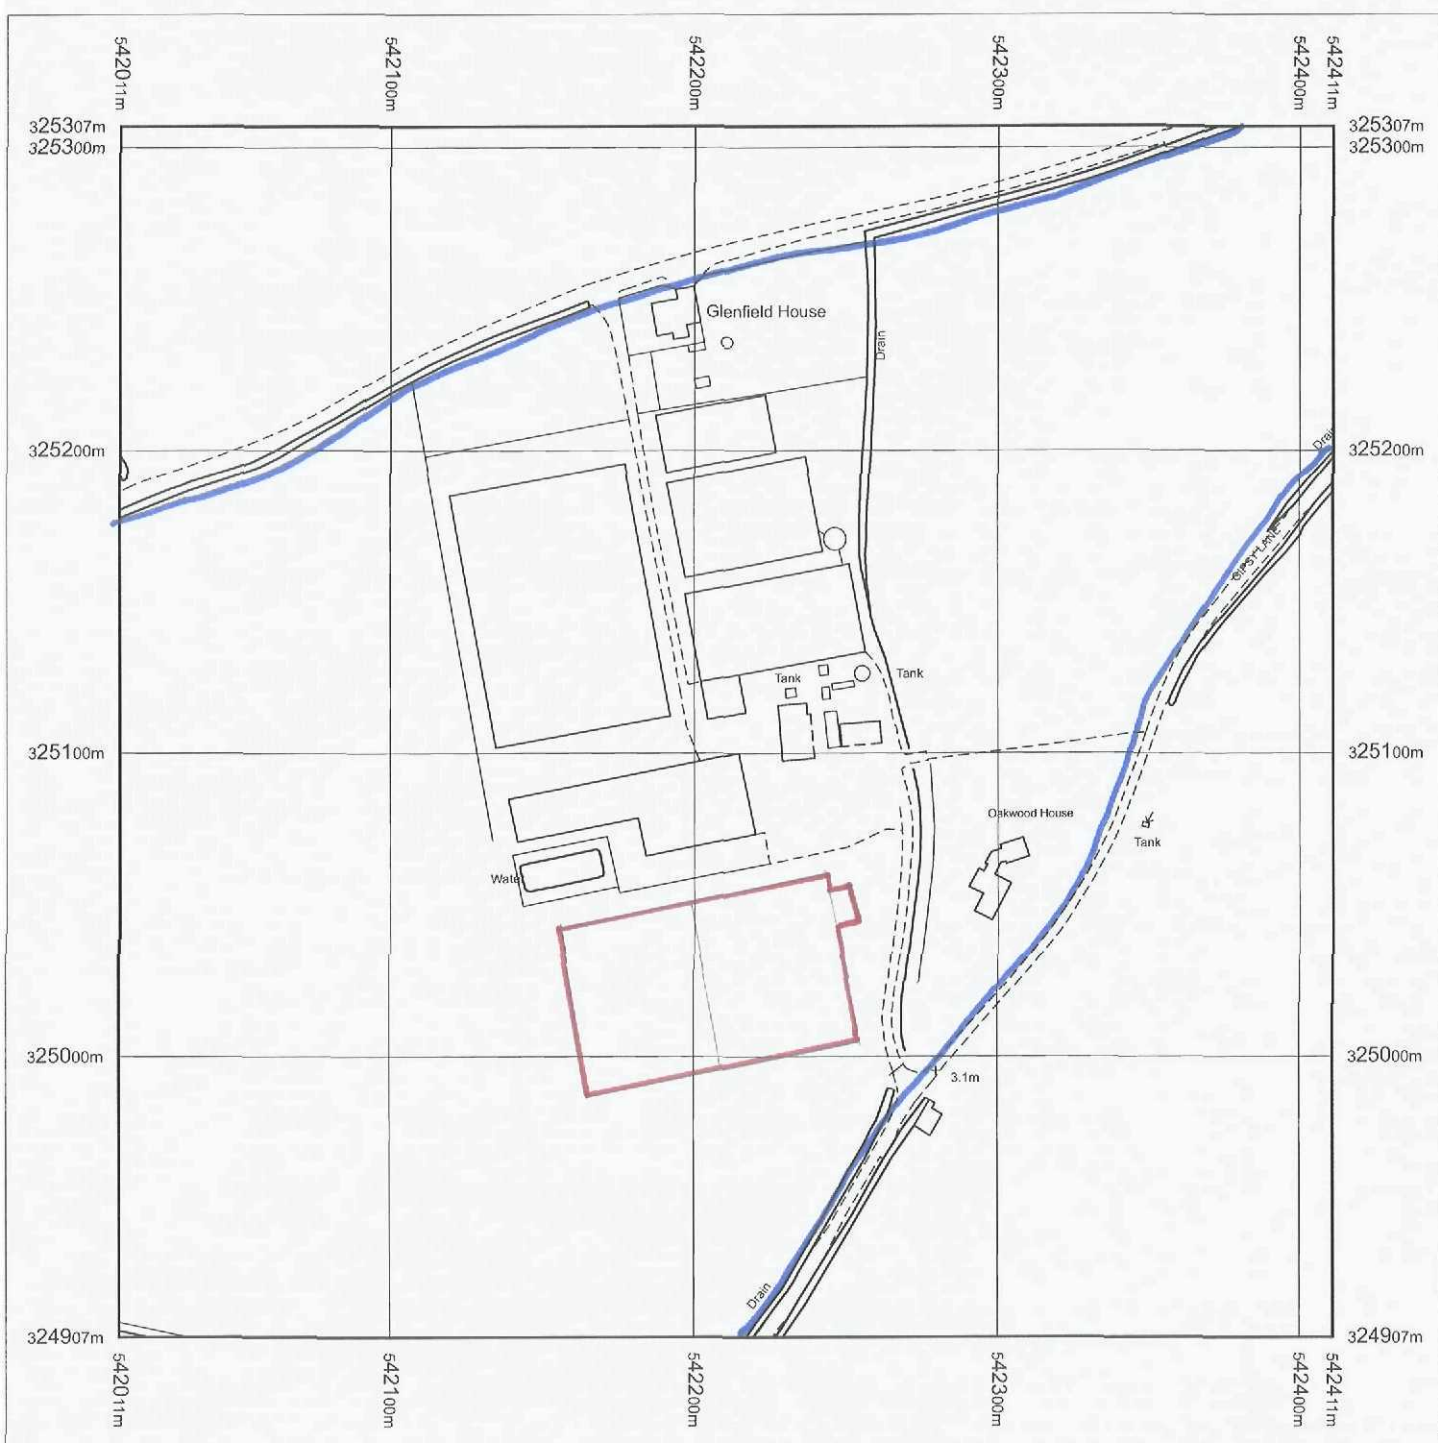


Produced 06.08.2010 from the Ordnance Survey National Geographic Database and incorporating surveyed revision available at this date. © Crown Copyright 2010.

Reproduction in whole or part is prohibited without the prior permission of Ordnance Survey.

Ordnance Survey, the OS Symbol and OS Sitemap are registered trademarks of Ordnance Survey, the national mapping agency of Great Britain.

The representation of a road, track or path is no evidence of a right of way.


The representation of features as lines is no evidence of a property boundary.

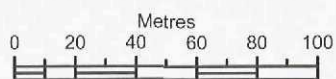

Scale 1:2500

Supplied by: **Bookmark Spalding Ltd**
Serial number: 00104900
Centre coordinates: 542211 325107

Further information can be found on the OS Sitemap Information leaflet or the Ordnance Survey web site:
www.ordnancesurvey.co.uk

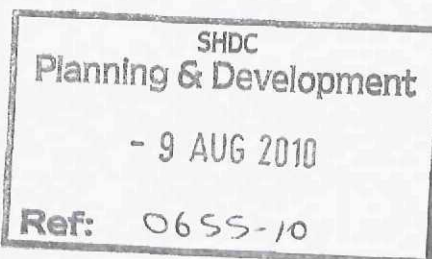

Smith and Munson Ltd
Planning Application
Proposed New Glasshouse.
Greenfield House
Ropers Gate
Gedney.
PE20 0GA.

542000

542500

rpa

106480120 - SMITH & MUNSON LTD
3rd Party Remote Sensing Mapping Task 2007

Updated IACS 0 Information

Plot ID	Sheet ID	Parcel ID	GIS Field Size (ha)	Agreed Field Size (ha)	LFA
1	TF4224	0279	4.37	4.37	N
2	TF4224	2276	4.64	4.84	N
3	TF4225	0304	9.39	9.39	N
4	TF4225	1515	1.18	1.18	N
5	TF4225	2318	0.44	0.44	N
6	TF4225	3523	3.61	3.61	N

SHDC
Planning & Development

- 9 AUG 2010

Ref: 0655-10



This information can be used for IACS purposes.

This material has been reproduced from Ordnance Survey digital map data with the permission of the Controller of Her Majesty's Stationery Office © Crown copyright.
DEFRA License Number 100018880, 2005.



Date: 27/02/2008

542000

542500

325000


325000

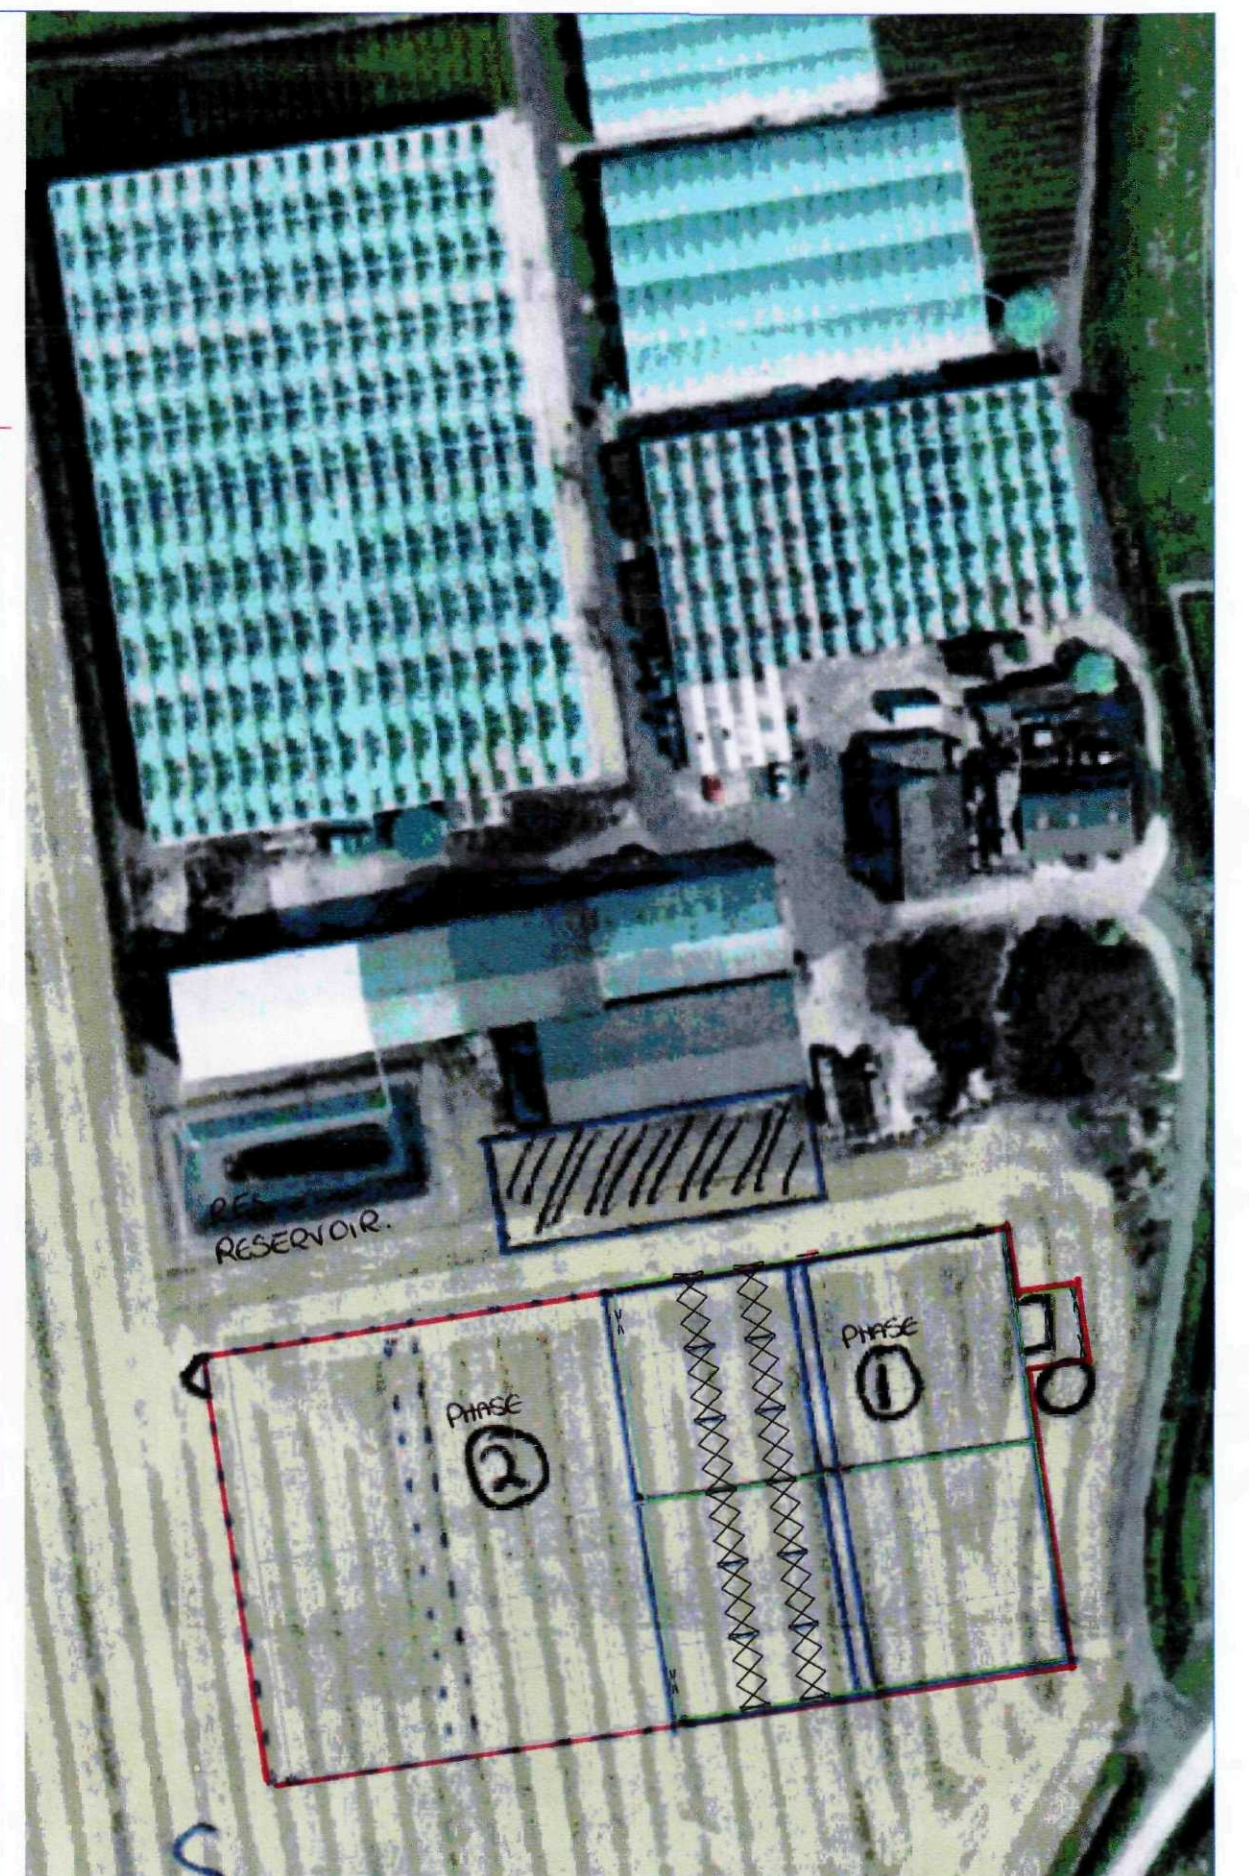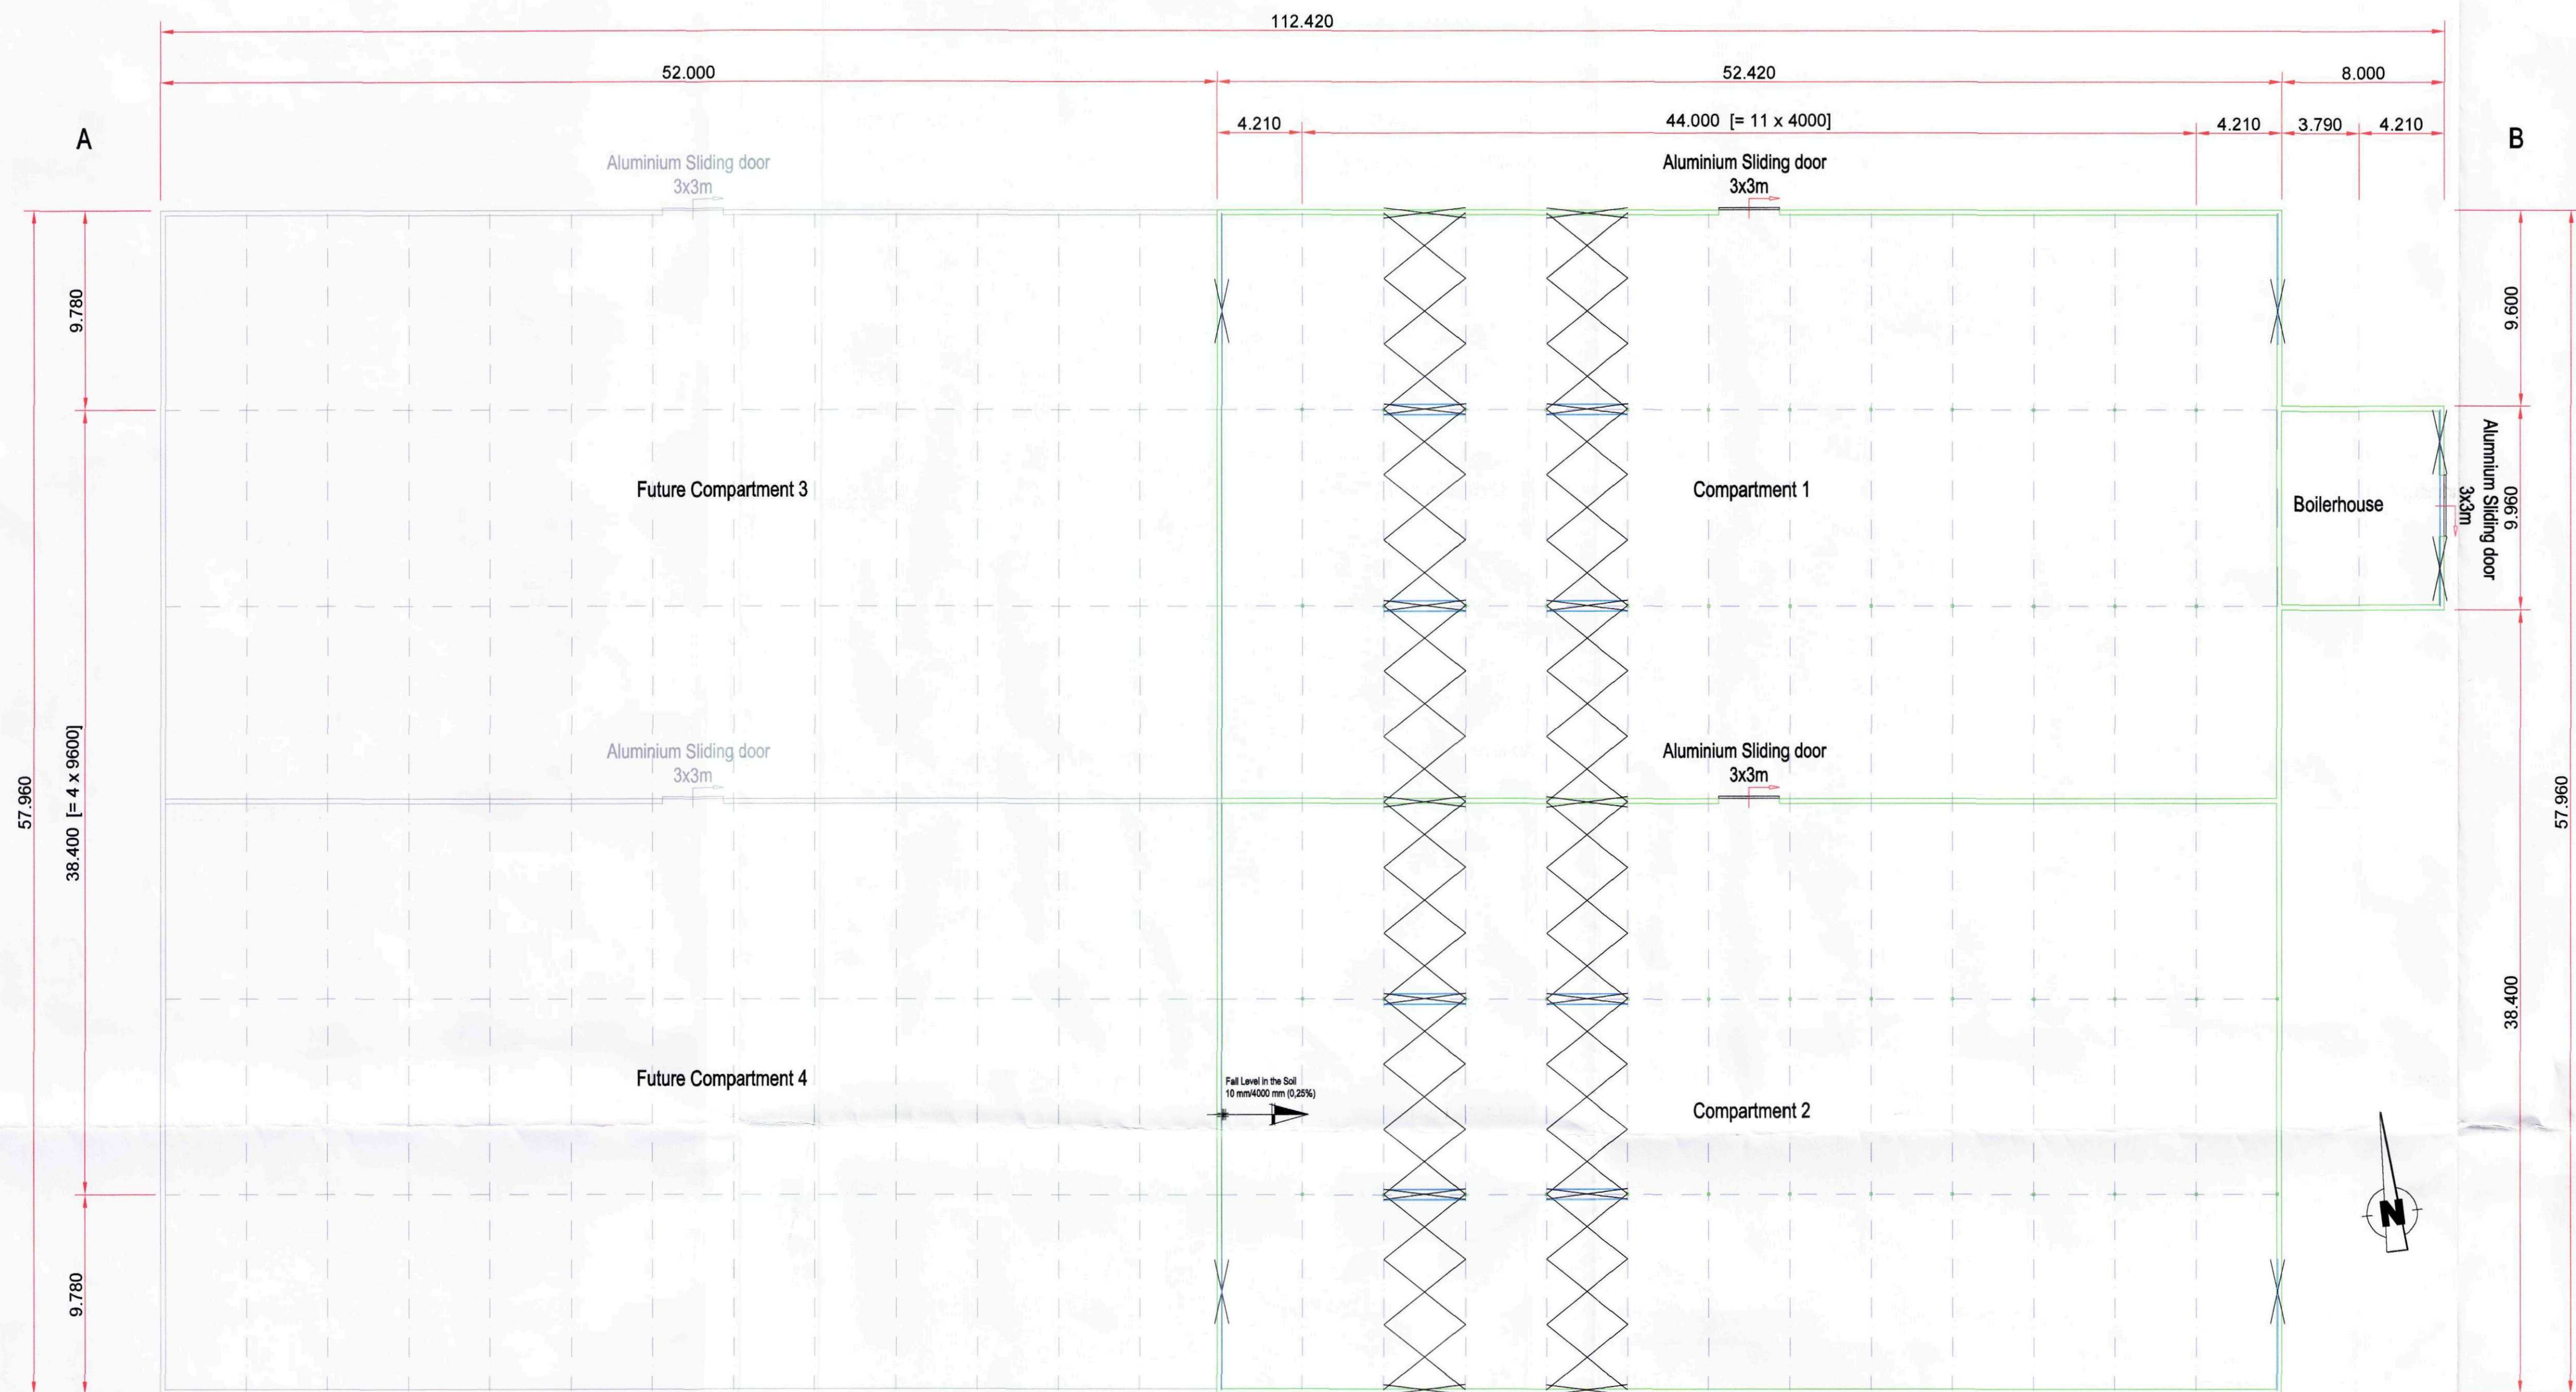


Site planning 1:1000




Gablewall bays 1:200 (A-C)

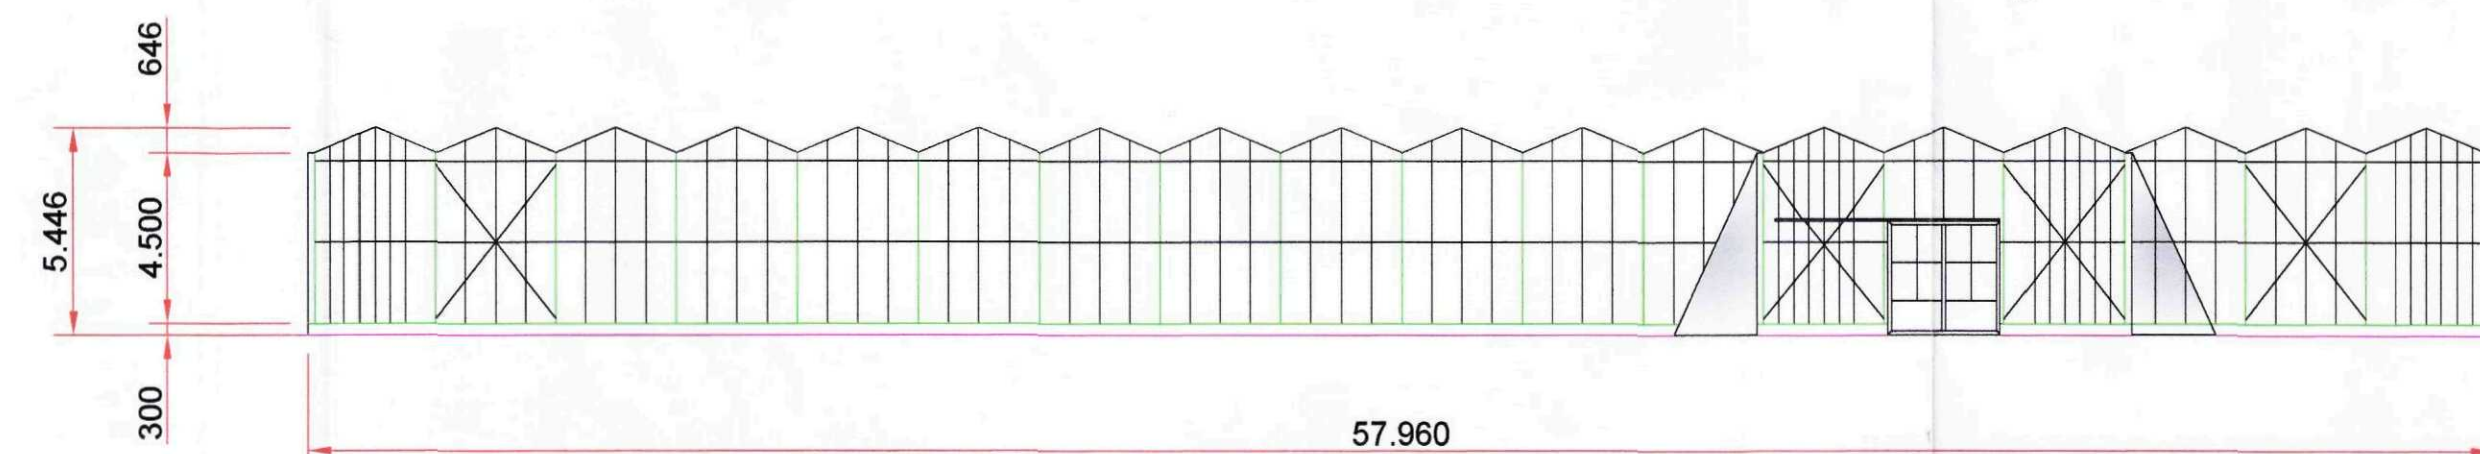

Gablewall bays 1:200 (D-B)

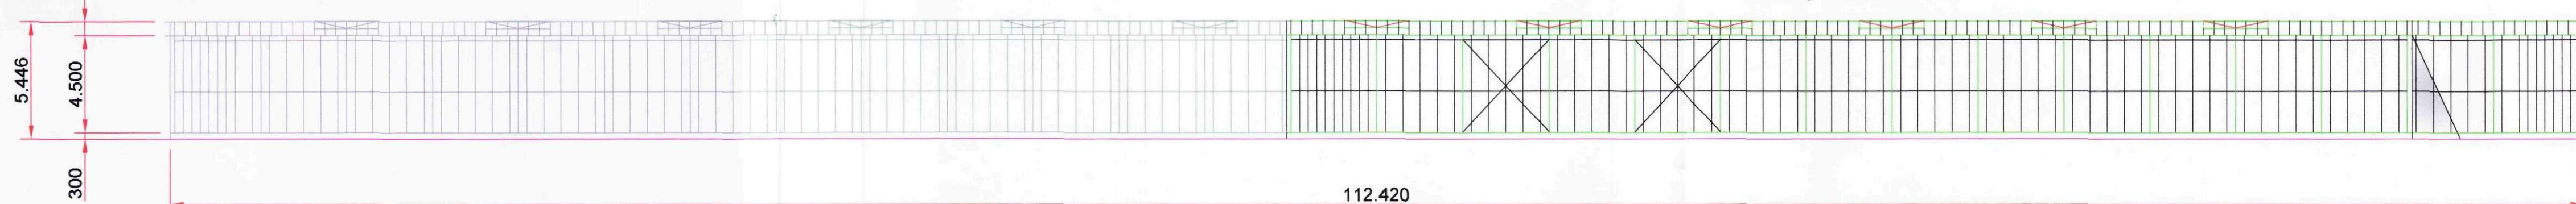

Sidewall 1:200 (C-D)

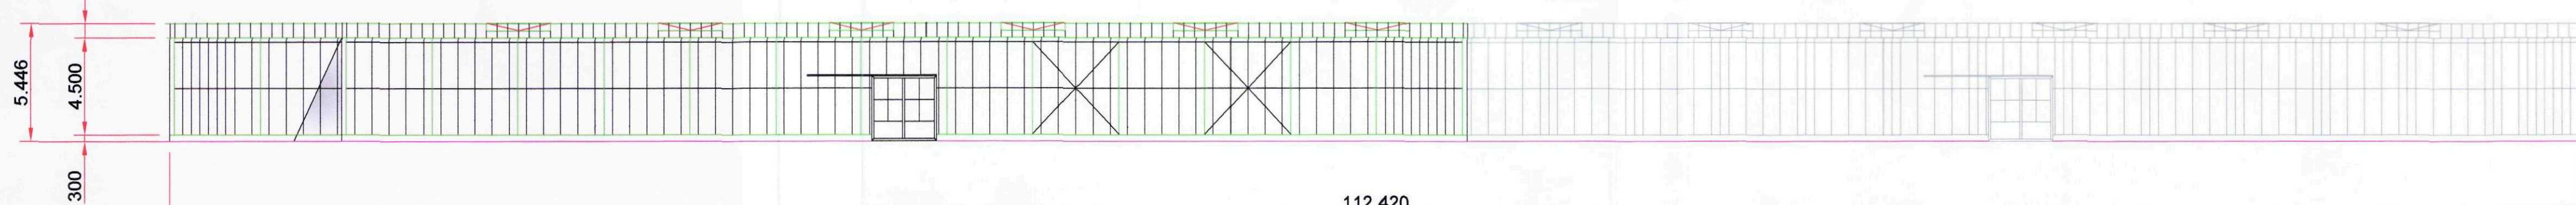

Sidewall 1:200 (B-A)

SHDC
Planning & Development
- 9 AUG 2010
Ref: 0655-10

Smith & Munson Ltd
Glenfield House, Gedney
Spalding, PE12 0DA
United Kingdom

orderno. 101144
Afsleveradres

Maten in mm.
schaal 1:200
datum 29-07-2010

Glasshouse Layout

Kassen- en verwarmingsindustrie Gakon B.V.
Postbus 47
2296 AA
Wieringerwerf
Trafalgar
Telefoon (020) 1174-225700
Fax (020) 1174-225701

revisie nr. 1
revisie dd. 13-07-2010
gewijzigd L vld B

getekend
L vld Burg
blad no.

1-0