


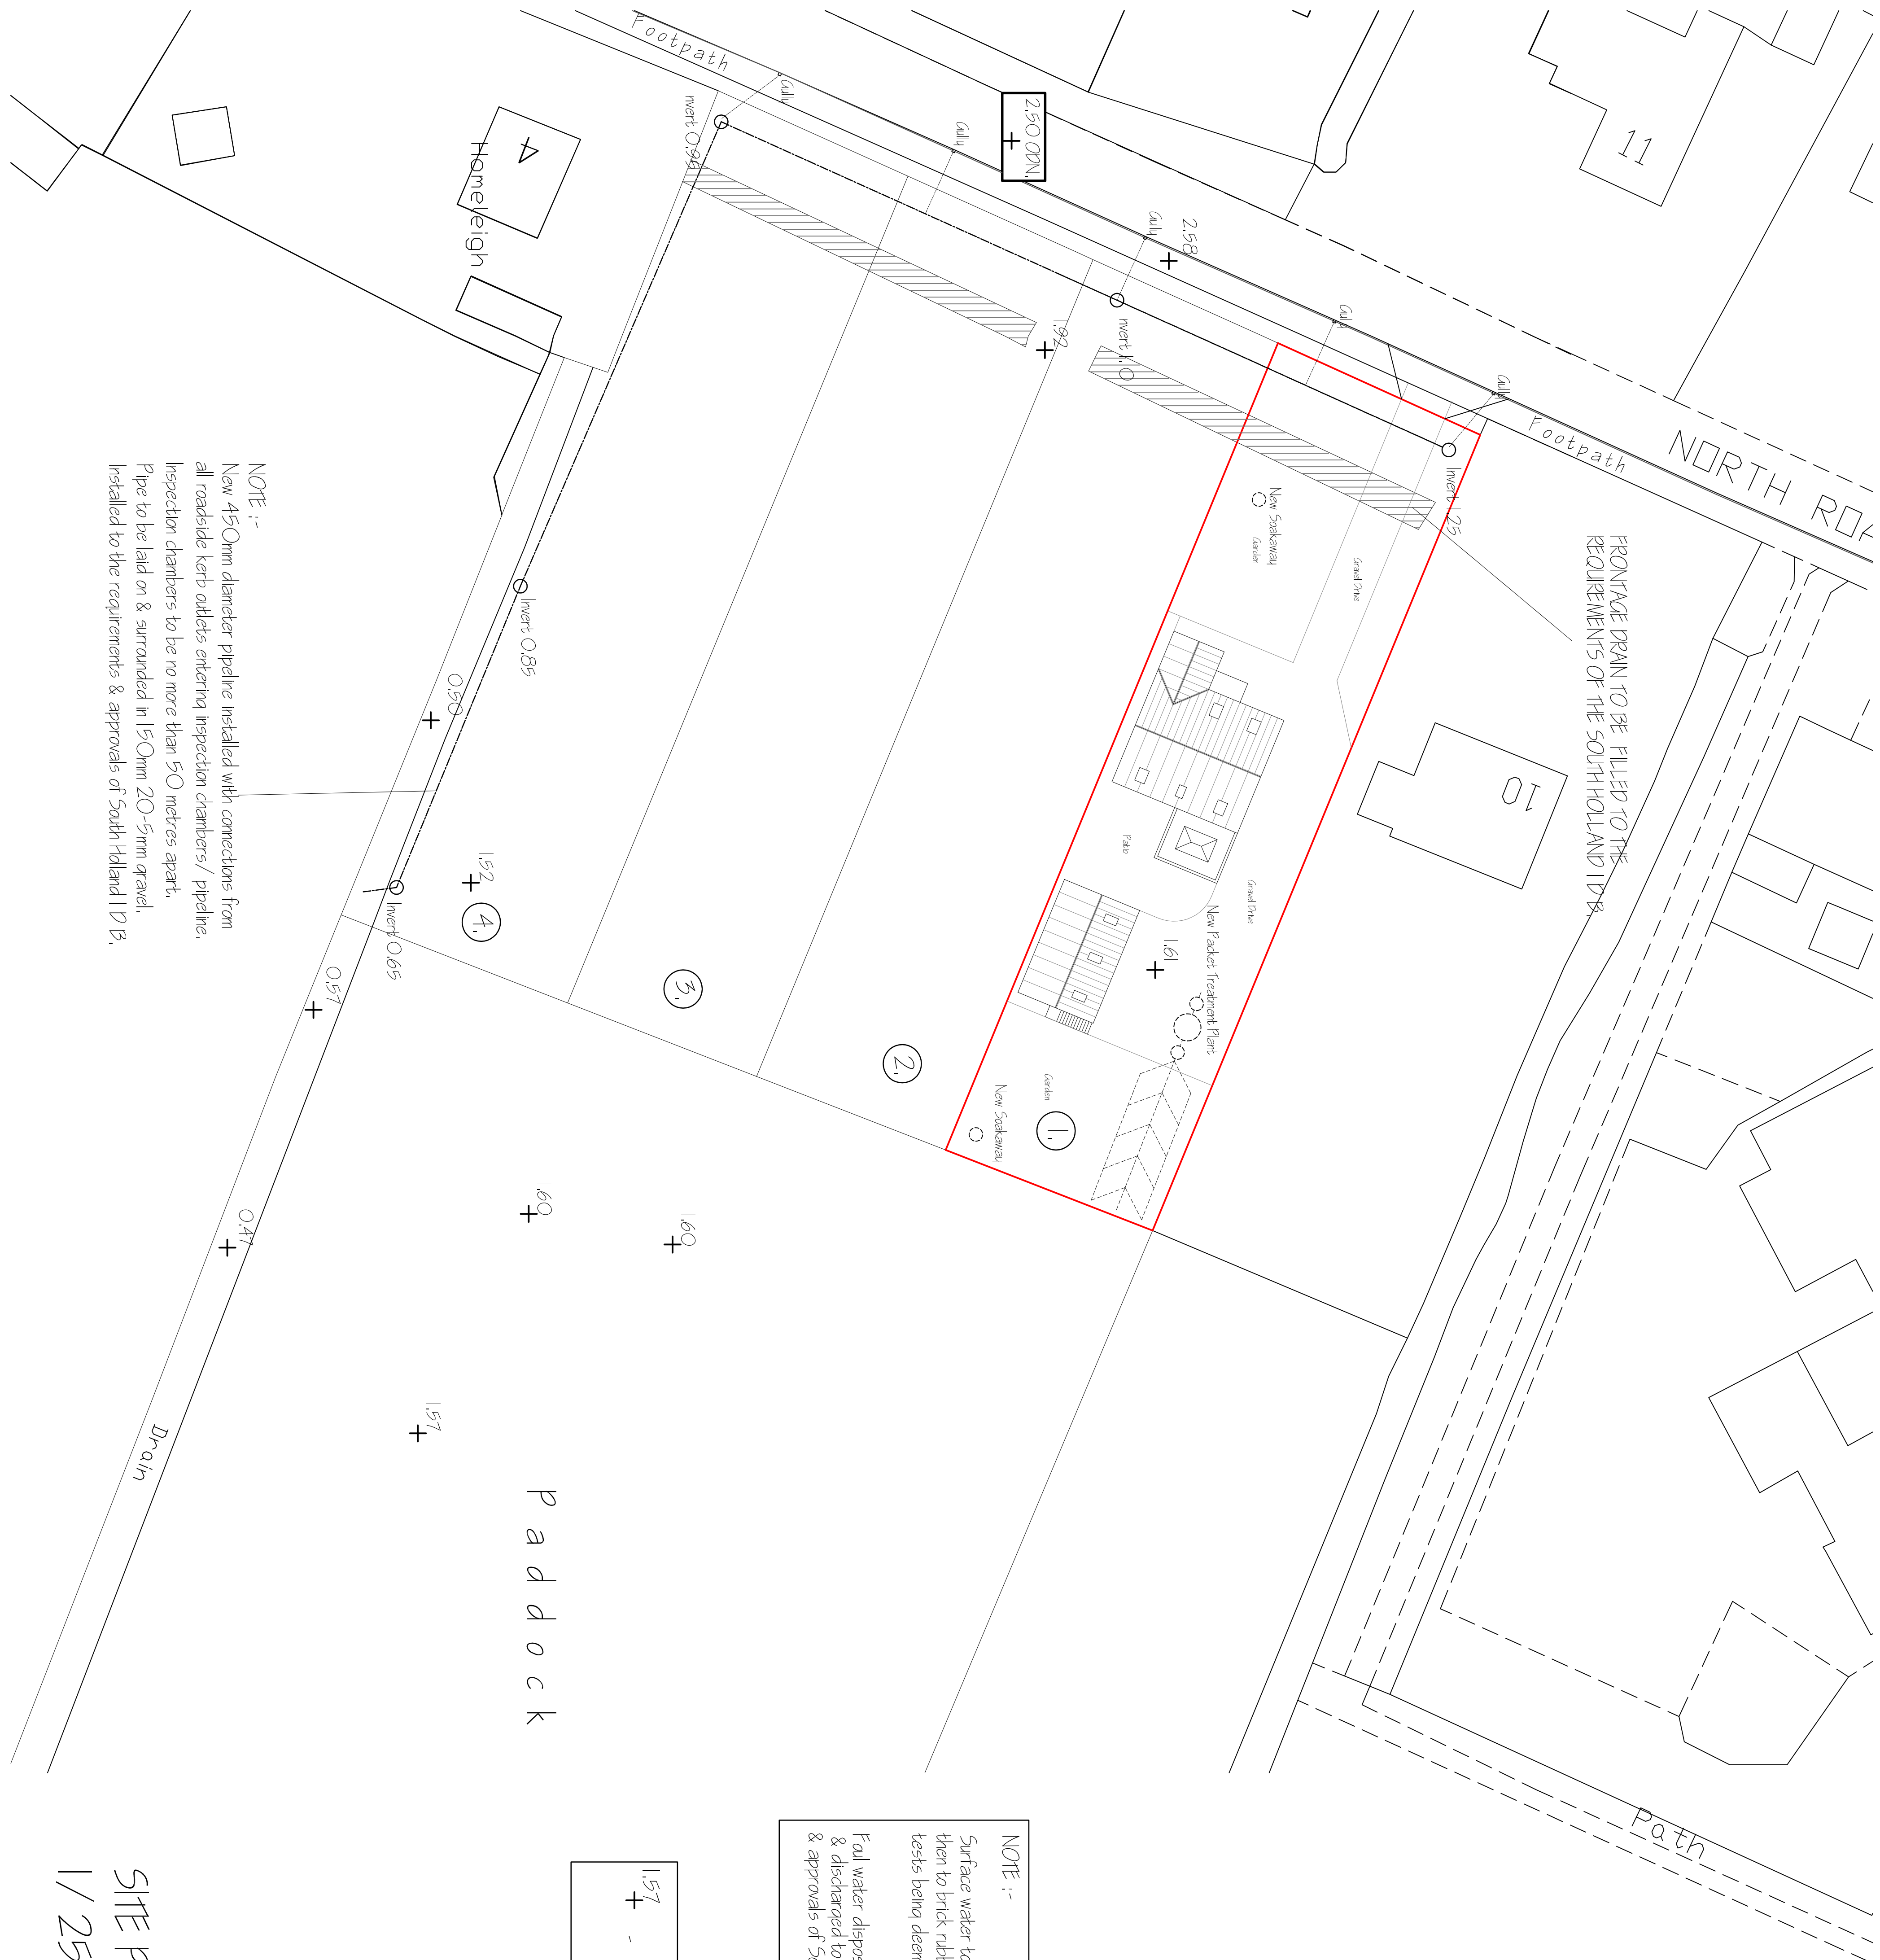

NOTE :-

Surface water to be discharged initially to rainwater harvesting tanks then to brick rubble/ crate soakaways subject to percolation tests being deemed appropriate.

Fall water disposal to private packaged treatment plants & discharged to new pipeline or open drain subject to the requirements & approvals of South Holland IDB & the Environment Agency.

1.57 + - ALL LEVELS RELATE TO METRES ABOVE ORDNANCE DATUM NEWLYN (ODN).

Handwritten labels: k, c, o, d, d, e, p

SITE PLAN

11/250-

[illegible]

G. R. MERCHANT
LENG AMICE FIMO

**ARCHITECTURAL, STRUCTURAL
AND LAND DRAINAGE
CONSULTANTS**
Unit 4, Wrights Mews
12A Park Road, Holbach,
Spalding, Lincs. PE10 7JG
Tel 01406 406810
Fax 01406 425734
E-Mail: G. R. Merchant @ Merchant. FS.

RESIDENTIAL DEVELOPMENT
MILL LANE,
GEDNEY HILL,
SPALDING, LINC'S, PEIZ OPW.

Client B. DAWSON

Drawing
PLOT 1
SITE PLAN

Job Ref.	Drawing No.
----------	-------------

3204-17

JAN 2018

DO NOT SCALE FROM THIS DRAWING

[illegible]