


This architectural drawing shows a section of a building facade. On the left, there are four rectangular windows stacked vertically. Each window has a dark frame with a cross pattern and a decorative, semi-circular element on its right side. To the right of the windows is a vertical strip of wall with a textured pattern. Further right is a large, plain rectangular door. To the left of the door, there are three small, square decorative elements arranged vertically. The entire drawing is in black and white line art style.

[illegible]

This technical drawing shows a side elevation of a door and window assembly. On the left, a door is shown in an open position, revealing a window with a triangular transom. The door has a large, curved handle. To the right of the door is a large, rectangular panel, likely a wall or a large window, featuring three small, square windows arranged vertically. The drawing is a line art representation, showing the outlines and structural details of the components.


This floor plan shows a 3-bedroom house with a lounge, kitchen, study, utility room, and bathroom. The lounge is a large open space with a fireplace and a bay window. The kitchen is equipped with a sink, stove, and refrigerator. The study is a small room with a desk and chair. The utility room contains a washing machine and a dryer. The bathroom has a bathtub, toilet, and sink. The house also features a central hallway and a front porch.

SCALE 1:50
PROPOSED GROUND FLOOR PLAN

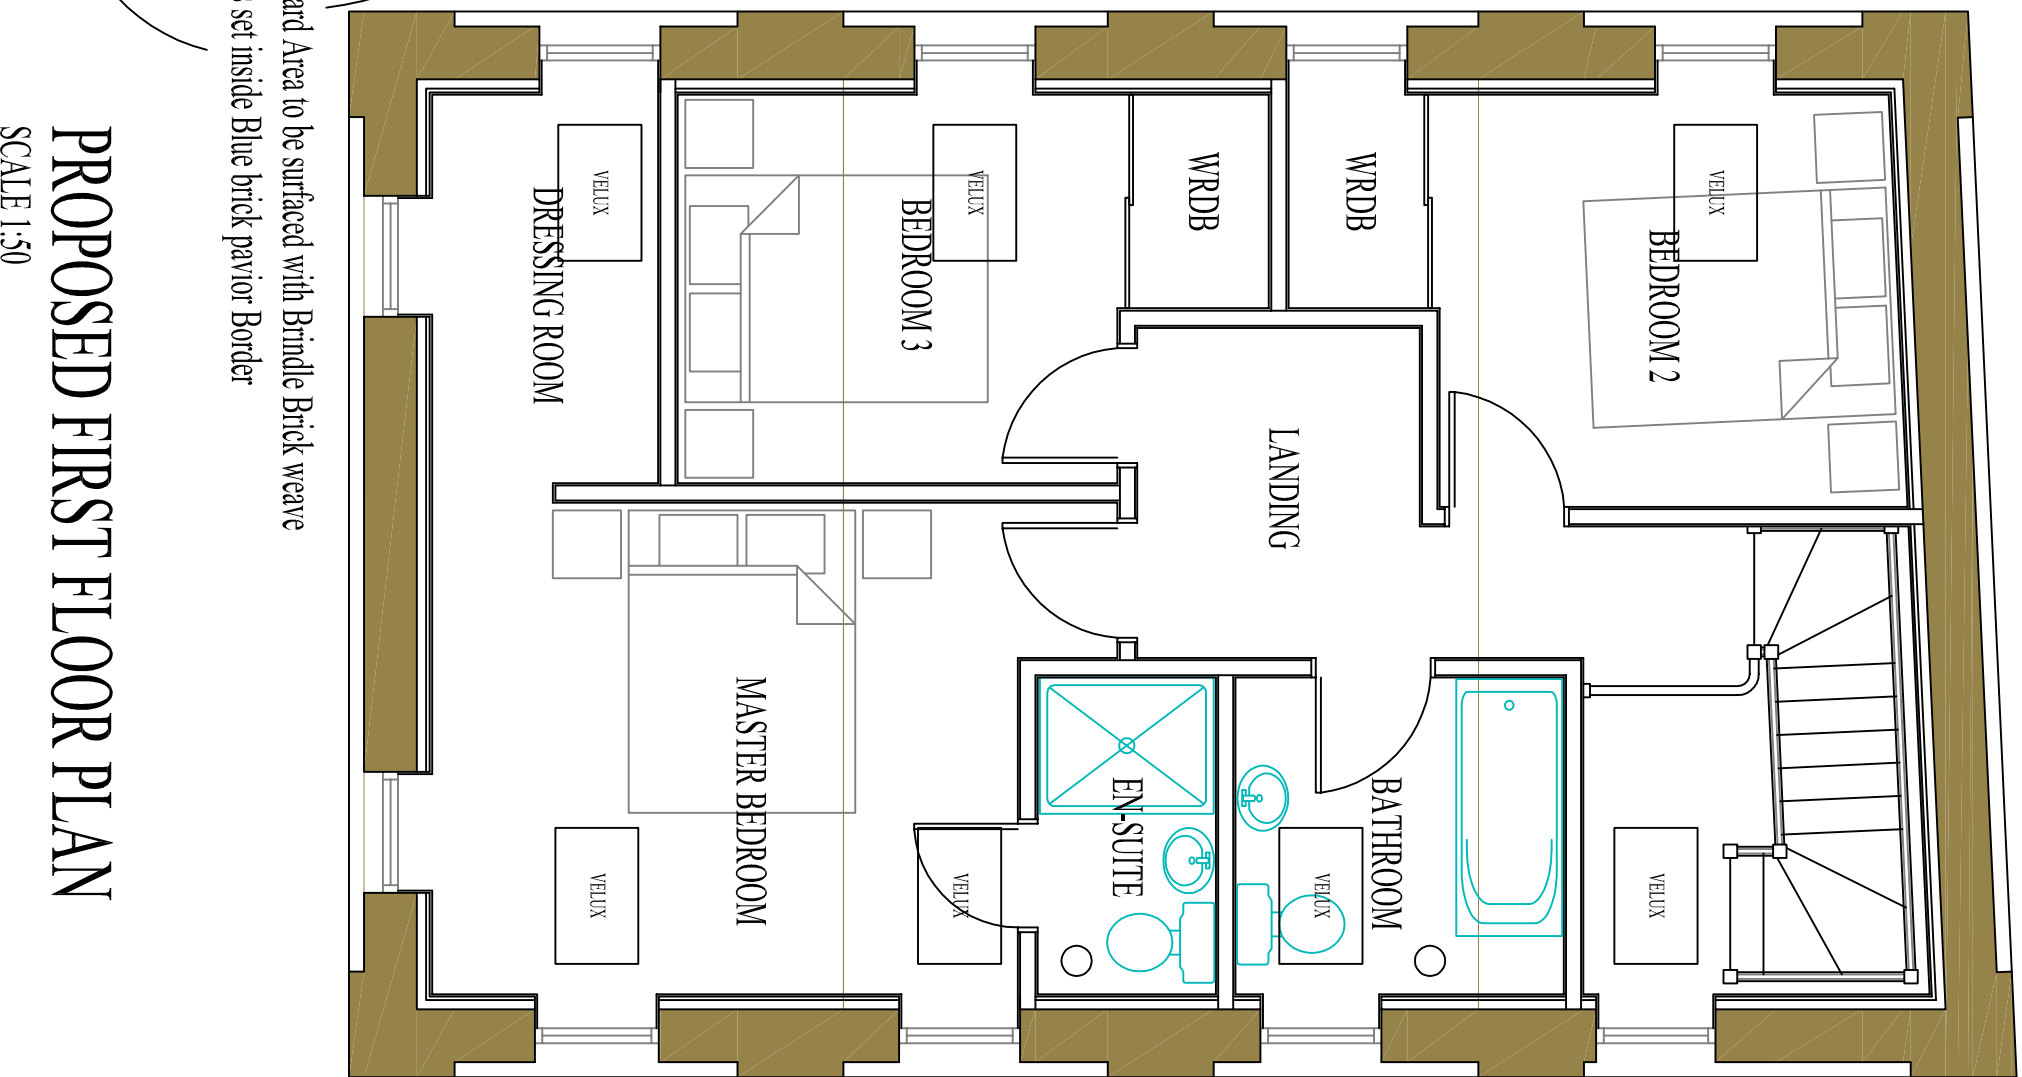

PROPOSED FIRST FLOOR PLAN
SCALE 1:50


Typical main Window

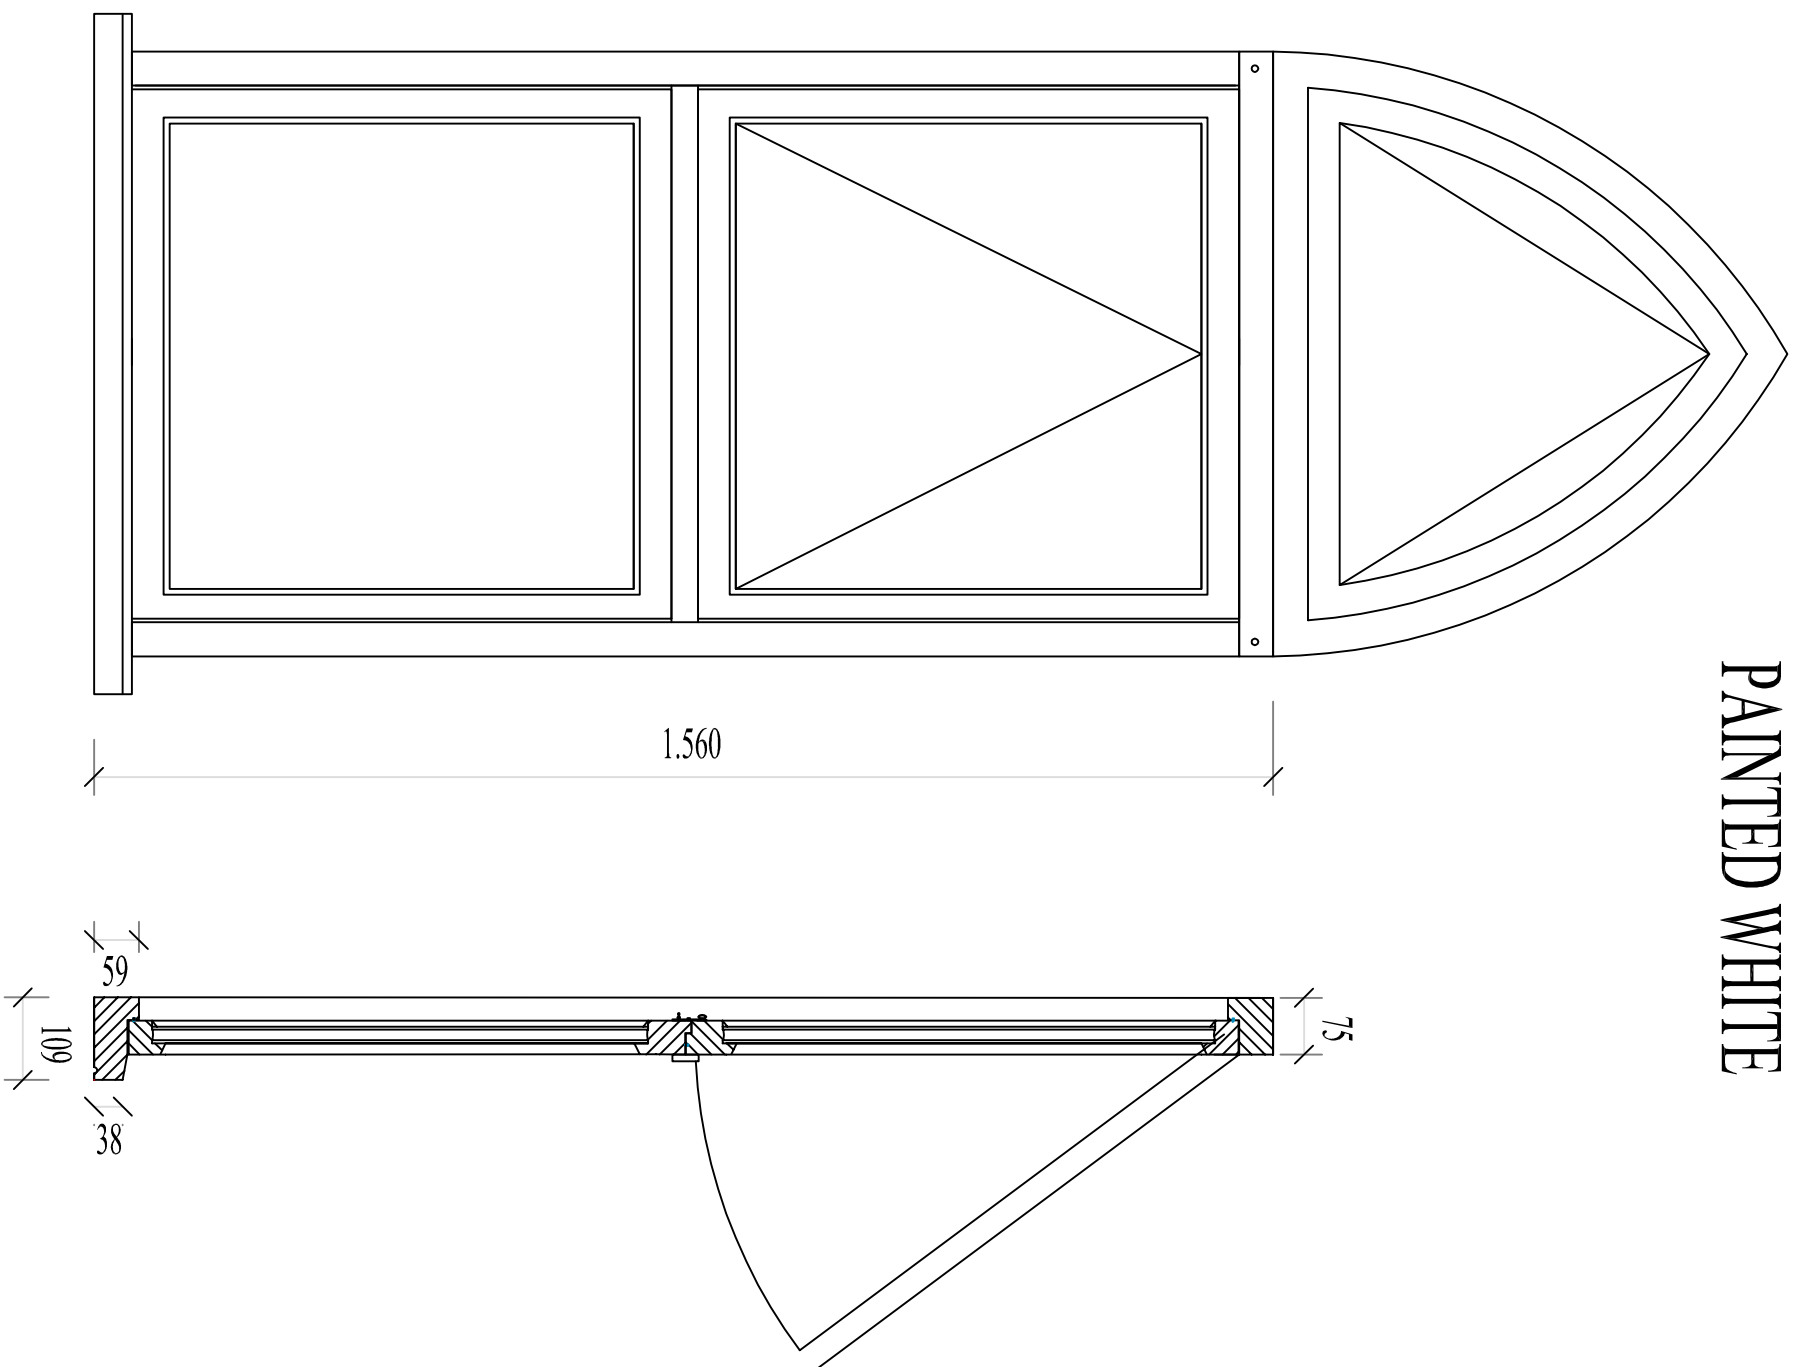

SOFTWOOD MATERIAL
PAINTED WHITE

Scale 1:10

Utility room window
Construction as main windows
Scale 1:10

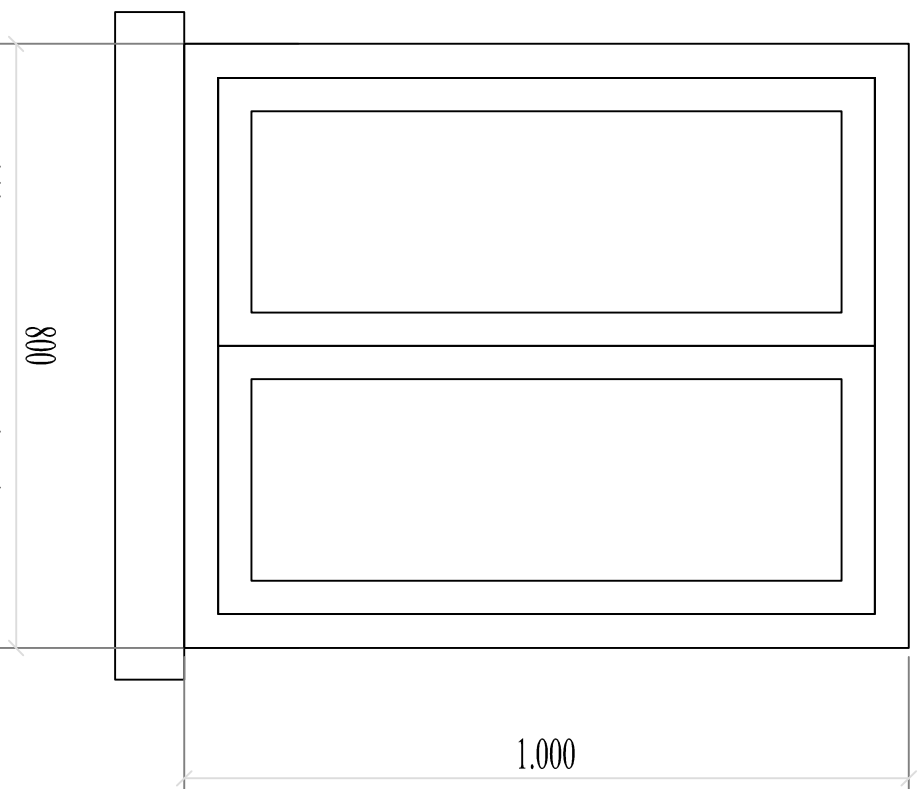[illegible]