


CRESSY HALL FARM BARN'S - SITE PLAN

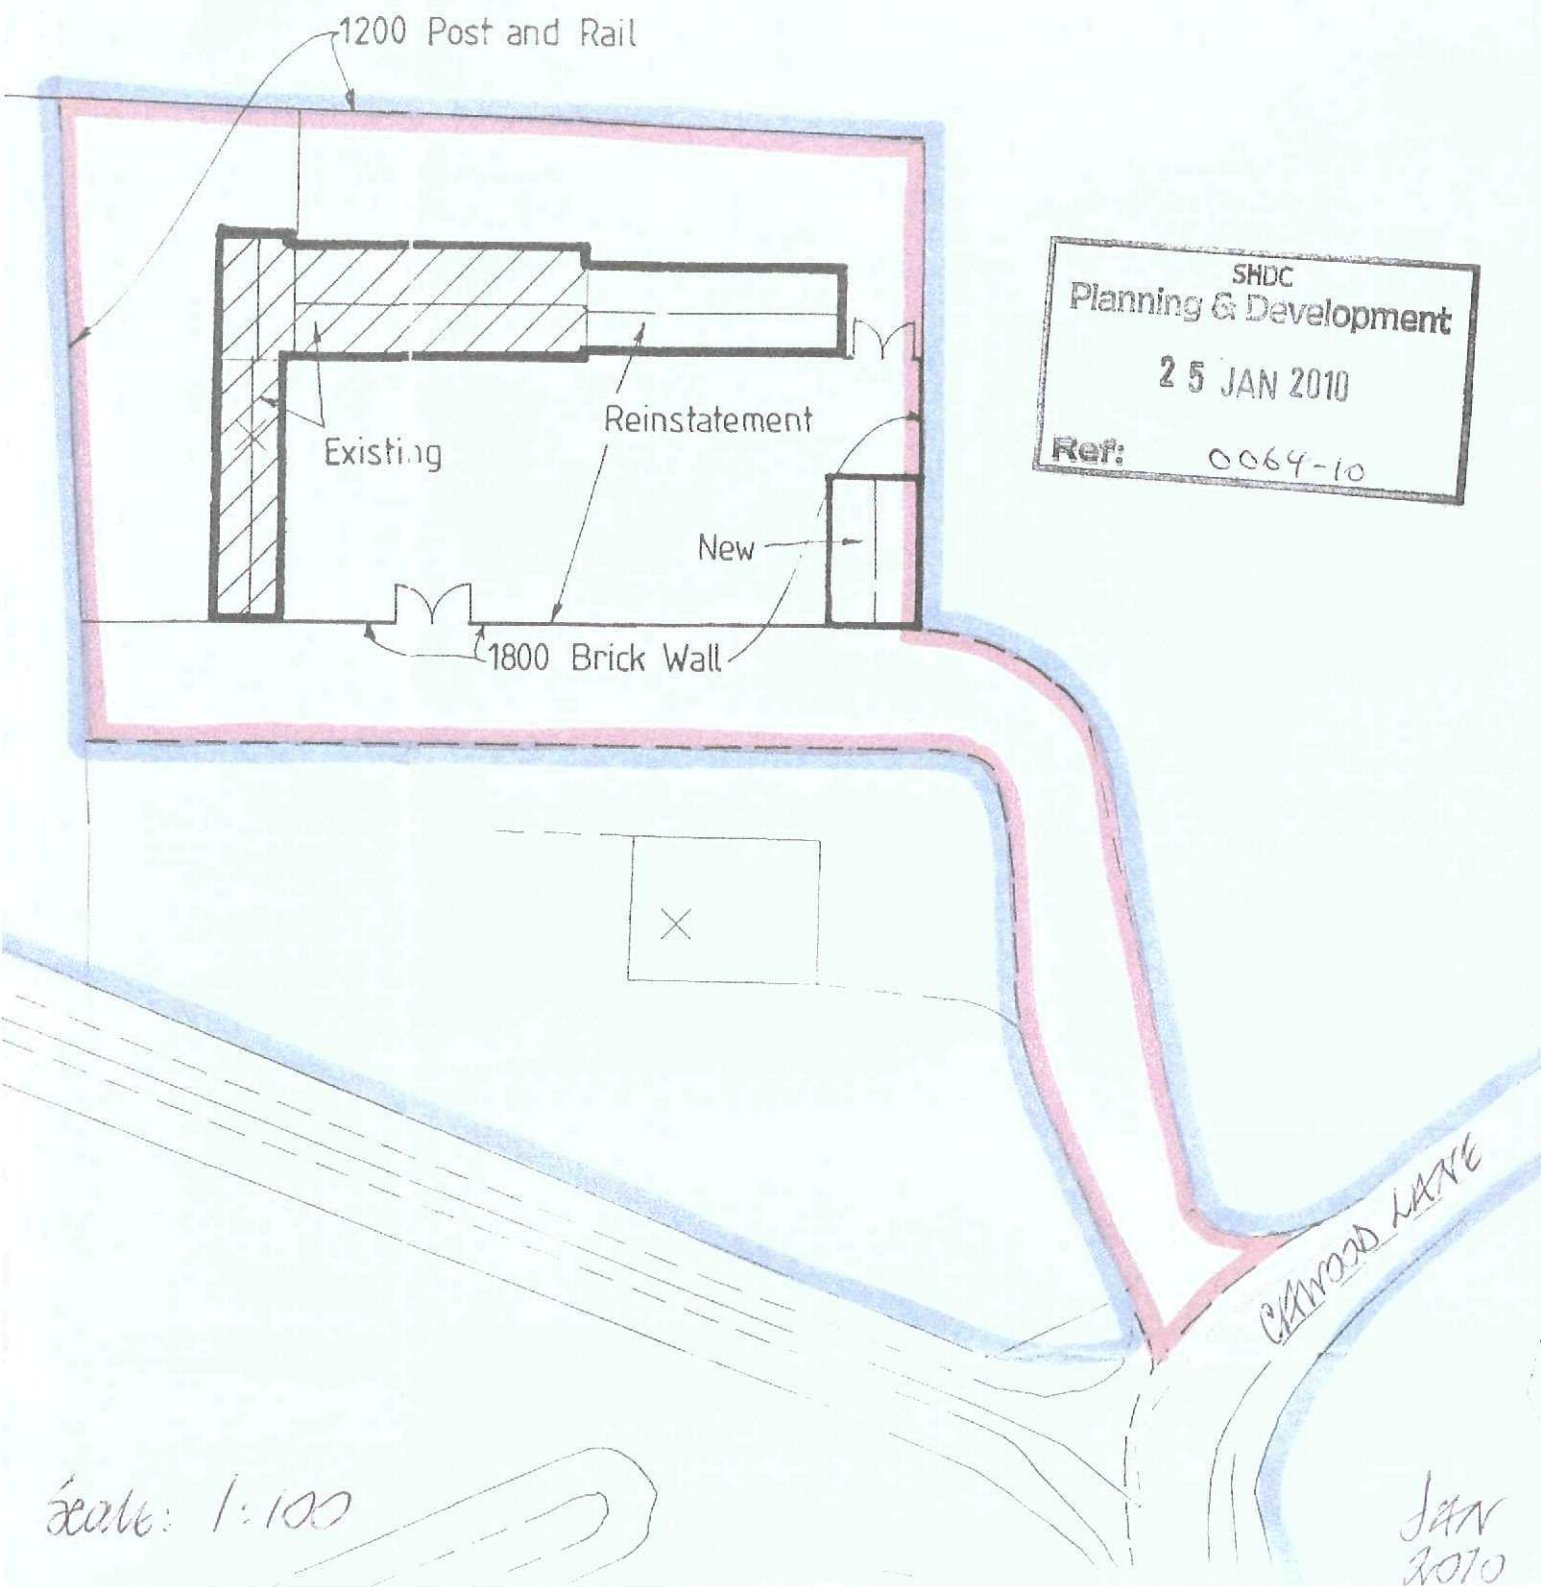

Scale: 1:100

Jan
2010