


CRESSY HALL FARM BARNS - SITE PLAN

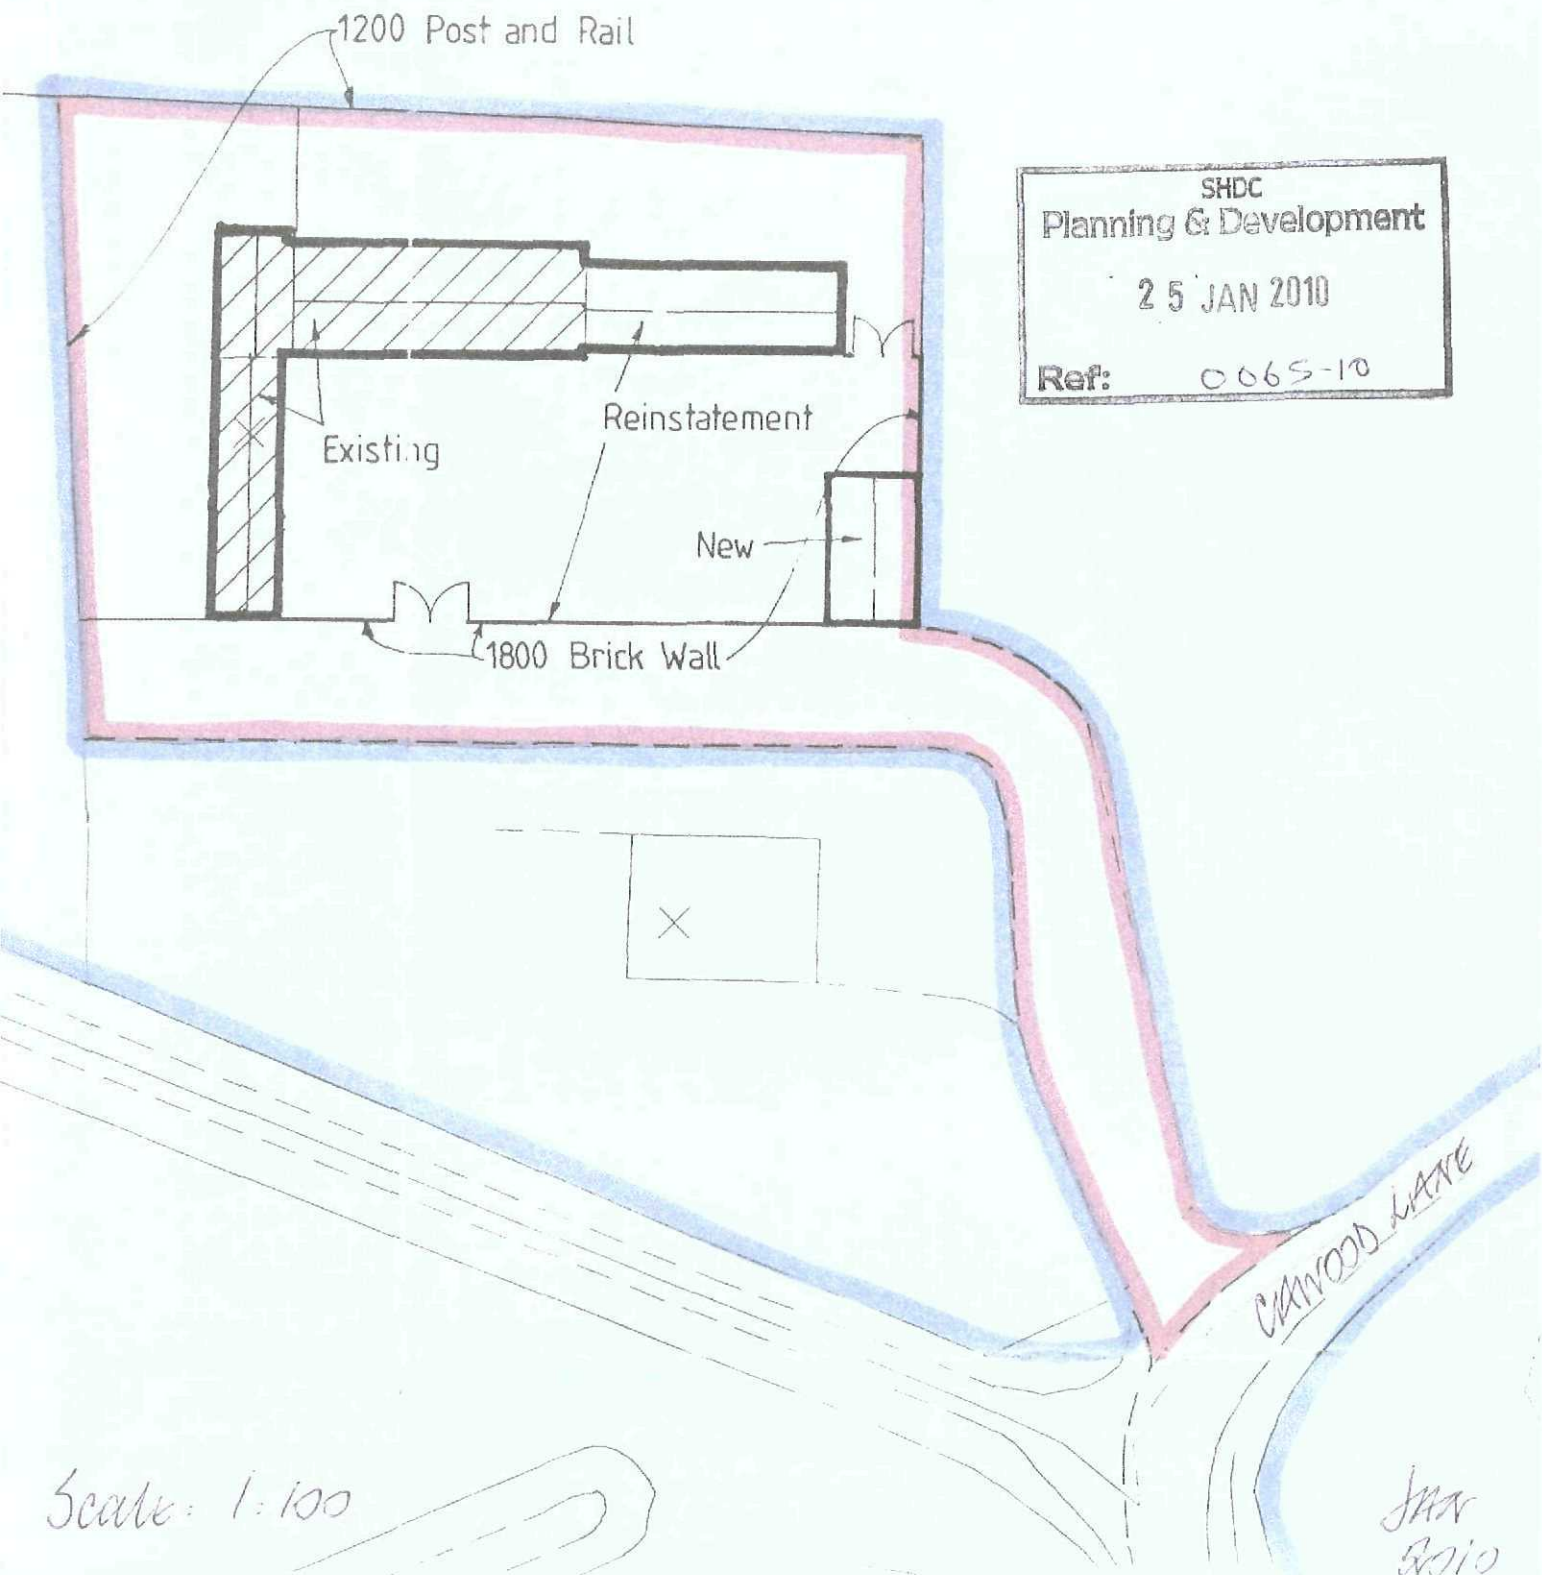

SHDC
Planning & Development
25 JAN 2010
Ref: 0065-10

Scale: 1:100

JAN
2010