






FRONT ELEVATION

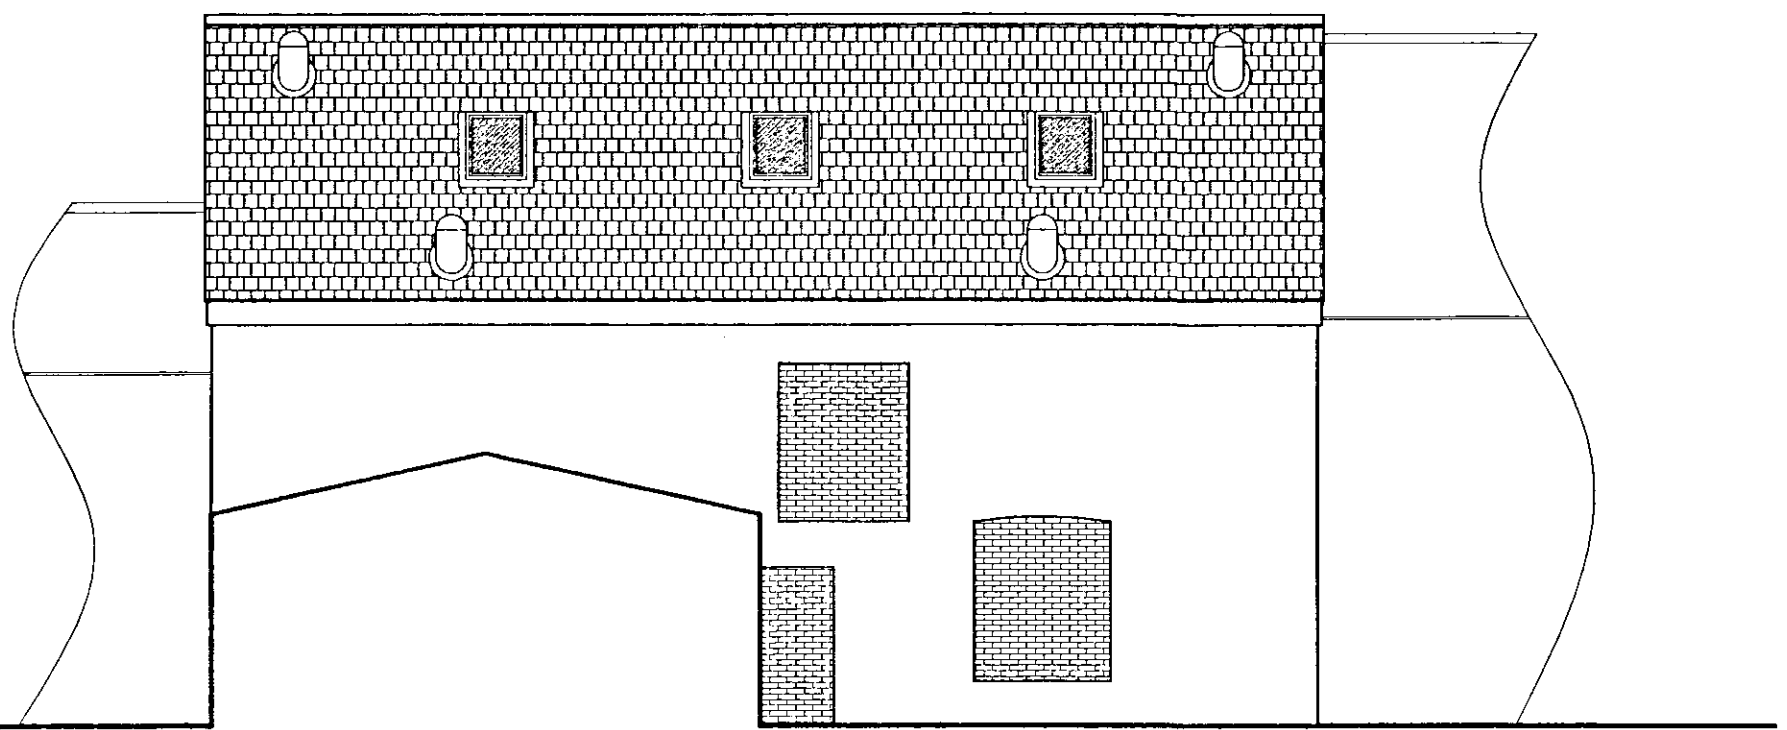


REAR ELEVATION

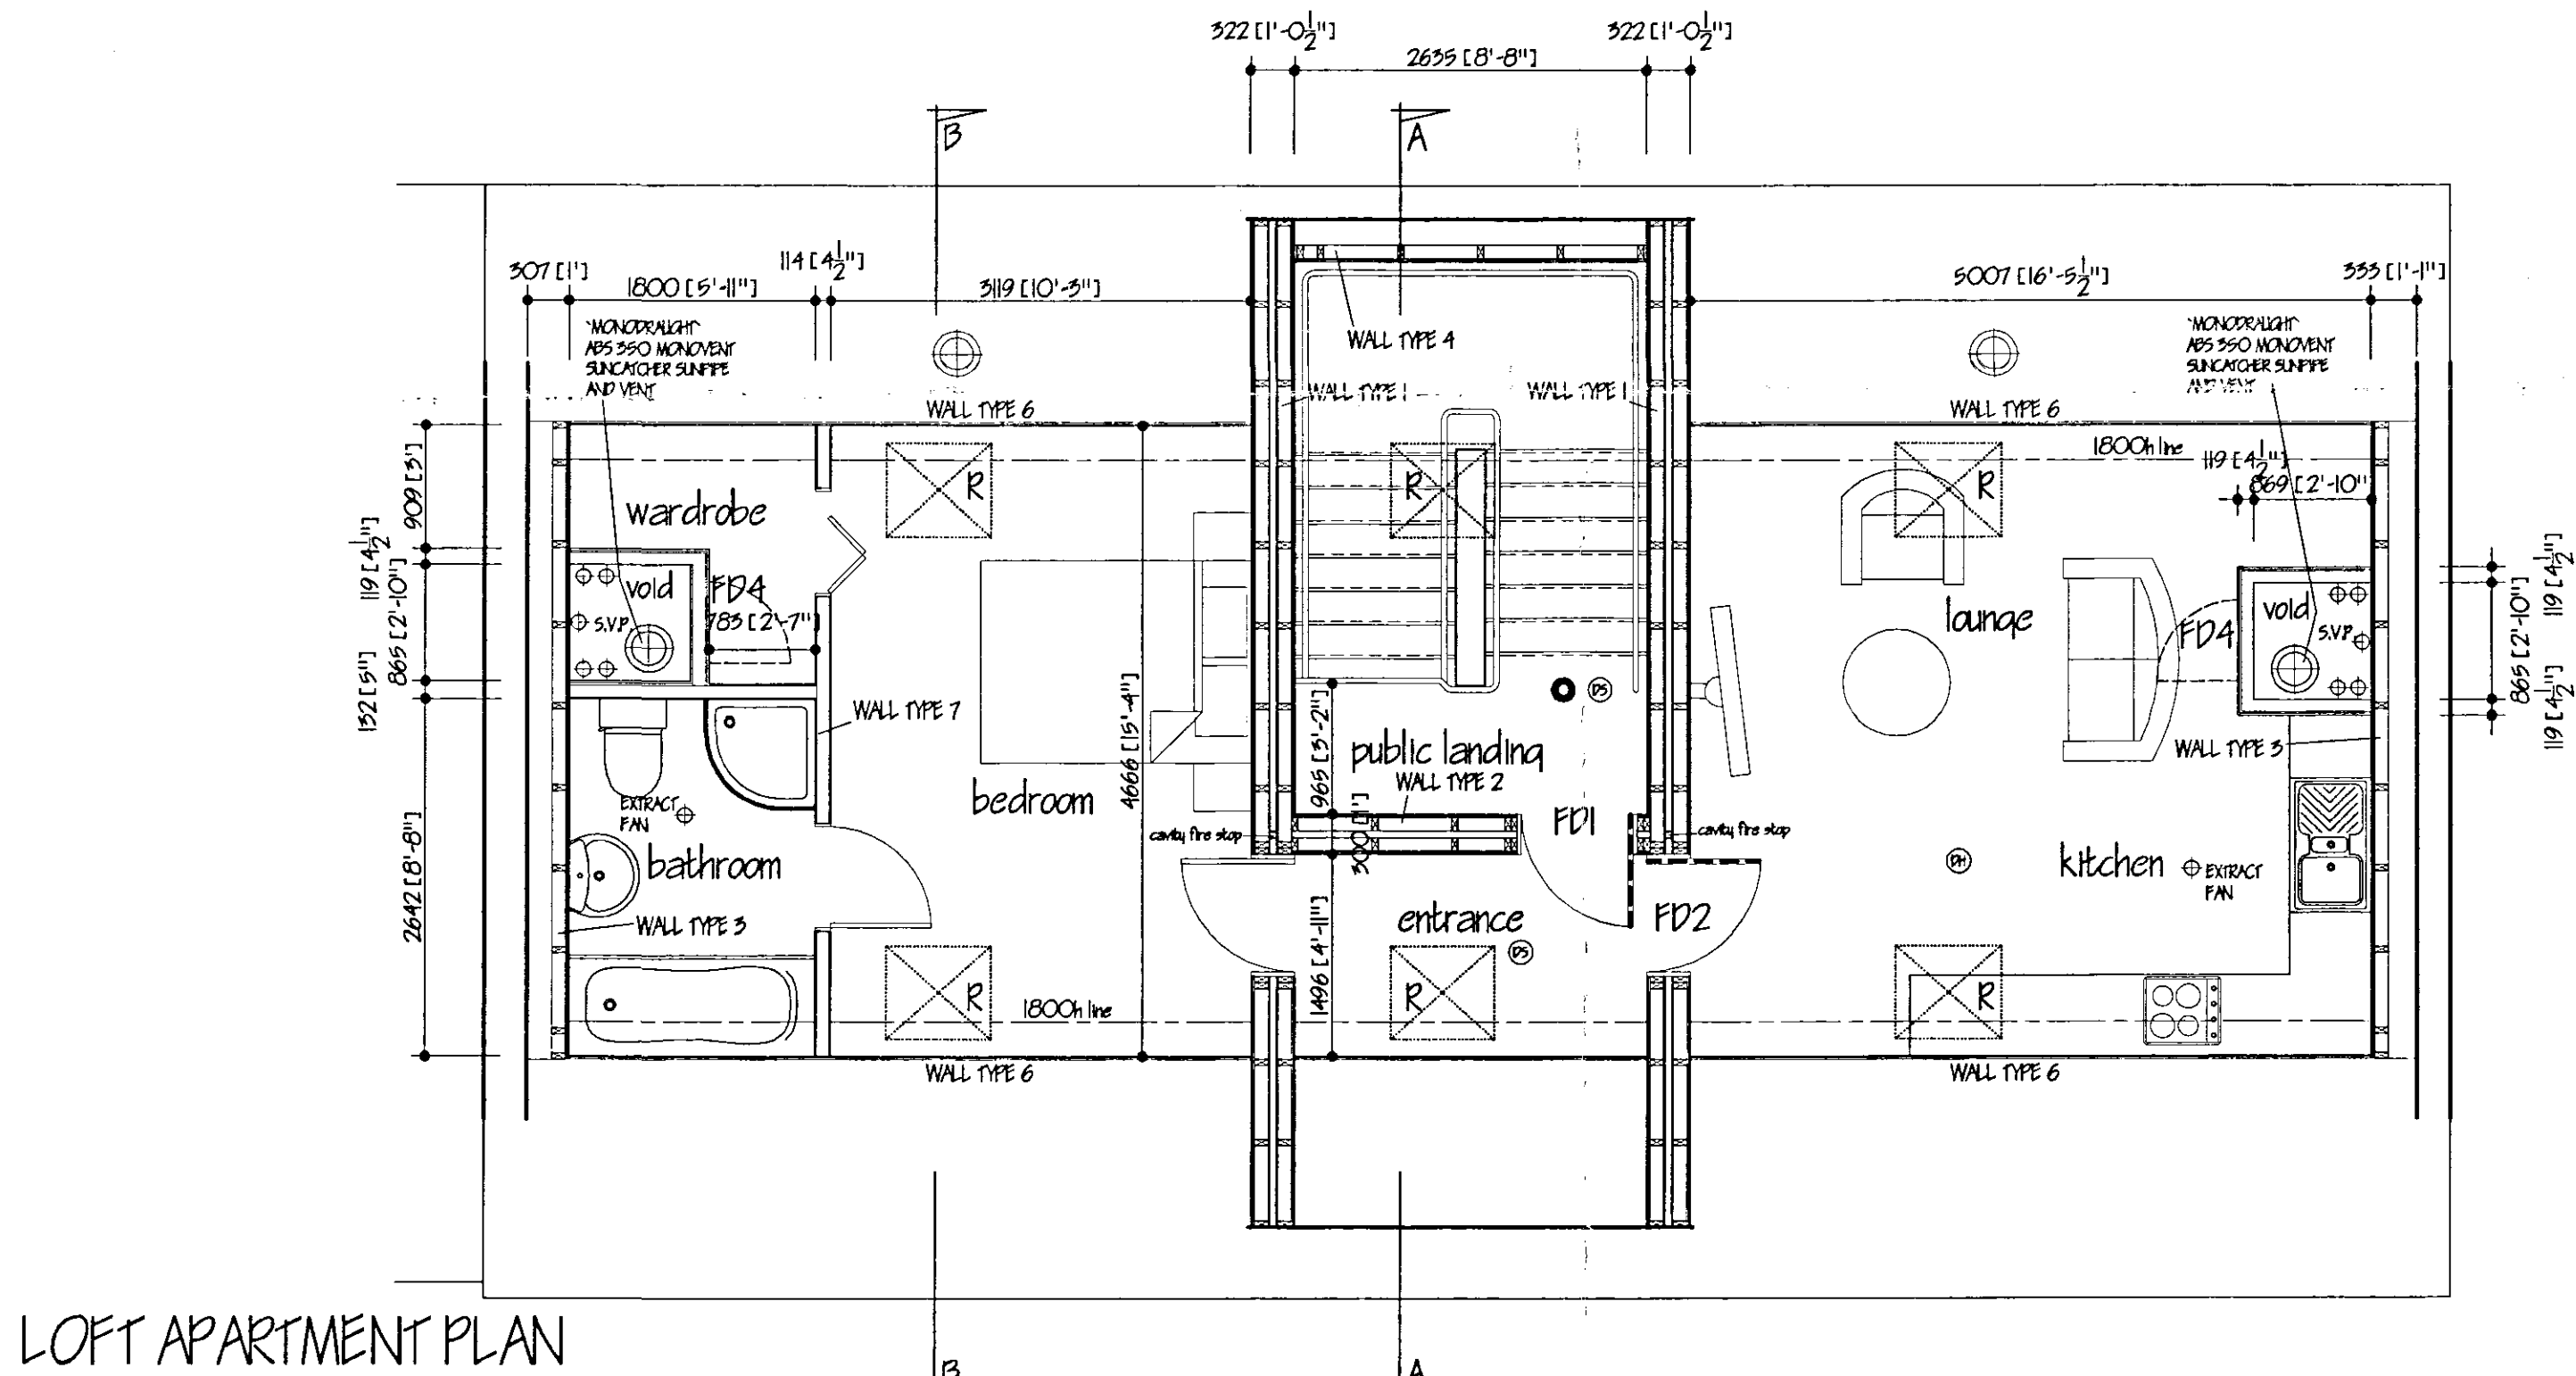

LOFT APARTMENT PLAN

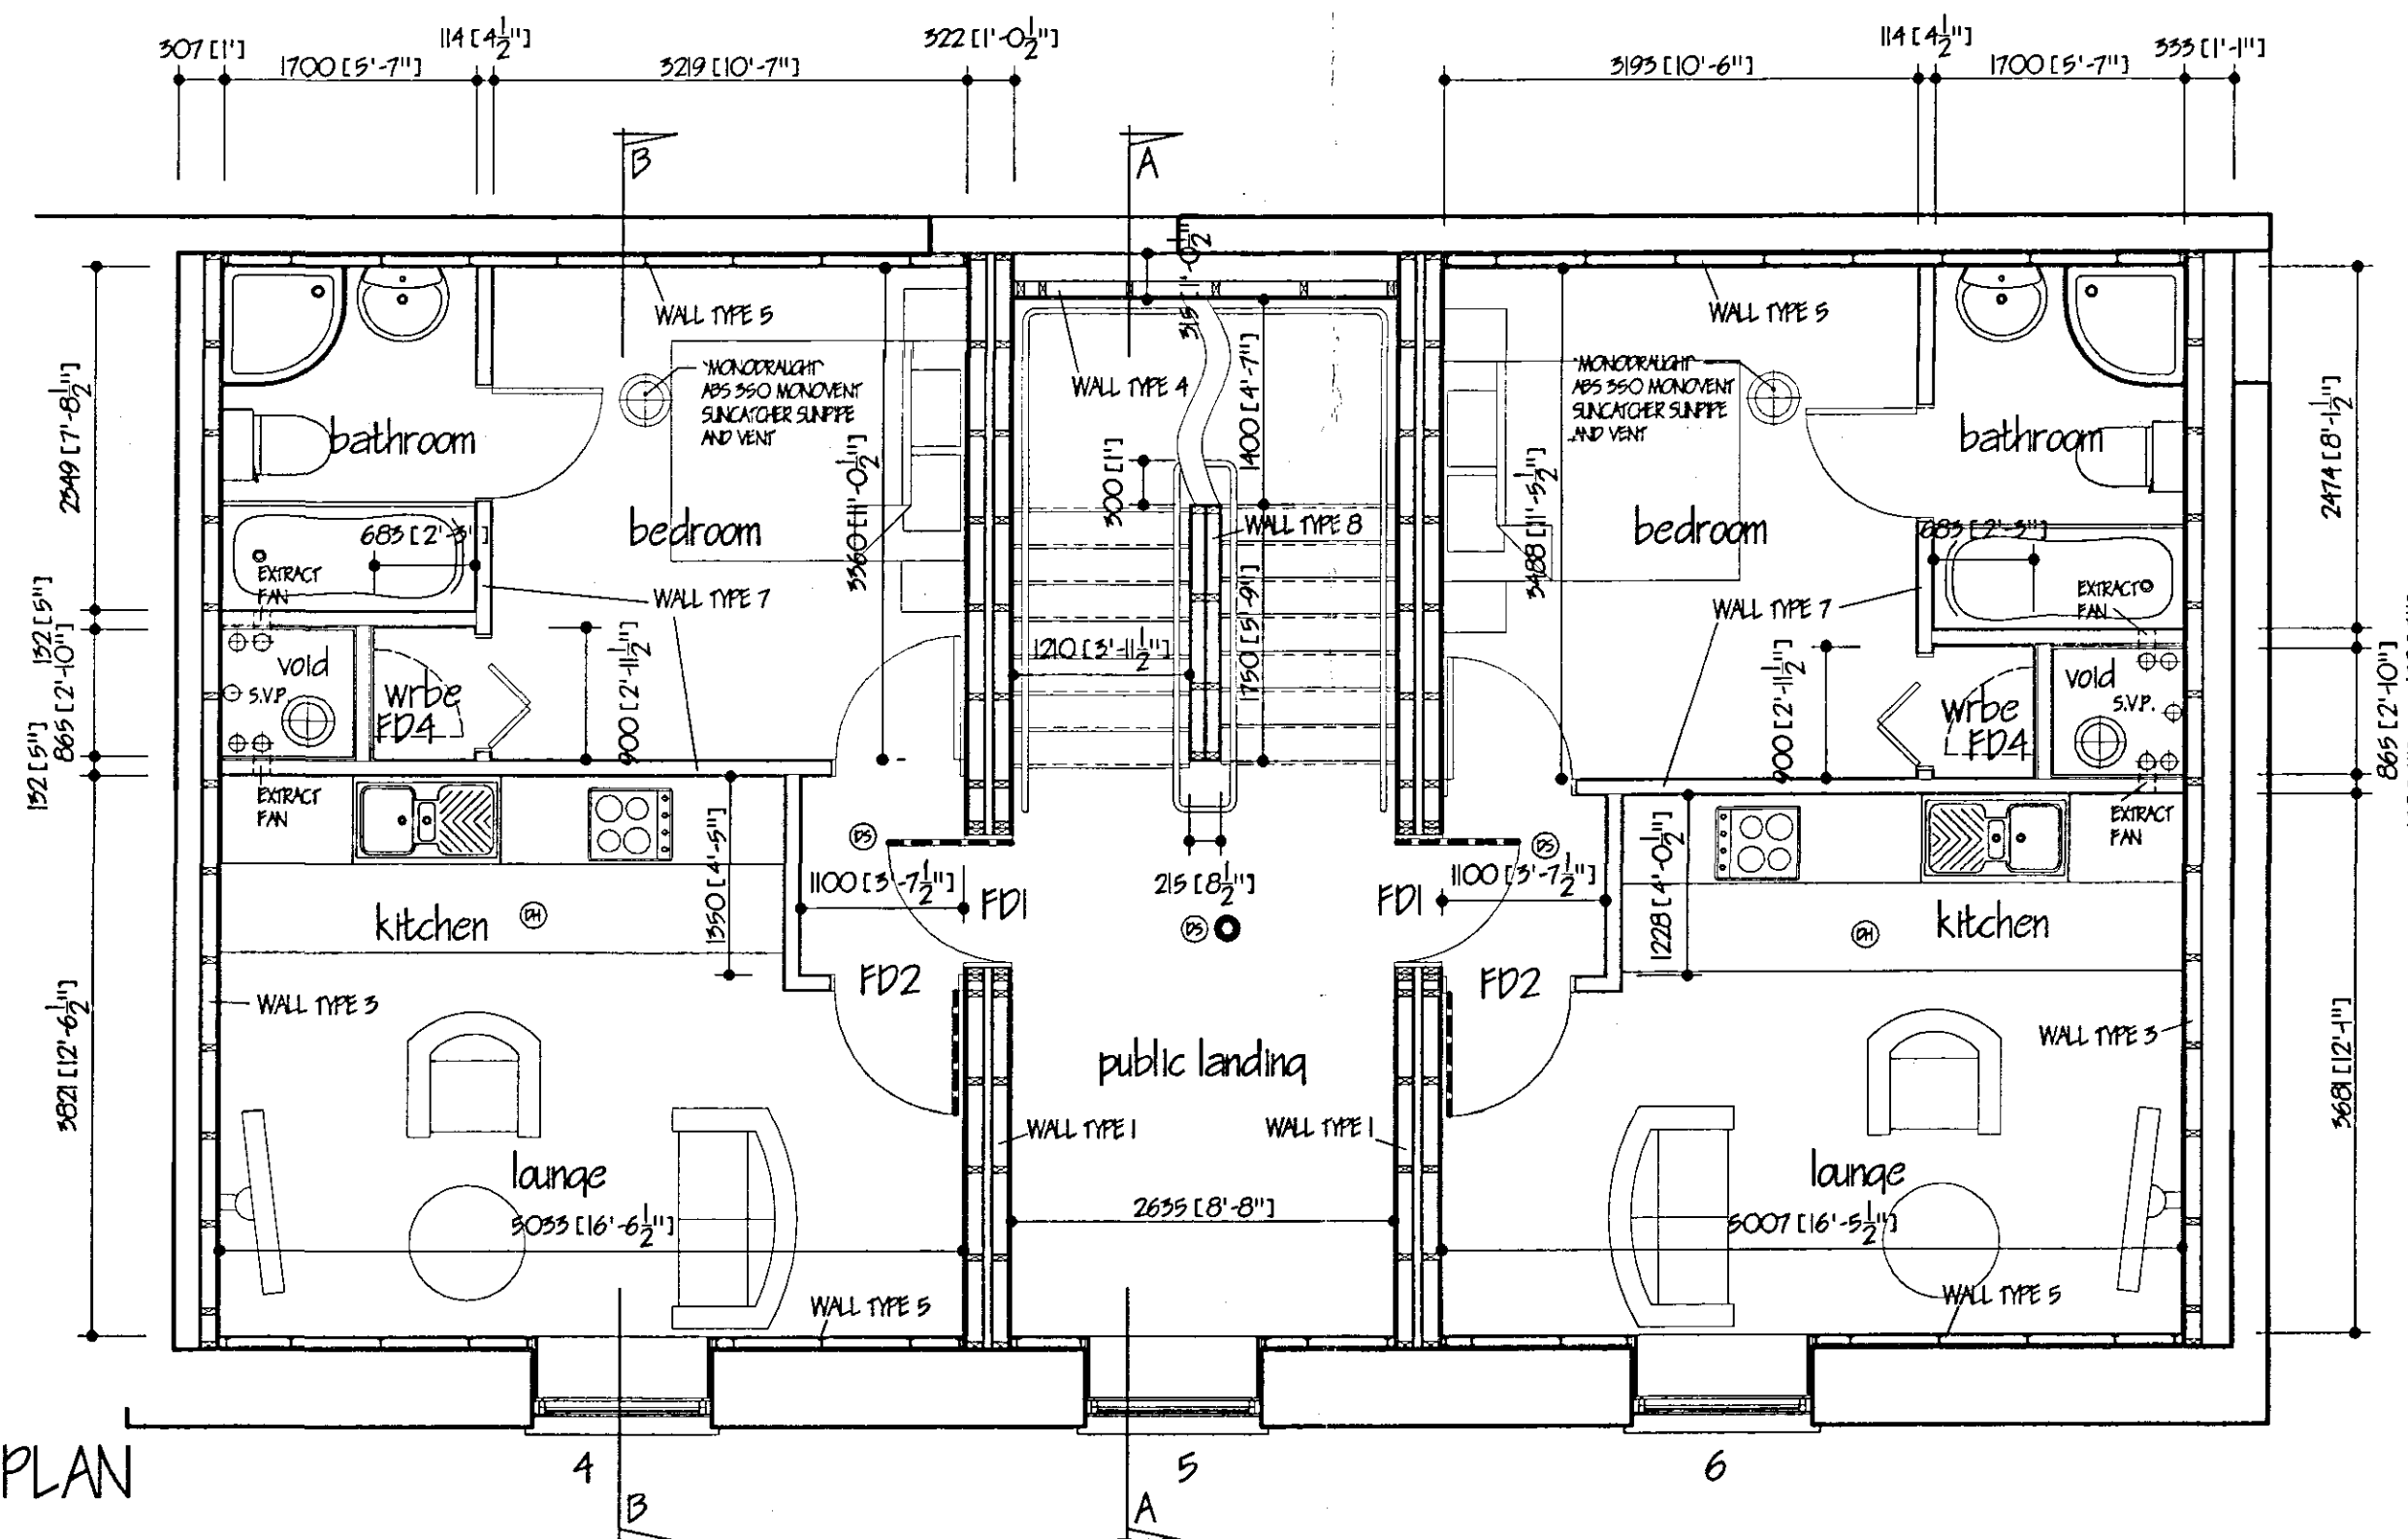

FIRST FLOOR PLAN

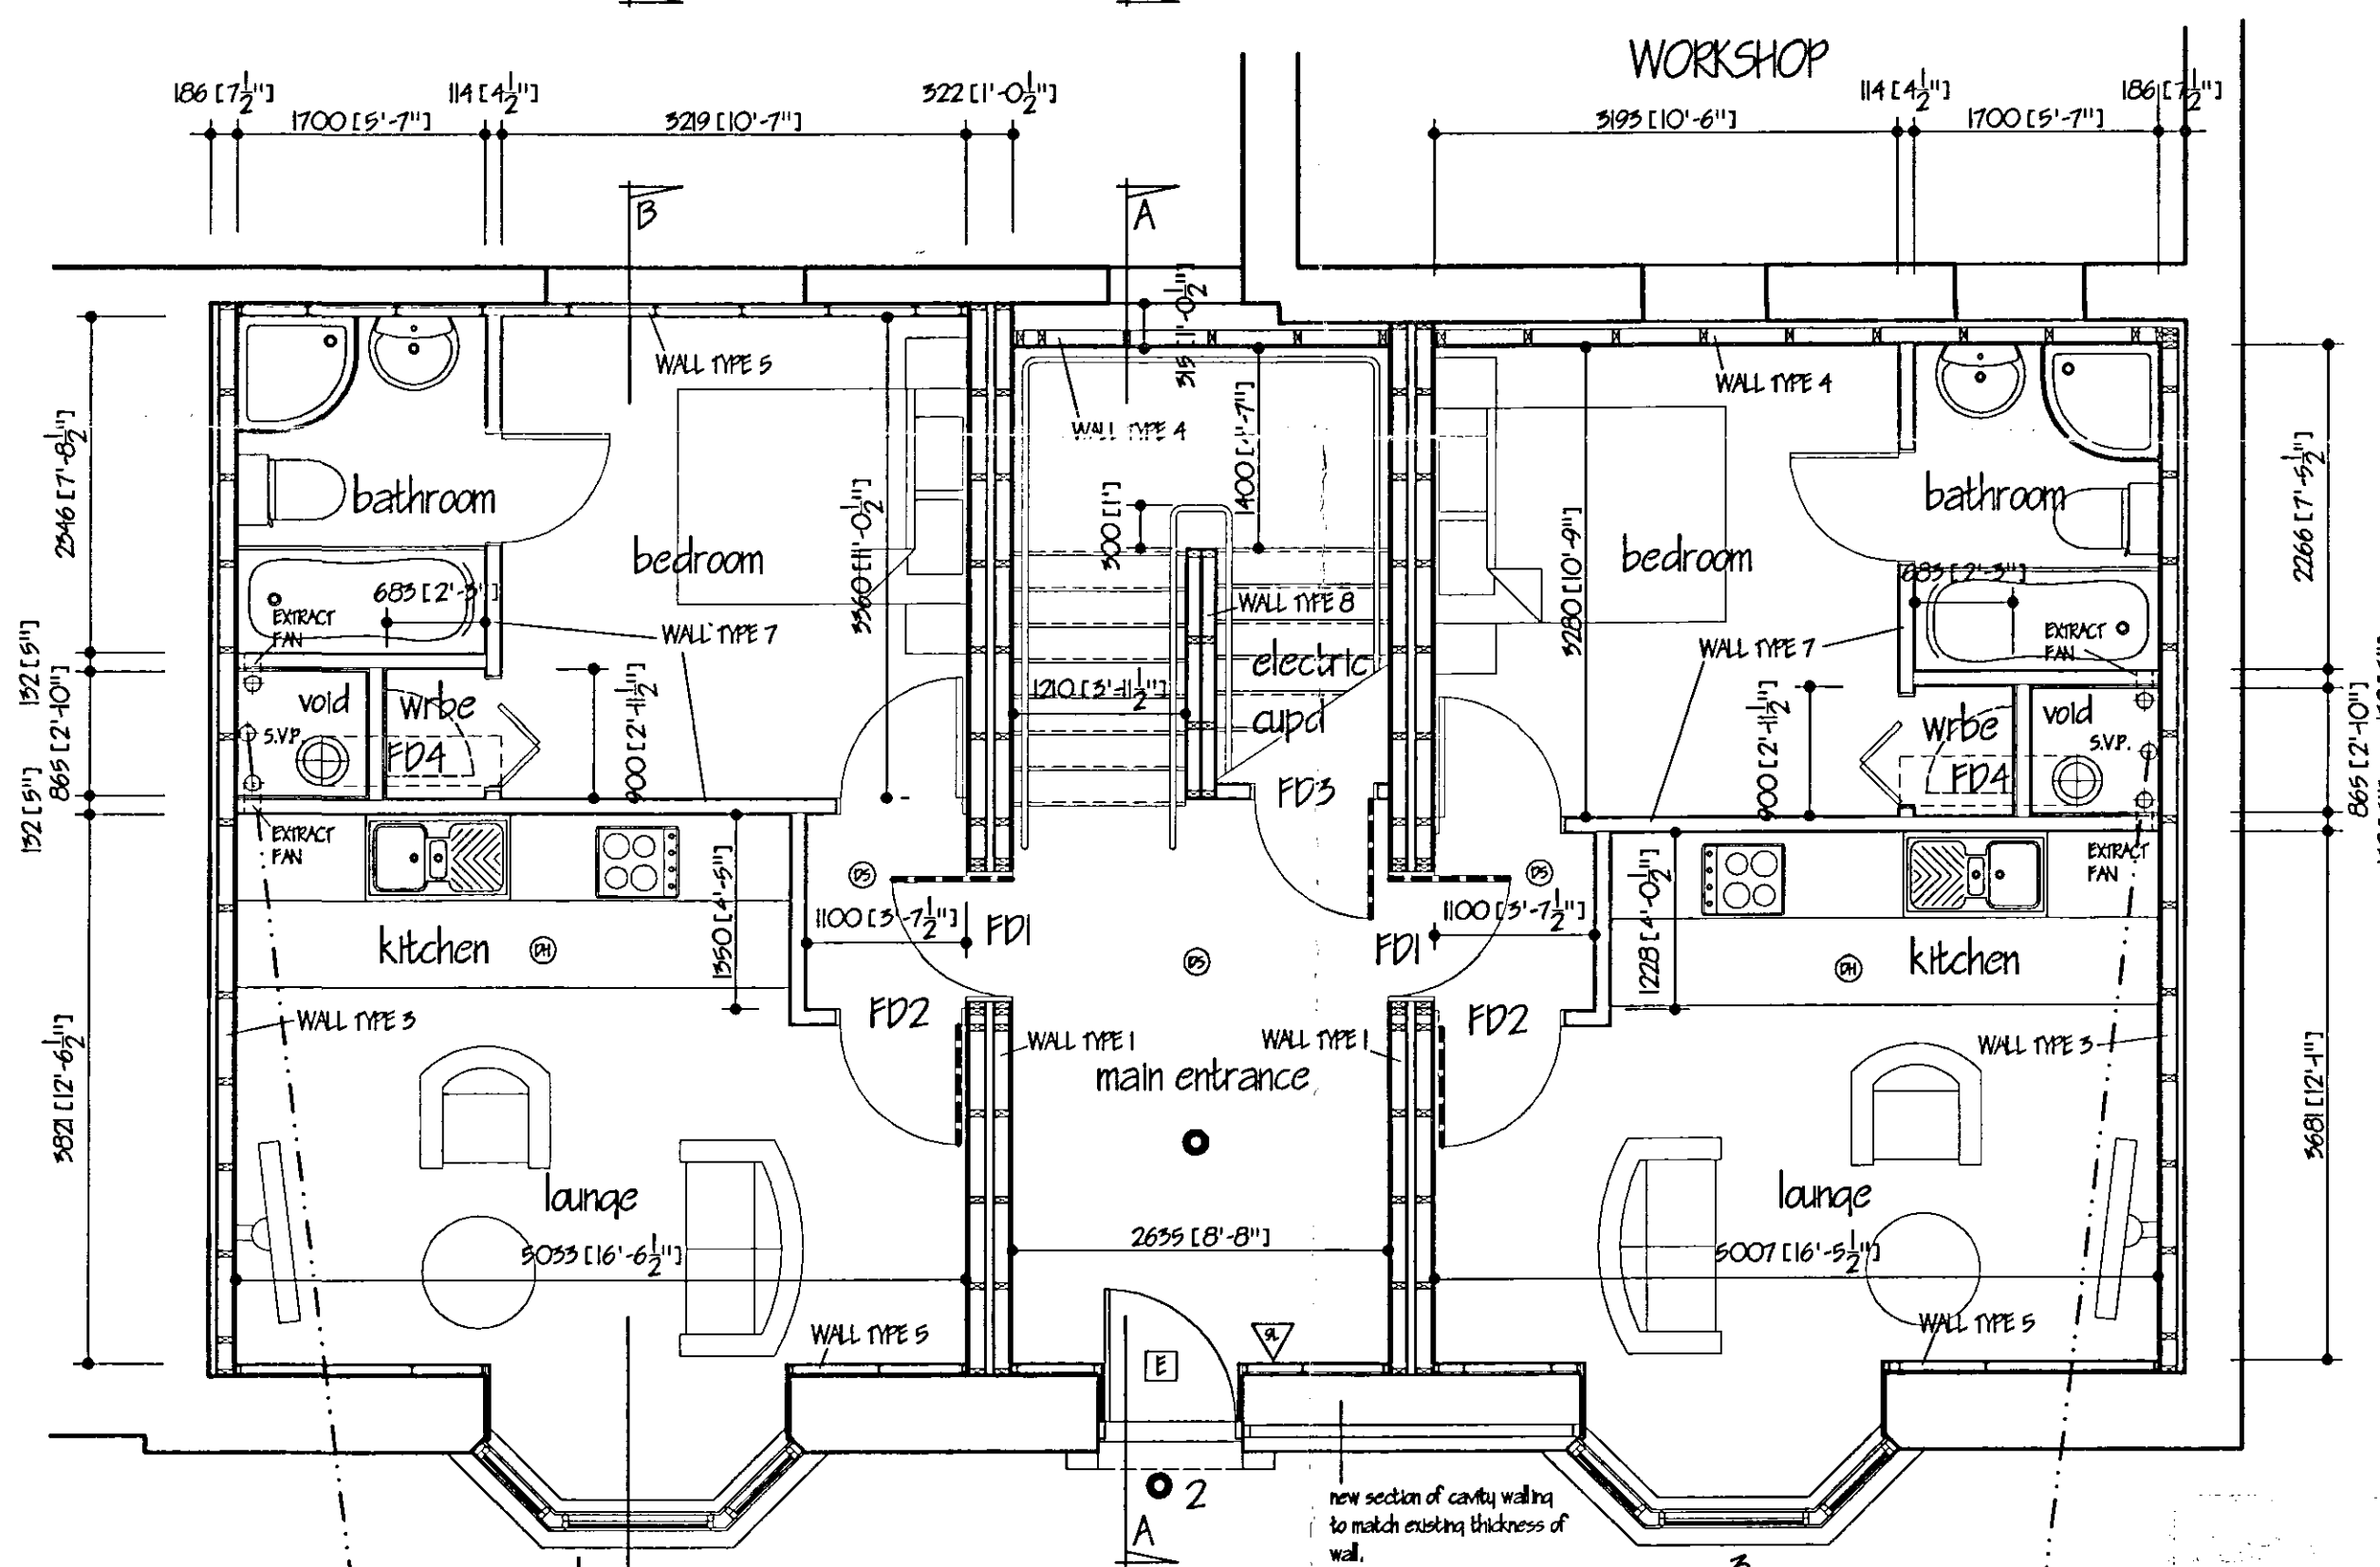

GROUND FLOOR PLAN

- 9 LITRE WATER FIRE EXTINGUISHER
- EMERGENCY LIGHTING POINT
- EMERGENCY EXIT SIGN TO B.S. 5499 pt.1, 75mm HOULETERING
- SMOKE DETECTOR
- HEAT DETECTOR

|   |                                  |                     |
|---|----------------------------------|---------------------|
| B   | BUILDING REGS APPLICATION        | MAR 2006            |
| A   | POINERS REPLACED WITH ROOFLIGHTS | JULY 2006           |
| ref   | revision                         | date                |
| <b>G. R. MERCHANT</b>   |                                  |                     |
| I.ENG AMICE TWO   |                                  |                     |
| ARCHITECTURAL, STRUCTURAL<br>AND LAND DRAINAGE<br>CONSULTANTS   |                                  |                     |
| Unit 4, Wrights News<br>12A Park Road, Holbeach,<br>Spalding, Lincs. PE12 7ZZ<br>Tel: 01408 450500<br>Fax: 01408 450544<br>E-Mail: G. R. Merchant @ Merchant. FB.<br>Co. UK   |                                  |                     |
| Project   |                                  |                     |
| PROPOSED CONVERSION OF COMMERCIAL<br>PREMISES TO 5NO. APARTMENTS AT<br>4 PARK ROAD HOLBEACH<br>SPALDING Lincs   |                                  |                     |
| Client   |                                  |                     |
| HALSTEAD & FOWLER   |                                  |                     |
| Drawing   |                                  |                     |
| PLANS & ELEVATIONS AS PROPOSED   |                                  |                     |
| Job Ref.   | 1150/05                          | Drawing No.<br>01 B |
| Date   | JUNE 2005                        | Drawn<br>JPW        |
| Scales   |                                  |                     |
| 1/50 1/100   |                                  |                     |
| <b>DO NOT SCALE FROM THIS DRAWING</b><br>This drawing is copyright and may not be altered, copied, reproduced or used for any other purpose other than that for which it is issued. The Client/Contractor is to check all dimensions on site and report any discrepancies to the Architect. All details shown on this drawing including foundations are based upon the information provided to the Architect. No responsibility can be accepted for structural conditions which may be discovered during construction unless reported to the Architect so that design amendments may be considered. This will ensure that the Architect is kept informed of the amount of information contained and does not support or warrant a full specification of the works. It is not to be used for the purpose of obtaining Planning / Building Regulations approval. The drawing is to be used as a contract document only. The works will not be supervised or inspected on site by G R Merchant or any representative thereof. It is the Client's full responsibility to ensure that the contract documents, a full specification of materials, references to specifications, standards to contract etc. are submitted to the relevant authorities and all components and materials etc. to be used (and checked and tested etc.) in accordance with the contract documents and relevant codes of practice. Materials shall conform to appropriate British standard specifications or BS standards or European standards equivalent. The Employer/Client shall ensure that the selected contractor is competent with and accepts all measures necessary to achieve compliance with Health and Safety legislation for Building sites and Work places. The Employer/Client is advised that should the works need to comply with the Construction Design and Management Regulations an independent Planning superior will be required. The works shall comply with all that is shown on this drawing and details. Work that may not specifically be shown but may be reasonably inferred as necessary to carry out the works shall be deemed to be included. It is the Client's full responsibility to ensure that the Party Wall etc. Act 1996, when building is close proximity to adjoining neighbours foundations. |                                  |                     |

DETERMINED  
PLAN