



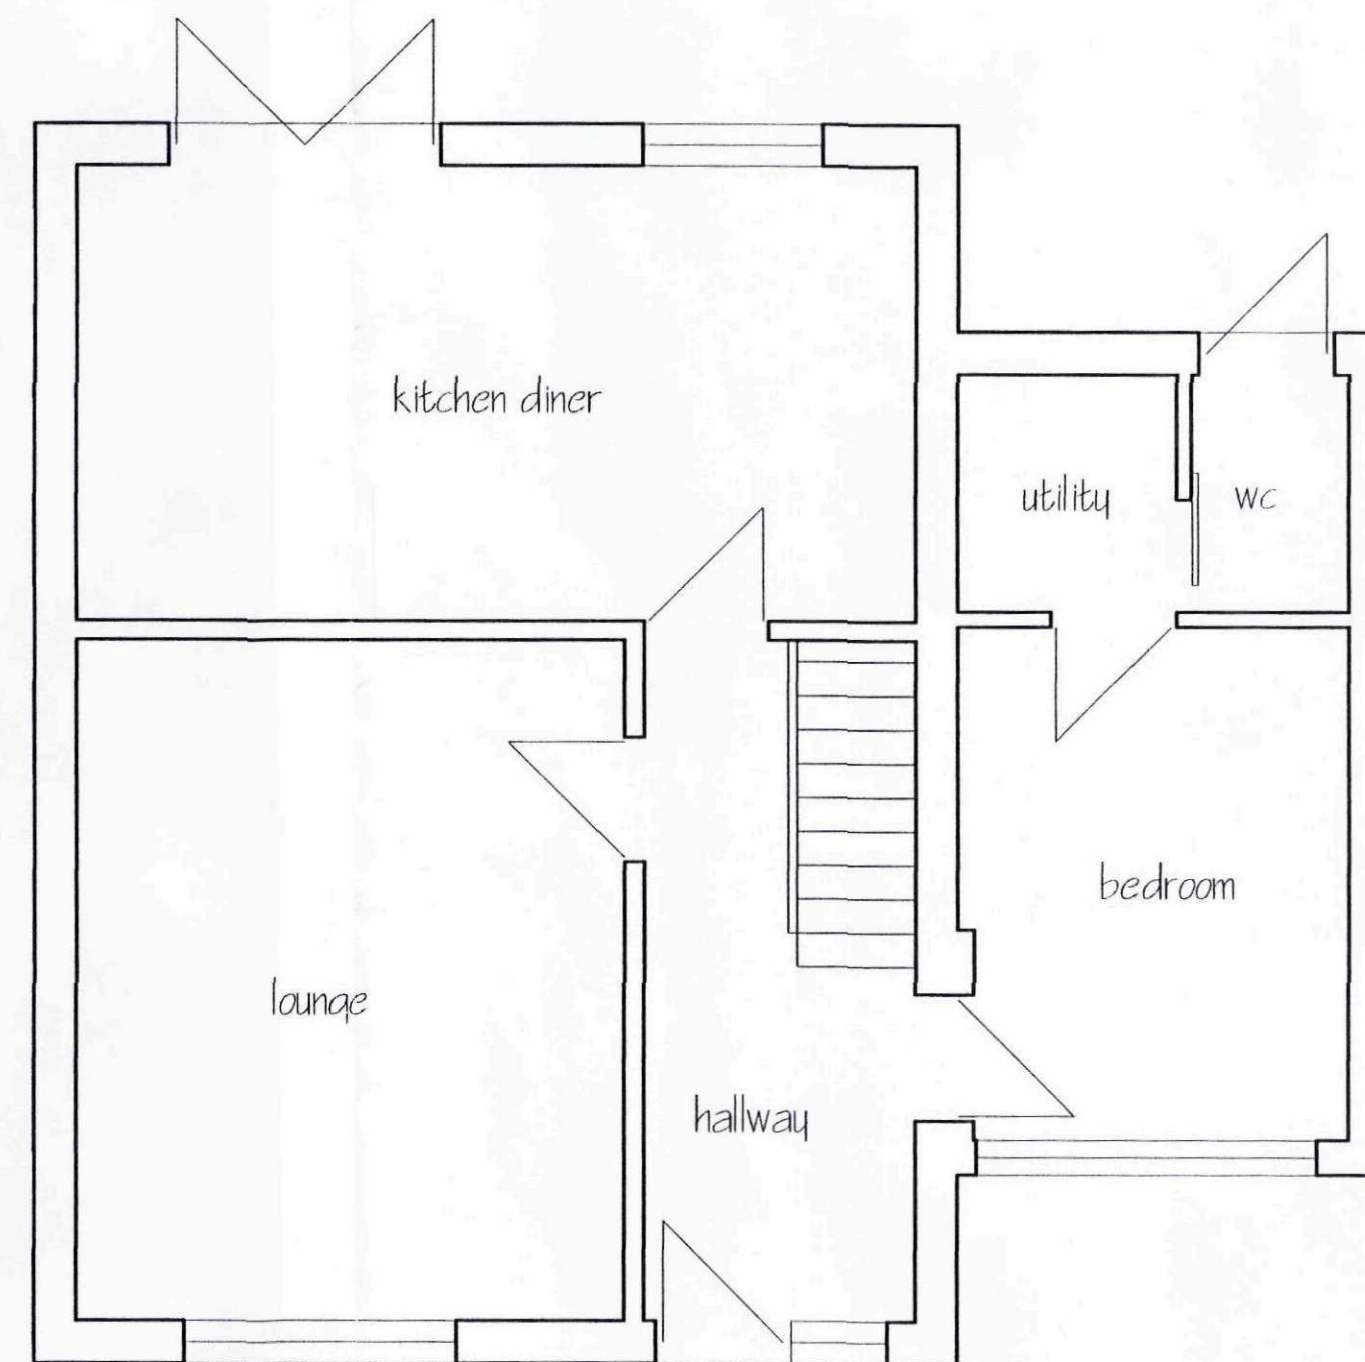


GROUND FLOOR PLAN AS EXISTING

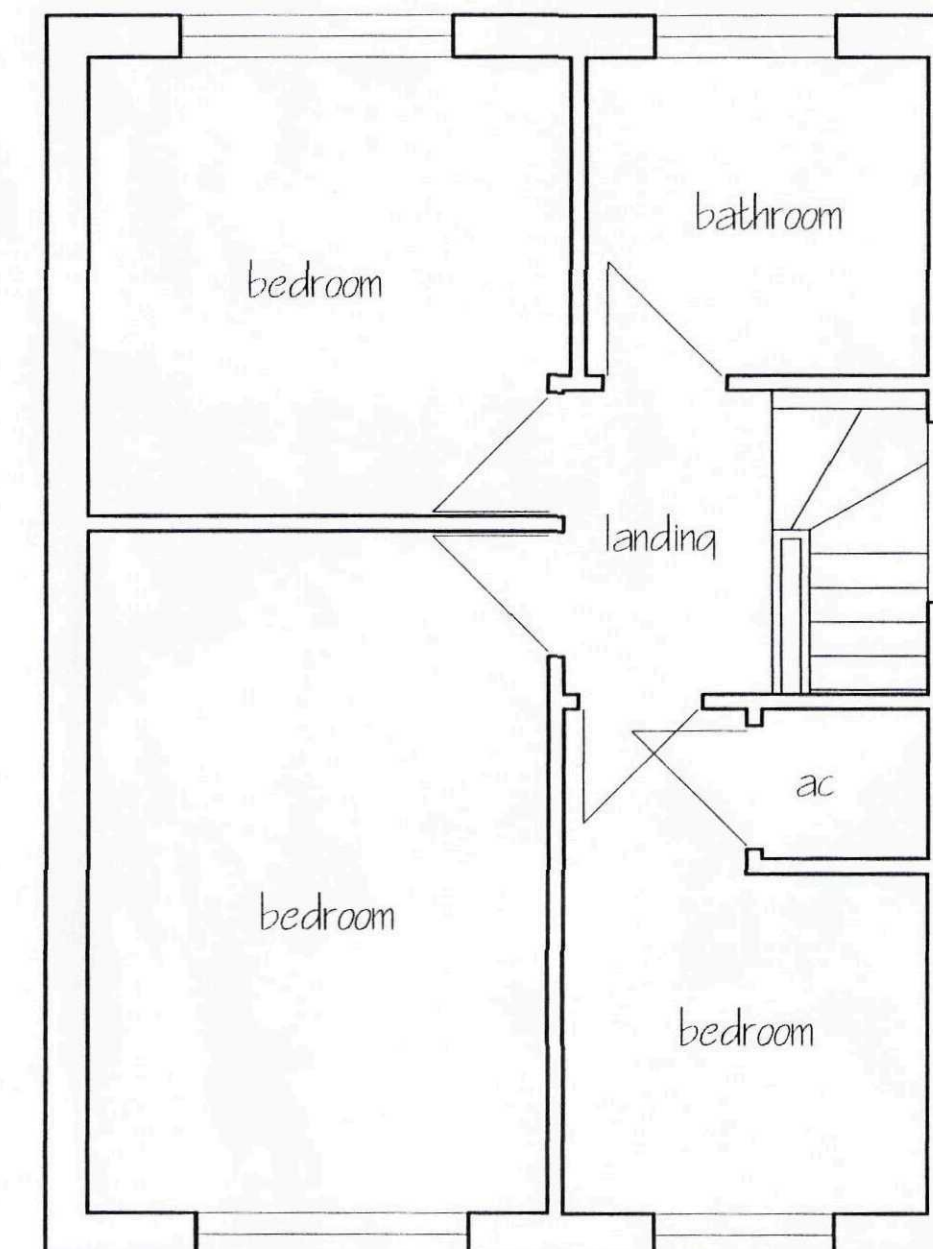


FIRST FLOOR PLAN AS EXISTING



LOCATION PLAN

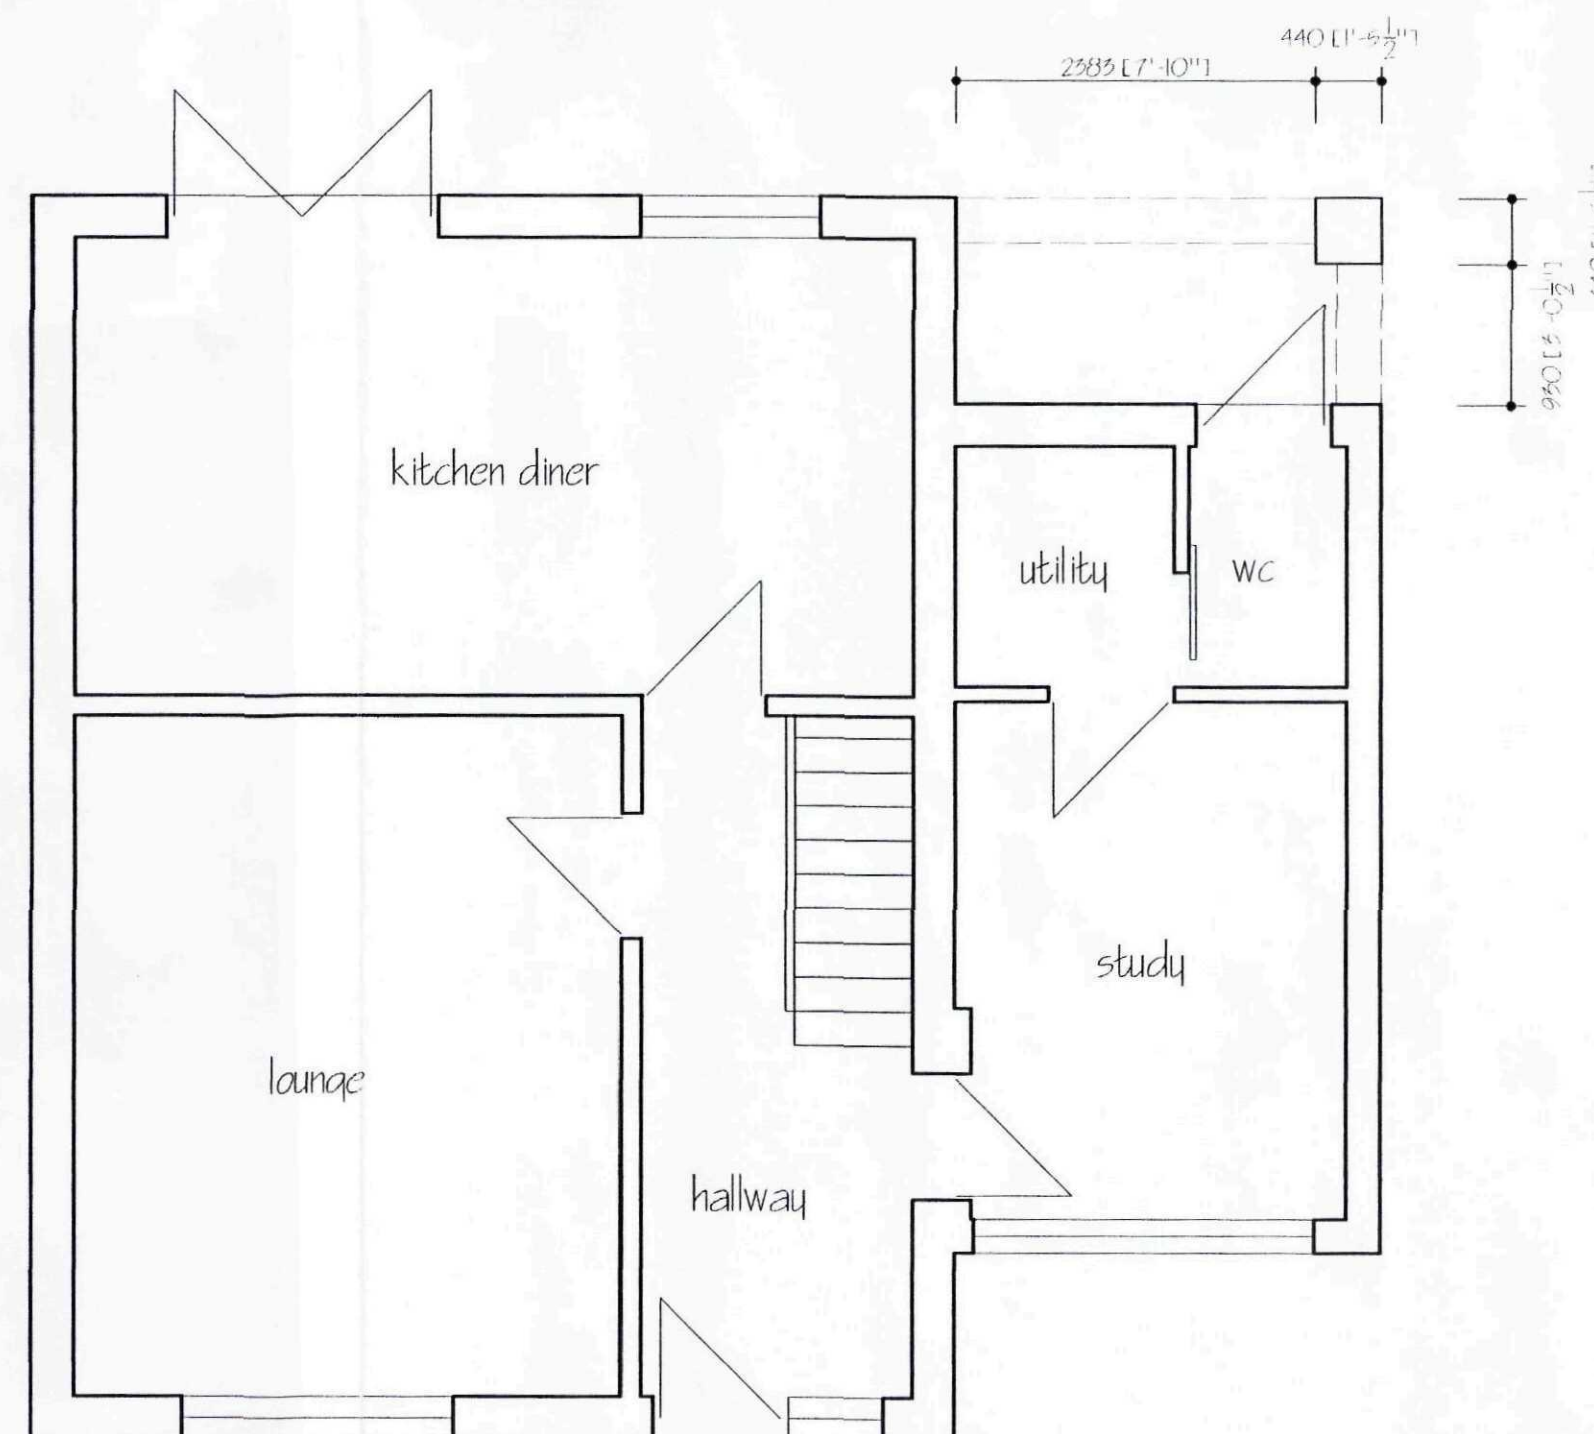





GROUND FLOOR PLAN AS PROPOSED

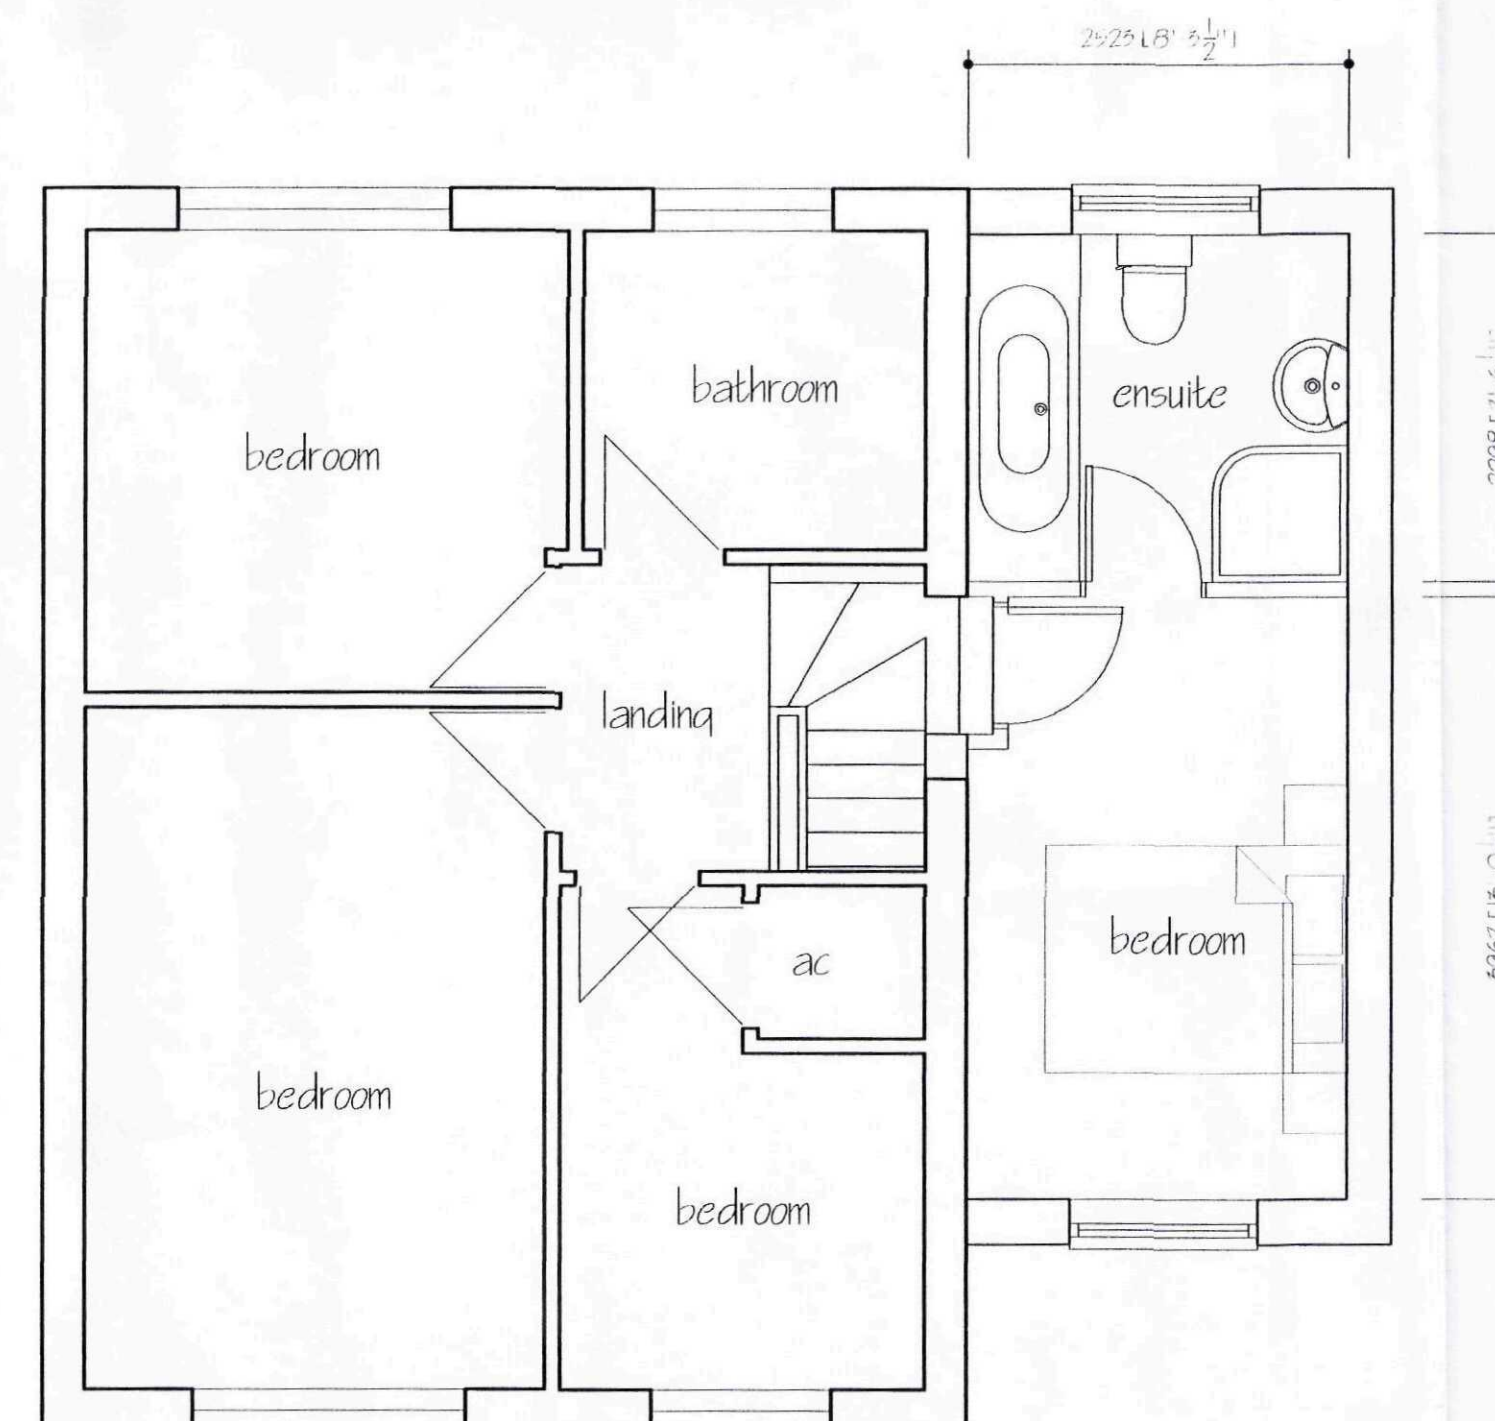


FIRST FLOOR PLAN AS PROPOSED



|   |                          |        |
|---|--------------------------|--------|
| ref.   | revision                 | date   |
| A   | PLANNING APPLICATION     | 7/5/10 |
| <b>G. R. MERCHANT LTD.</b><br><b>I. ENG AMICE FIWO</b><br><b>ARCHITECTURAL, STRUCTURAL</b><br><b>AND LAND DRAINAGE</b><br><b>CONSULTANTS</b><br><b>4 Wrights Mews</b><br><b>12A Park Road, Holbeach,</b><br><b>Spalding, Lincs. PE12 7EE</b><br><b>Tel: 01406 490900</b><br><b>Fax: 01406 425744</b><br><b>E-Mail: gr.merchant@btconnect.com</b>   |                          |        |
| <b>Project</b><br>EXTENSION & ALTERATIONS<br>9B WINDMILL GATE<br>HOLBEACH<br>SPALDING, Lincs   |                          |        |
| <b>Client</b><br>MR & MRS D FACEY   |                          |        |
| <b>Drawing</b><br>EXISTING & PROPOSED PLANS<br>LOCATION PLAN   |                          |        |
| <b>Job Ref.</b><br>2094 / 10   | <b>Drawing No.</b><br>01 |        |
| <b>Date</b><br>APR 2010   | <b>Drawn</b><br>JJPW     |        |
| <b>Scales</b><br>1/50   |                          |        |
| <b>DO NOT SCALE FROM THIS DRAWING</b><br><small>This drawing is copyright and may not be altered, copied, photographed or used for any other purpose other than that for which it is issued. The General Contractor is to check all dimensions on site and report any discrepancies to the Architect. All details shown on this drawing including foundations are based upon typical site conditions related to the area. No responsibility can be accepted for abnormal conditions which may be discovered during construction unless reported in the Architect's final design amendments may be considered. Site soil surveys are recommended in respect of foundations to establish specific site conditions before foundation work is undertaken. The drawing is issued in the absence of information contained and does not purport to contain a full specification of the works. It is issued for the purpose of obtaining Planning Permission. The drawing must not be used as a contract document. The works will not be supervised or inspected on site by G.R. Merchant or any representative thereof. It is the client's or their appointed agents responsibility to ensure workmanship, substitution of materials, adherence to specification, variations to contract etc. All materials to be used unless otherwise stated and all components and materials etc. to be used fixed and installed etc. in strict accordance with manufacturers instruction and relevant code of practice. Materials shall conform to appropriate British standard specification or ENA certificate or European code equivalent. The Employer / Client shall ensure that the selected contractor is conversant with and abides all measures necessary to achieve compliance with Health and Safety legislation for Building sites and Work places. The Employer / Client is advised that should the works need to comply with the Construction Design and Management Regulations an independent Planning Supervisor will be required. The works shall comprise of all that is shown on the drawing and details. Work that may not specifically be shown but may be reasonably inferred as necessary to carry out the works shall be deemed to be included. It is the job / land owners responsibility to be aware of the Party Wall etc. Act 1999, when building in close proximity to adjoining neighbors boundaries.</small> |                          |        |

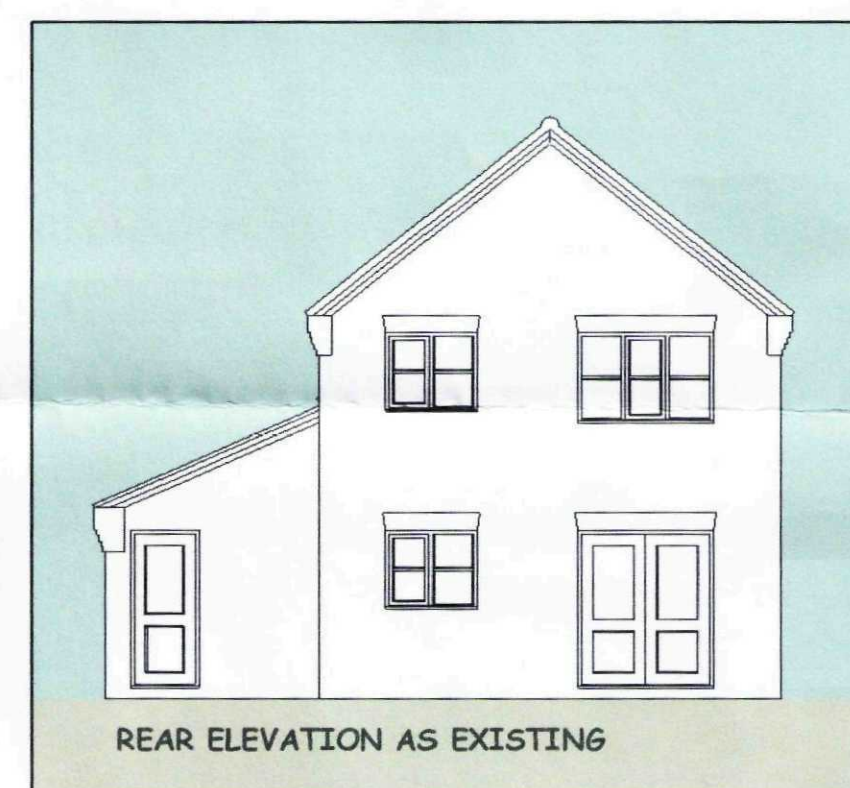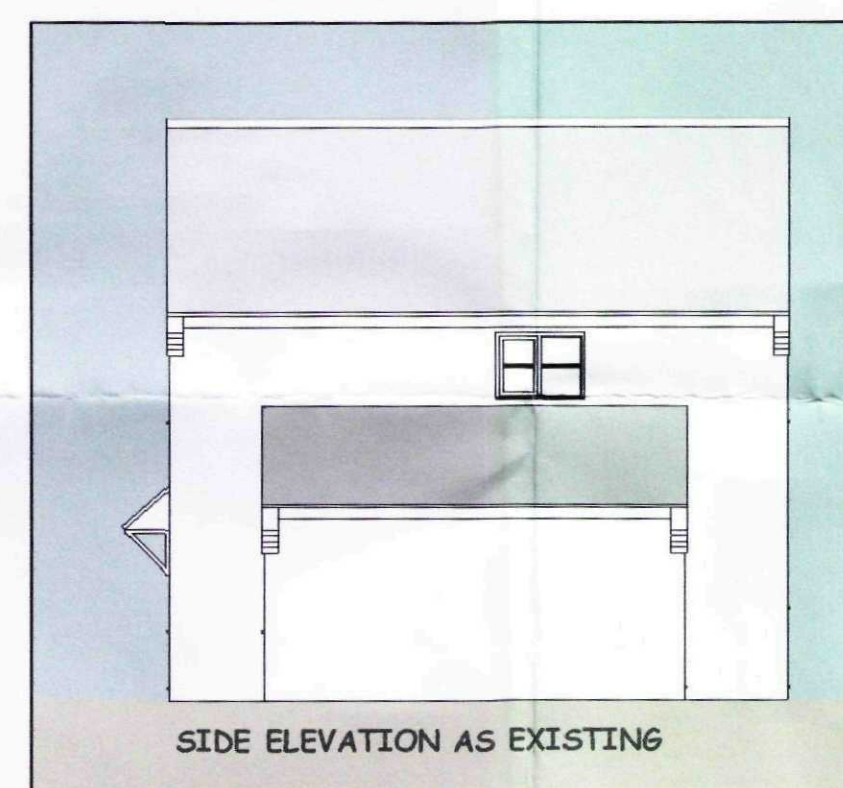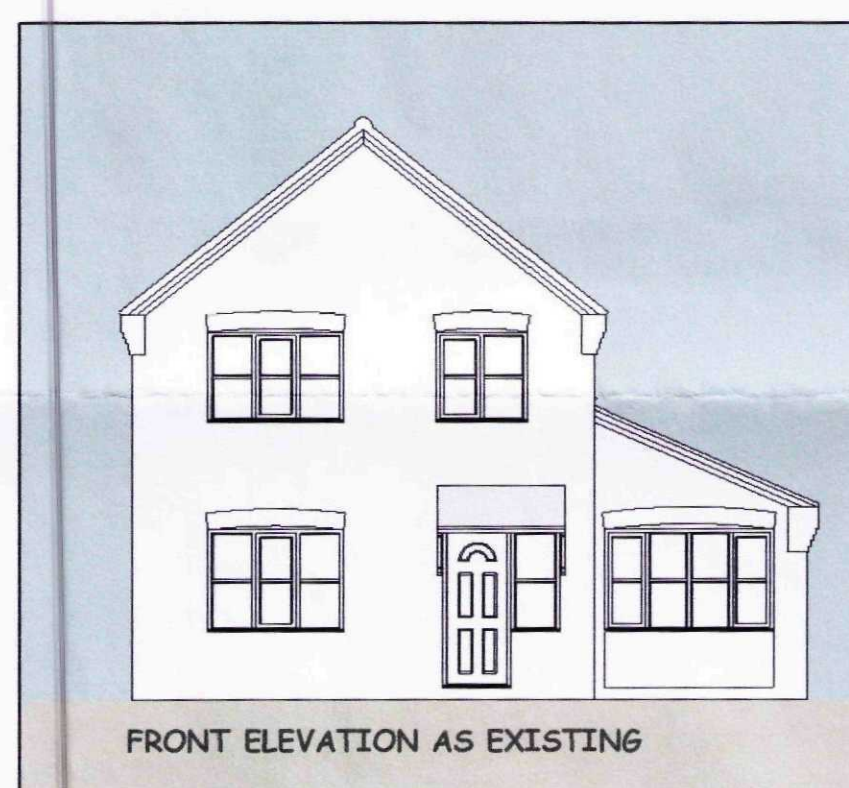
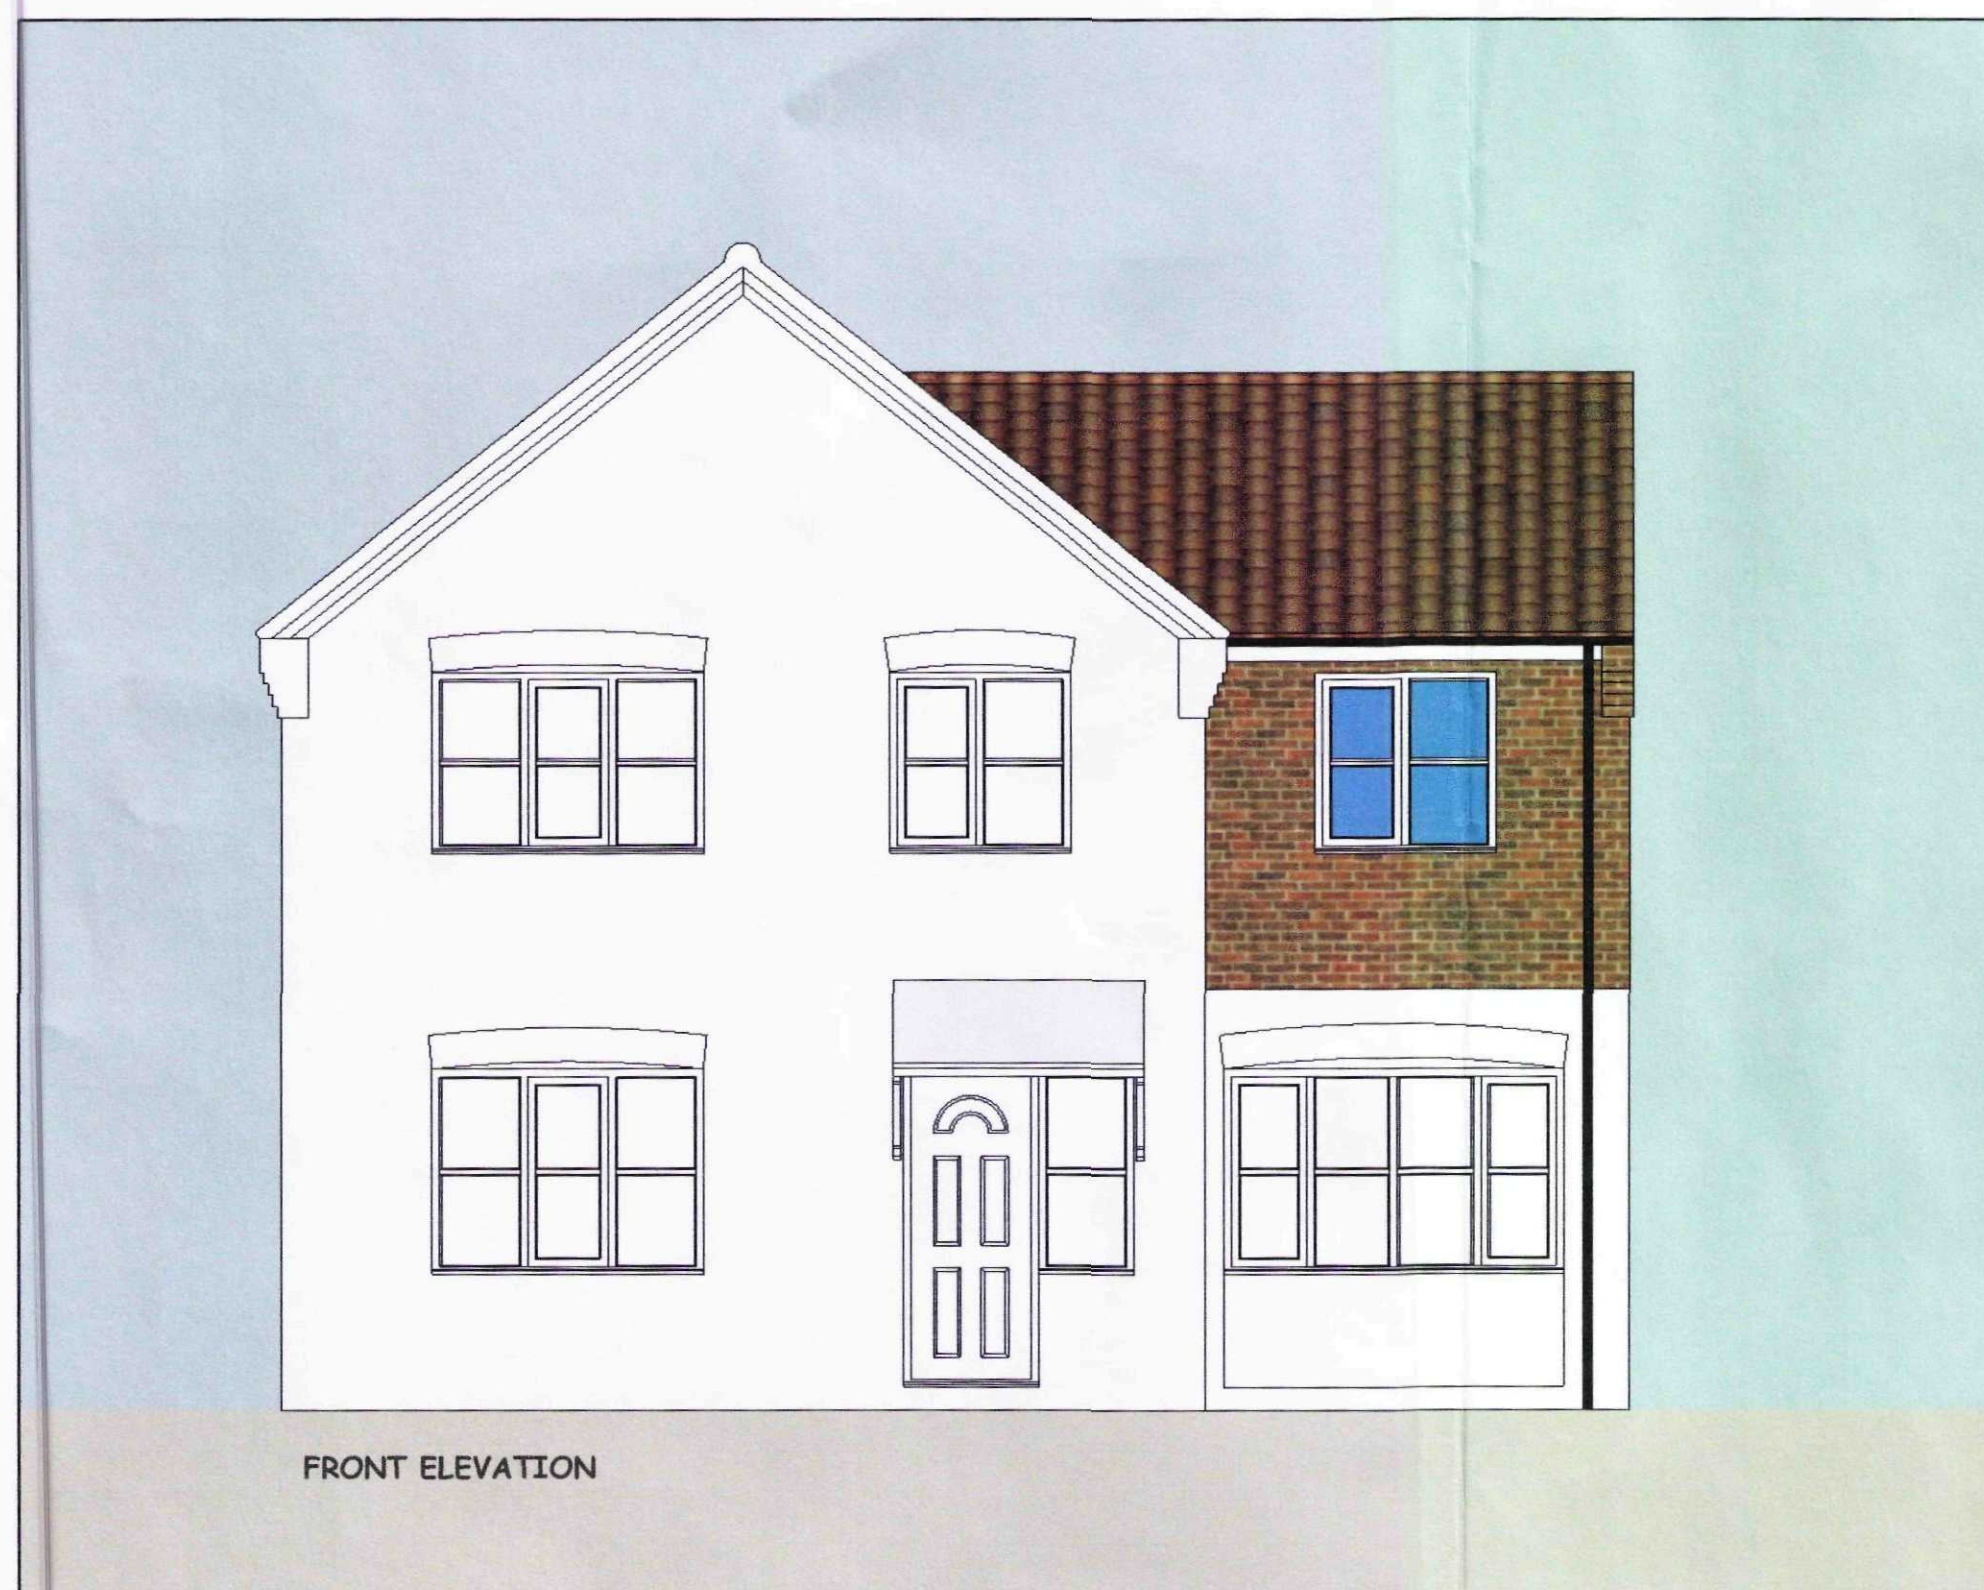


NOTE: ALL MATERIALS TO MATCH EXISTING  
AS CLOSELY AS POSSIBLE

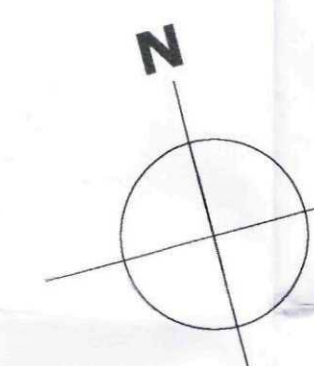

BLOCK PLAN

### 3D VIEWS

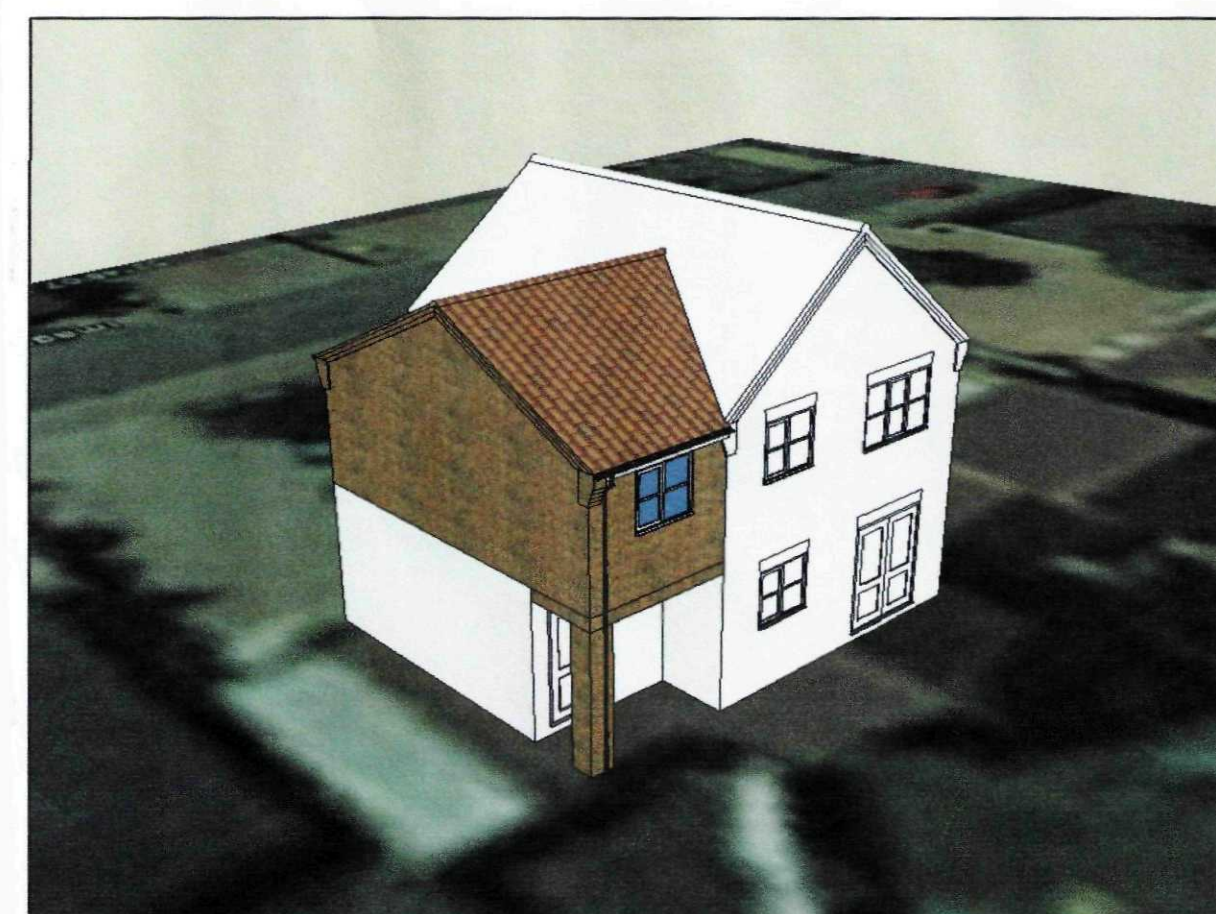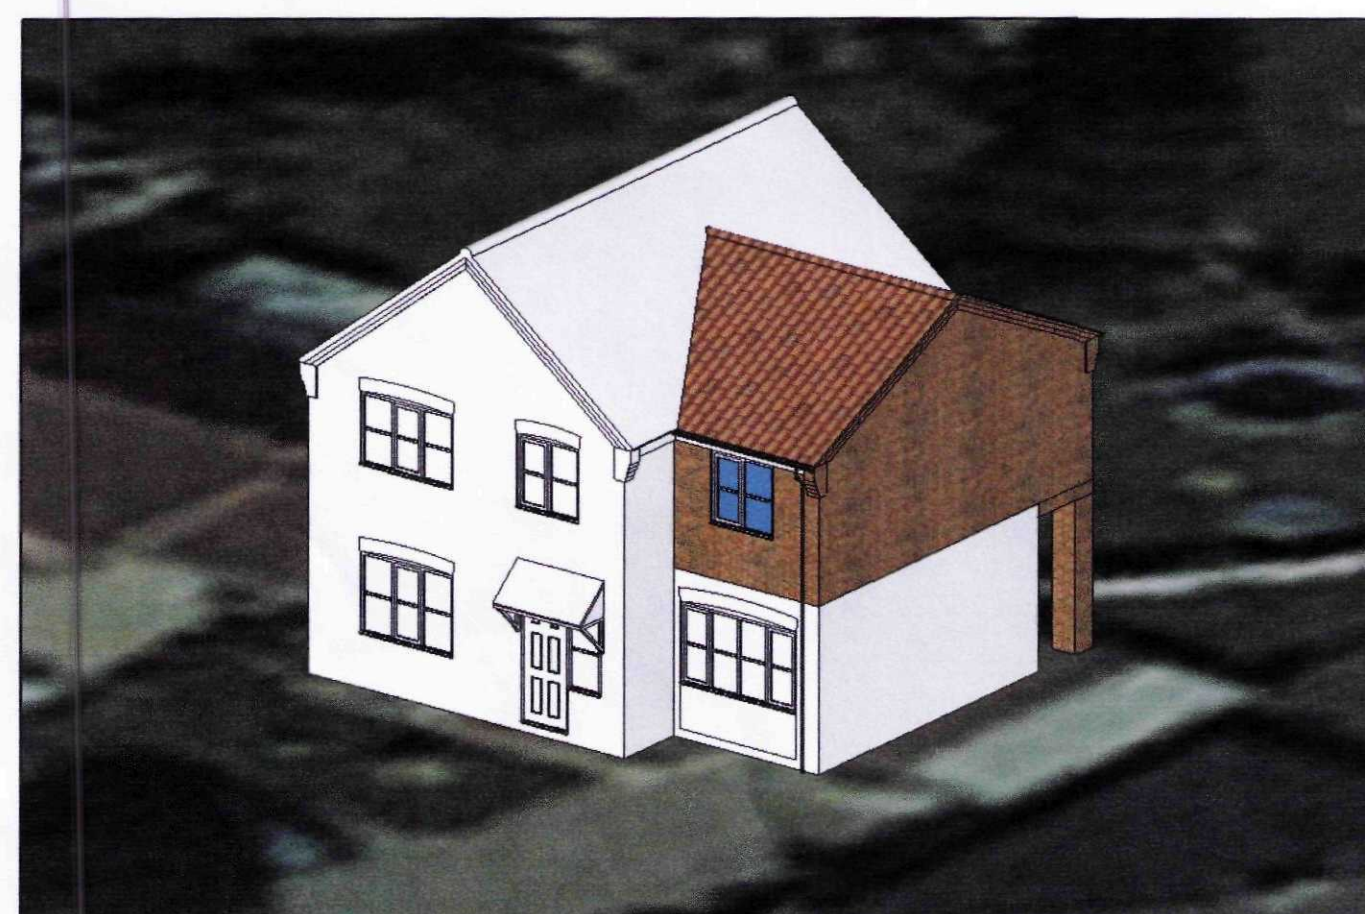

A- PLANNING APPLICATION - MAY 2010

## GR MERCHANT LTD.

4 WRIGHTS MEWS 12A PARK ROAD HOLBEACH SPALDING Lincs PE12 7EE

TEL 01406 490800 FAX 01406 425744 E-MAIL gr.merchant@btconnect.com

PROJECT PROPOSED EXTENSION AND ALTERATIONS AT  
98 WIGNALLS GATE HOLBEACH

CLIENT MR & MRS D FACEY

DRAWING PROPOSED ELEVATIONS 3D VIEWS  
JOB REF 2094/10 DRAWING NO 02A DATE APR 2010 DRAWN JPW  
SCALES 1/50 1/100 1/250 AND NO SCALES TO 3D VIEWS

SHDC  
Planning & Development  
14 MAY 2010  
Ref: 0409-10