



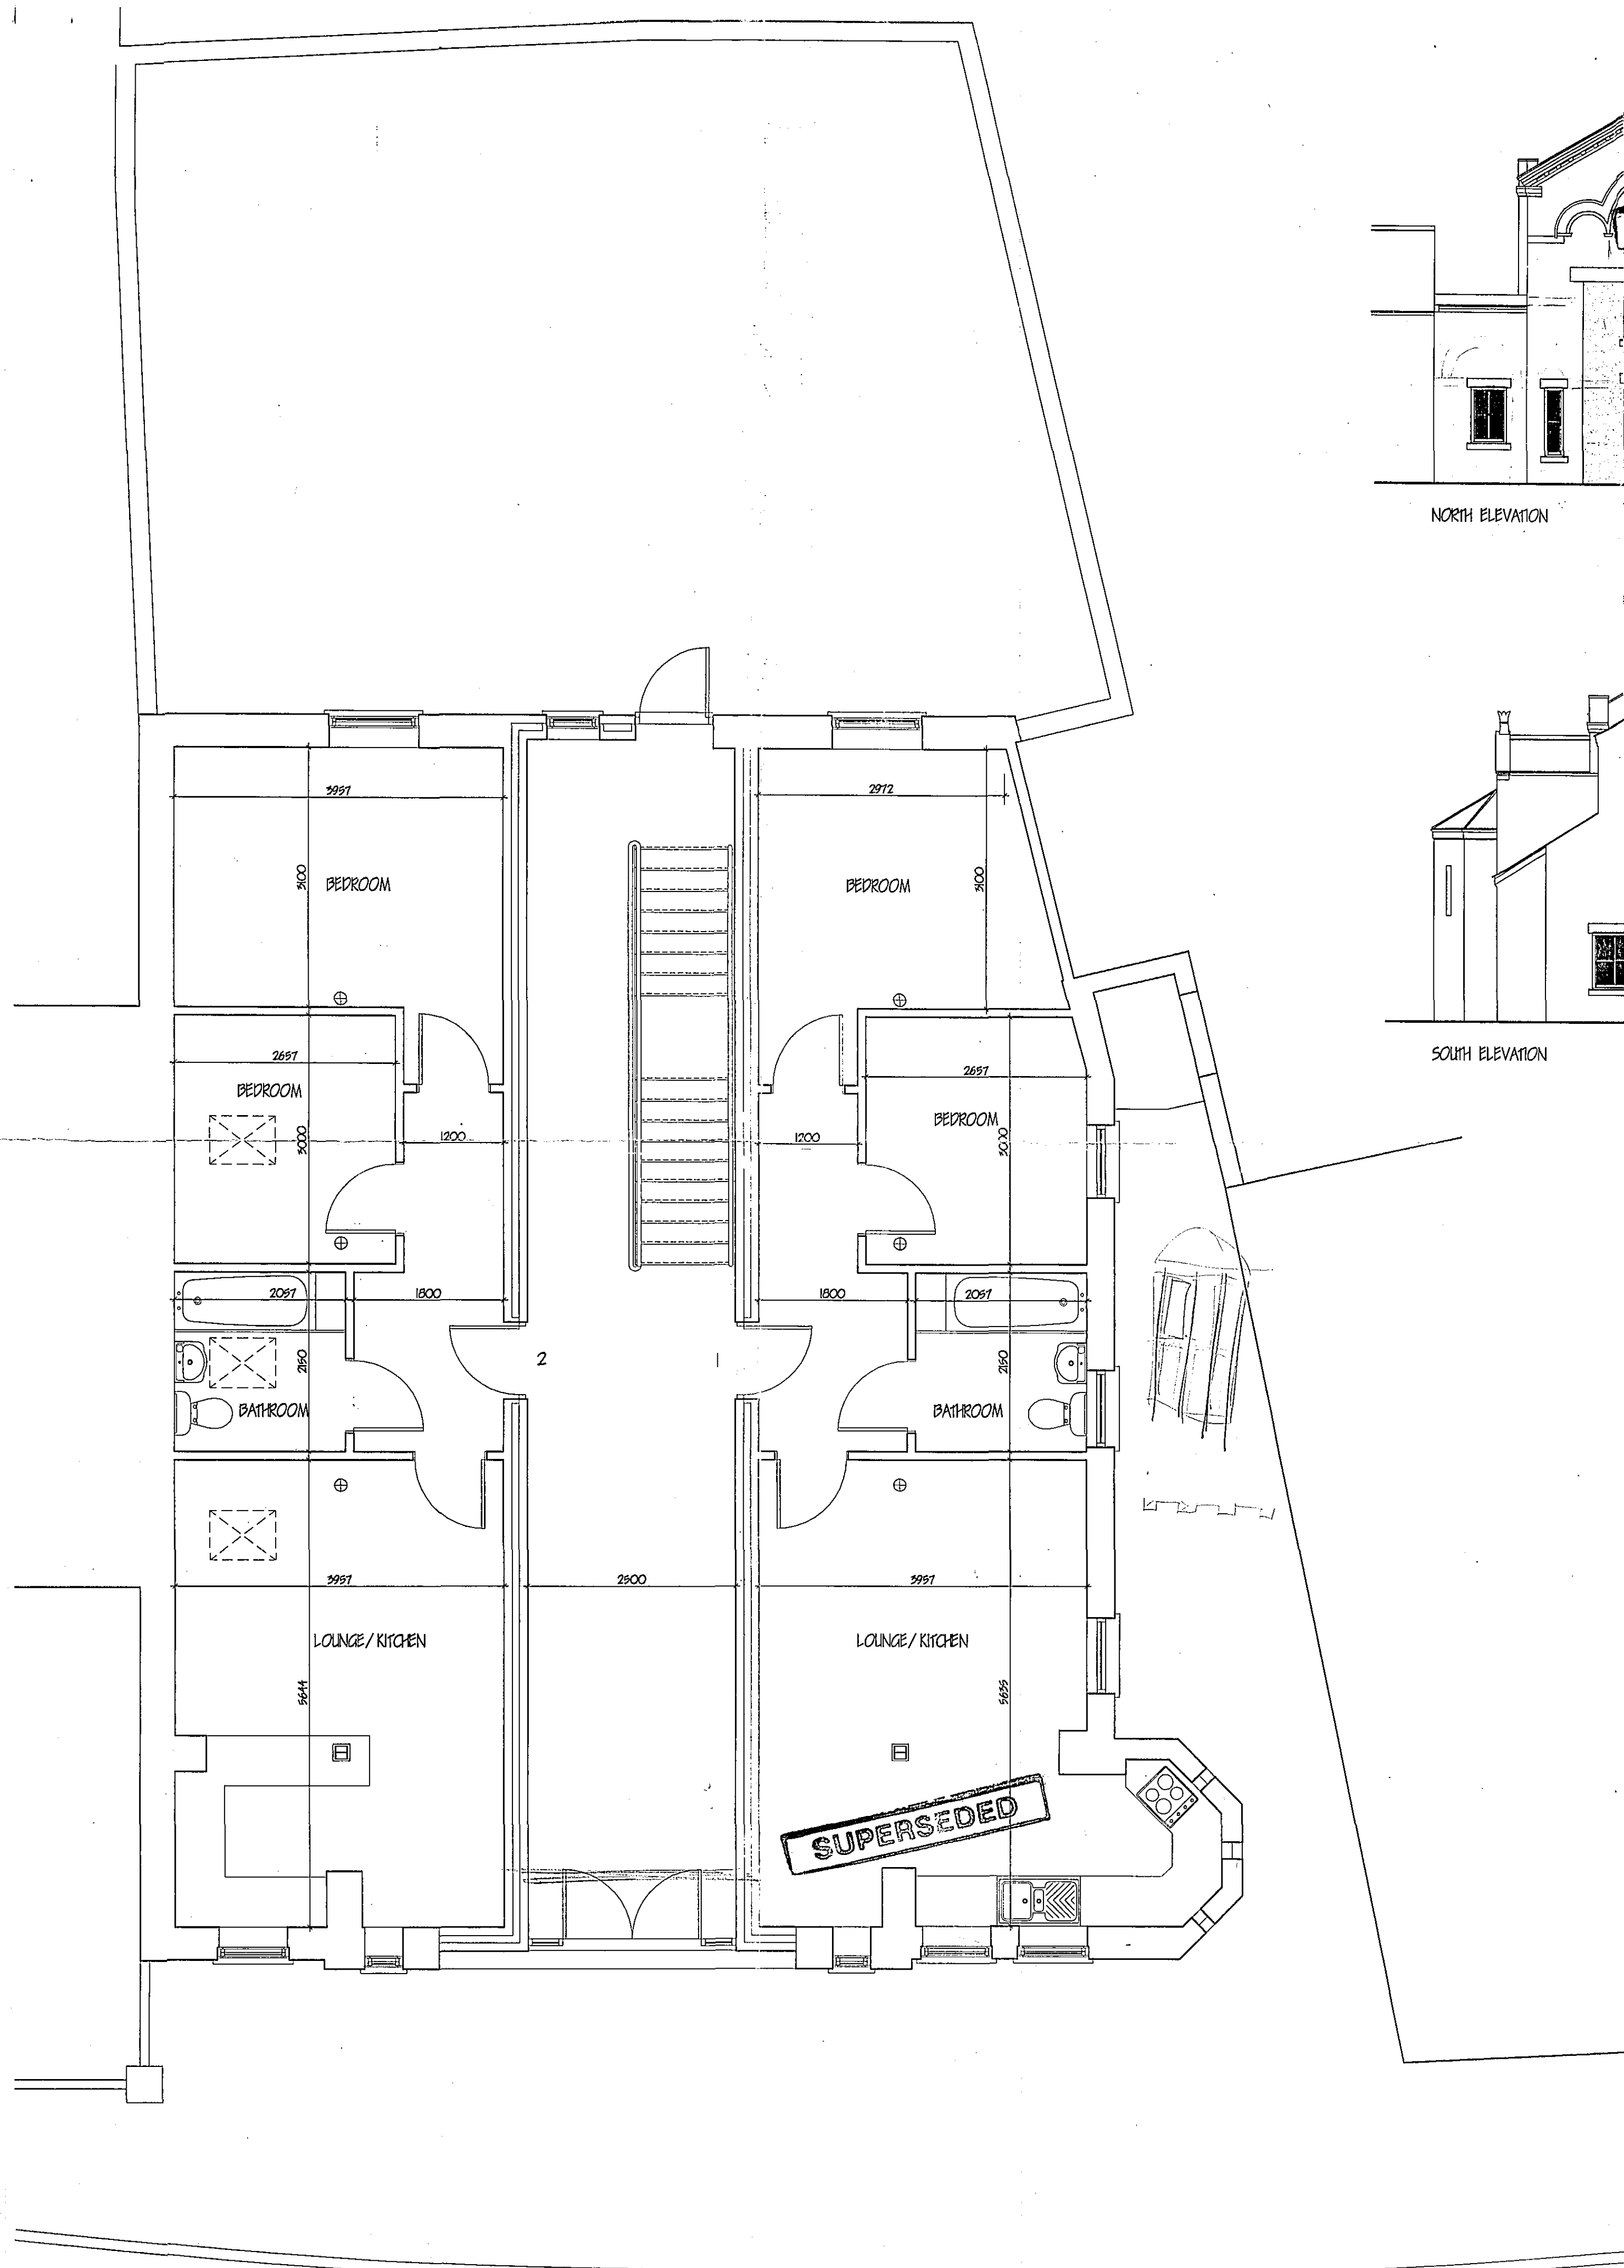


NORTH ELEVATION

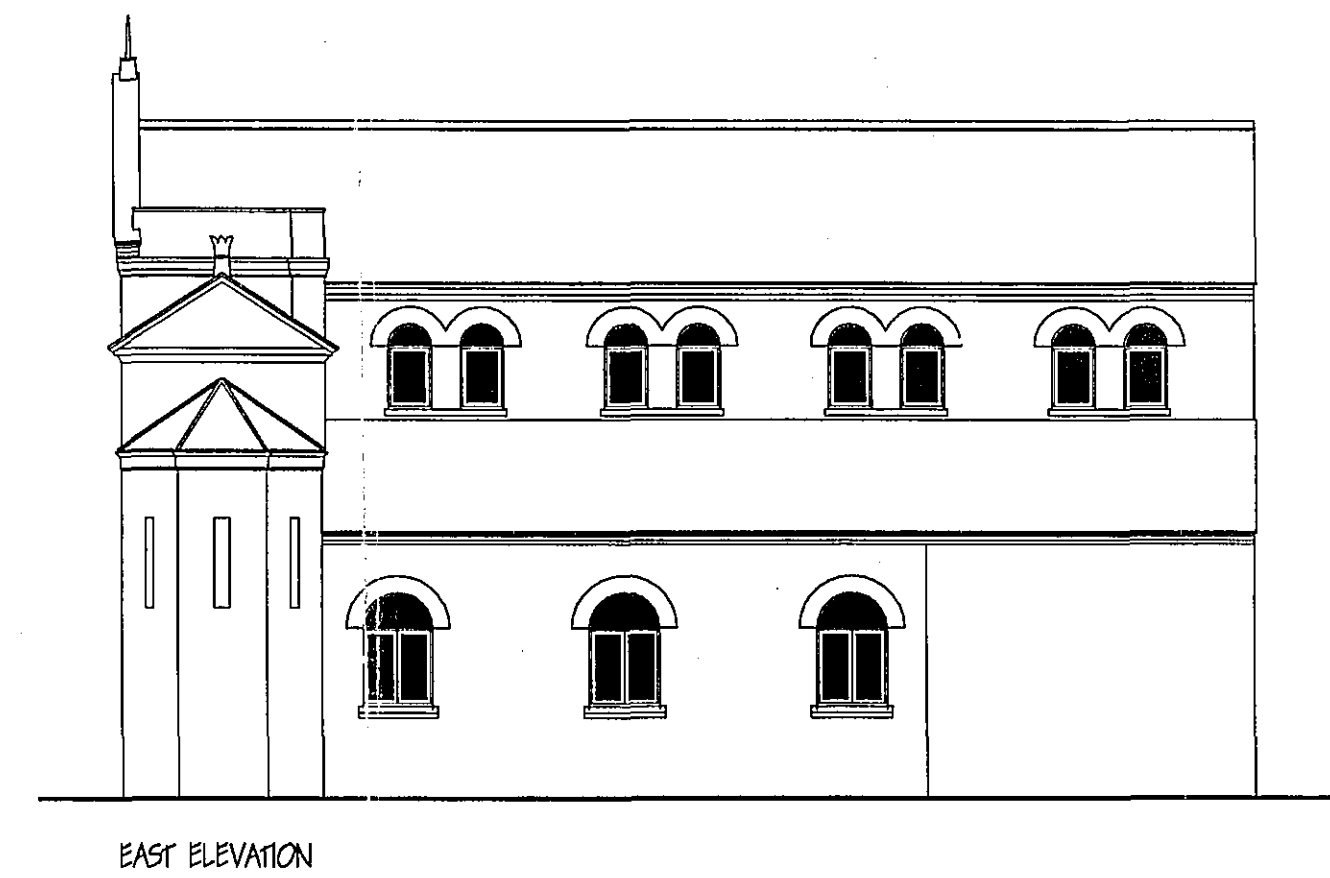

EAST ELEVATION



SOUTH ELEVATION

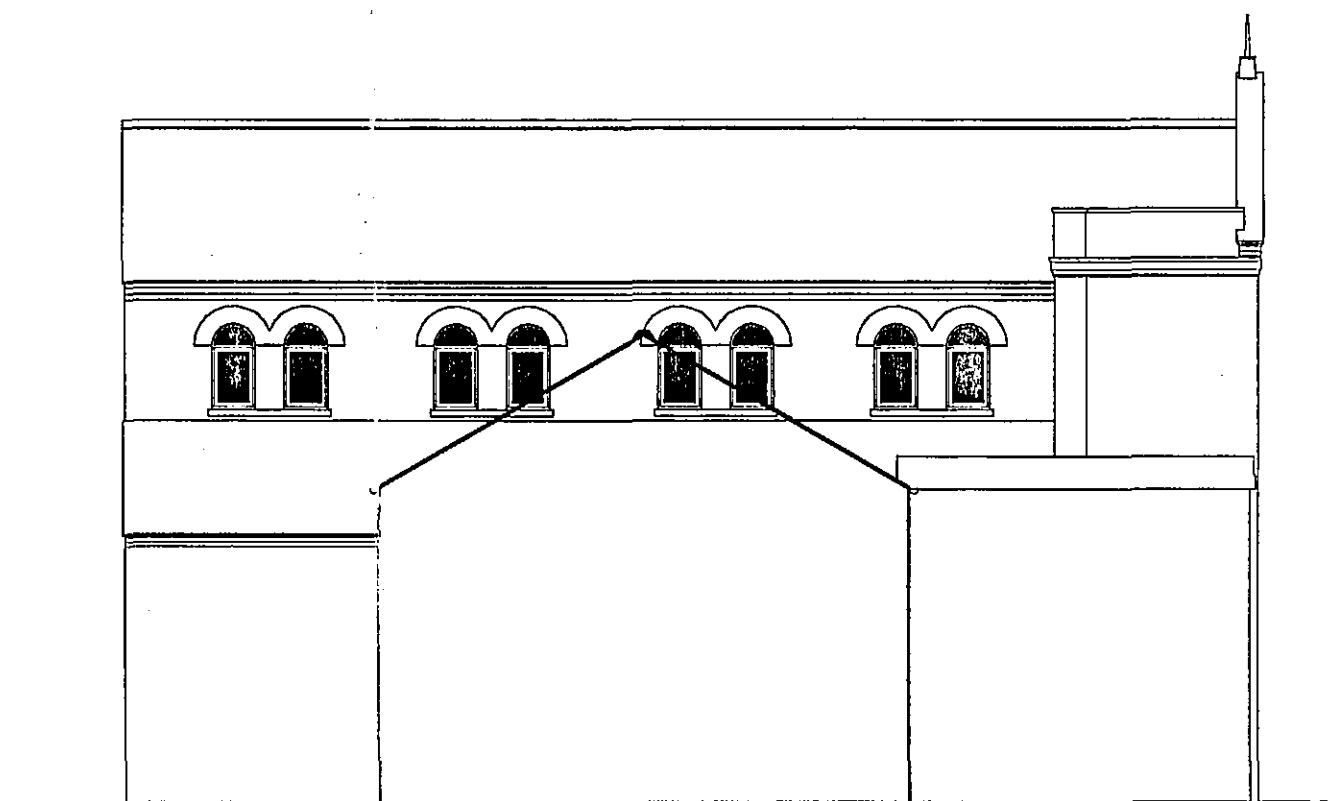

WEST ELEVATION

|   |             |
|---|-------------|
| Project   |             |
| RESIDENTIAL DEVELOPMENT<br>PARK ROAD<br>HOLBEACH<br>SPALDING Lincs.   |             |
| Client   |             |
| C. PAGE & C. PEACOCK   |             |
| Drawing   |             |
| PROPOSED<br>GROUND FLOOR PLAN/ ELEVATIONS   |             |
| Job Ref.   | Drawing No. |
| 777-03   | 06          |
| Date   | Drawn       |
| FEB, '05   | J.C.        |
| Scales   |             |
| 1:50   |             |
| <p><b>DO NOT SCALE FROM THIS DRAWING</b></p> <p>The drawing is copyright and may not be altered, copied, photographed or used for any other purpose other than that for which it is issued.</p> <p>The General Contractor is to check all dimensions on site and report any discrepancies to the Architect.</p> <p>All details shown on this drawing including foundations are based upon typical site conditions existing at the time. No responsibility can be accepted for abnormal conditions which may be discovered during construction unless reported to the Architect so that design amendments may be considered. Site and survey are recommended to report of foundations to establish specific site conditions before foundation work is undertaken.</p> |             |

Planning & Development  
25 APR 2005  
Ref: 0548/05

**SUPERSEDED**