


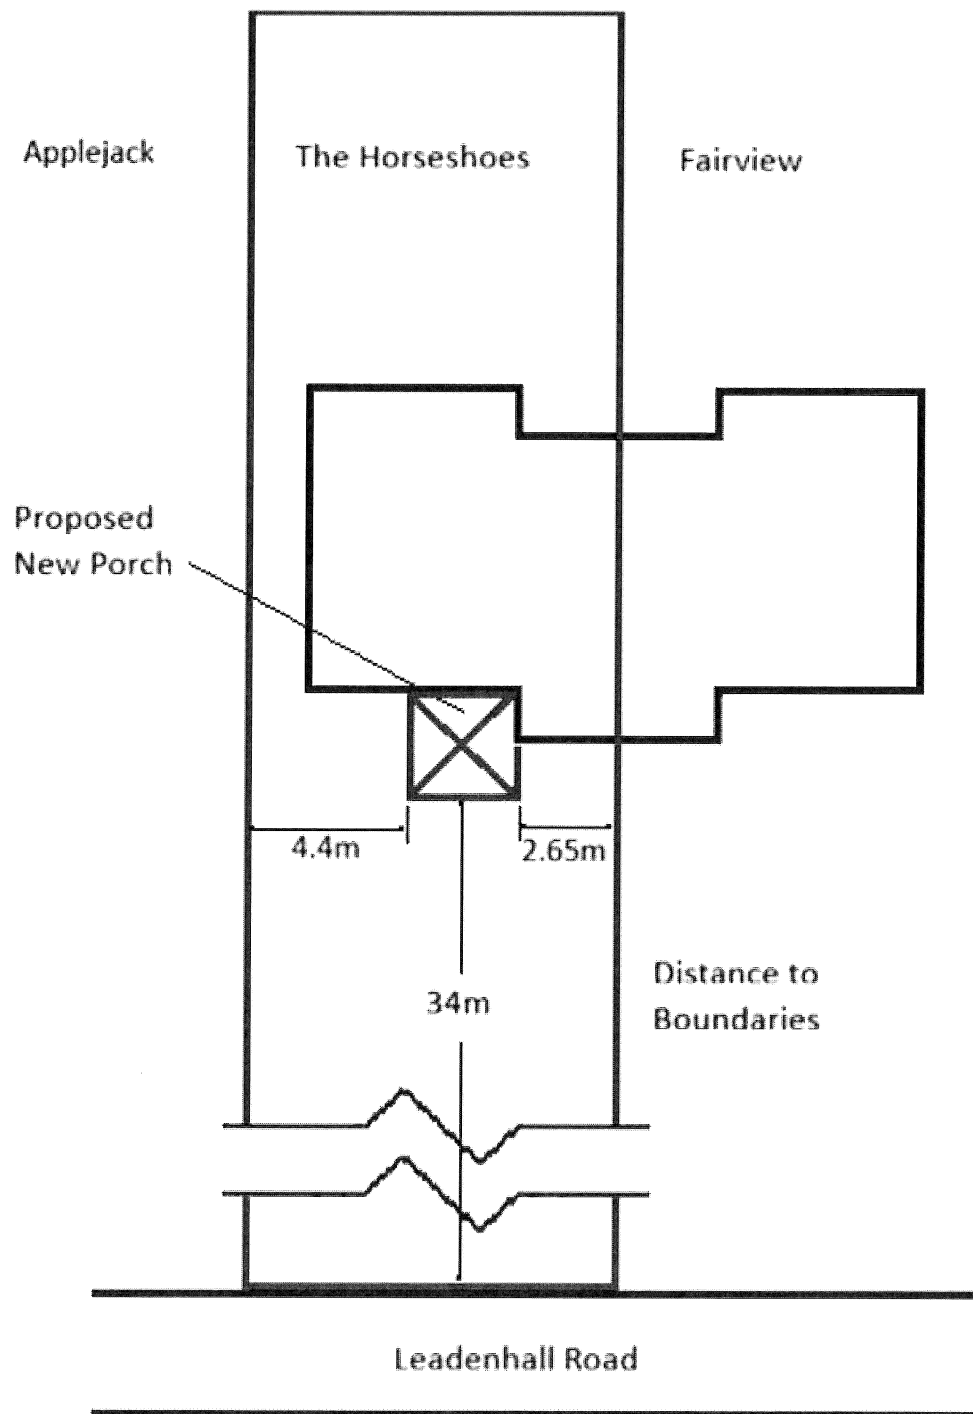

The Horseshoes
Site Plan
Paper Size A4
Scale 1:200