




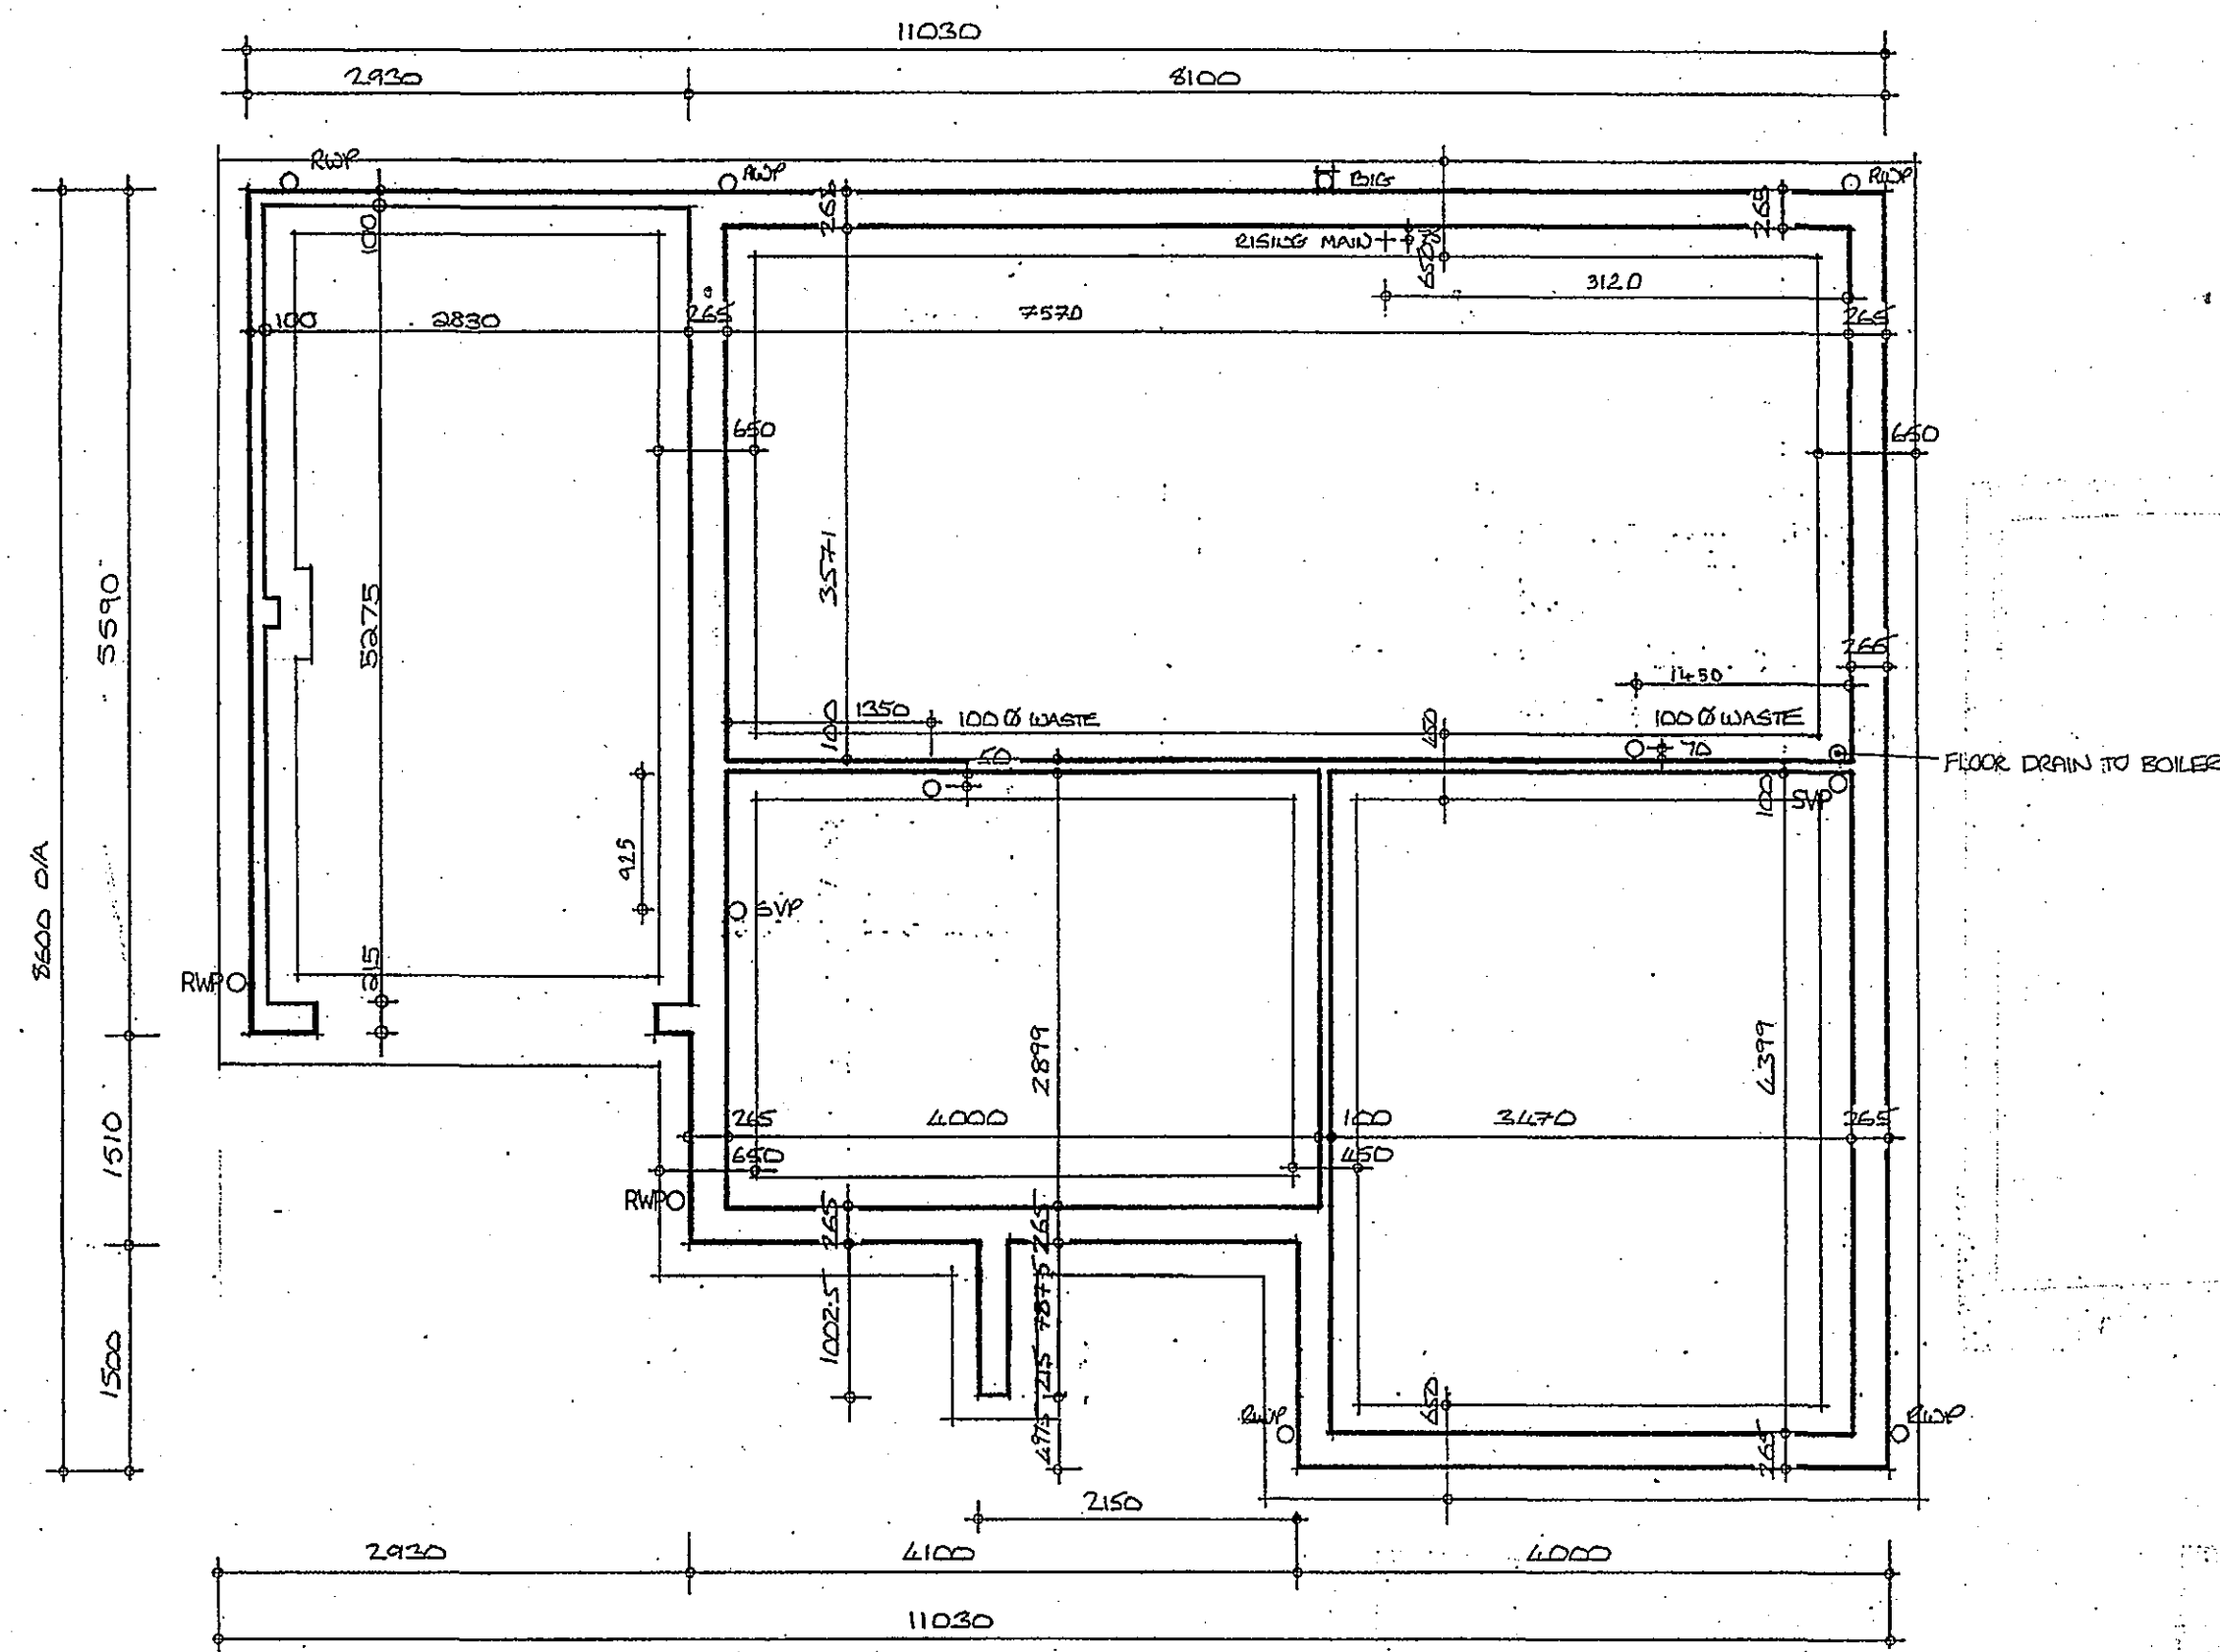


FOUNDATION PLAN

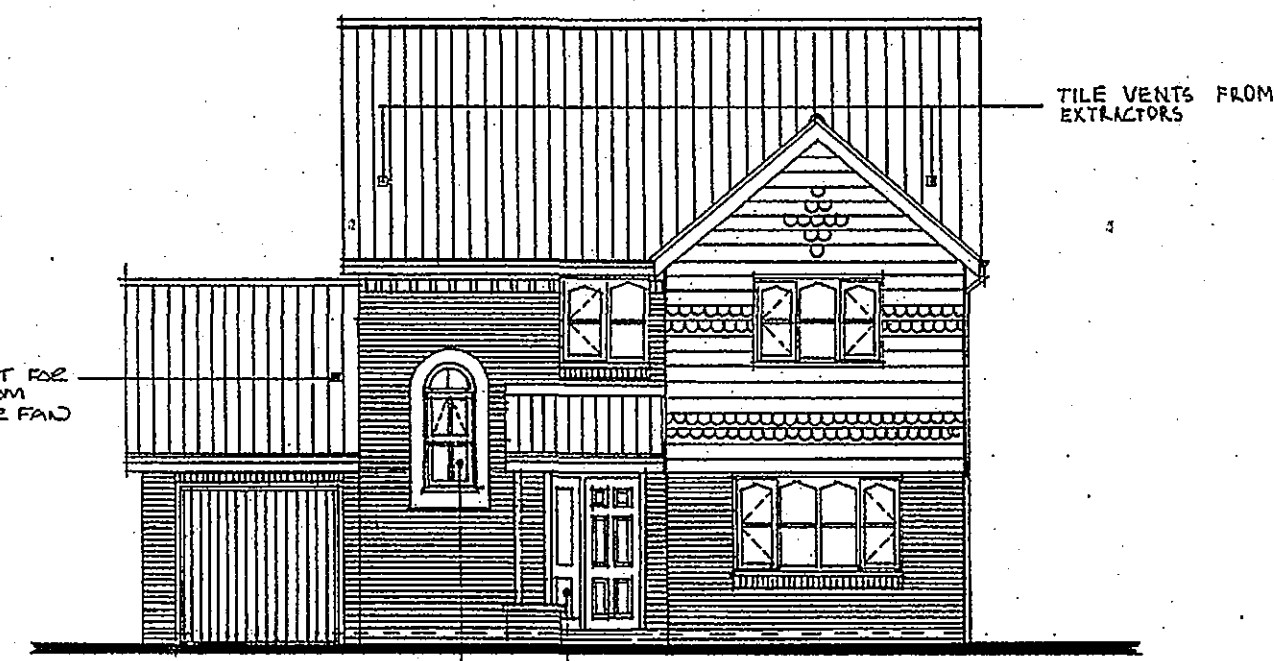


FRONT ELEVATION

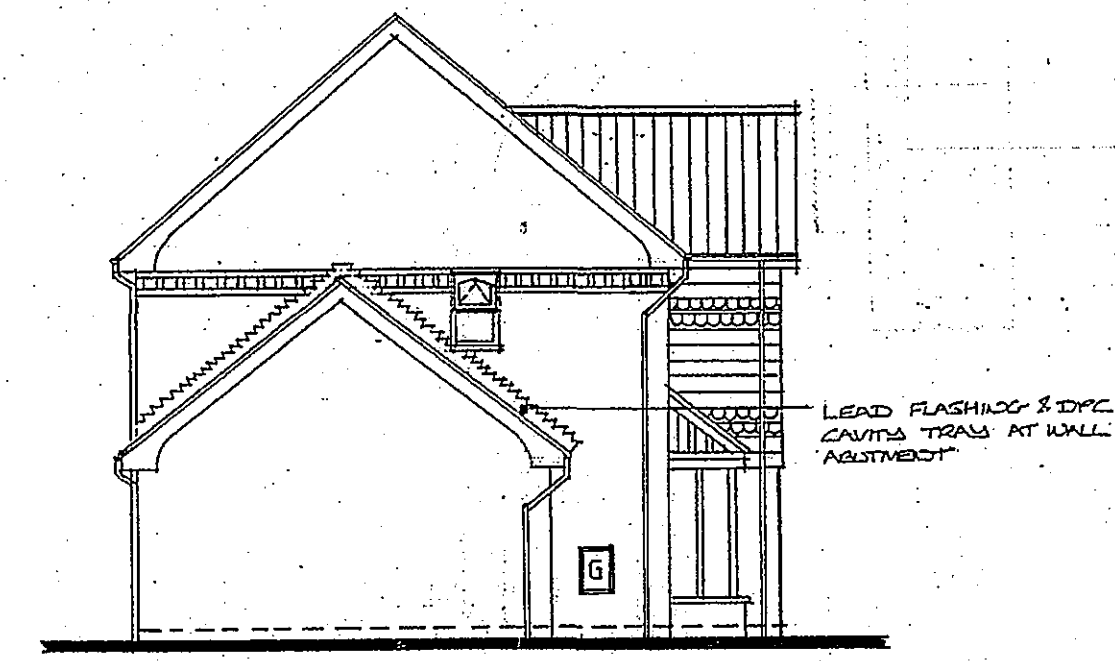


SIDE ELEVATION

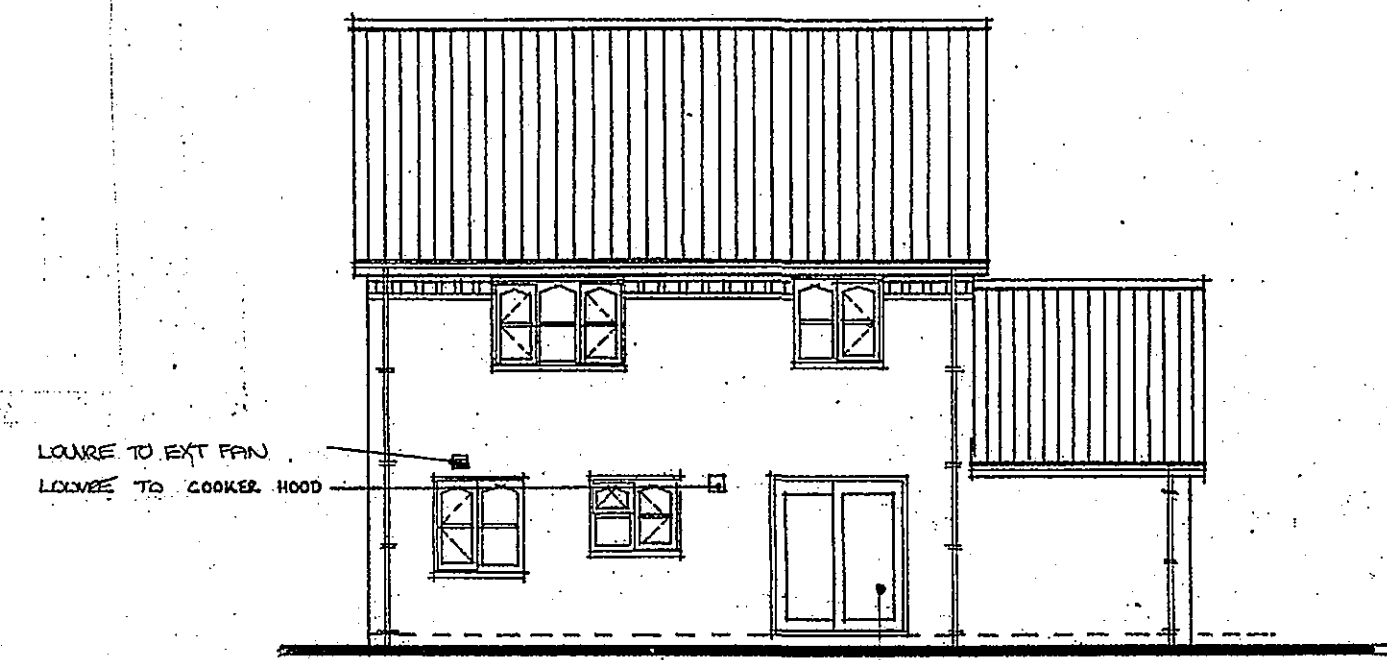


REAR ELEVATION

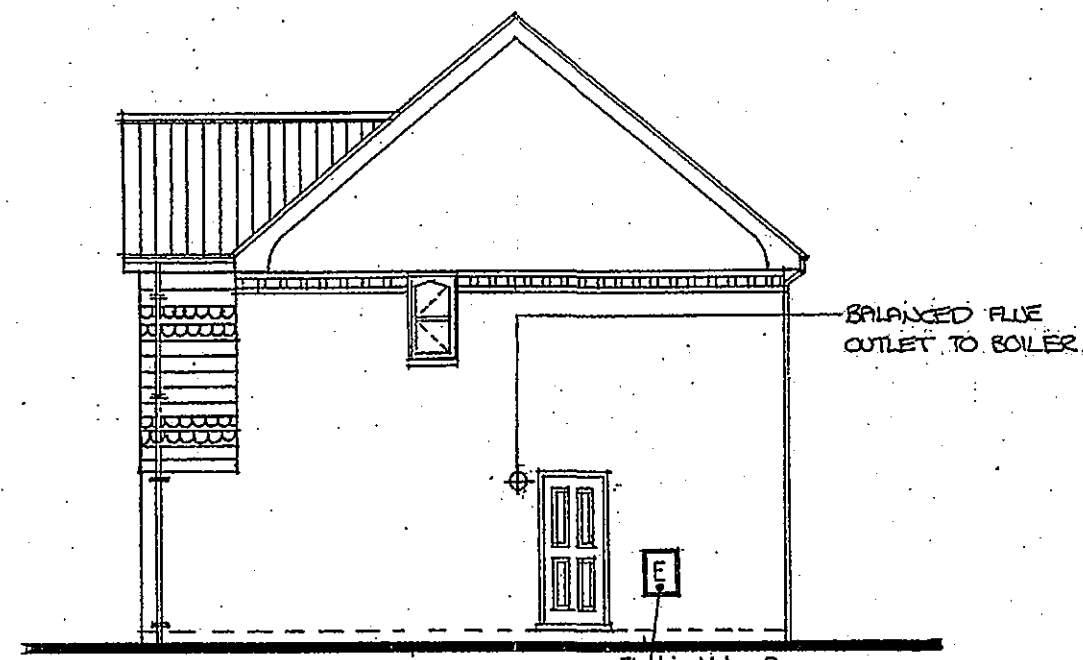

SIDE ELEVATION

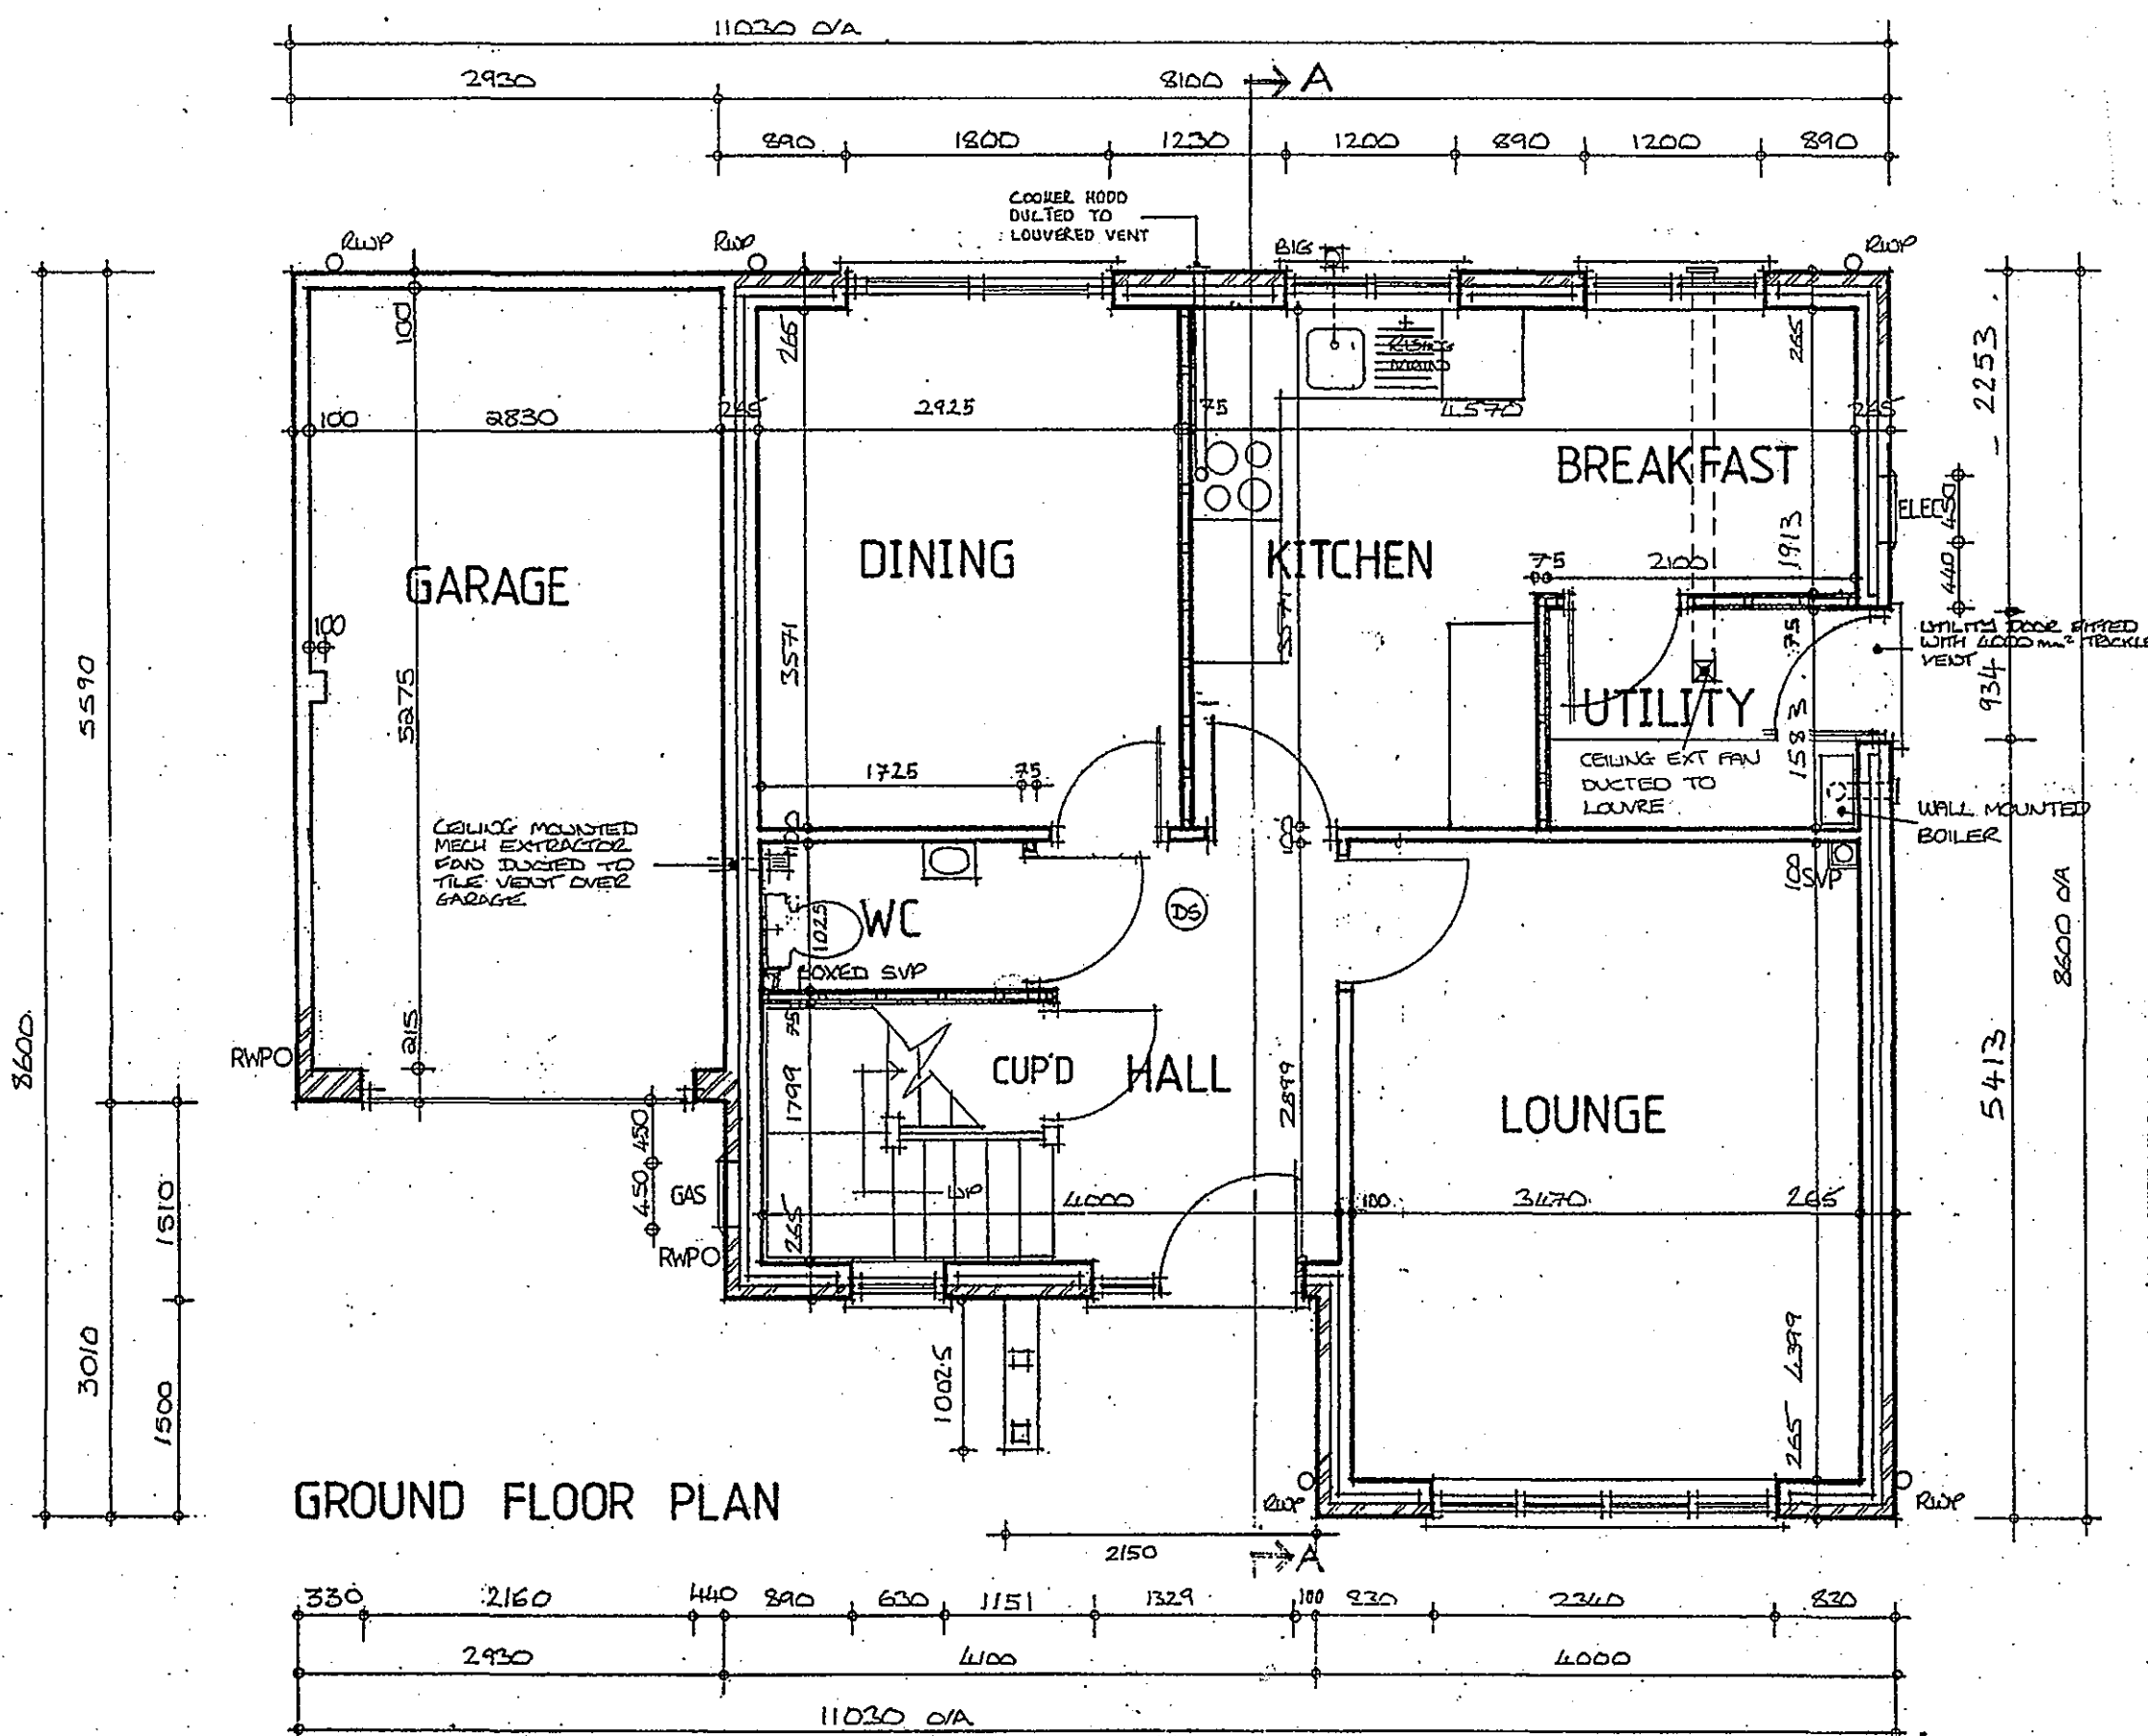

GROUND FLOOR PLAN

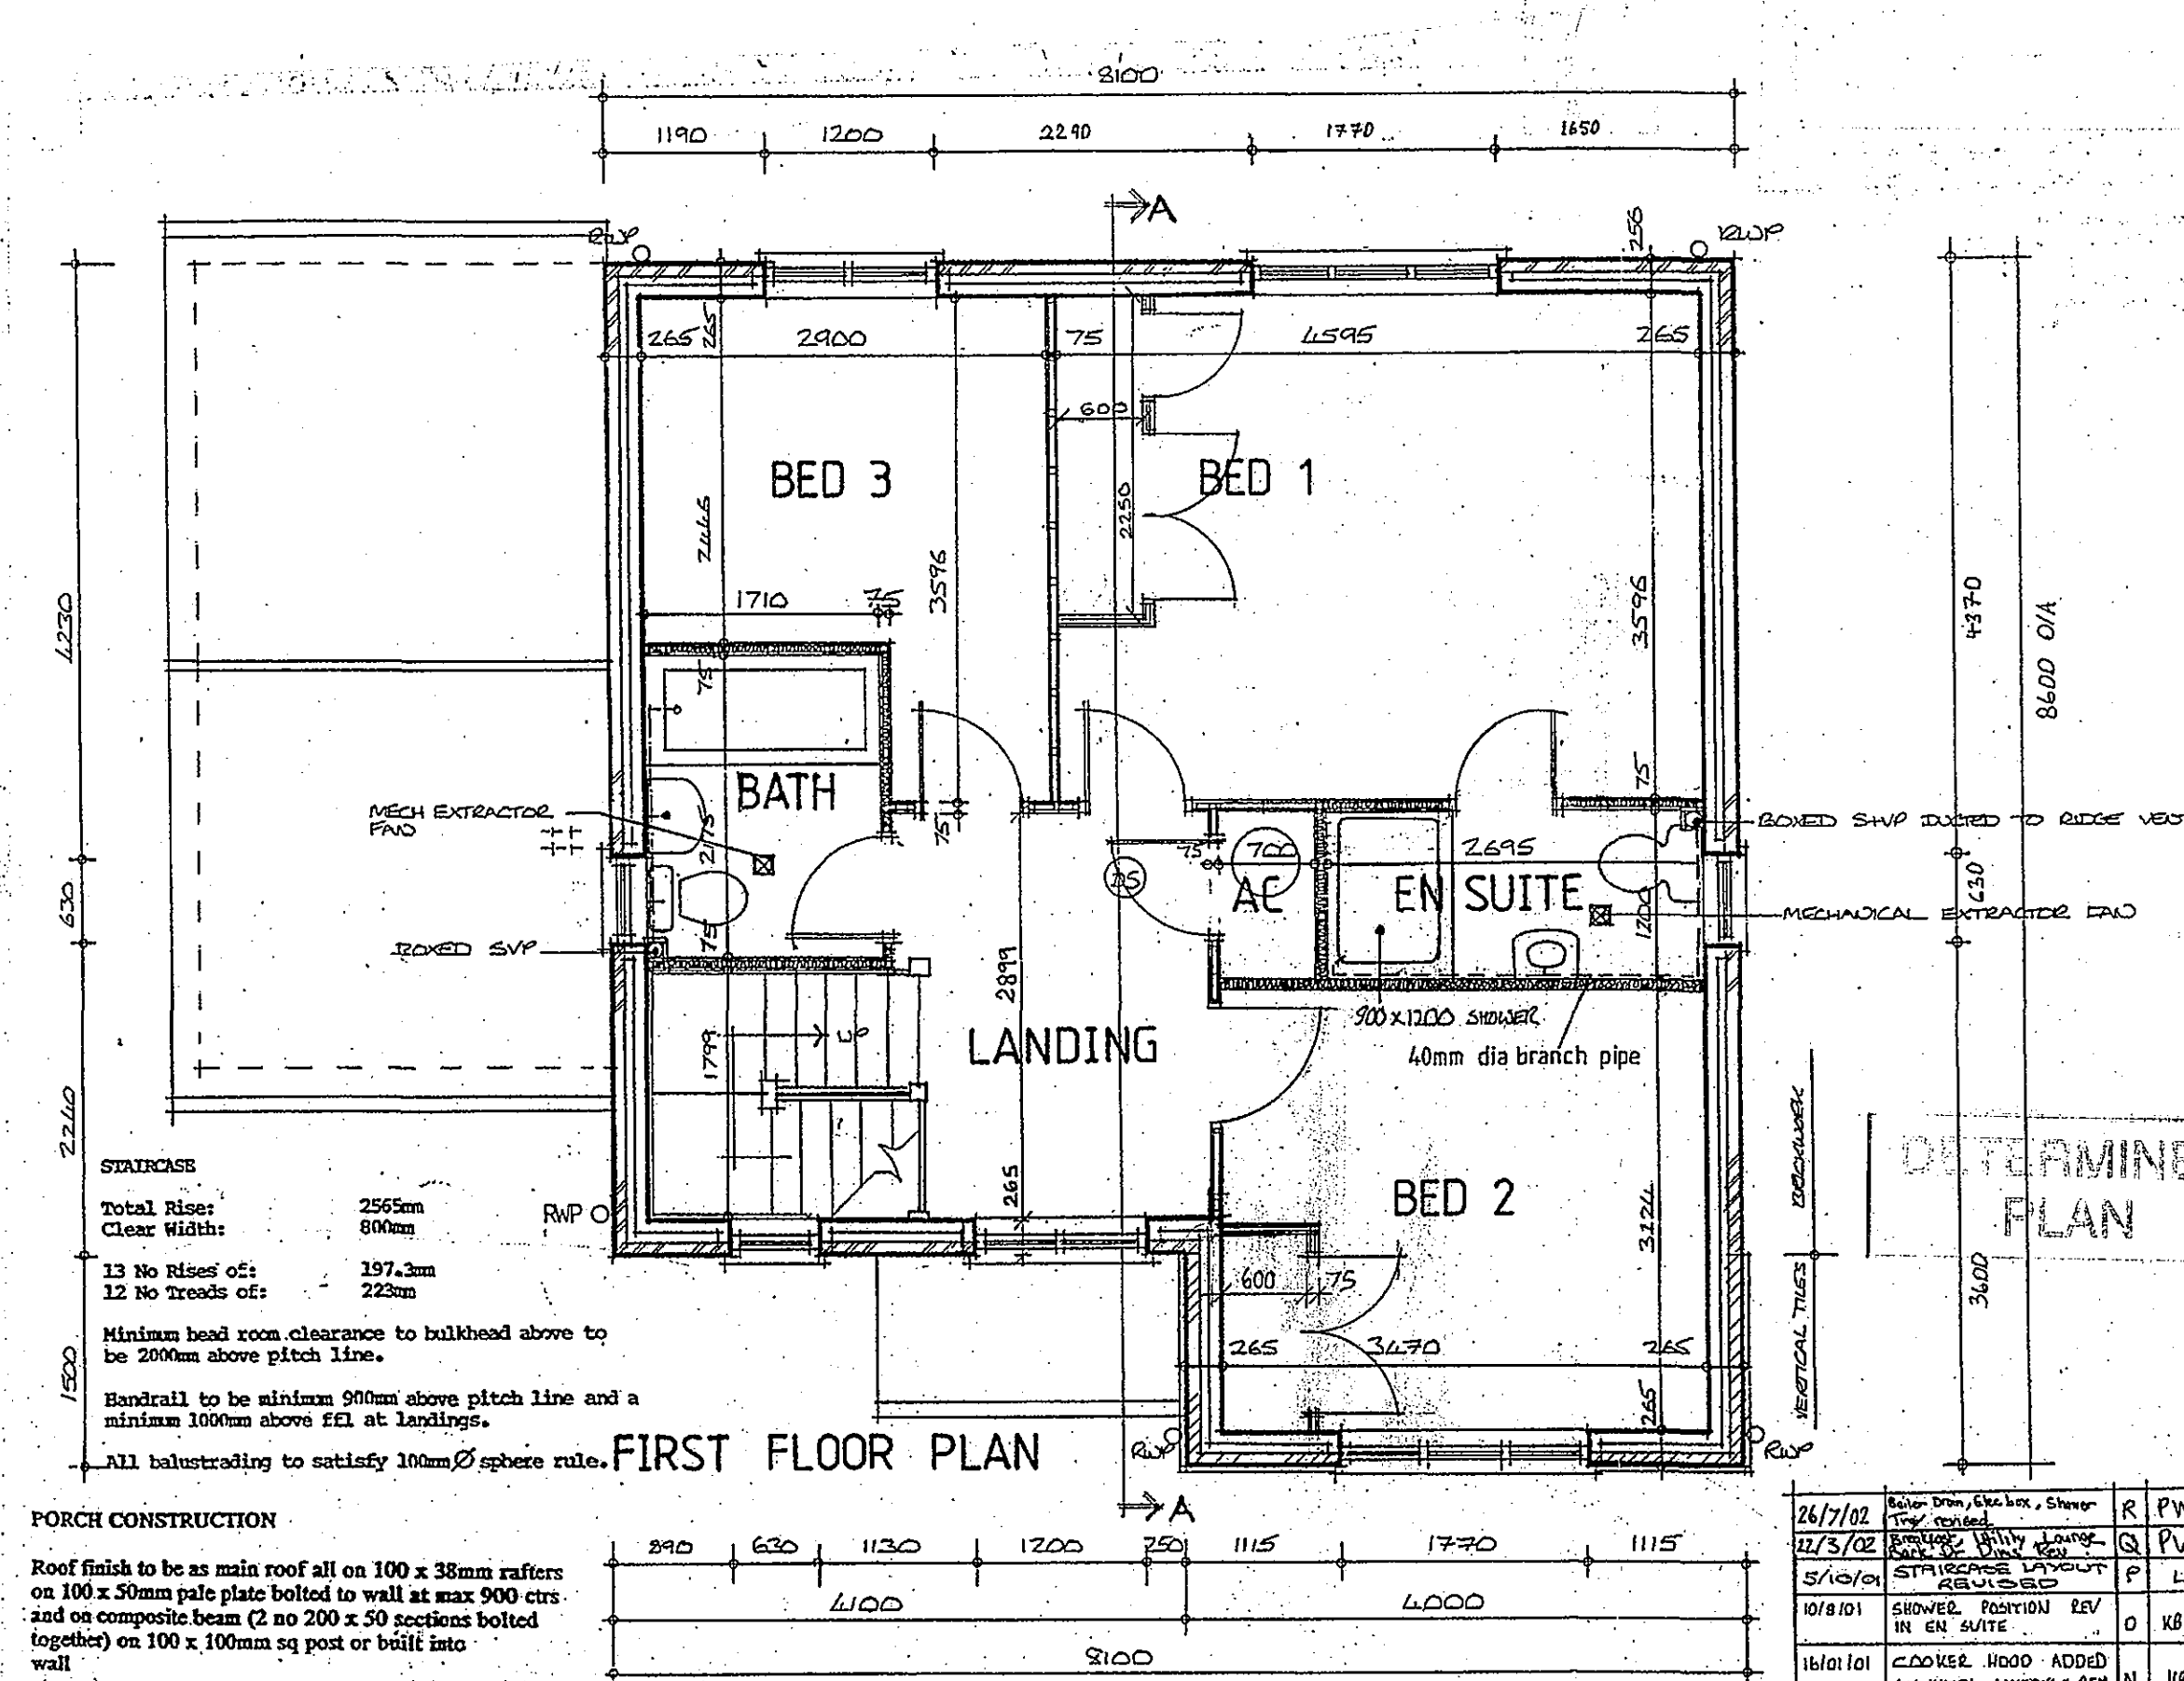

FIRST FLOOR PLAN

PORCH CONSTRUCTION
Roof finish to be as main roof all on 100 x 38mm rafters on 100 x 50mm pale plate bolted to wall at max 900 ctrs and on composite beam (2 no 200 x 50 sections bolted together) on 100 x 100mm sq post or built into wall.

SHDC
PLANNING & DEVELOPMENT
- 8 MAY 2006
Ref: 062106

DRAWING
04 MAY 2006

ISSUED		
19/3/98	SHDC REVISION	H PW
14/1/98	CUPBOARD PUT UNDER STAIRS	G PW
03-3-99	GARAGE DIMS REV	F SA
27-1-99	UTILITY DIMS REVISED	E MC
16-12-98	SHVP SLOPED TO B-SIDE/UTILITY	D MC
26-10-98	DIM WIDTH + LINTEL REVISED	C MC
2-9-98	VENT TO DIL, COUL LINTEL ADJUST, REVERSE LINTEL	B MC
24-9-98	SCHEDULE + FAN DIM AMENDED + W1	A MC
Date:	Description:	

REVISIONS

ALLISON
Homes

Allison House
Barbary Close
West Elm Avenue
Spalding
Leicestershire
PE11 2BS
Tel: 01775 724701 Fax: 01775 782153
Email: headoffice@allisonhomes.org
Allison Homes & Estates Limited is a Private Limited Company

Project:
D-Range House Type
3 Bedroom
1183sq ft
THE ARLINGTON

Drawing Title:
Construction Drawing
Floor plans Elevations &
Foundations

Reference No: D3/SG/02/V7
Drawing No: 01
Revision: ABCDE F G H I J K L M N O P Q R S T U V

Scales: 1:100 1:50
Date: JULY 96
Drawn: [Signature]
Do not scale directly from this drawing. All discrepancies to be brought to the attention of the above office.

Date	Revised By	Description	Revised By
2/7/01	WATKINS	WATKINS	WATKINS
3/09/03	WATKINS	WATKINS	WATKINS
20/3/03	WATKINS	WATKINS	WATKINS
27/2/03	WATKINS	WATKINS	WATKINS
2/7/01	WATKINS	WATKINS	WATKINS
3/09/03	WATKINS	WATKINS	WATKINS
20/3/03	WATKINS	WATKINS	WATKINS
27/2/03	WATKINS	WATKINS	WATKINS
