


Key	
NHRW	Non-habitable room window
HRW	Habitable room window
SVP	Soil vent pipe

NHRW	Non-habitable room window
HRW	Habitable room window
SVP	Soil vent pipe

SVP	Soil vent pipe
-----	----------------

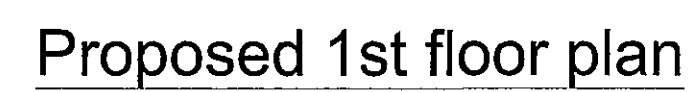

B	15.03.07	Issued with pre-application enquiry
A	13.03.07	Issued to Estate Agent for comment

PRELIMINARY ISSUE

Prop. First Floor Plan

39-41 High St
Holbeach

Scale: 1:50 @ A1	Date: 08.03.07	Drawn: AS
------------------	----------------	-----------

Whiskey Jack Developments Ltd
Spectrum, 56-58 Benson Road Birchwood, Warrington, WA3 7PQ
Tel: 01925 285006 - Fax: 01925 285007