
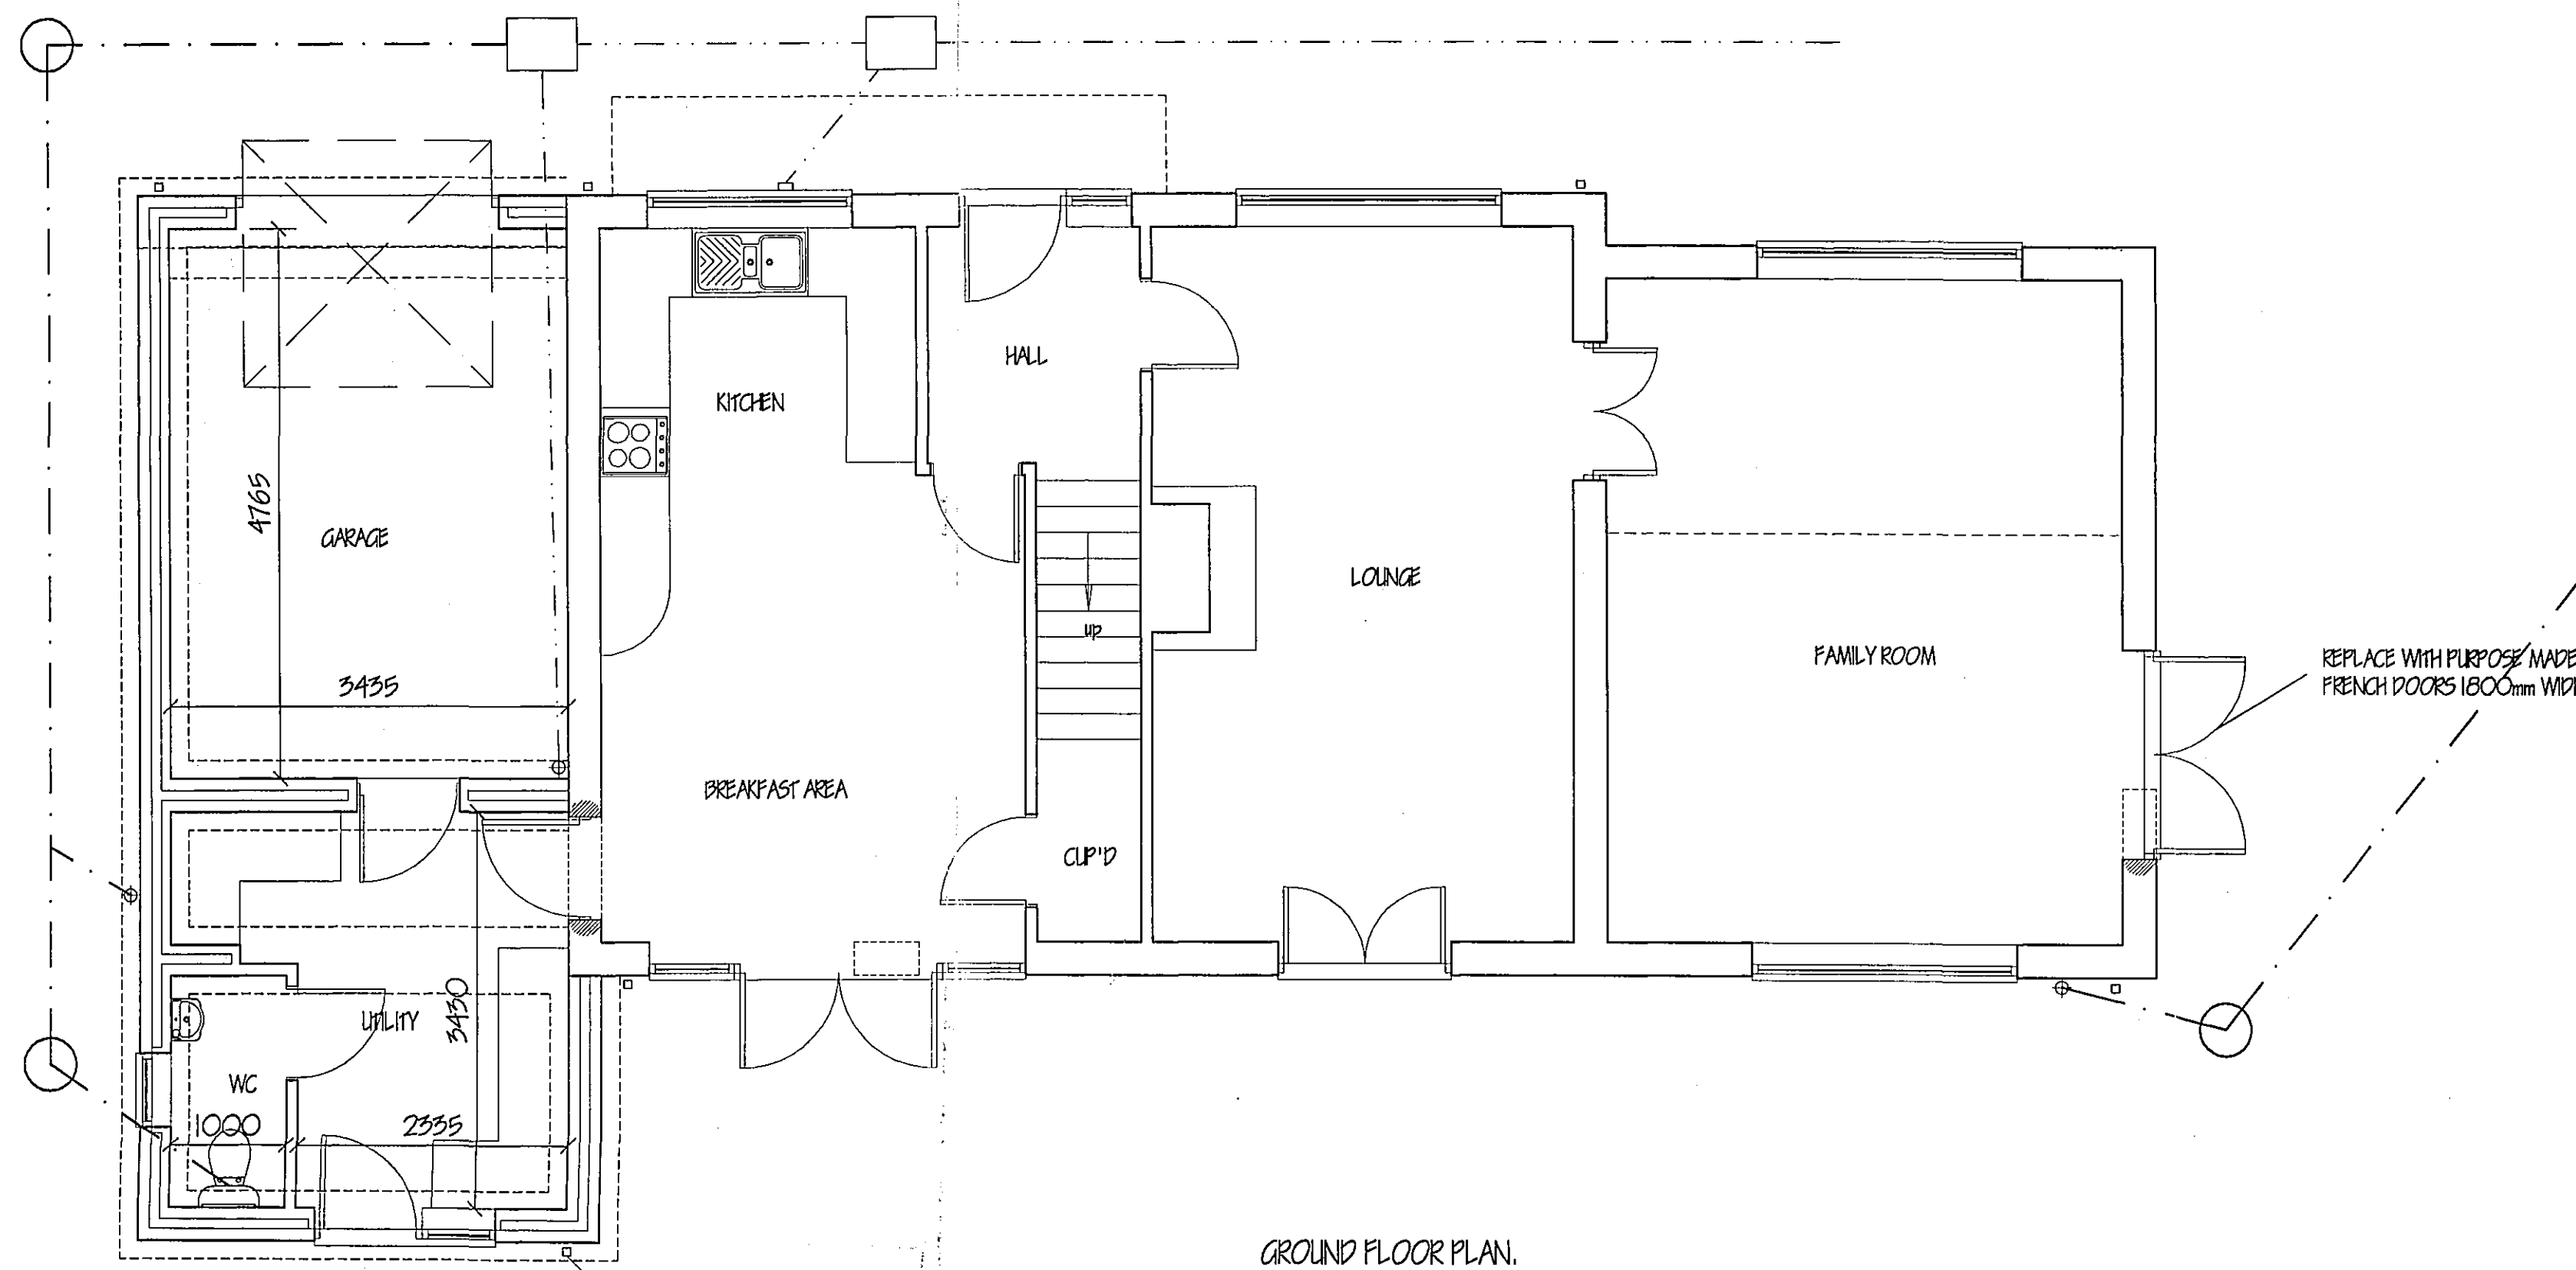
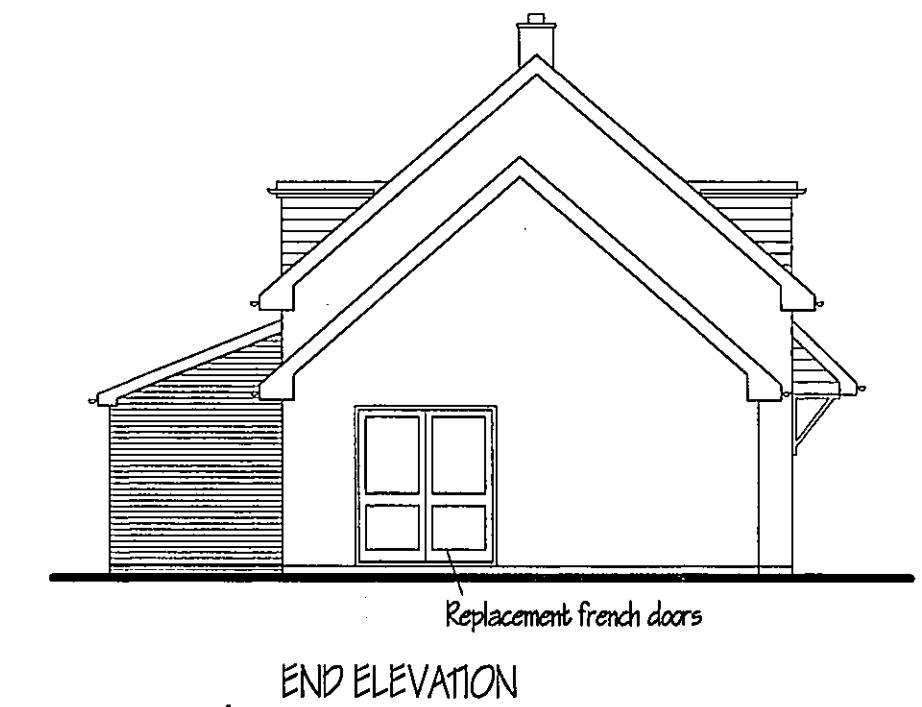
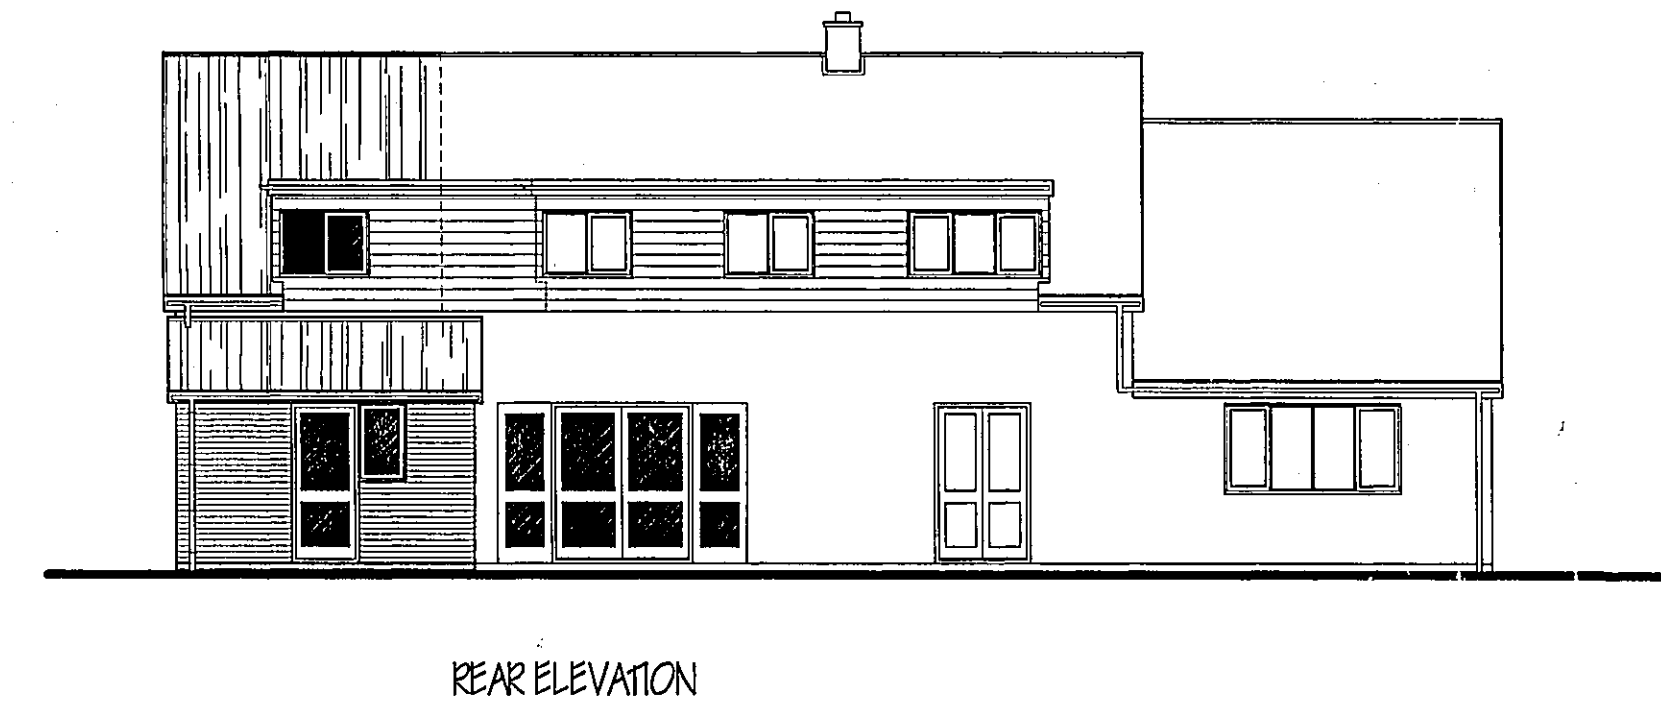
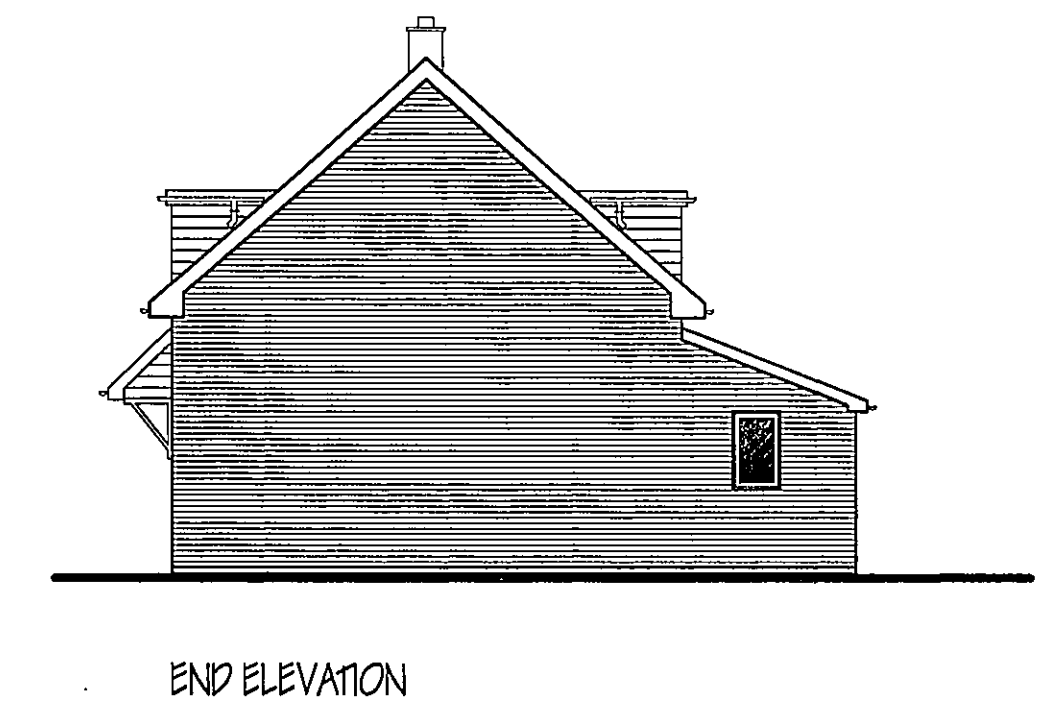
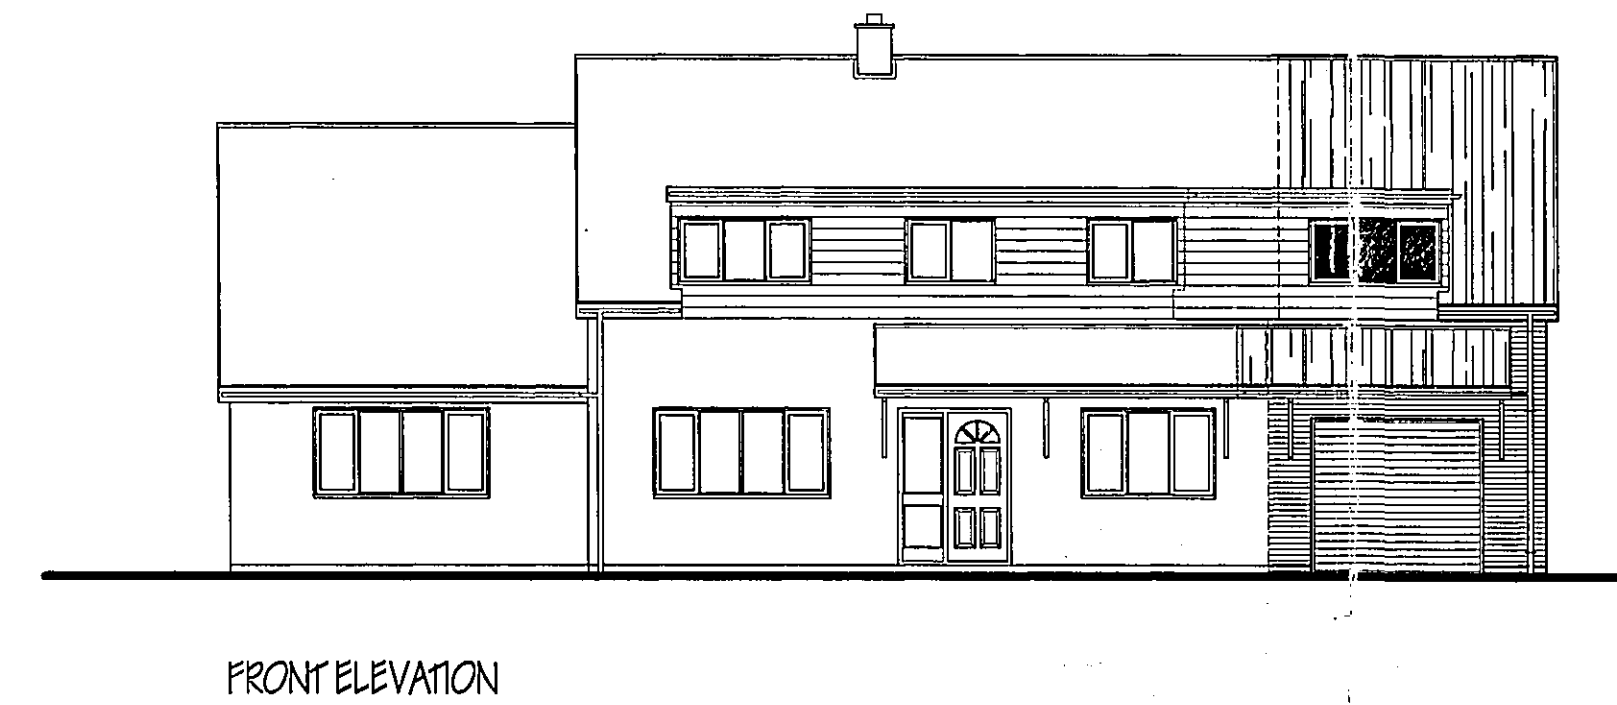


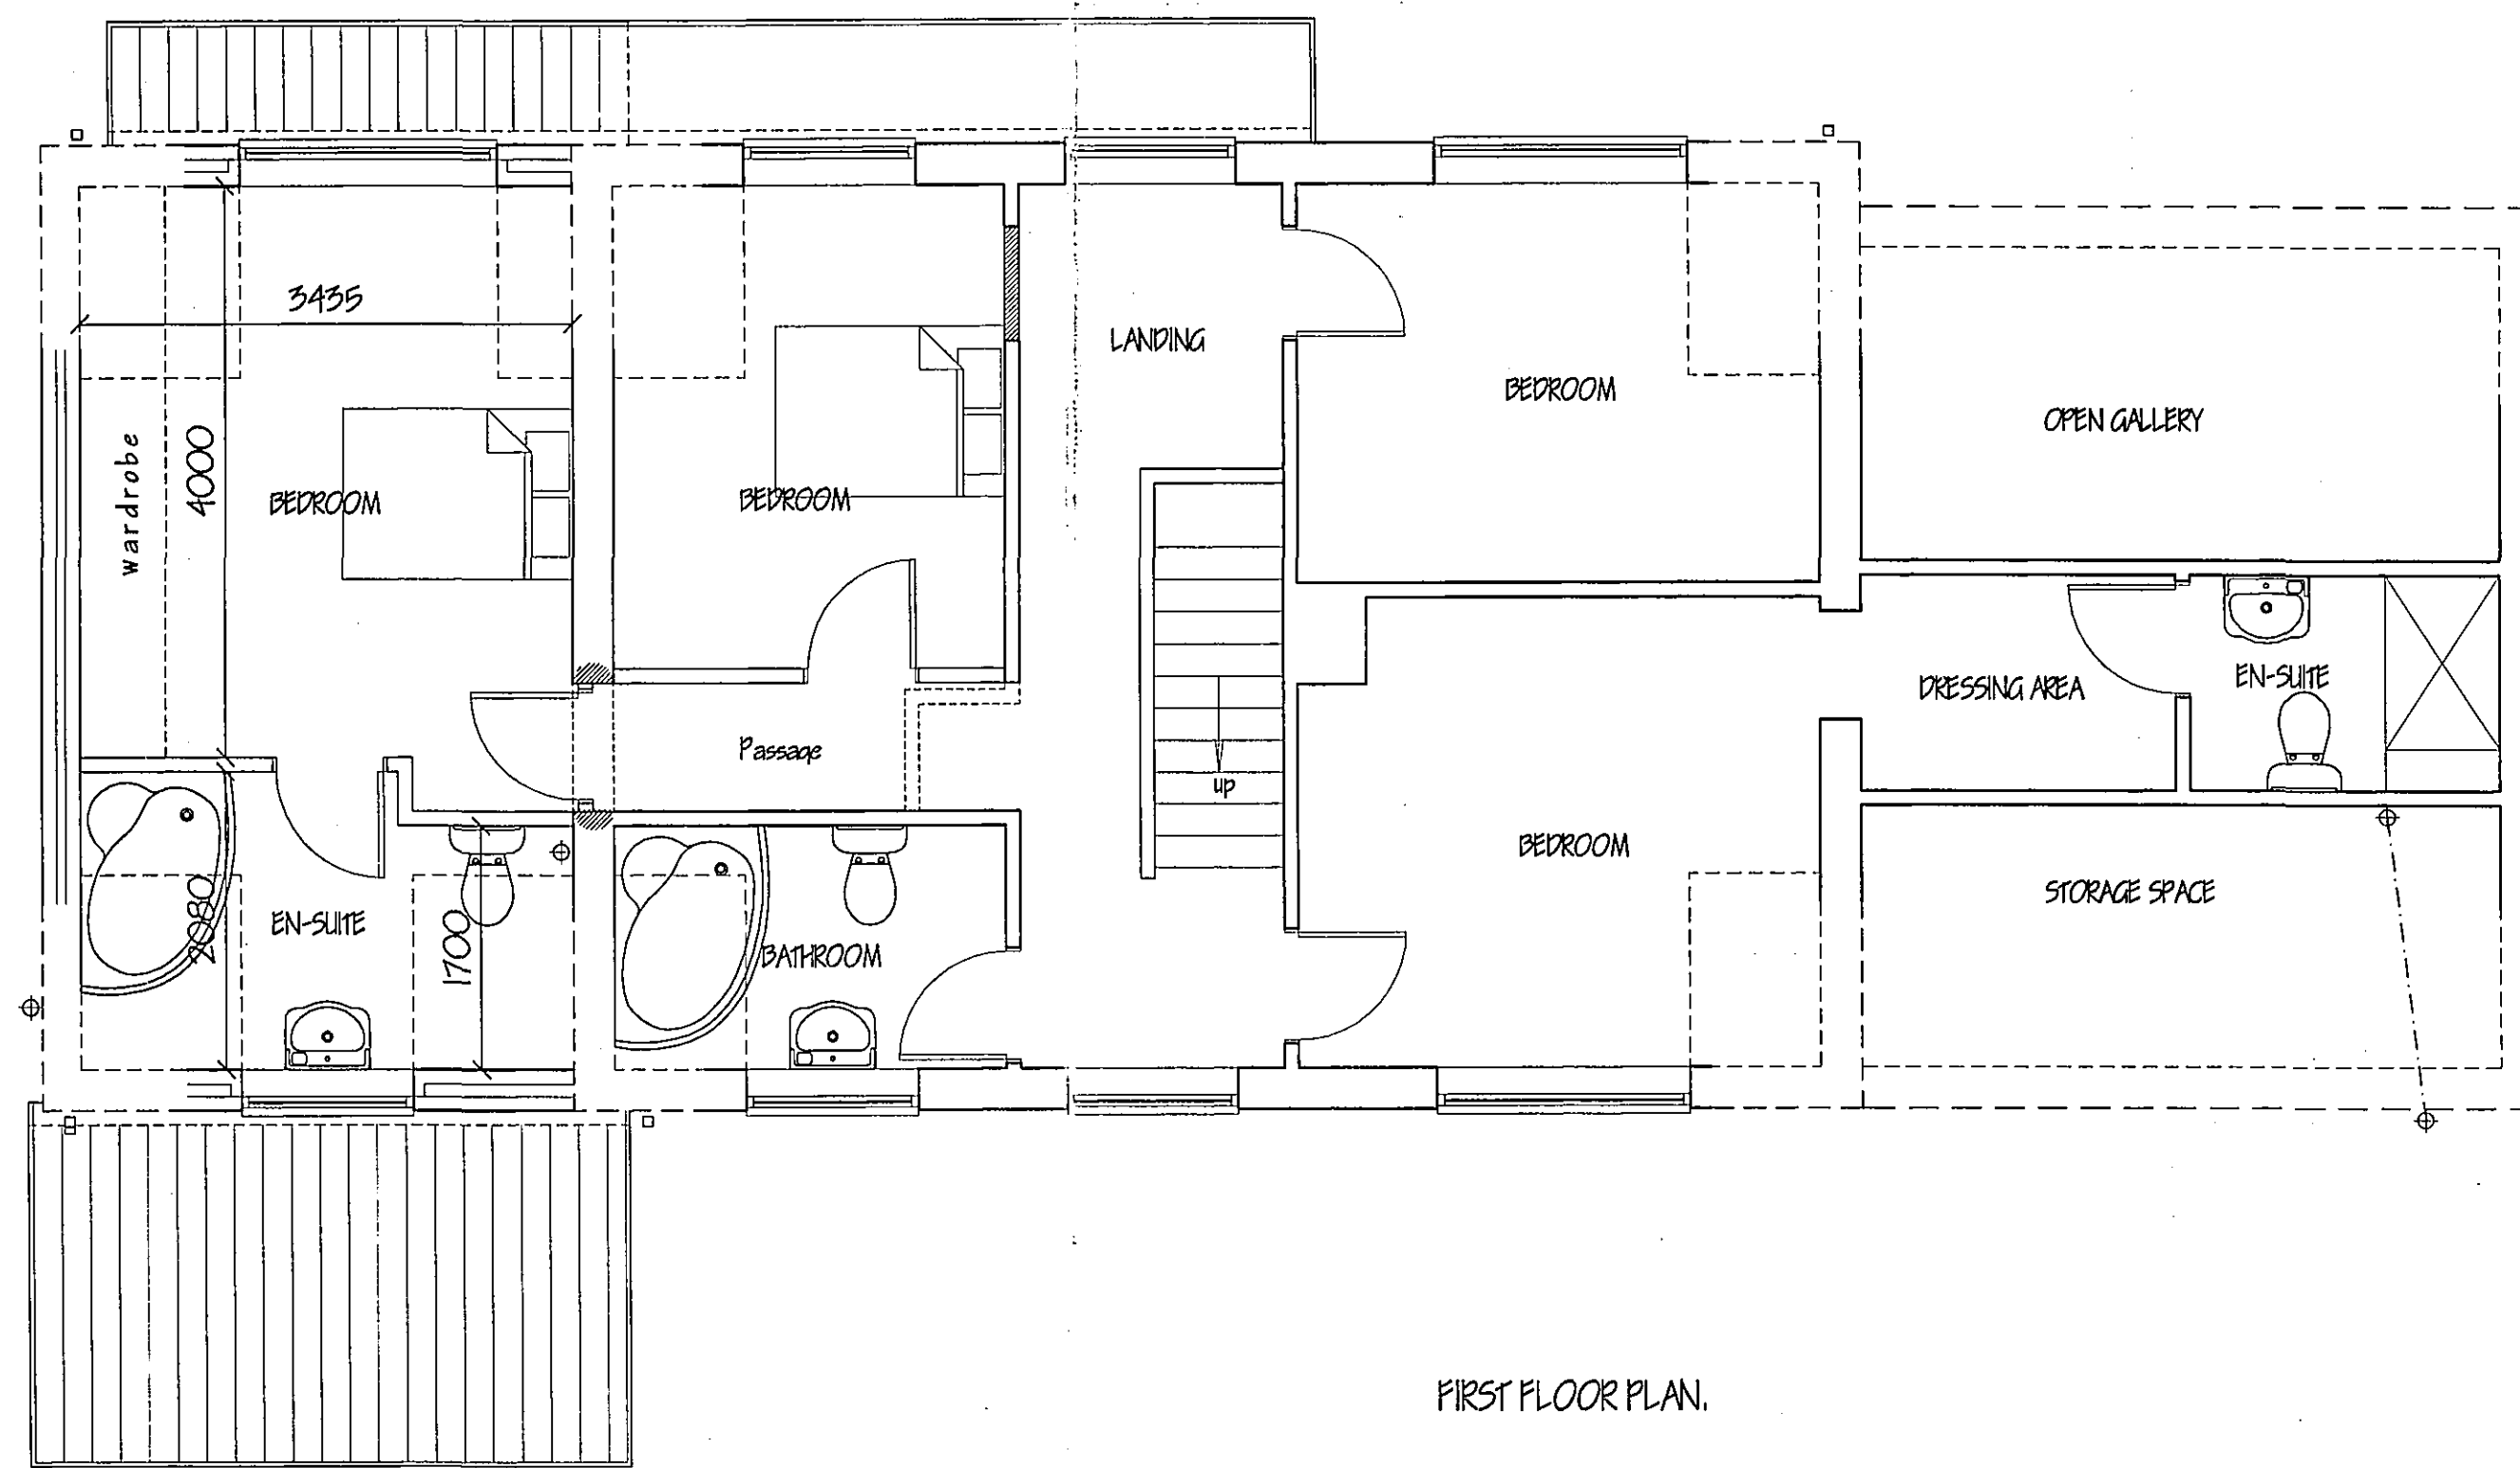

S40C
Planning & Development
19 DEC 2005
Ref: 1723/05

DETERMINED
PLAN

A	CLIENTS AMENDMENTS	REV. OS.	
per	revision	date	
G. R. MERCHANT LENG AMICE FIWO ARCHITECTURAL, STRUCTURAL AND LAND DRAINAGE CONSULTANTS Unit 4, Wright Mews 12A Park Road, Holbeach, Spalding, Lincs. PE12 7ZE Tel: 01454 490600 Fax: 01454 488744 E-Mail: G. R. Merchant @ Merchant. F0. Co. UK 			
Project			
EXTENSION & ALTERATIONS "BRAWLEY" 110 ROMAN BANK, HOLBEACH BANK. PE12 8D1.			
Client			
MRS. J. TONINON & MR. O. R. OLDHAM.			
Drawing			
FLOOR PLANS & ELEVATIONS - PROPOSED.			
Job Ref.		Drawing No.	
1260-OS.		02A	
Date		Drawn	
DEC '03.		GRM.	
Scales			
1/50, 1/100.			
DO NOT SCALE FROM THIS DRAWING This drawing is copyright and may not be altered, traced, photographed or used for any other purpose other than that for which it was made. The General Contractor is to check all dimensions on site and report any discrepancies to the Architect. All Builders shall be responsible for obtaining local authorities consent for any proposed alterations. The Architect shall not be responsible for any alterations or structural conditions which may be discovered during construction unless specifically requested for the Architect as that responsibility may be considered. This and any other requirements in respect of drawings shall be subject to the standard applicable conditions before finalisation works is undertaken. This drawing is limited to the scope of a normal contract award. Once the work has been taken in hand by the contractor, the contractor is to be responsible for the purpose of obtaining Planning & Building Regulations approval. This drawing must not be used as a normal contract award. The works will not be taken in hand by the contractor until the R. Merchant or any representative has seen it. It is the client or their appointed agents responsibility to control buildings etc. in order to ensure compliance with applicable regulations, variations to orders and related materials. In order to ensure compliance with applicable regulations,			