




LOCATION PLAN 1/250

LANDSCAPING & BOUNDARY TREATMENT SCHEME

- A - SILVER BIRCH (BETULA PENDULA) FEATHERED
- B - WHITEBERRY (SORBUS ARBA) FEATHERED
- C - HAWTHORN (CRATAEGUS LAEVIGATA) FEATHERED
- D - PROPOSED 1.8 METRE HIGH CLOSE BOARDED FENCING
- E - 1.8 METRE HIGH BRICK WALL
- F - EXISTING 1.8 METRE CLOSE BOARDED FENCING
- G - 1.8 METRE VERTICAL CLOSE BOARDED FENCING

All planting to be in accordance with BS 4423:1989 and amendment No. 1 (1991)  
 All trees to be planted with minimum 0.6m plastic mulch mat and to be staked, tied and tubed.  
 1/3 to 1/2 bag of peat free and shrub planting compost to be incorporated into backfill for each tree hole.

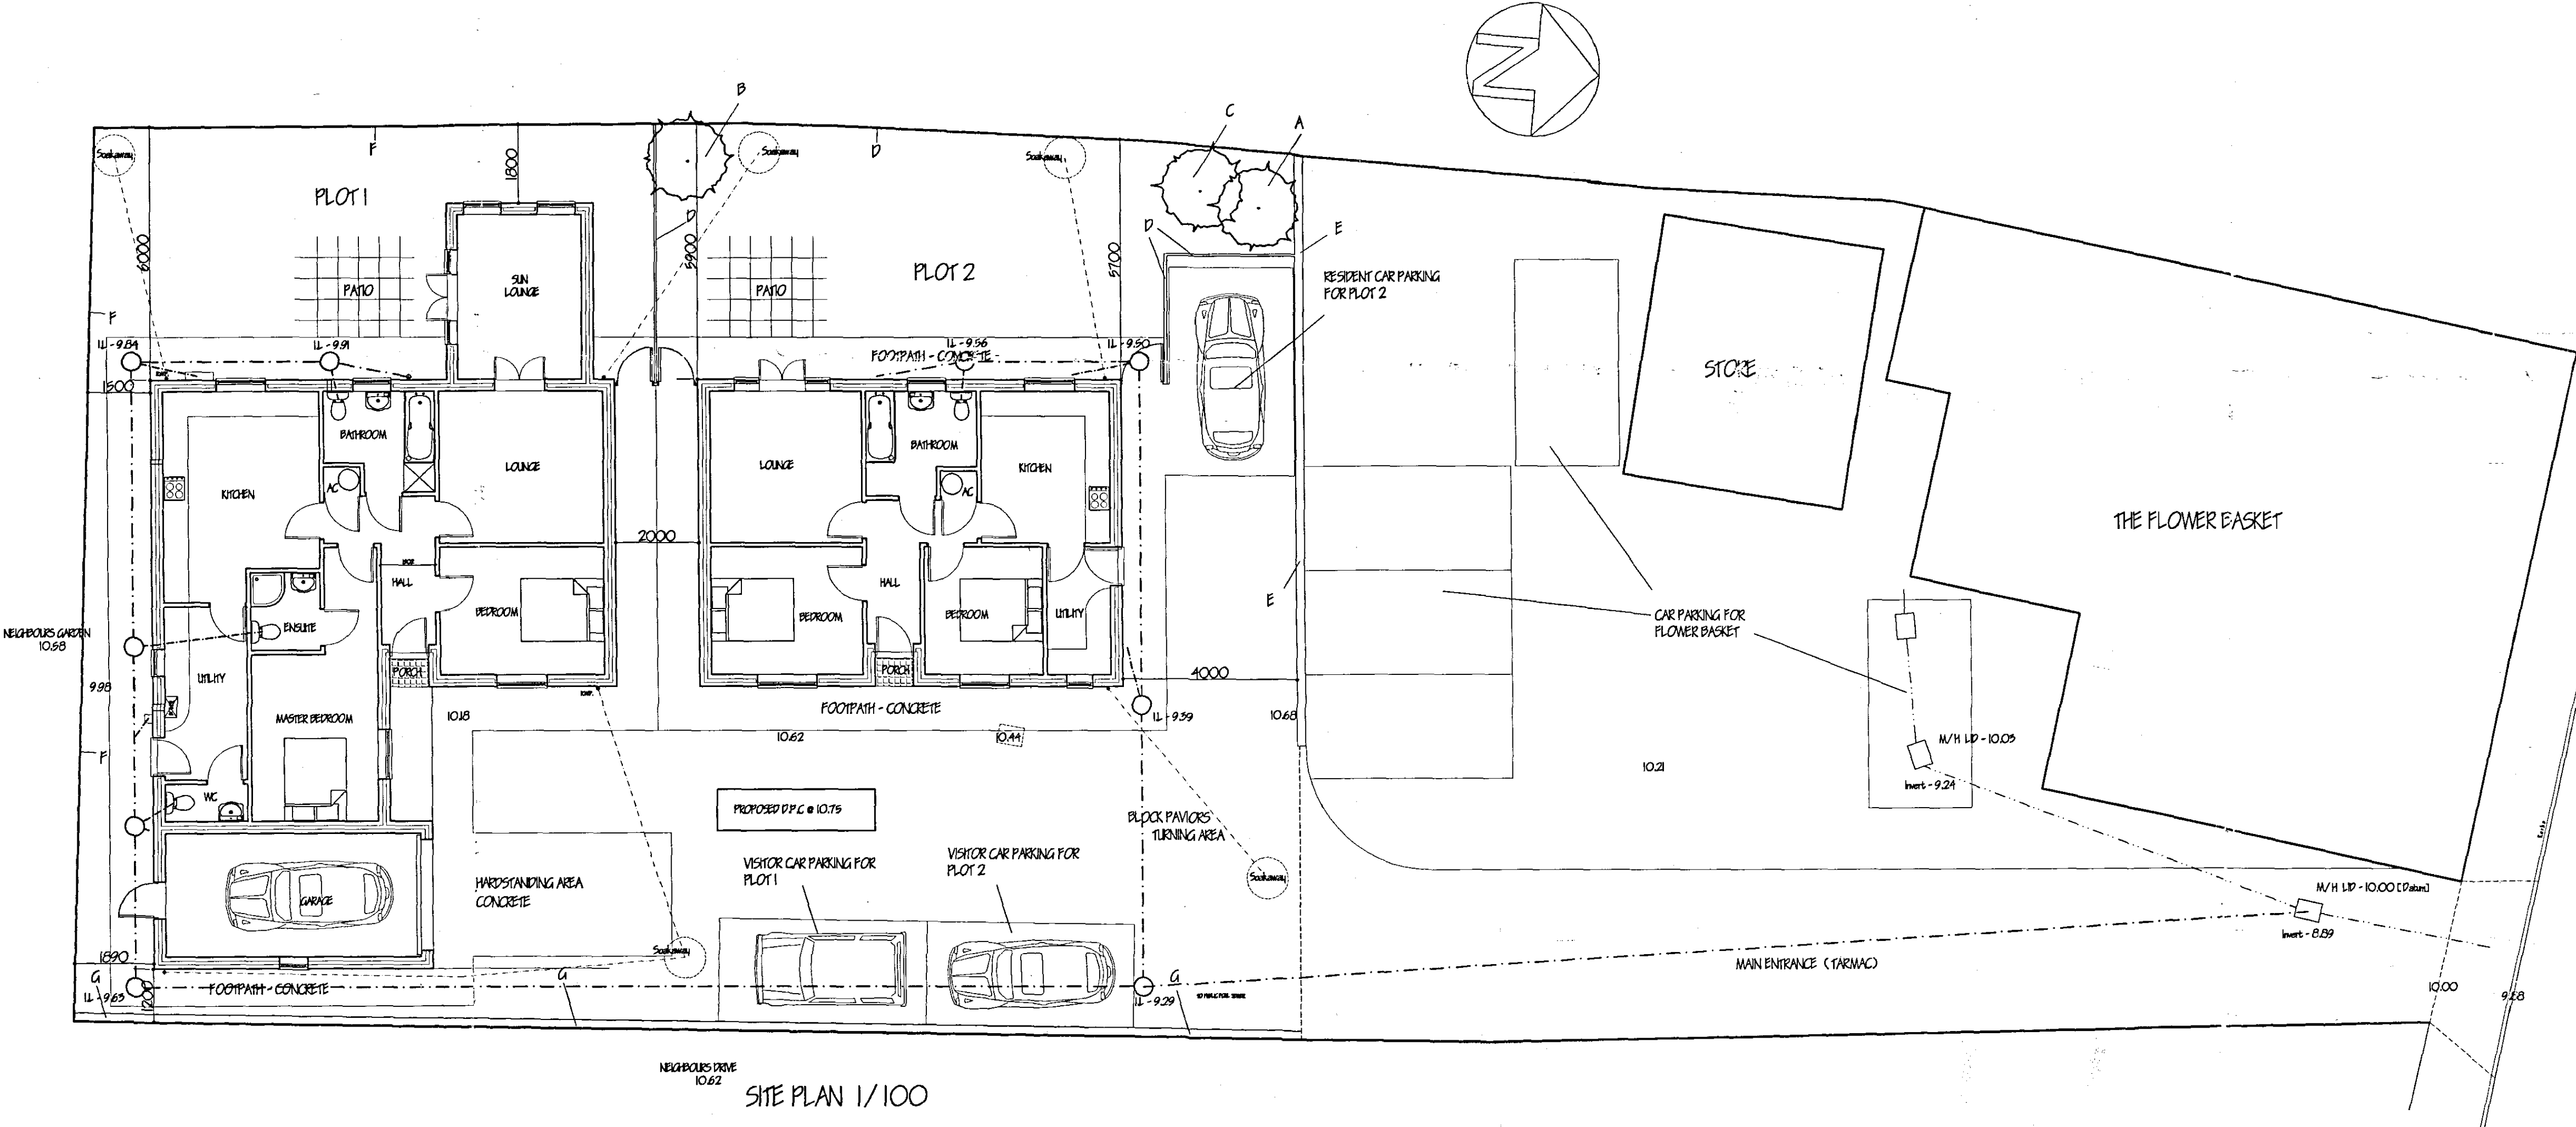

SITE PLAN 1/100

|   |                    |
|---|--------------------|
| G. R. MERCHANT<br>I. ENG AMICE FWO<br>ARCHITECTURAL, STRUCTURAL<br>AND LAND DRAINAGE<br>CONSULTANTS<br>Unit 4, Wrights Mow<br>12A, Park Road, Holbeach,<br>Spalding, Lincs. PE12 7EE<br>Tel: 01436 450800<br>Fax: 01436 425744<br>E-Mail: G. R. Merchant @ Merchant. FD.<br>Co. UK   |                    |
| Project<br>RESIDENTIAL DEVELOPMENT TO REAR OF<br>FLOWER BASKET<br>HOLBEACH<br>Lincs   |                    |
| Client<br>MR & MRS G. AMBROSE   |                    |
| Drawing<br>BLOCK PLAN & LOCATION PLAN   |                    |
| Job Ref.<br>1443/06   | Drawing No.<br>05. |
| Date<br>MAY '06.   | Drawn<br>GRM       |
| Scales<br>1/100 1/2500   |                    |
| <p><b>DO NOT SCALE FROM THIS DRAWING</b></p> <p>This drawing is copyright and may not be altered, traced, photographed or used for any other purpose other than that for which it is issued. The General Contractor is to check all dimensions on site and report any discrepancies to the Architect. All details shown on this drawing including foundations are based upon typical site conditions related to the area. No responsibility can be accepted for abnormal conditions which may be discovered during construction unless reported to the Architect so that design amendments may be considered. Site and survey are recommended in respect of foundations to establish specific site conditions before foundation work is undertaken. This drawing is limited to the amount of information contained and does not purport to contain a full specification of the works. It is solely for the purpose of obtaining Planning/Building Regulation approval. This drawing must not be used as a contract document. The works will not be supervised or inspected on site by G. R. Merchant or any representative thereof. It is the client or their appointed agents responsibility to control workmanship, substitution of materials, adherence to specification, retention to contract etc.</p> <p>All materials to be new unless otherwise stated and all components and materials etc. to be used fitted and installed etc. in strict accordance with manufacturers instructions and relevant code of practice. Materials shall conform to appropriate British standard specification or BSA certificate or European code equivalent. The Employer/Client shall ensure that the selected contractor is competent with and adopts all measures necessary to achieve compliance with Health and Safety legislation for Building sites and Work places. The Employer/Client is advised that should the works need to comply with the Construction Design and Management Regulations an independent Planning Supervisor will be required. The works shall comprise of all that is shown on the drawing and details. Work that may not specifically shown but may be reasonably inferred as necessary to carry out the works shall be deemed to be included.</p> |                    |