


B: Possible location of new tubular access

SHDC
Planning & Development

- 2 APR 2004

Ref: OHS104

DETERMINED
PLAN

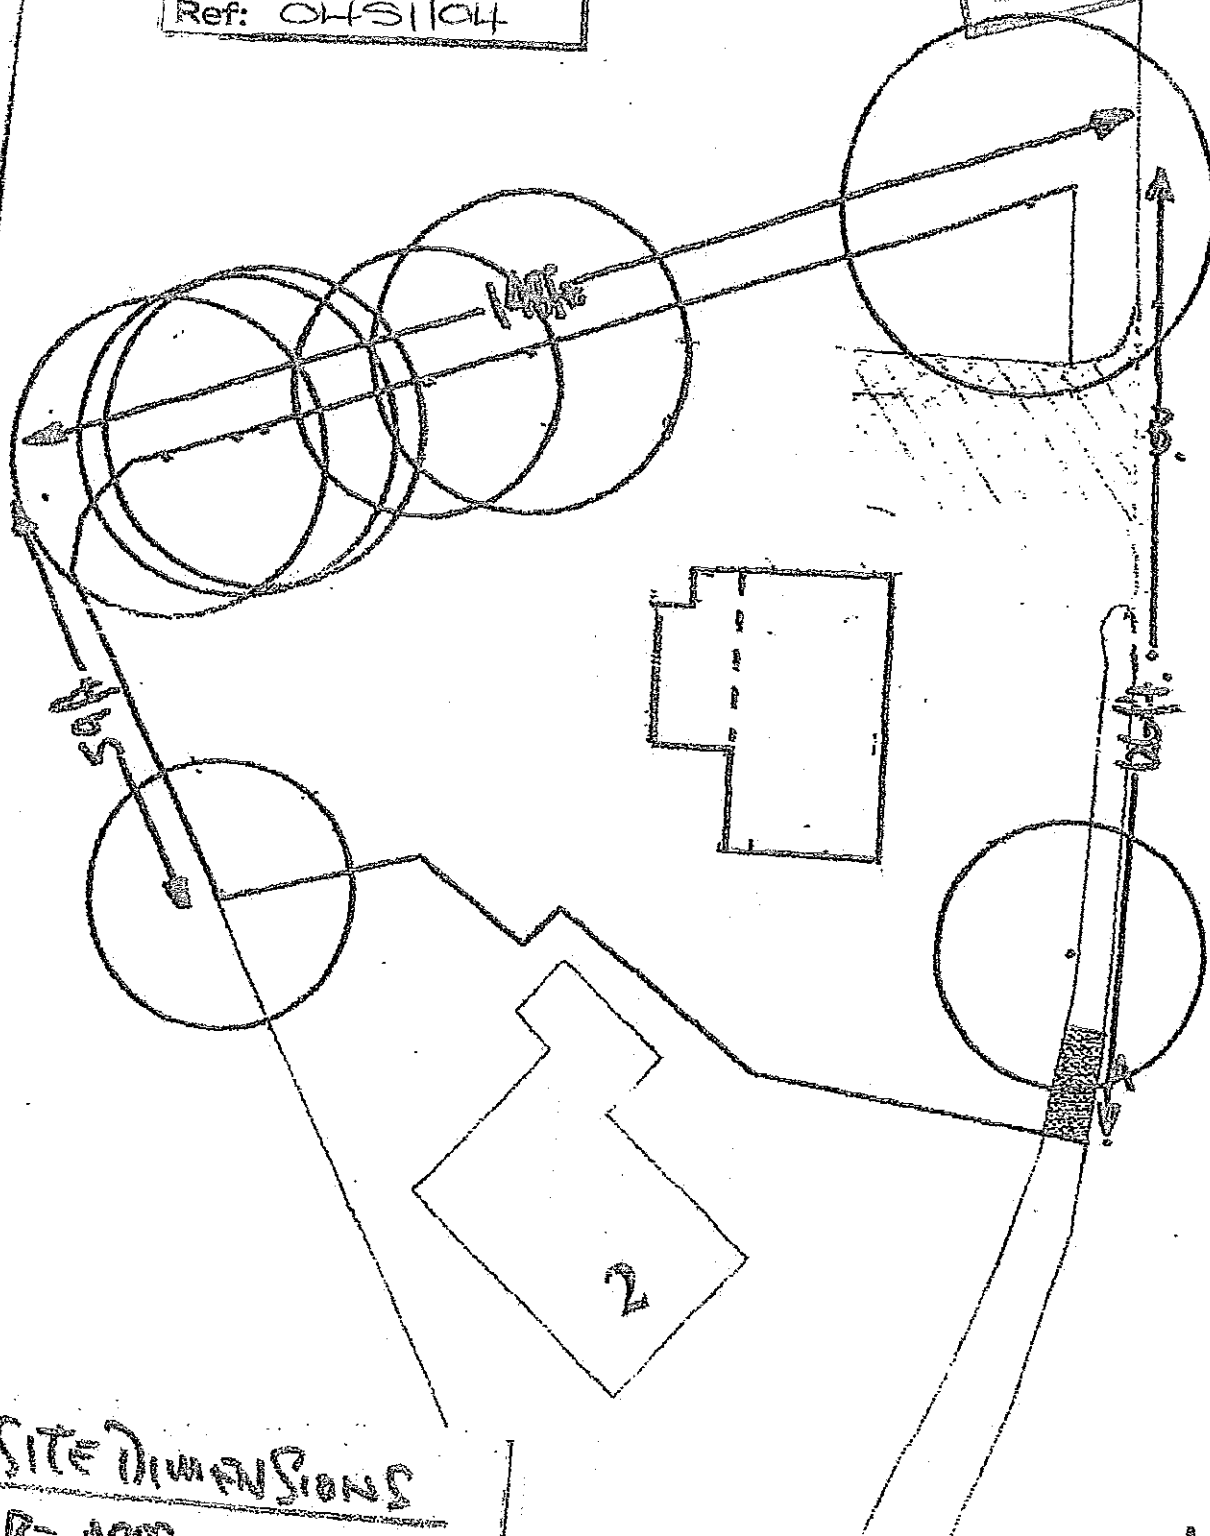

SITE DIMENSIONS
ARE APPROXIMATE

SITE PLAN

SCALE 1:100

Checked 8/4/64.

15