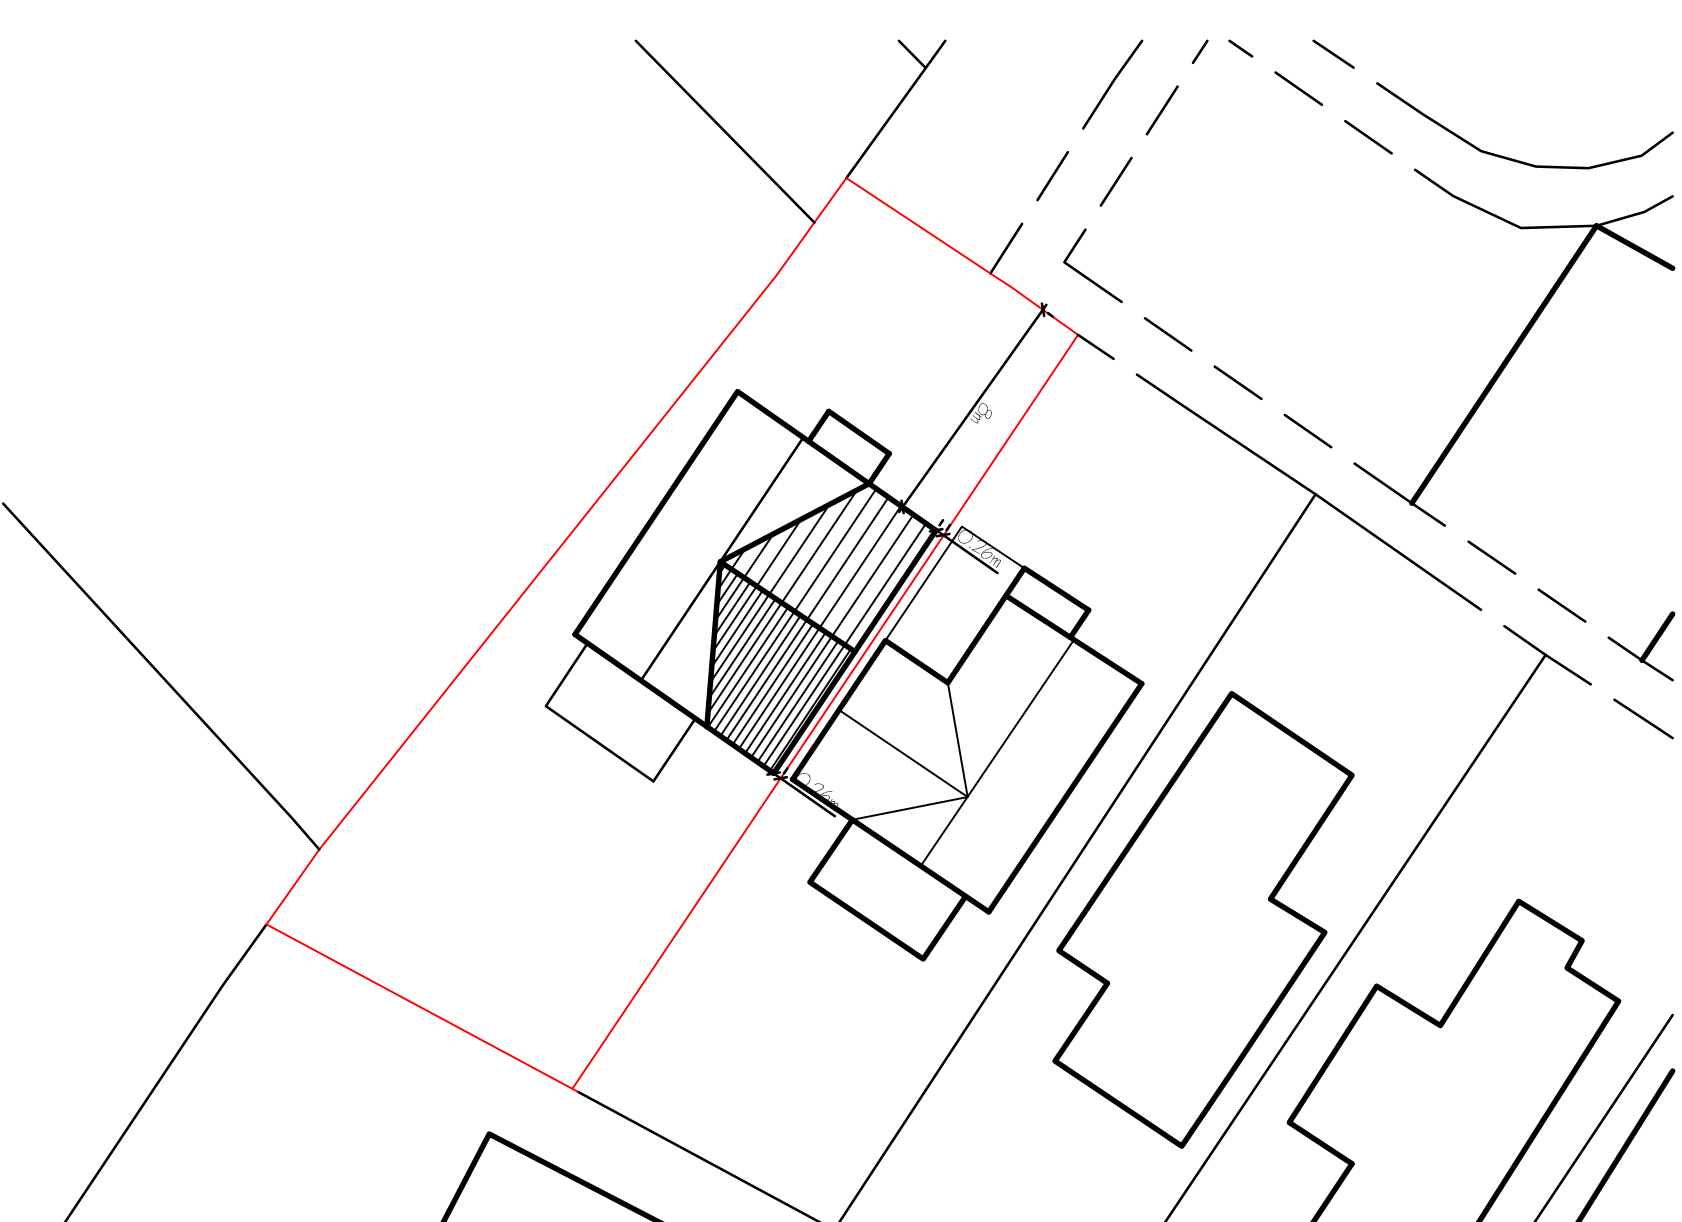
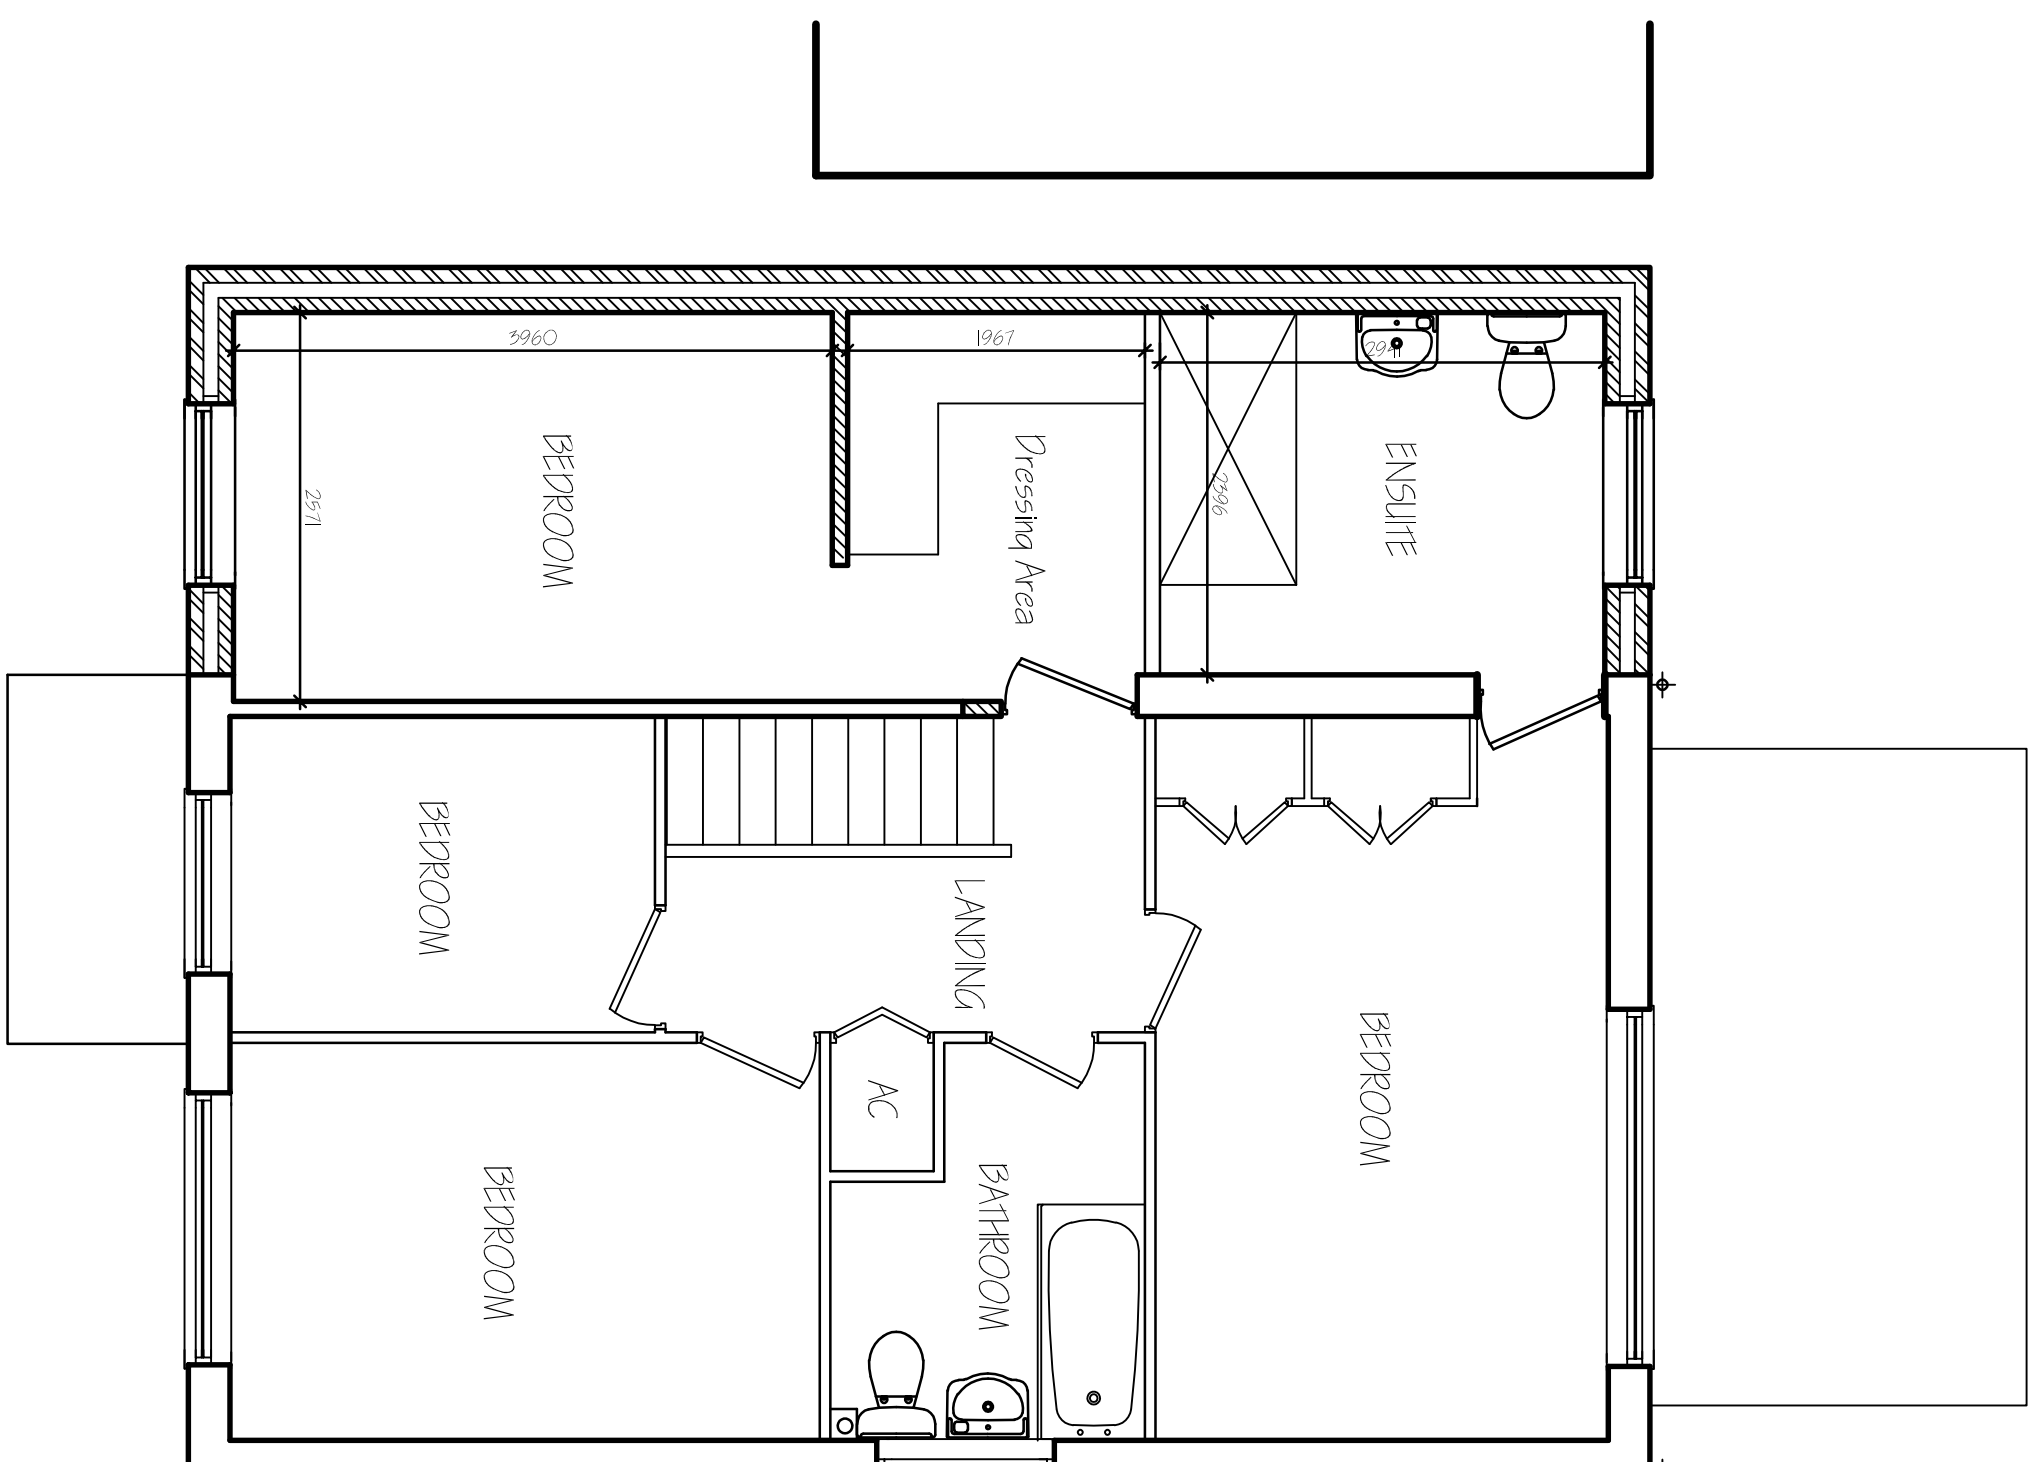
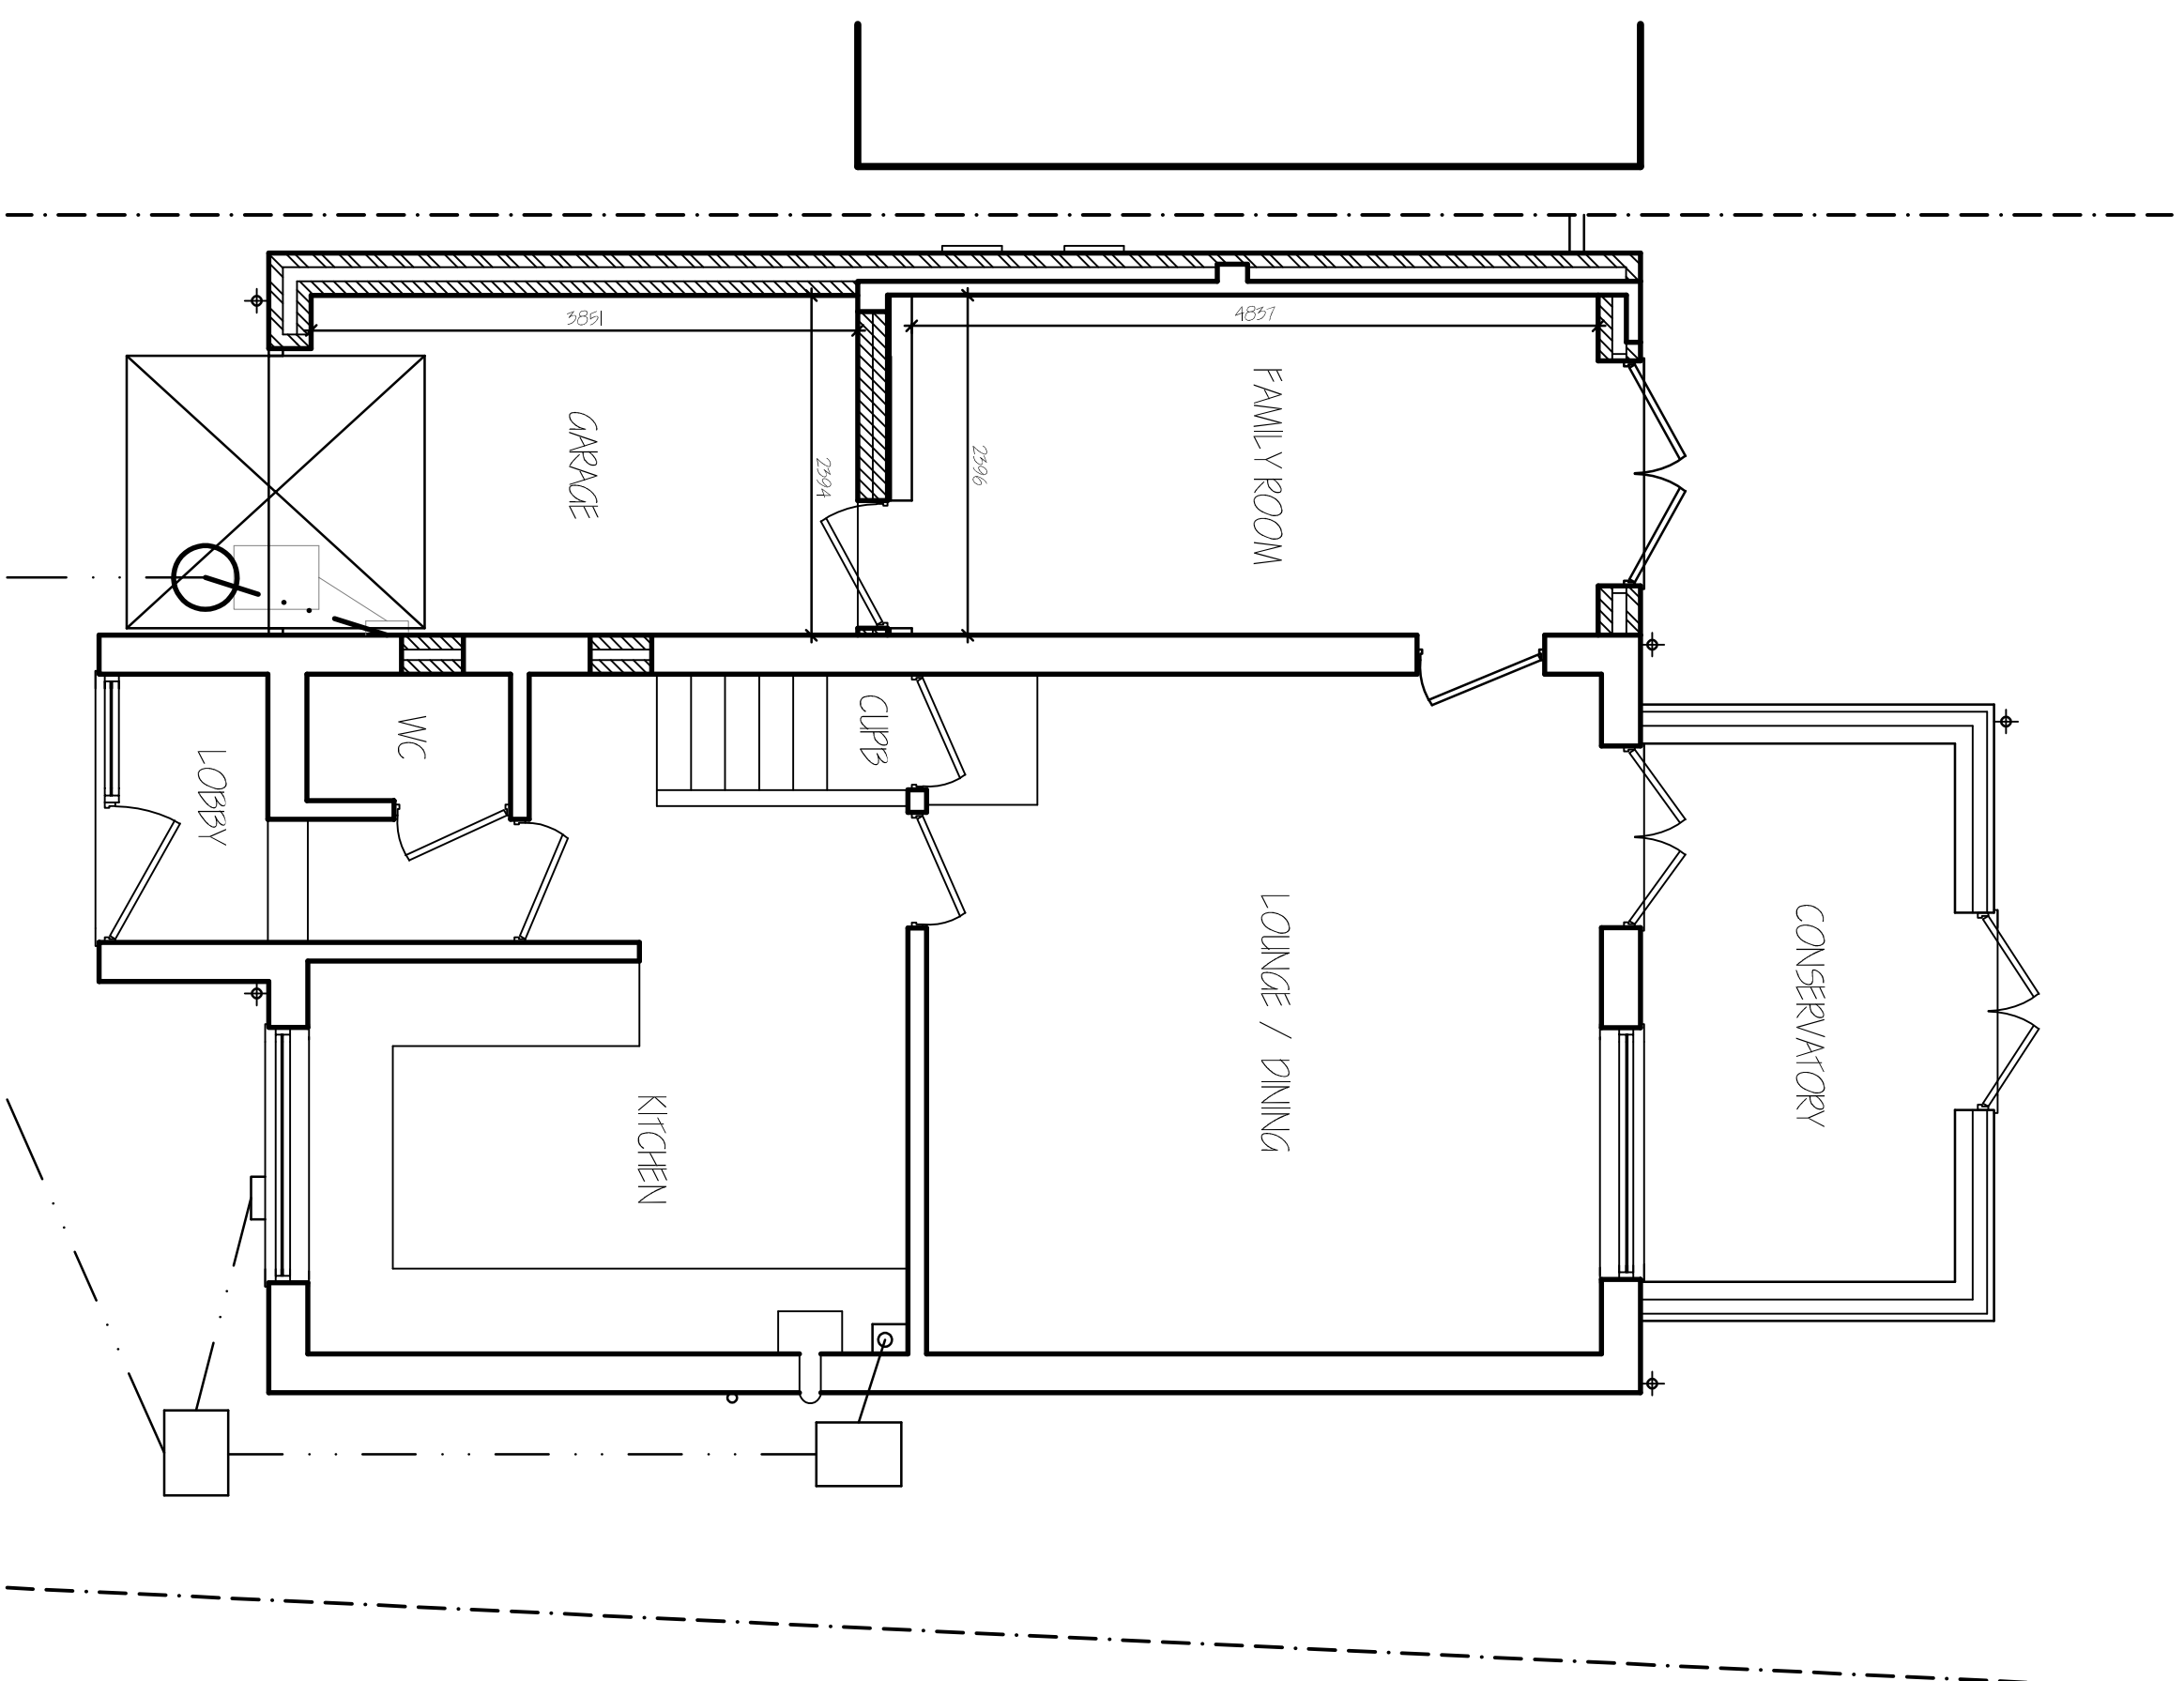
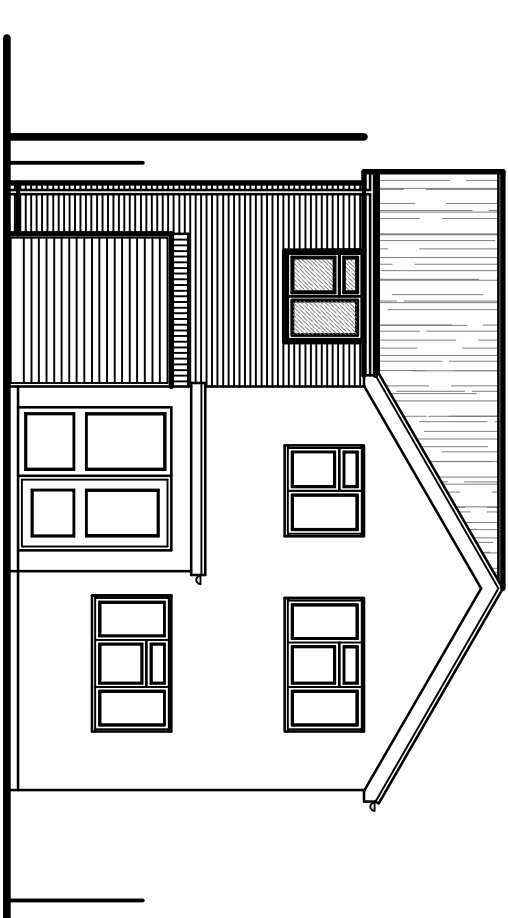
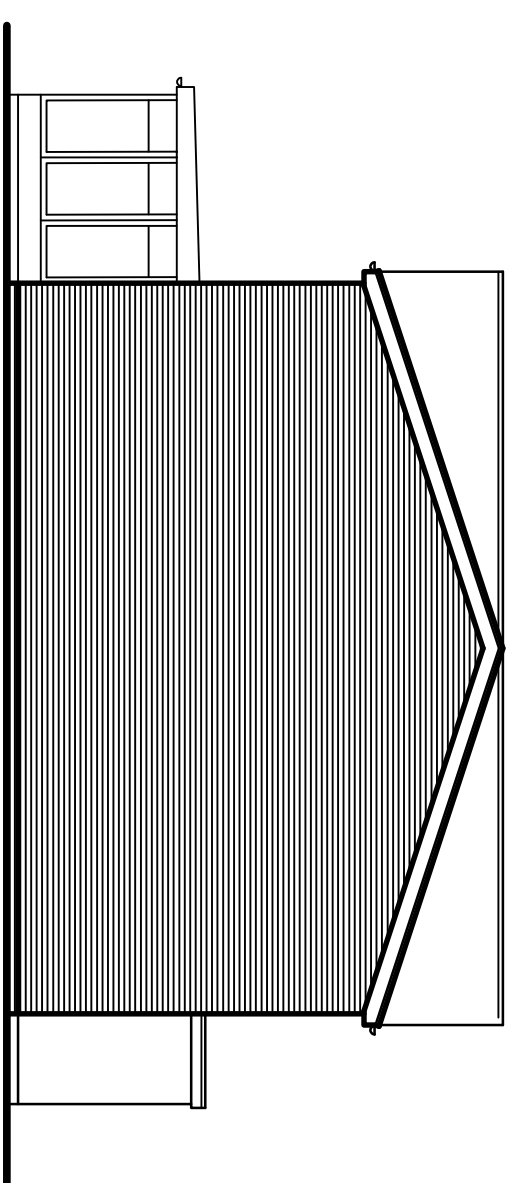
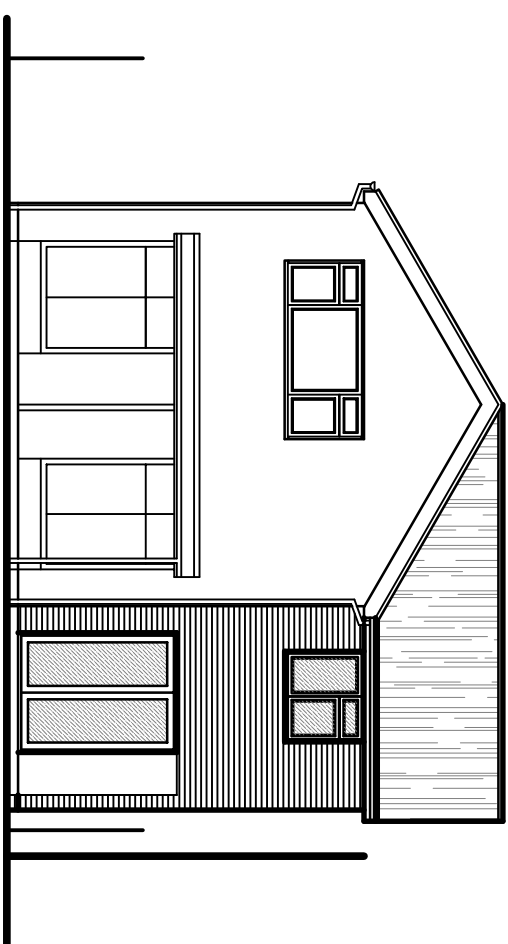
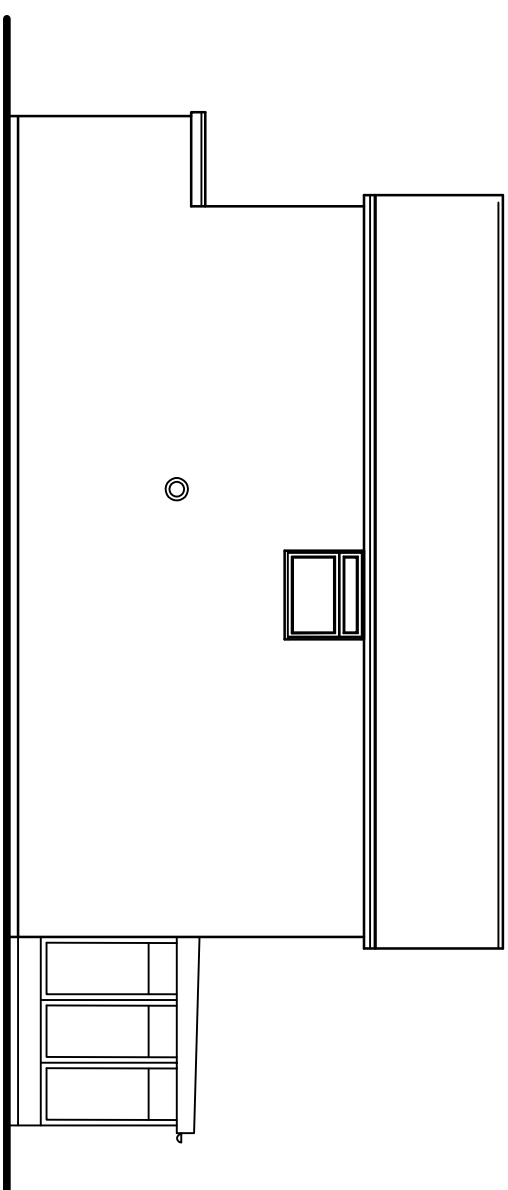


[illegible]

G. R. MERCHANT LTD

**ARCHITECTURA
CONSULTANTS**

4 Wriahis Mw:

**12A PARK ROAD, HOLLIS
Spalding, Lincs. PE1**

E-Mail: office@grmerchantitd.com
Website: www.grmerchantitd.com

Project
EXTENSION & ALTERATION
17 WINDSOR GARDENS
LONG SLITTON
SPALDING, Lincs, PE12 7P

Client
MR & MRS K. KEARNS

PROPOSED
FLOOR PLANS & ELEVATION
SITE PLAN

Job Ref.	Drawing No.
4203-23	02

NOVEMBER '2023 SLR

Scales

1/50 1/100 (Unless Otherwise Stated)

DO NOT SCALE FROM THIS DRAWING

spaced every three days up to 10 R. Maudslayi. A male mouse on the same diet died after 10 days. The female littermate died after 12 days on the same diet. The male littermate died after 14 days on the same diet. The female littermate died after 16 days on the same diet. The male littermate died after 18 days on the same diet. The female littermate died after 20 days on the same diet. The male littermate died after 22 days on the same diet. The female littermate died after 24 days on the same diet. The male littermate died after 26 days on the same diet. The female littermate died after 28 days on the same diet. The male littermate died after 30 days on the same diet. The female littermate died after 32 days on the same diet. The male littermate died after 34 days on the same diet. The female littermate died after 36 days on the same diet. The male littermate died after 38 days on the same diet. The female littermate died after 40 days on the same diet. The male littermate died after 42 days on the same diet. The female littermate died after 44 days on the same diet. The male littermate died after 46 days 