


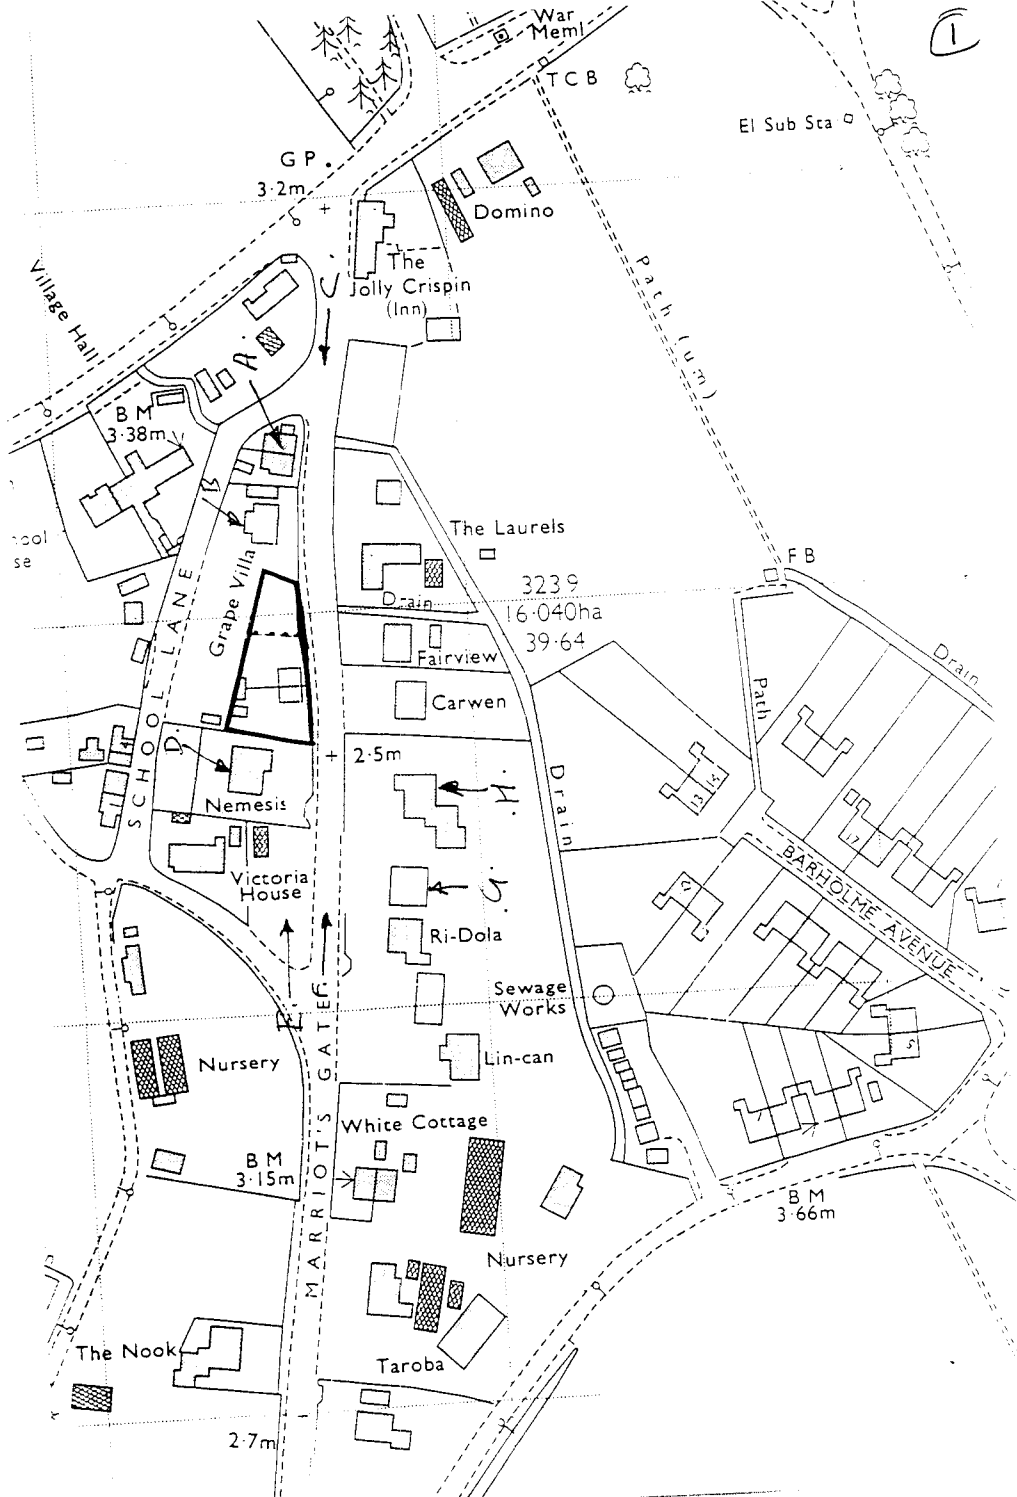

11/2/02 1197.

WATERBURY

[illegible]

2. S. CONNOR -
1970-75 CONCEPTS
OF USE OF CONCEPTS
WITH CONCEPT. 1975

W. J.

①

PEARL
GARDEN.

②

REAR
GARDEN

enclaves

MARQUETS GATE.

to be removed
- observes variability

1/200



FOOTPRINTS BASED UPON HALLAM DESIGN. - MODIFICATION WOULD BE NECESSARY TO SUIT SITE etc.

to, but, - digress

CHESS

PLEASE HAVE A WORD.

At Date

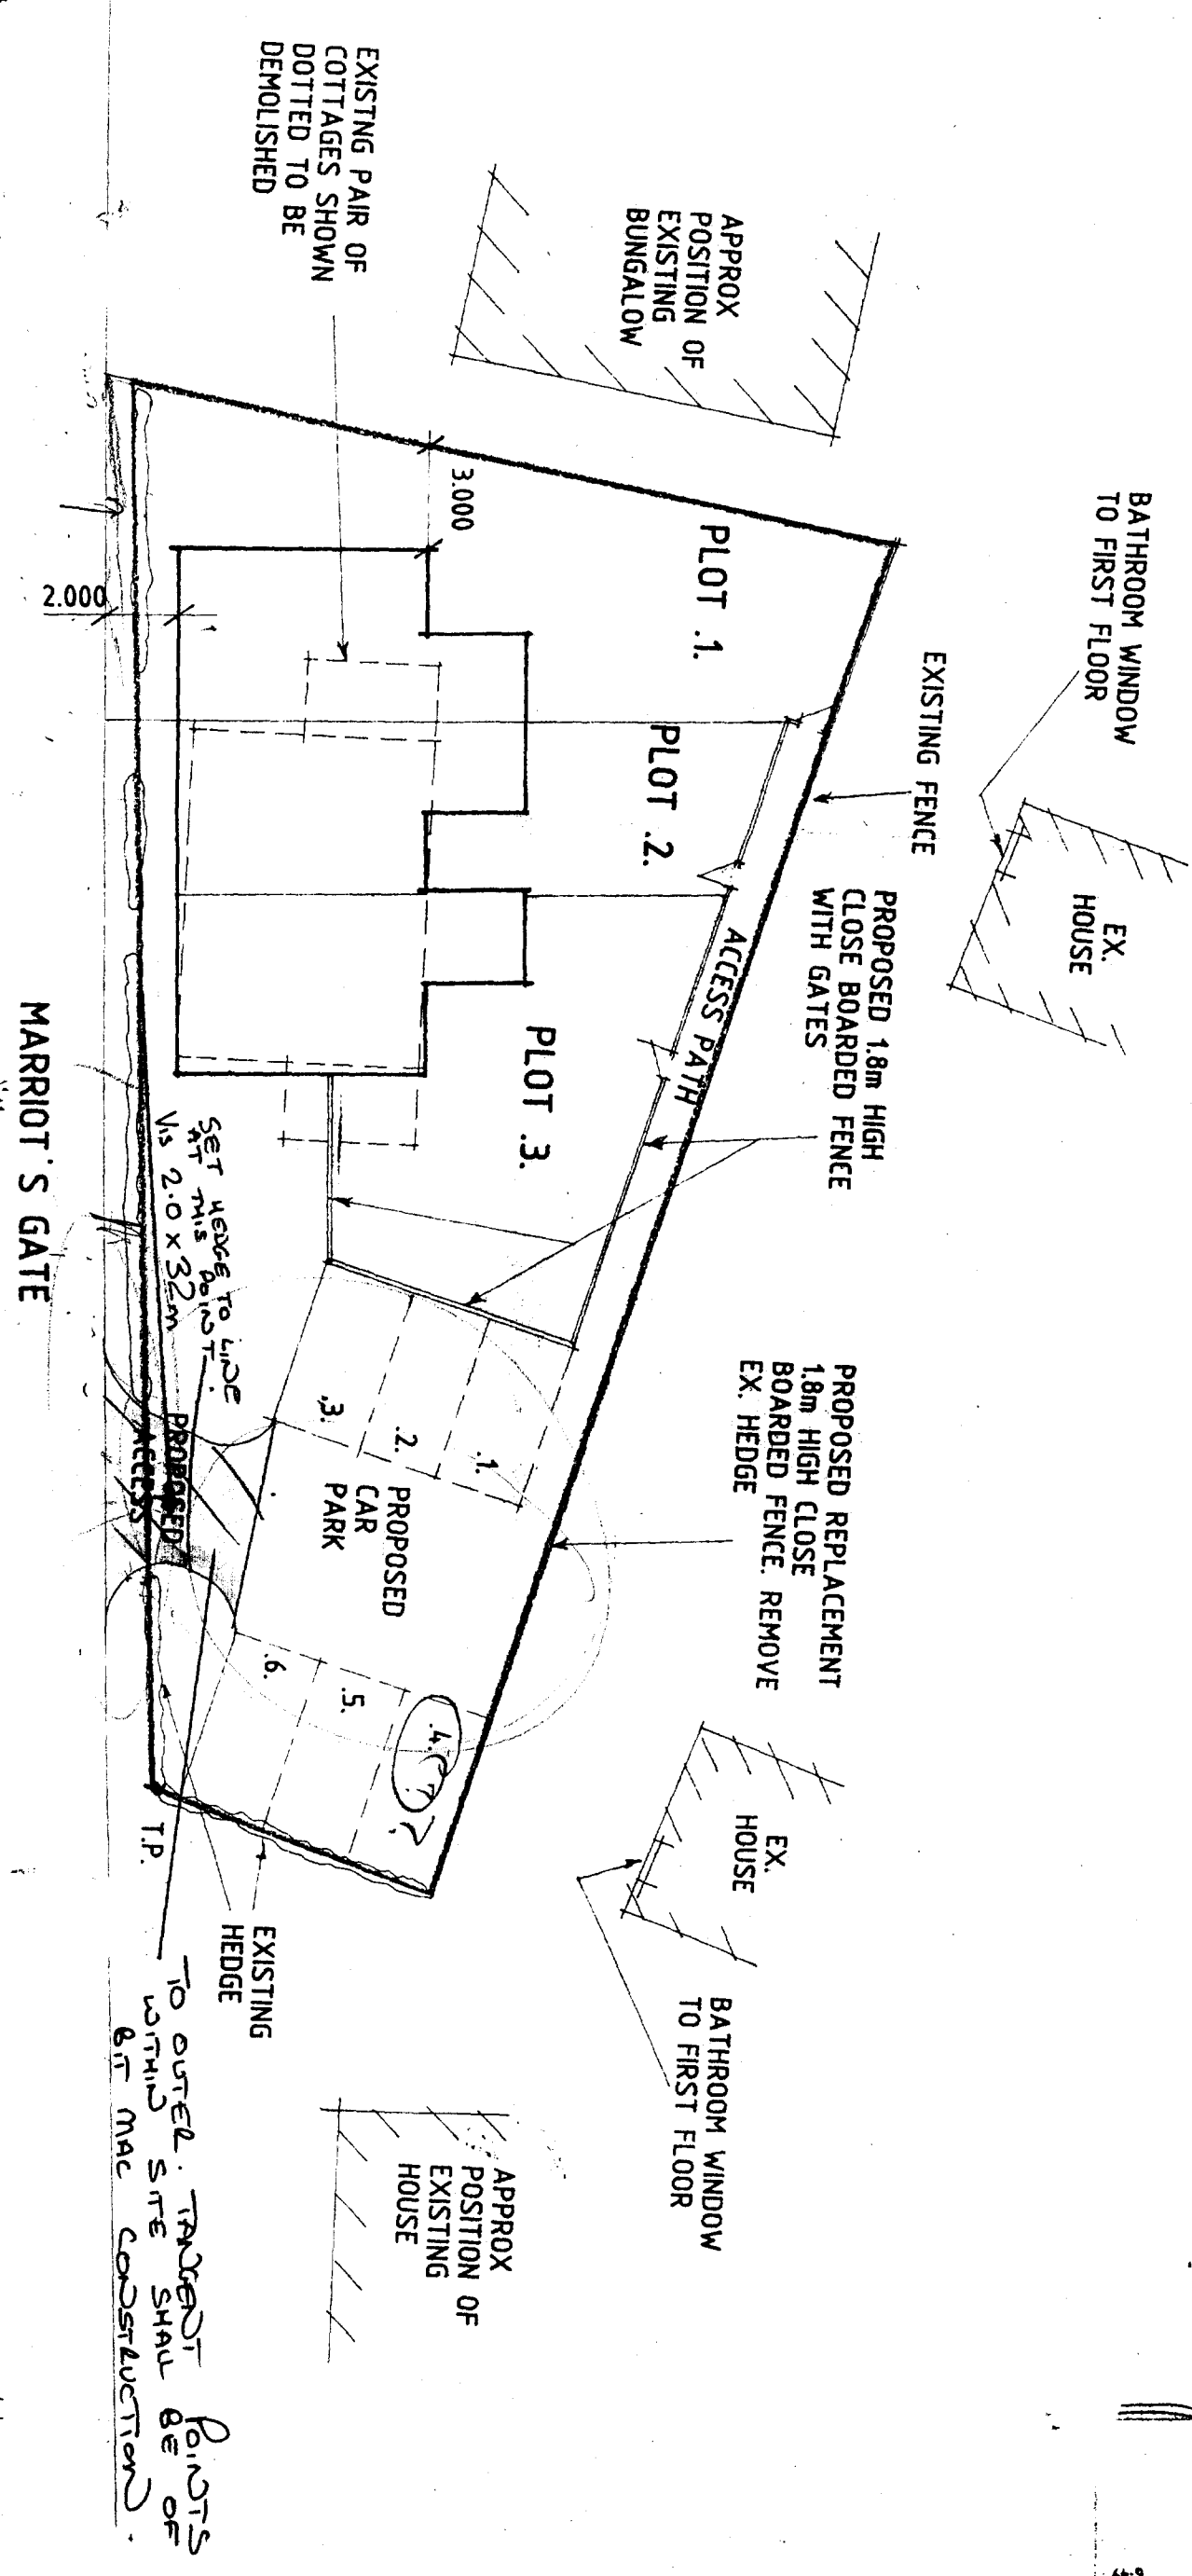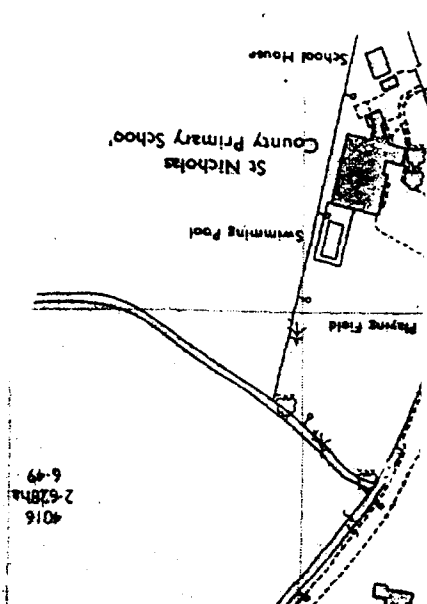

SITE PLAN

DRAWING NO

H12/0127197/1

THIS DRG. TO BE READ IN CONJUNCTION WITH KQH169/1