


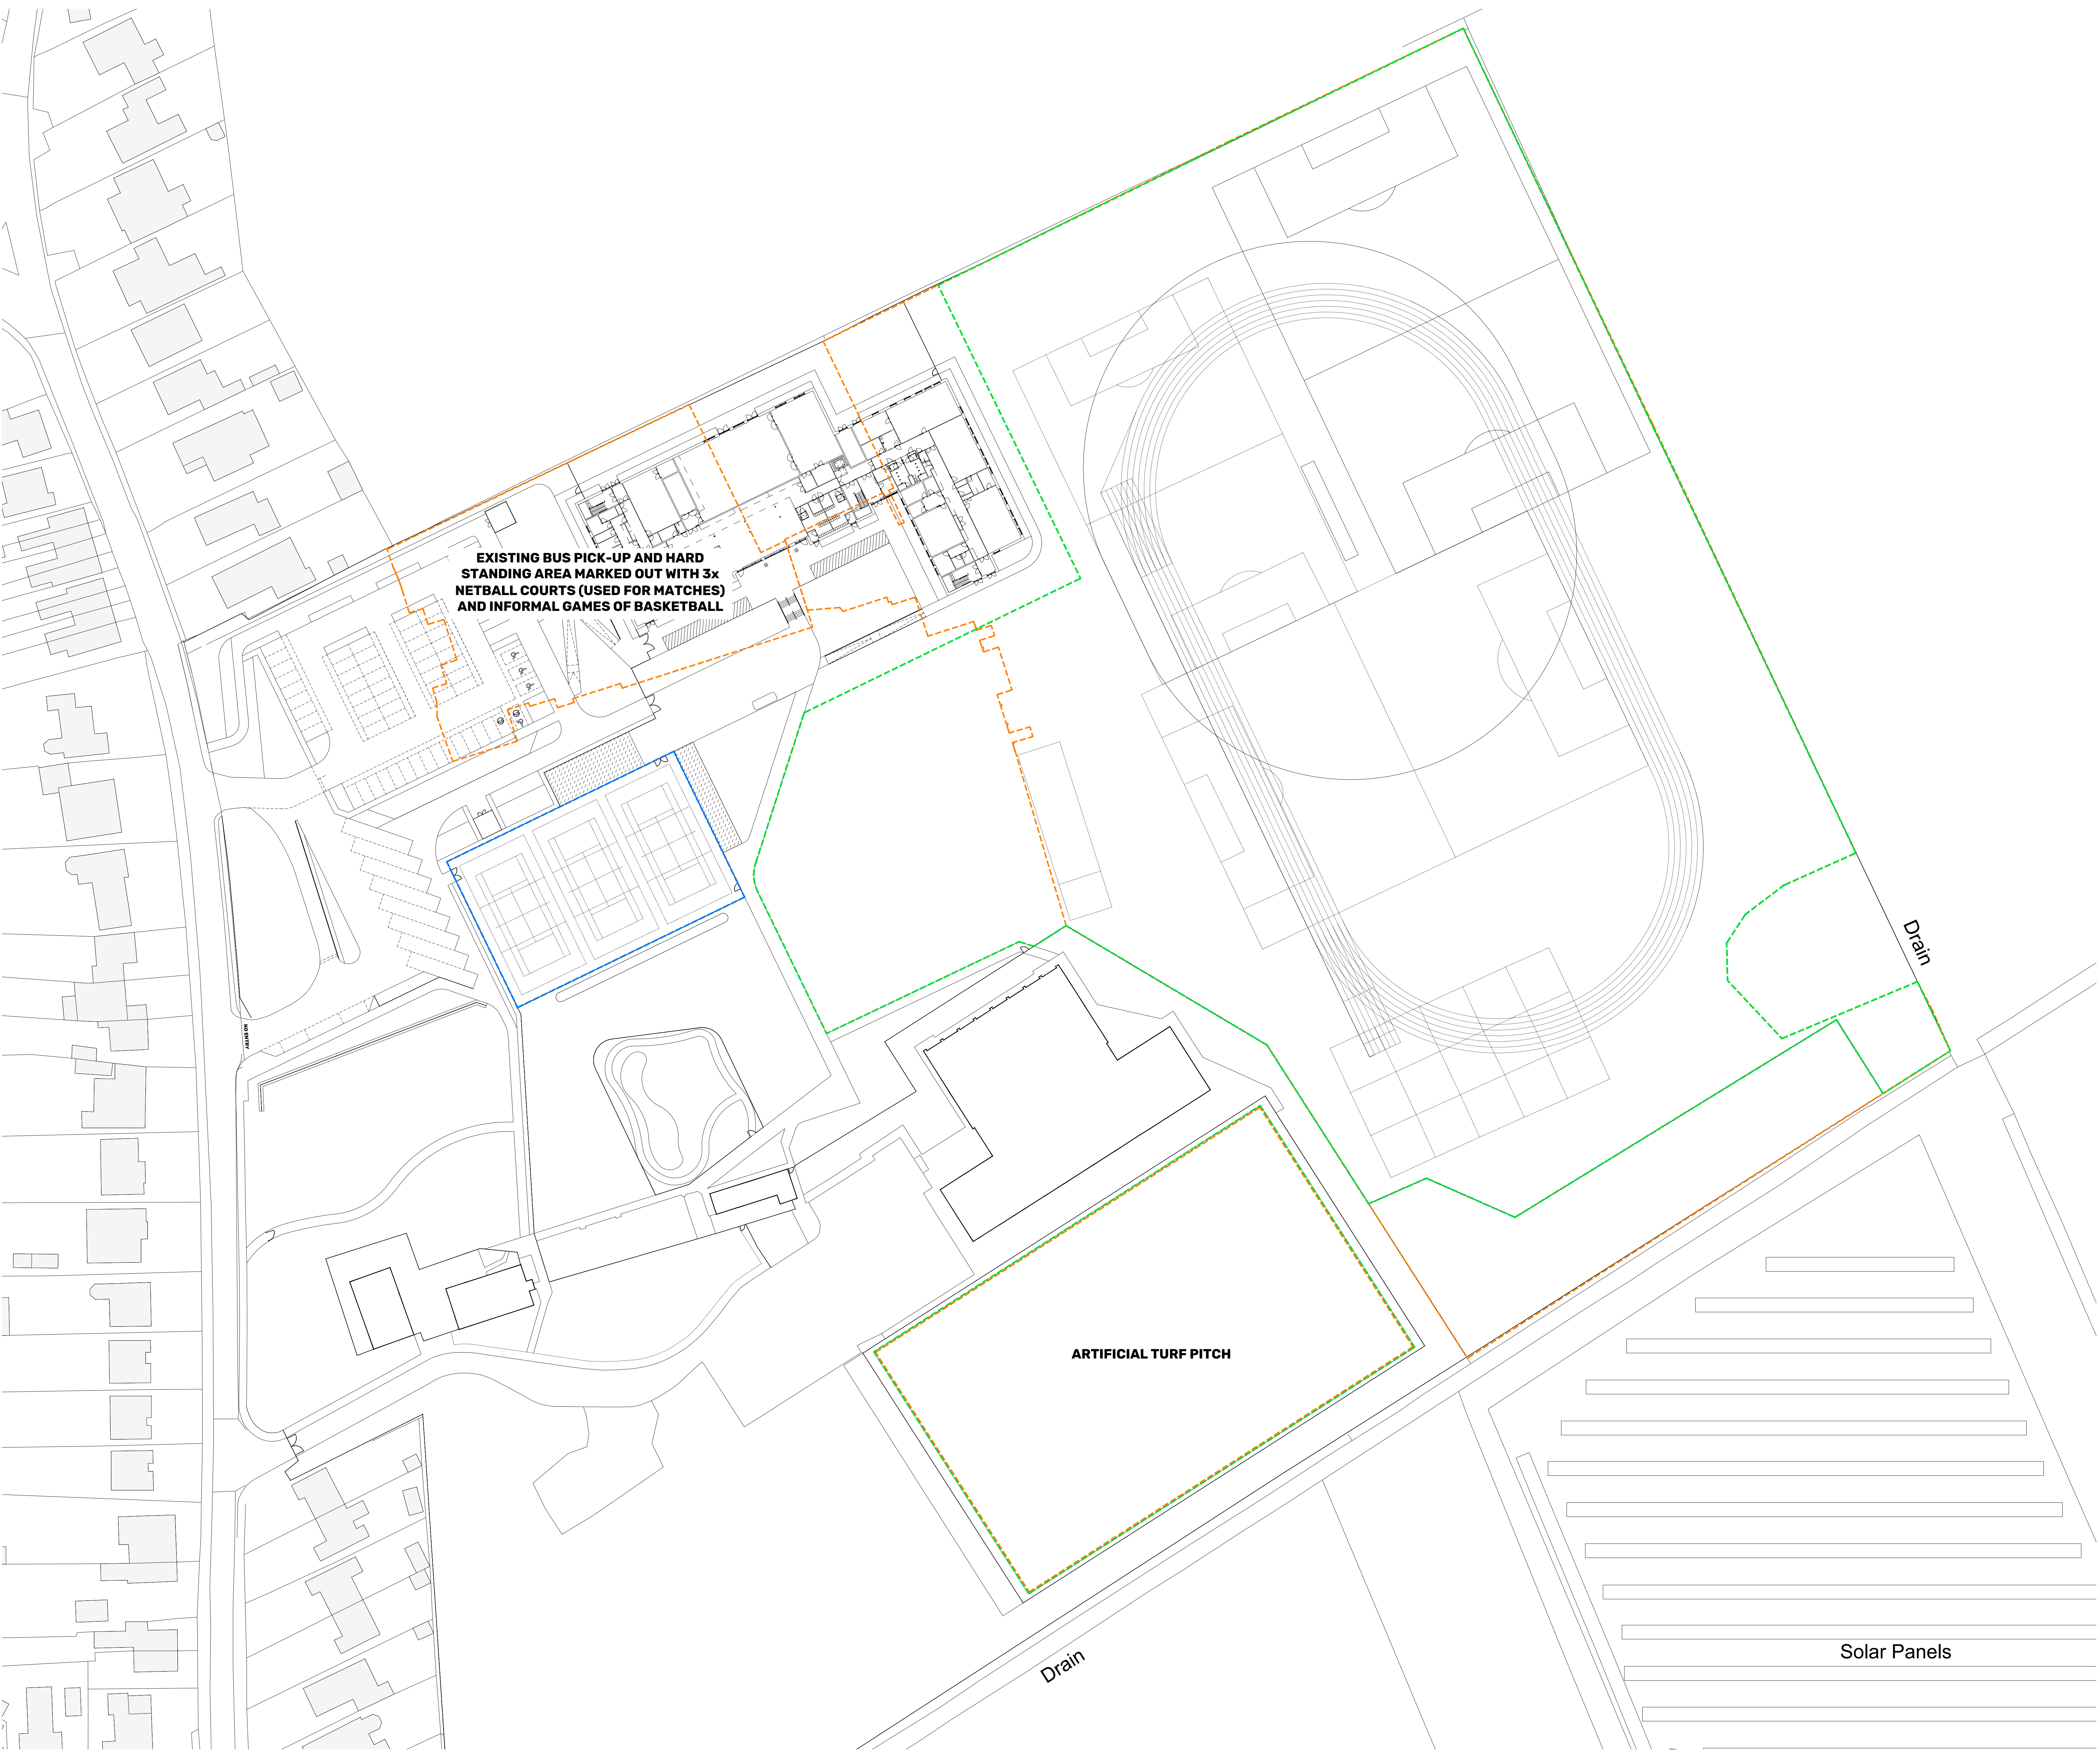

LEGEND

- Existing Playing Field Area Total
[Estimated - based on Sports England correspondence]
41,919m² *Excluding existing hard standing dual use space*
- Proposed Playing Field Area
40,339m²
- Proposed All Weather Sports Surface (MUGA)
1854m²

Total Proposed Sports Area: 42,193m²
Total Existing Sports Areas: 41,919

NOTES

REVISION P01	DATE 23.01.24	BY KP	CHECKED DE
First issue			
REVISION P02	DATE 08.03.24	BY KP	CHECKED DE
Revised in accordance with updated Whole Site Plan. Entrance path amended.			

CLIENT	Bowmer + Kirkland		
PROJECT	University Academy Long Sutton		
DRAWING TITLE	General Arrangement External Sports Provision		
DRAWING No.	SRP1155-ONE-ZZ-ZZ-D-L-0013	REVISION	P02
STATUS	PRELIMINARY		
SCALE	1:500 @ A0	DATE	22.01.24
		DRAWN BY	KP