



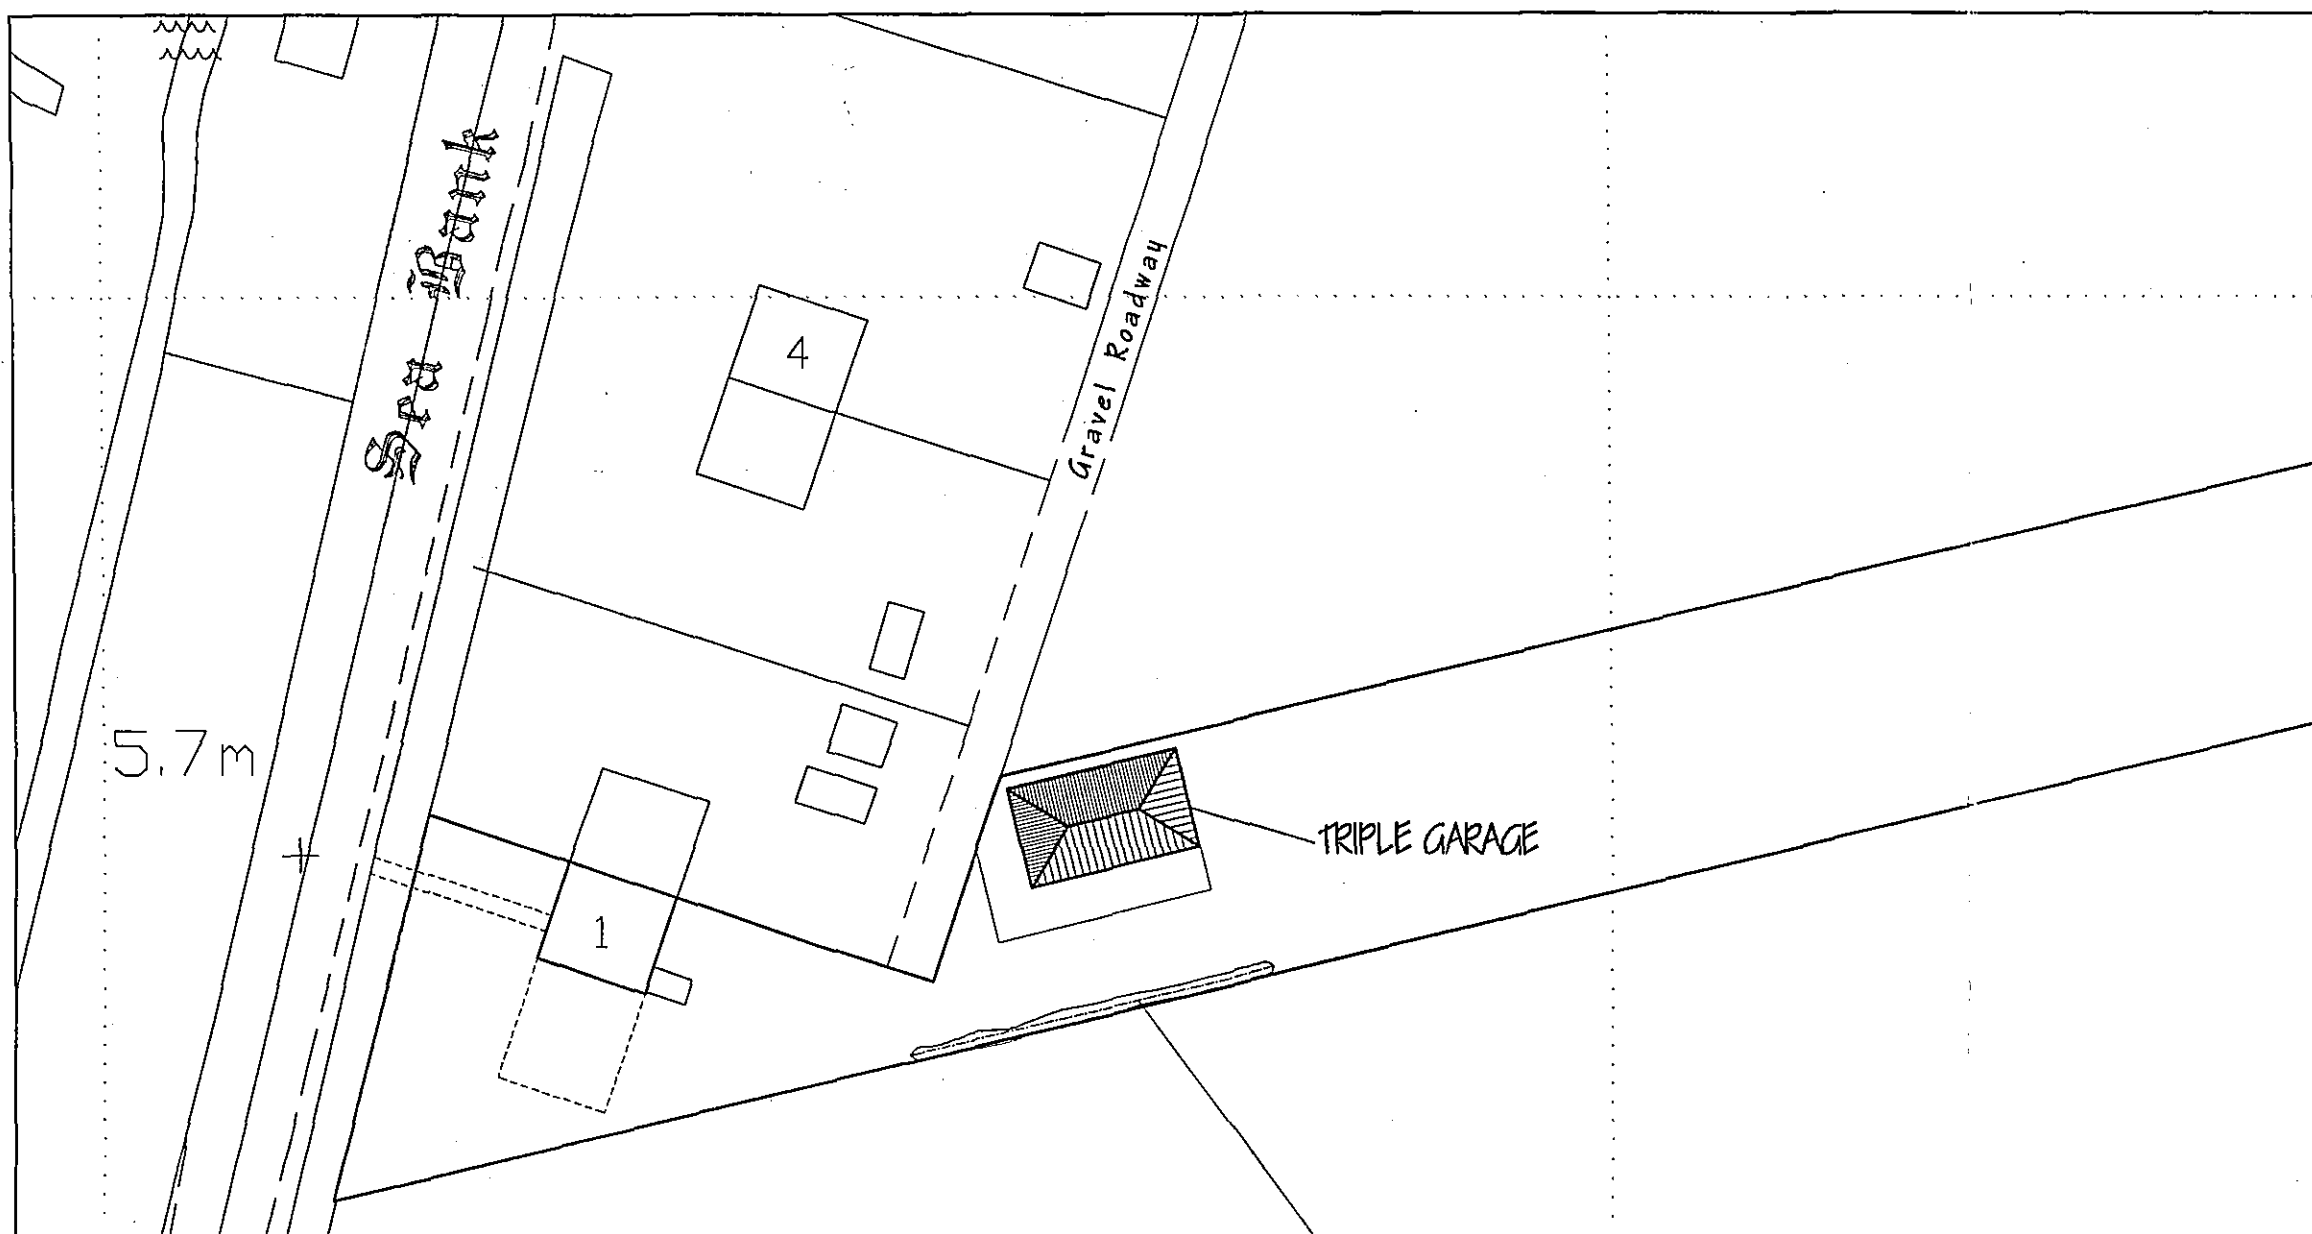

SITE PLAN  
1/500

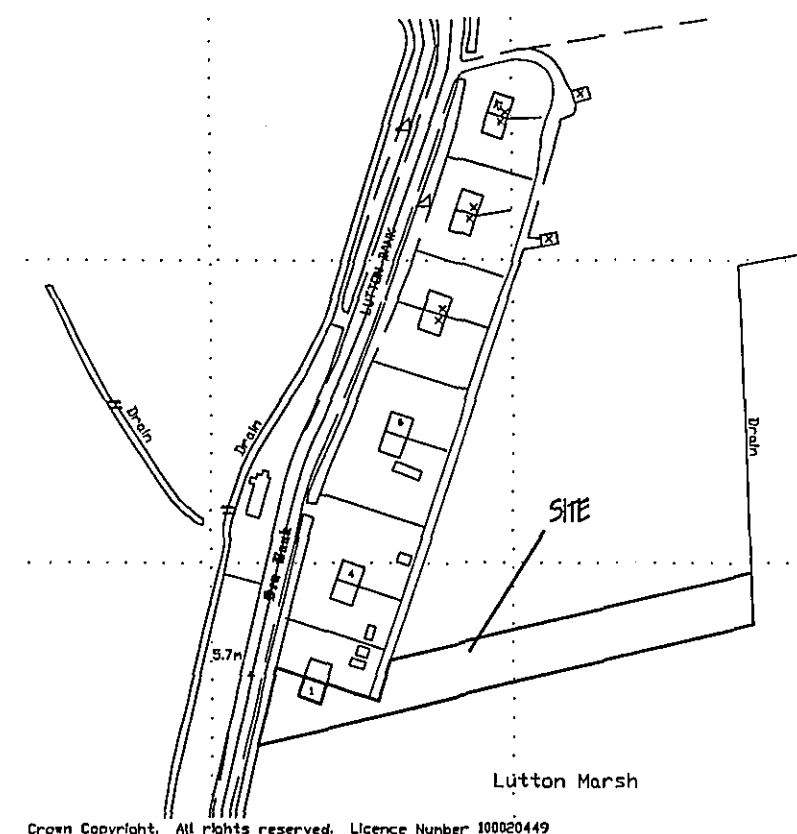

Crown Copyright. All rights reserved. Licence Number 100020449

LOCATION PLAN.  
1/2500

SHDC  
Planning & Development  
07 JUN 2005  
Ref: 0584/05

AMENDED PLAN

Ref. A1

|   |             |                               |         |
|---|-------------|-------------------------------|---------|
| A   |             | RE-POSITION GARAGE - PLANNING | MAY '05 |
| <b>G. R. MERCHANT</b><br>I. ENG AMICE FIWO<br><b>ARCHITECTURAL, STRUCTURAL<br/>AND LAND DRAINAGE<br/>CONSULTANTS</b><br>Unit 4, Wrights Mews<br>12A Park Road, Holbeach,<br>Spalding, Lincs. PE12 7EZ<br>Tel: 01406 480800<br>Fax: 01406 428744<br>E-Mail: G. R. Merchant @ Merchant. F9.<br>Co. UK   |             |                               |         |
| Project<br>TRIPLE GARAGE,<br>LUTTON BANK,<br>LUTTON,<br>SPALDING, LINC'S, PE12 9LJ.   |             |                               |         |
| Client<br>M. W. REEVE, & W. MAYNE.   |             |                               |         |
| Drawing<br>SITE & LOCATION PLANS.   |             |                               |         |
| Job Ref.   | Drawing No. |                               |         |
| 1152-05   | 02A         |                               |         |
| Date   | Drawn       |                               |         |
| APRIL '05   | GRM.        |                               |         |
| Scales<br>AS INDICATED.   |             |                               |         |
| <b>DO NOT SCALE FROM THIS DRAWING</b><br>This drawing is copyright and may not be altered, copied, photocopied or used for any other purpose other than that for which it is issued. The General Contractor is to check all dimensions on site and report any discrepancies to the Architect. All details shown on this drawing including foundations are based upon typical site conditions related to the area. No responsibility can be accepted for abnormal conditions which may be discovered during construction unless reported to the Architect as that design arrangements may be considered. Site and survey are recommended in respect of foundations to establish specific site conditions before foundation work is undertaken. This drawing is issued in the amount of information contained and does not purport to contain a full specification of the works. It is solely for the purpose of obtaining Planning/Building Regulation approval. This drawing must not be used as a contract document alone. The works will not be supervised or inspected on site by G. R. Merchant or any representative thereof. It is the client or their appointed agents responsibility to control workmanship, substitution of materials, adherence to specifications, variations to contract etc.<br>All materials to be new unless otherwise stated and all components and materials etc. to be used shall and finished site in strict accordance with manufacturers instructions and relevant code of practice. Materials shall conform to appropriate British standard specifications or ENA certificate or European code equivalent. The Employer/Client shall ensure that the selected contractor is competent with and adopts all measures necessary to achieve compliance with Health and Safety legislation for Building and Work places. The Employer/Client is advised that should the works need to comply with the Construction Design and Management Regulations an Independent Planning Supervisor will be required. The works shall comprise of all that is shown on the drawing and details. Work that may not specifically shown but may be reasonably inferred as necessary to carry out the works shall be deemed to be included. |             |                               |         |