




SITE PLAN,  
1/ 500.

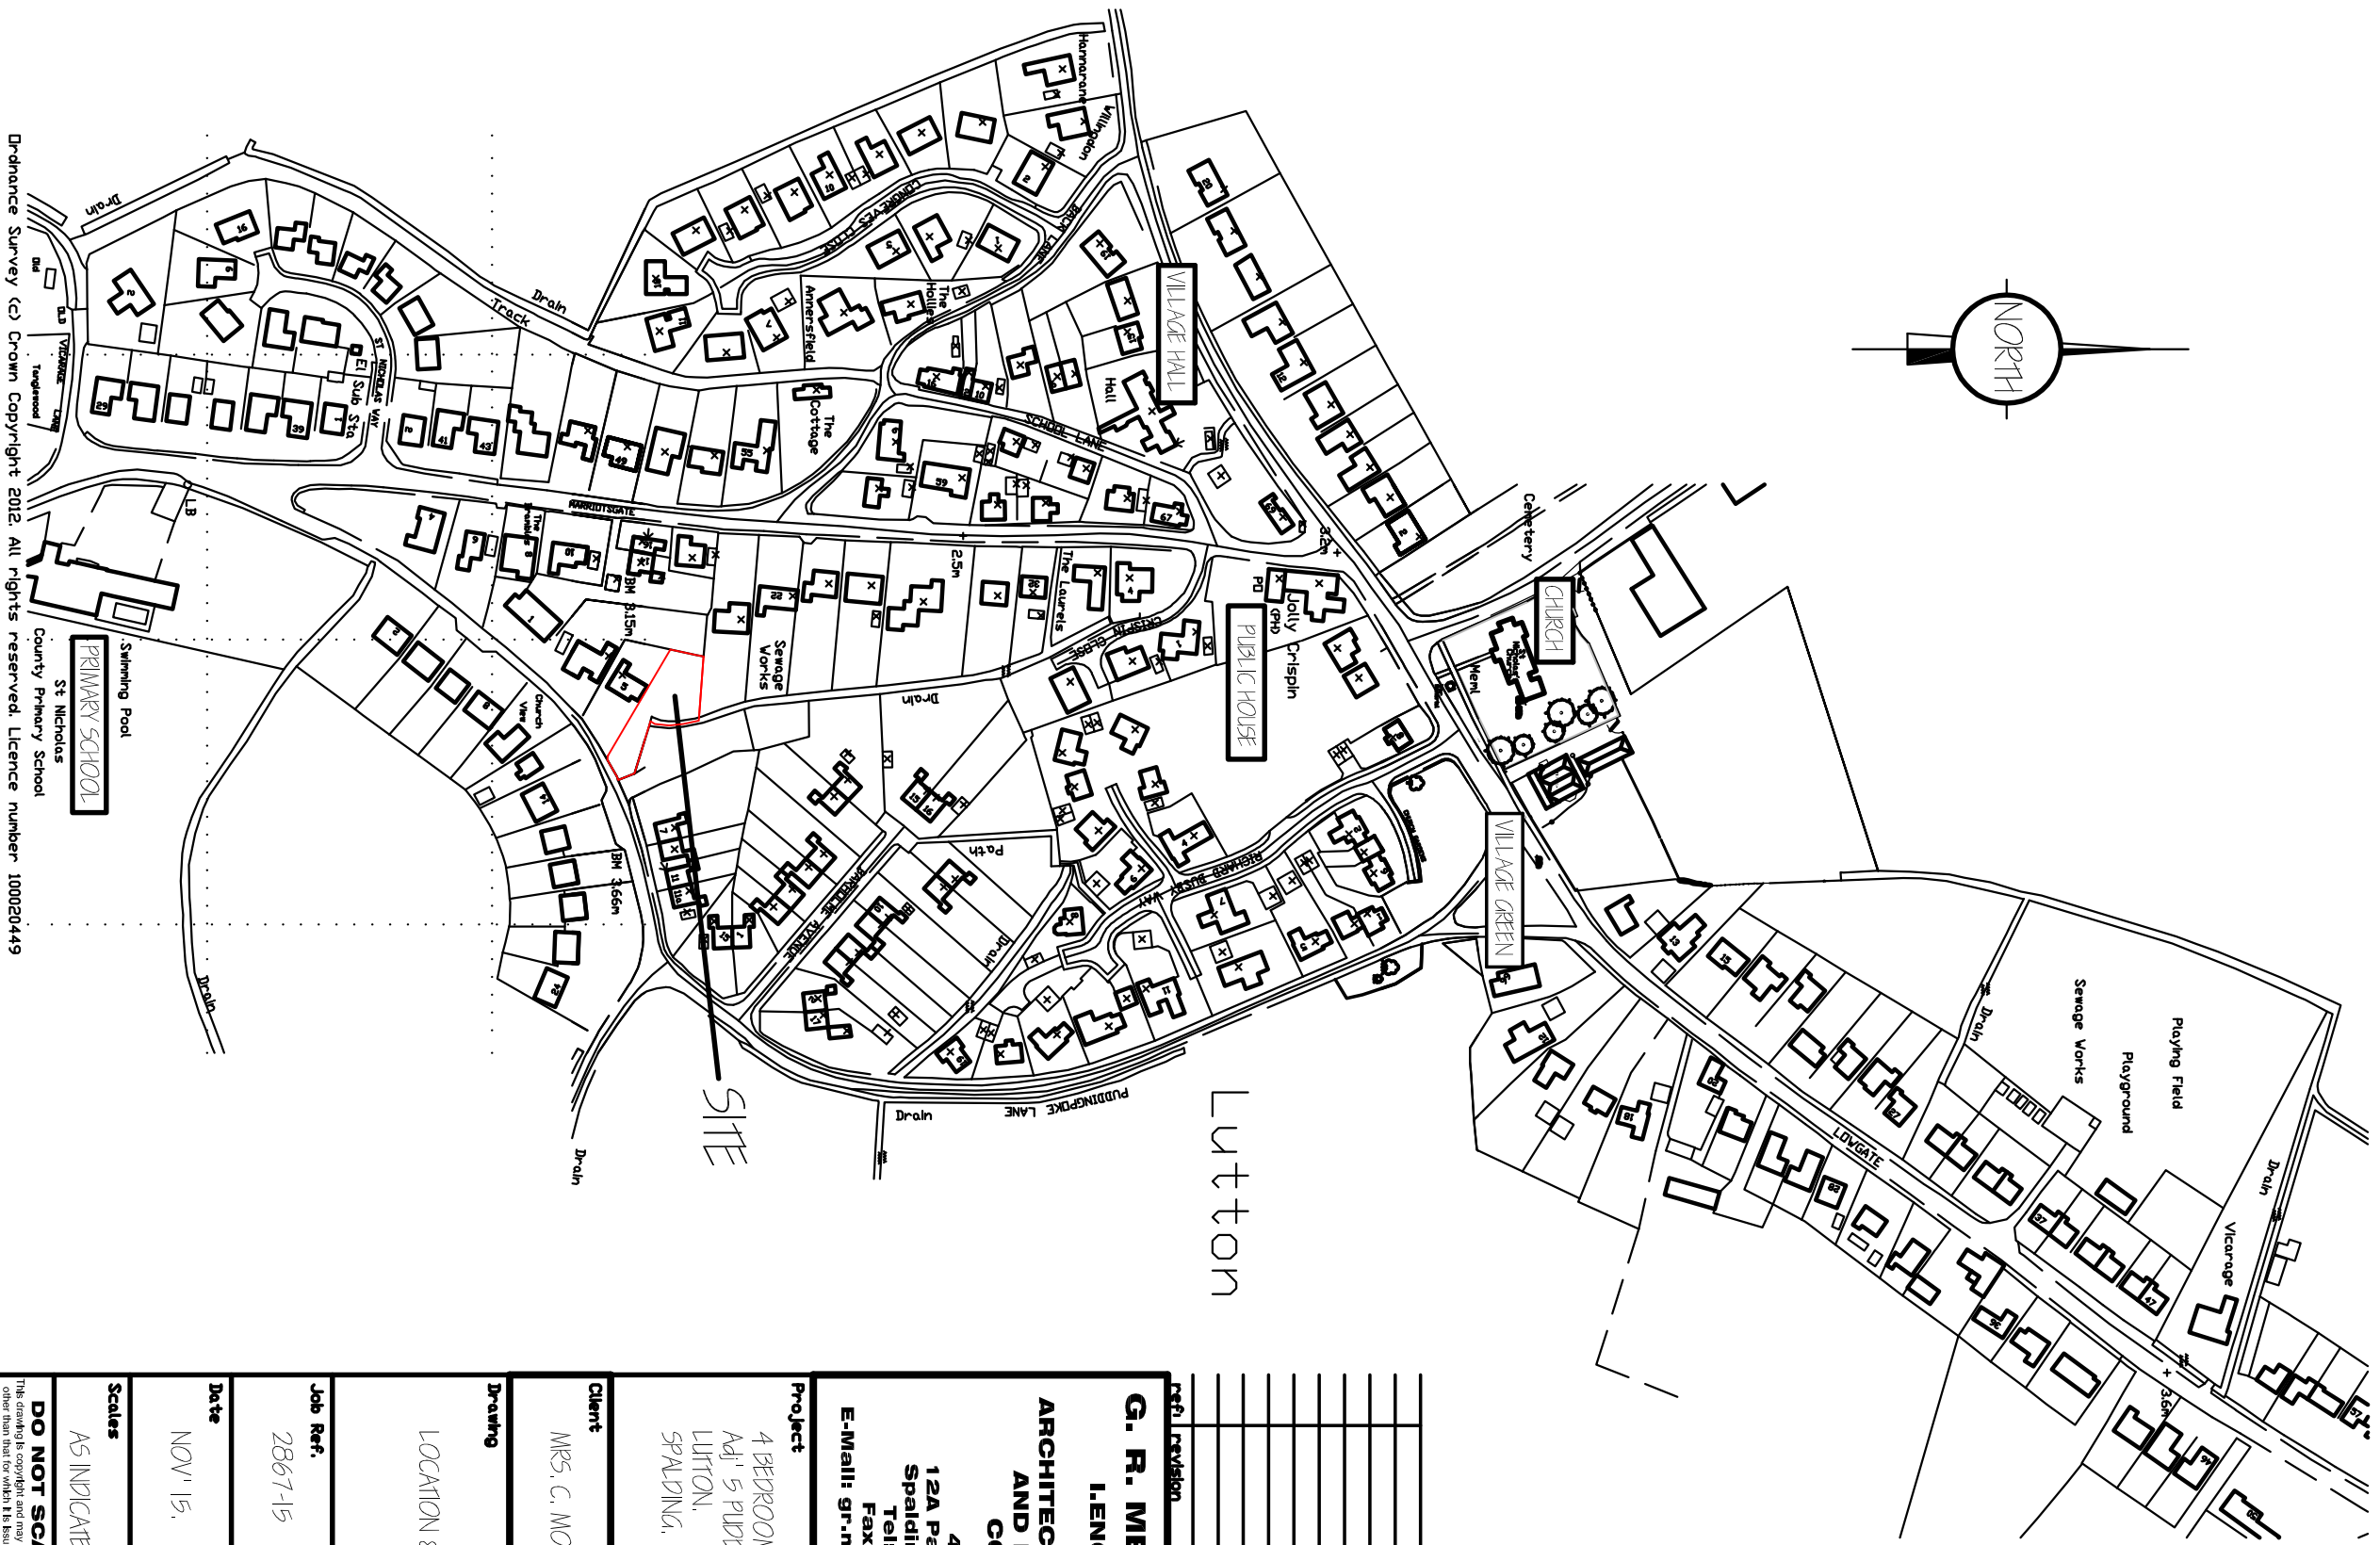

LOCATION PLAN,  
1/ 2500.

|   |  |   |  |
|---|--|---|--|
| G. R. MERCHANT LTD.<br>I, ENG AMICE FWMO<br>ARCHITECTURAL, STRUCTURAL<br>AND LAND DRAINAGE<br>CONSULTANTS<br>4 Wrights Mews<br>12A Park Road, Holbeach,<br>Spalding, Lincs, PE12 7EE<br>Tel: 01406 450800<br>Fax: 01406 425744<br>E-Mail: gr.merchant@btconnect.com |  | G. R. MERCHANT LTD.<br>I, ENG AMICE FWMO<br>ARCHITECTURAL, STRUCTURAL<br>AND LAND DRAINAGE<br>CONSULTANTS<br>4 Wrights Mews<br>12A Park Road, Holbeach,<br>Spalding, Lincs, PE12 7EE<br>Tel: 01406 450800<br>Fax: 01406 425744<br>E-Mail: gr.merchant@btconnect.com |  |
| Project   |  | Project   |  |
| 4 BEDROOM HOUSE & DETACHED GARAGE,<br>ADJ'Y PUDDINGPORE LANE,<br>LUTTON,<br>SPALDING, Lincs, PE12 9HZ.   |  | 4 BEDROOM HOUSE & DETACHED GARAGE,<br>ADJ'Y PUDDINGPORE LANE,<br>LUTTON,<br>SPALDING, Lincs, PE12 9HZ.   |  |
| Client   |  | Client   |  |
| MRS. C. MOUNIRAN.   |  | MRS. C. MOUNIRAN.   |  |
| Drawing   |  | Drawing   |  |
| LOCATION & SITE PLANS.   |  | LOCATION & SITE PLANS.   |  |
| Job Ref.   |  | Drawing No.   |  |
| 286715   |  | 01.   |  |
| Date   |  | Drawn   |  |
| NOV 15.   |  | GRM.   |  |
| Scales   |  | Scales   |  |
| AS INDICATED.   |  | AS INDICATED.   |  |
| DO NOT SCALE FROM THIS DRAWING   |  | DO NOT SCALE FROM THIS DRAWING   |  |