



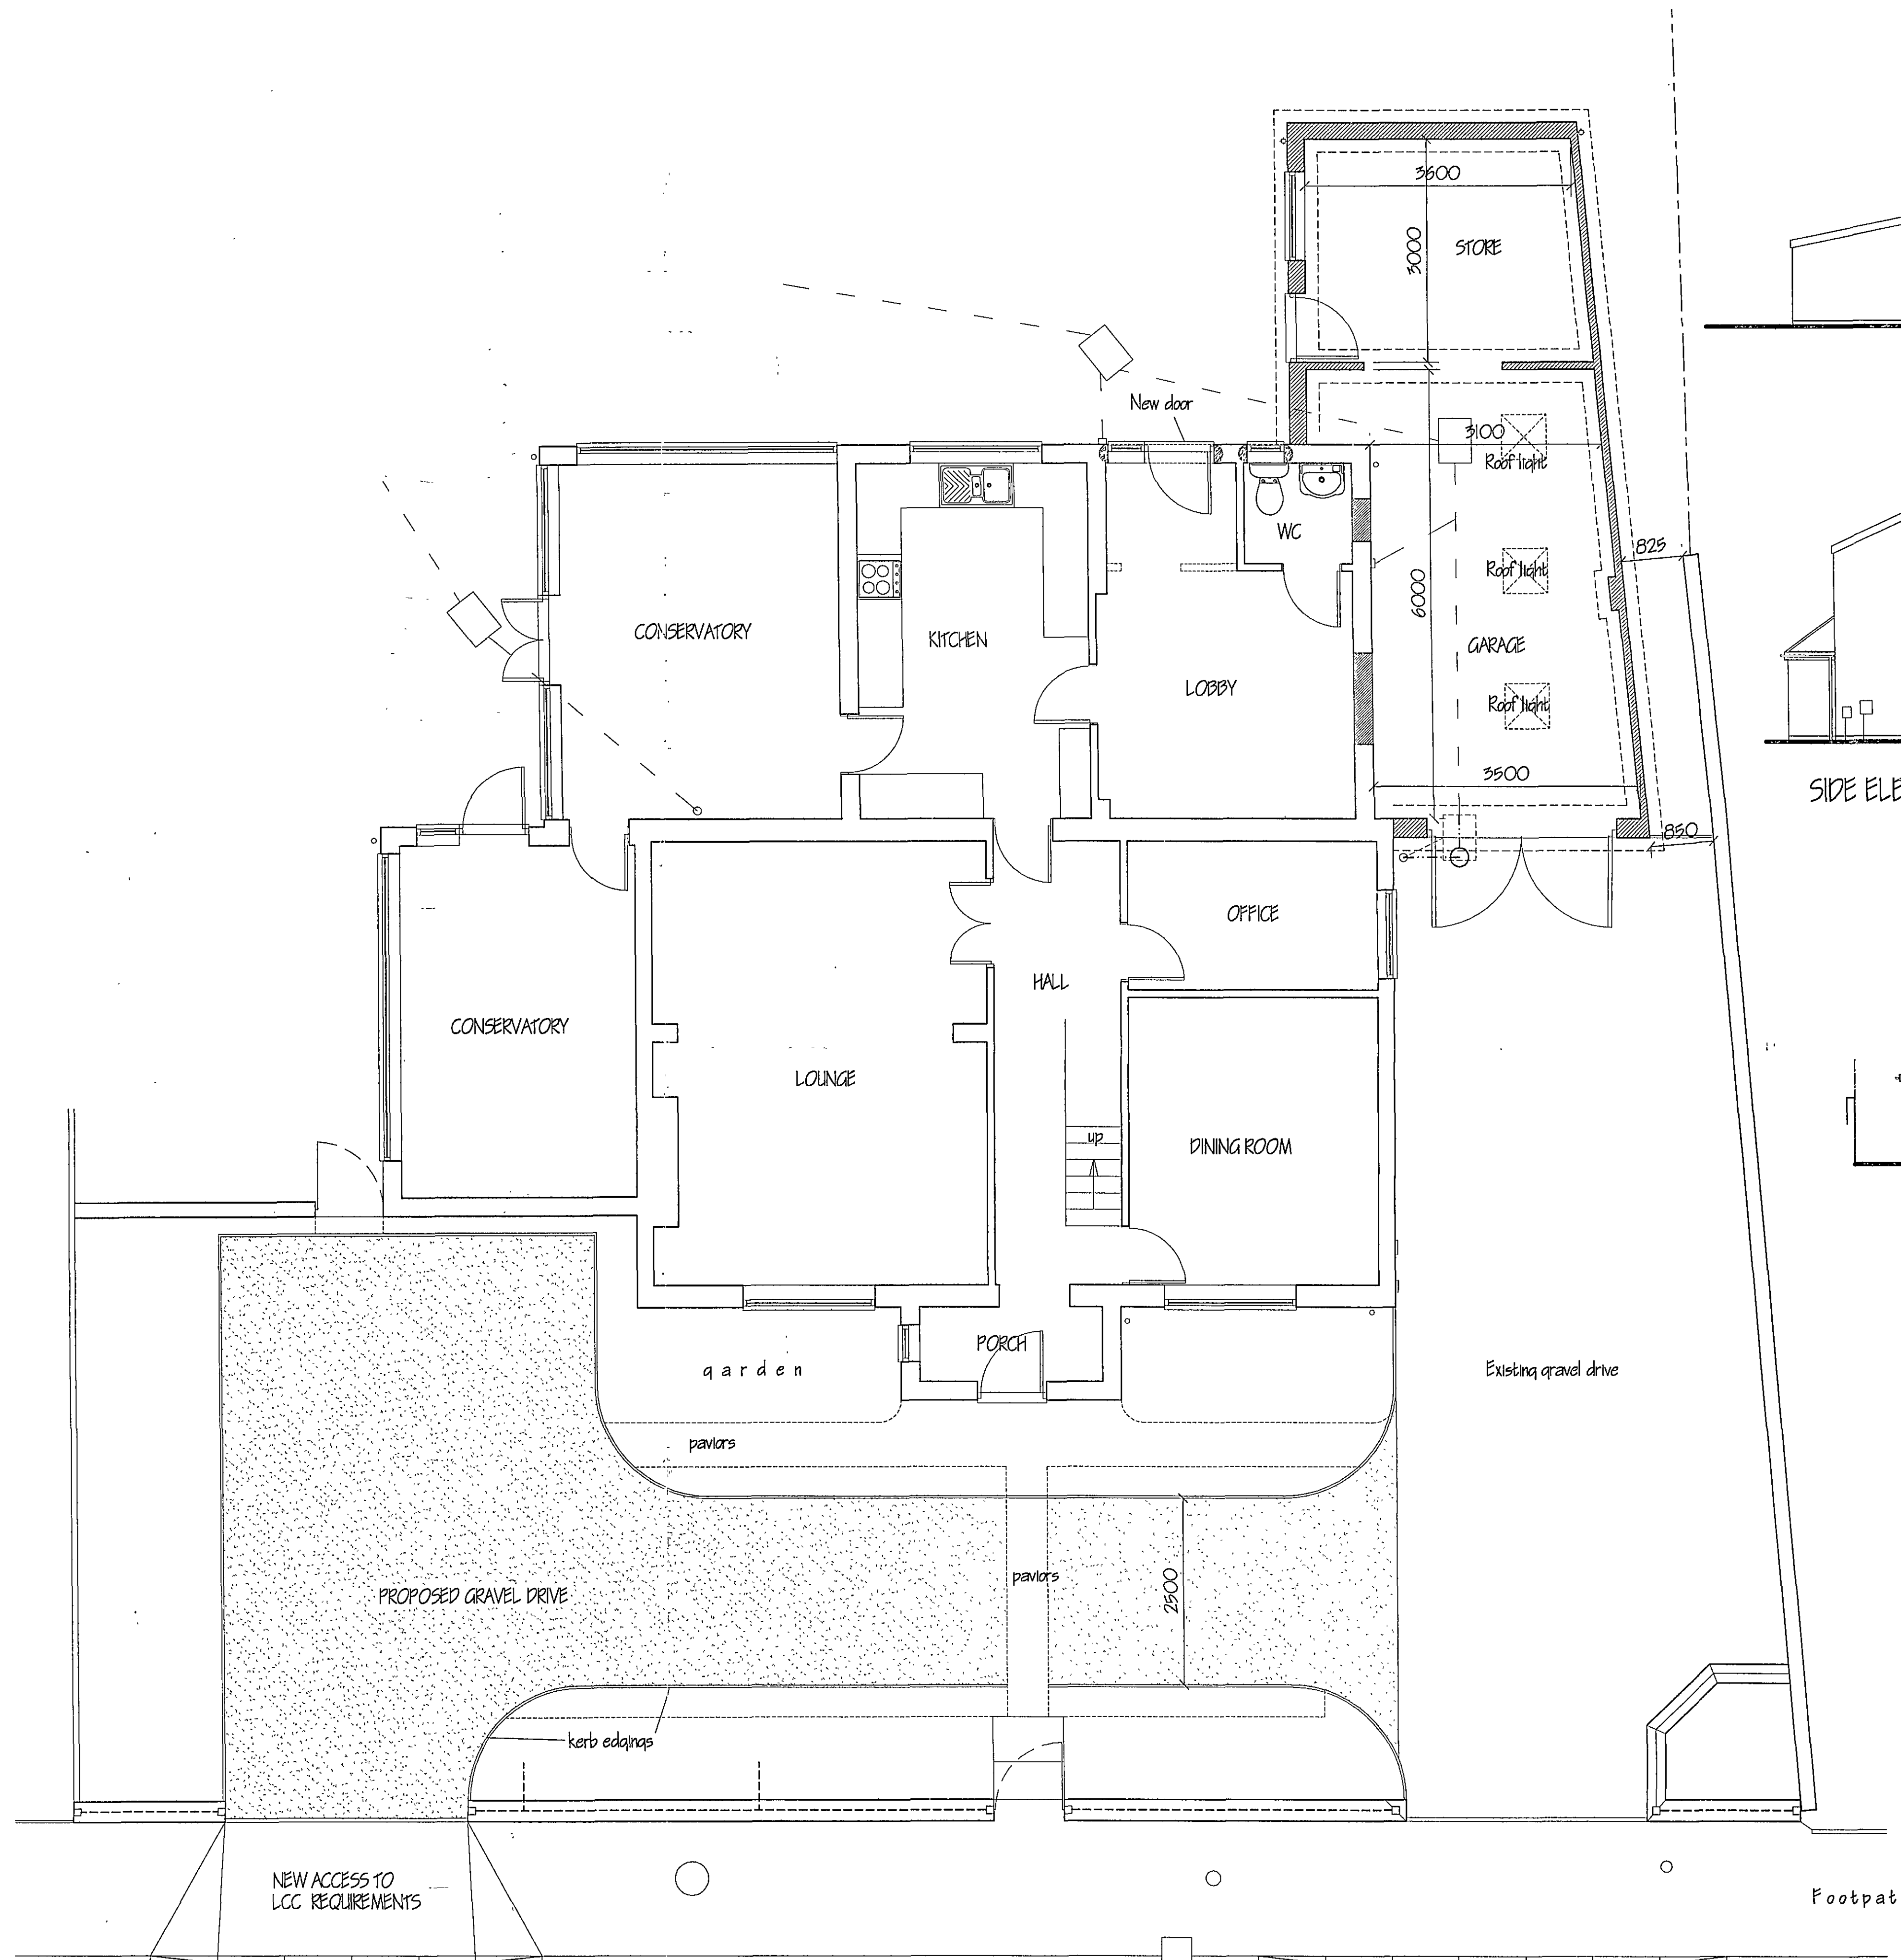


FRONT ELEVATION

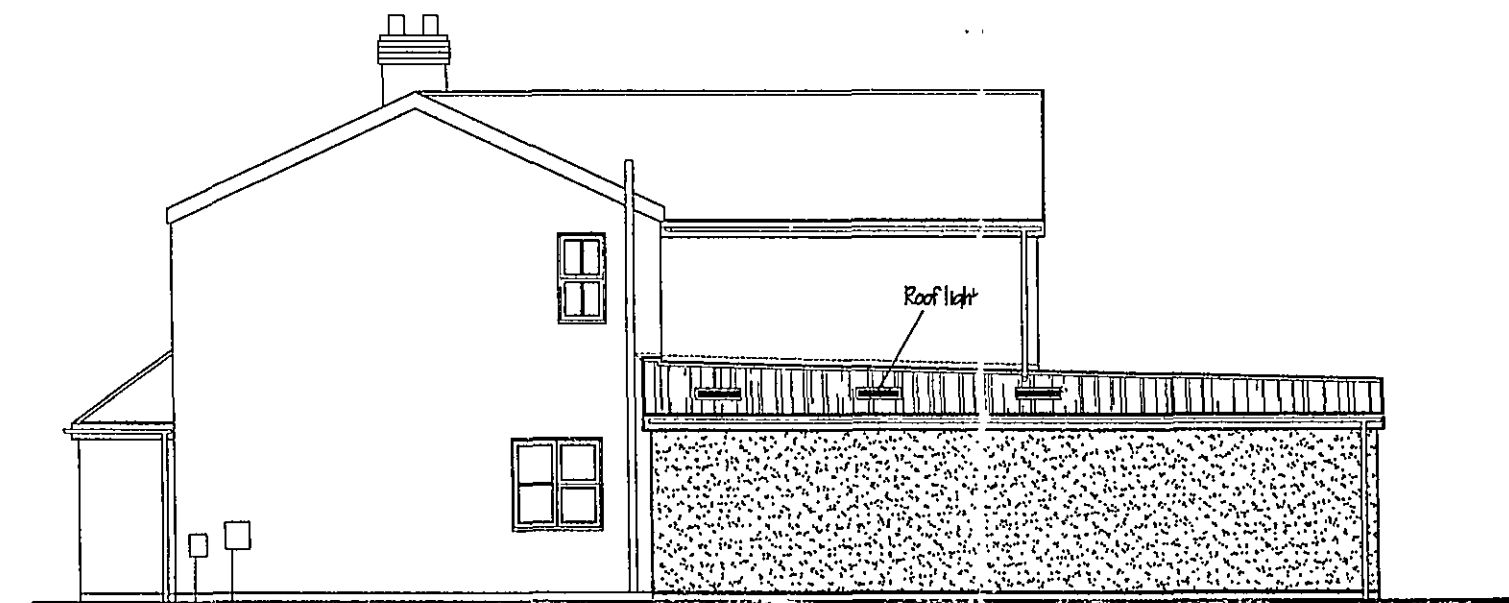

SIDE ELEVATION



REAR ELEVATION

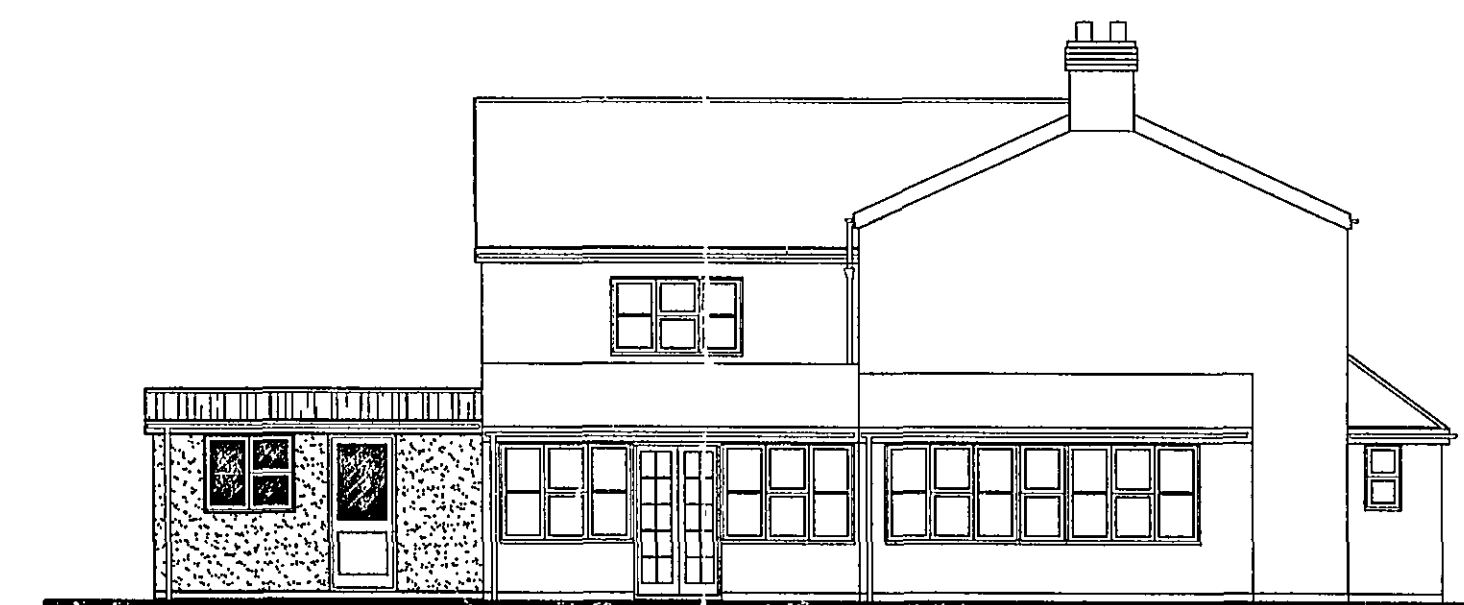

SIDE ELEVATION

|   |                     |                                        |
|---|---------------------|----------------------------------------|
| B. CLIENTS AMENDMENTS   |                     | MARCH '07.                             |
| A. CLIENTS AMENDMENTS   |                     | FEB '07.                               |
| ref: revision   |                     | date                                   |
| <b>G. R. MERCHANT</b><br>IENG AMICE PRVO<br><b>ARCHITECTURAL, STRUCTURAL<br/>AND LAND DRAINAGE<br/>CONSULTANTS</b><br>Unit 4, Wrights Mews<br>12A Park Road, Holbeach,<br>Spalding, Lincs. PE12 7EE<br>Tel: 01406 490600<br>Fax: 01406 490746<br>E-Mail: G. R. Merchant @ Merchant. PR.<br>Co. UK   |                     |                                        |
| Project<br>EXTENSION, ALTERATIONS & NEW ACCESS,<br>PERSVERANCE COTTAGE,<br>26 BELL LANE,<br>MOLLTON.   |                     |                                        |
| Client<br>MR. & MRS. M. WRIGHT.   |                     |                                        |
| Drawing<br>FLOOR PLANS & ELEVATIONS<br>- PROPOSED.   |                     | Planning<br>22 MAR 2007<br>Ref: 366/07 |
| Job Ref.<br>1529-07.   | Drawing No.<br>02B. |                                        |
| Date<br>JAN '07.   | Drawn<br>GRM.       |                                        |
| Scales<br>1/50, 1/100.   |                     |                                        |
| <b>DO NOT SCALE FROM THIS DRAWING</b><br>This drawing is copyright and may not be altered, copied, photographed or used for any other purpose other than that for which it is issued. The Client's responsibility is to check all dimensions on site and report any discrepancies to the Architect. All details shown on this drawing including foundations are based upon typical site conditions related to the area. No responsibility can be accepted for abnormal conditions which may be discovered during construction unless reported to the Architect in that design amendments may be considered. The soil survey is recommended in respect of foundations to establish suitable site conditions before foundation work is undertaken. This drawing is limited to the amount of information contained and does not represent a full specification of the works. It is not to be used for the purpose of obtaining planning permission. This drawing must not be used as a contract document alone. The works will not be performed or completed unless it is approved in writing by the Architect. It is the client's responsibility to ensure that the approved design is followed. The Architect's responsibility is to ensure that the design is followed. The Architect's responsibility is to ensure that the design is followed. |                     |                                        |

**DETERMINED  
PLAN**