




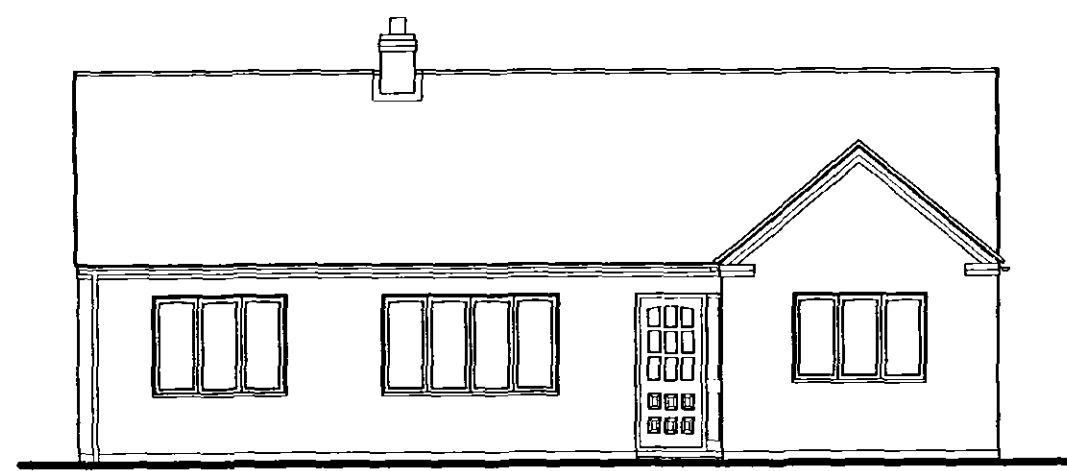


FRONT ELEVATION

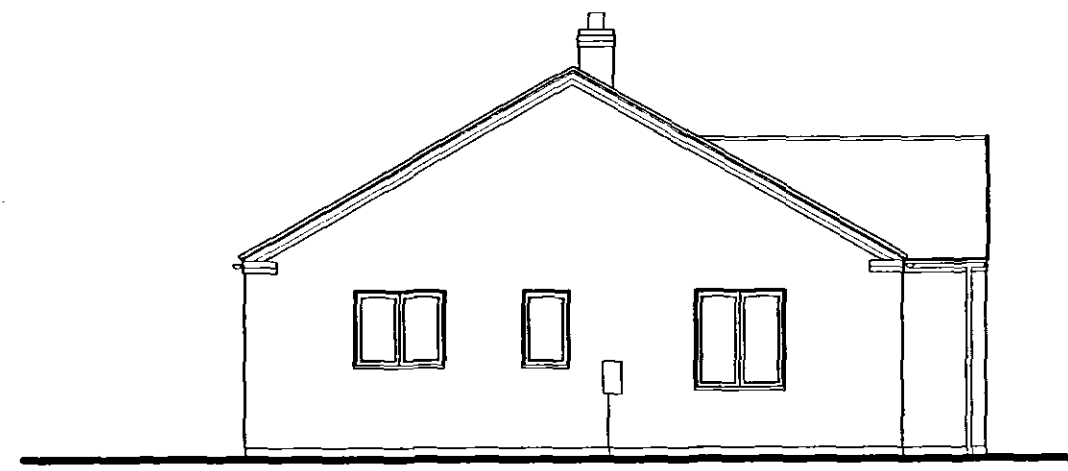


END ELEVATION

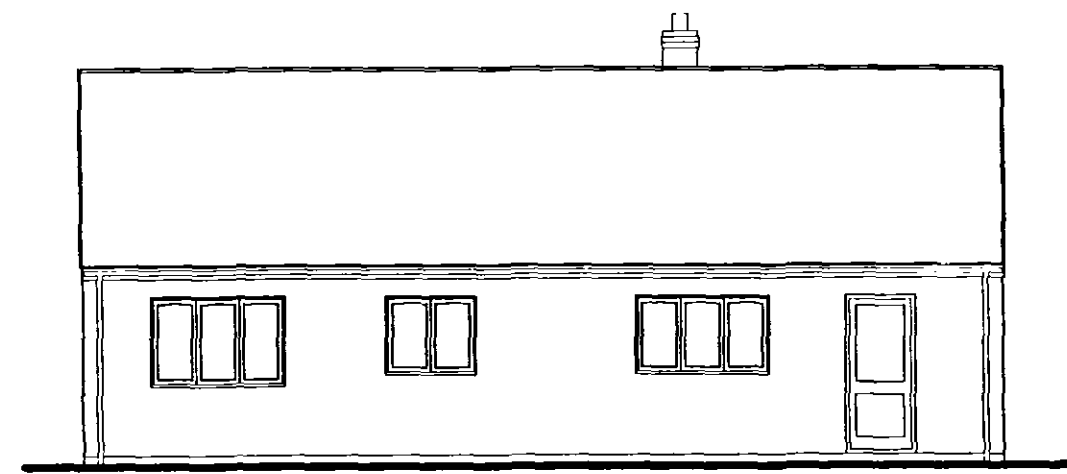


REAR ELEVATION

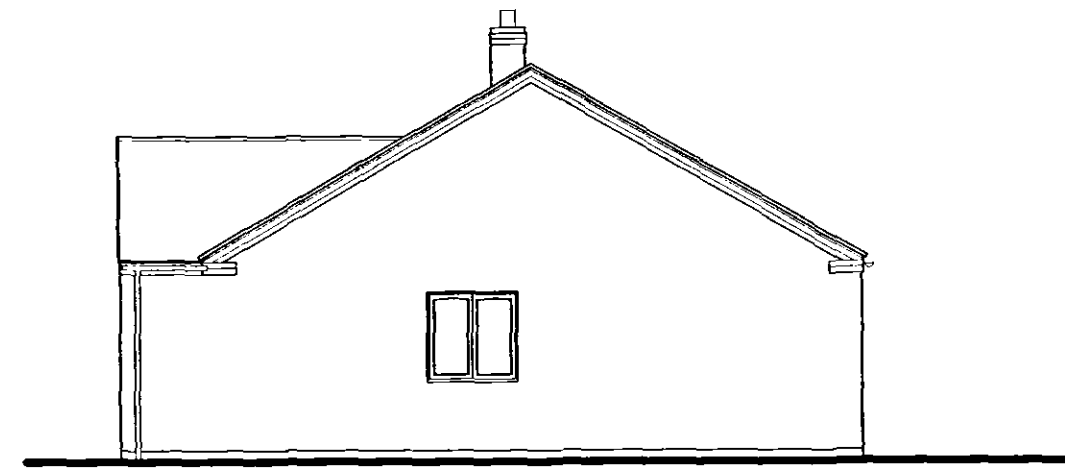


END ELEVATION

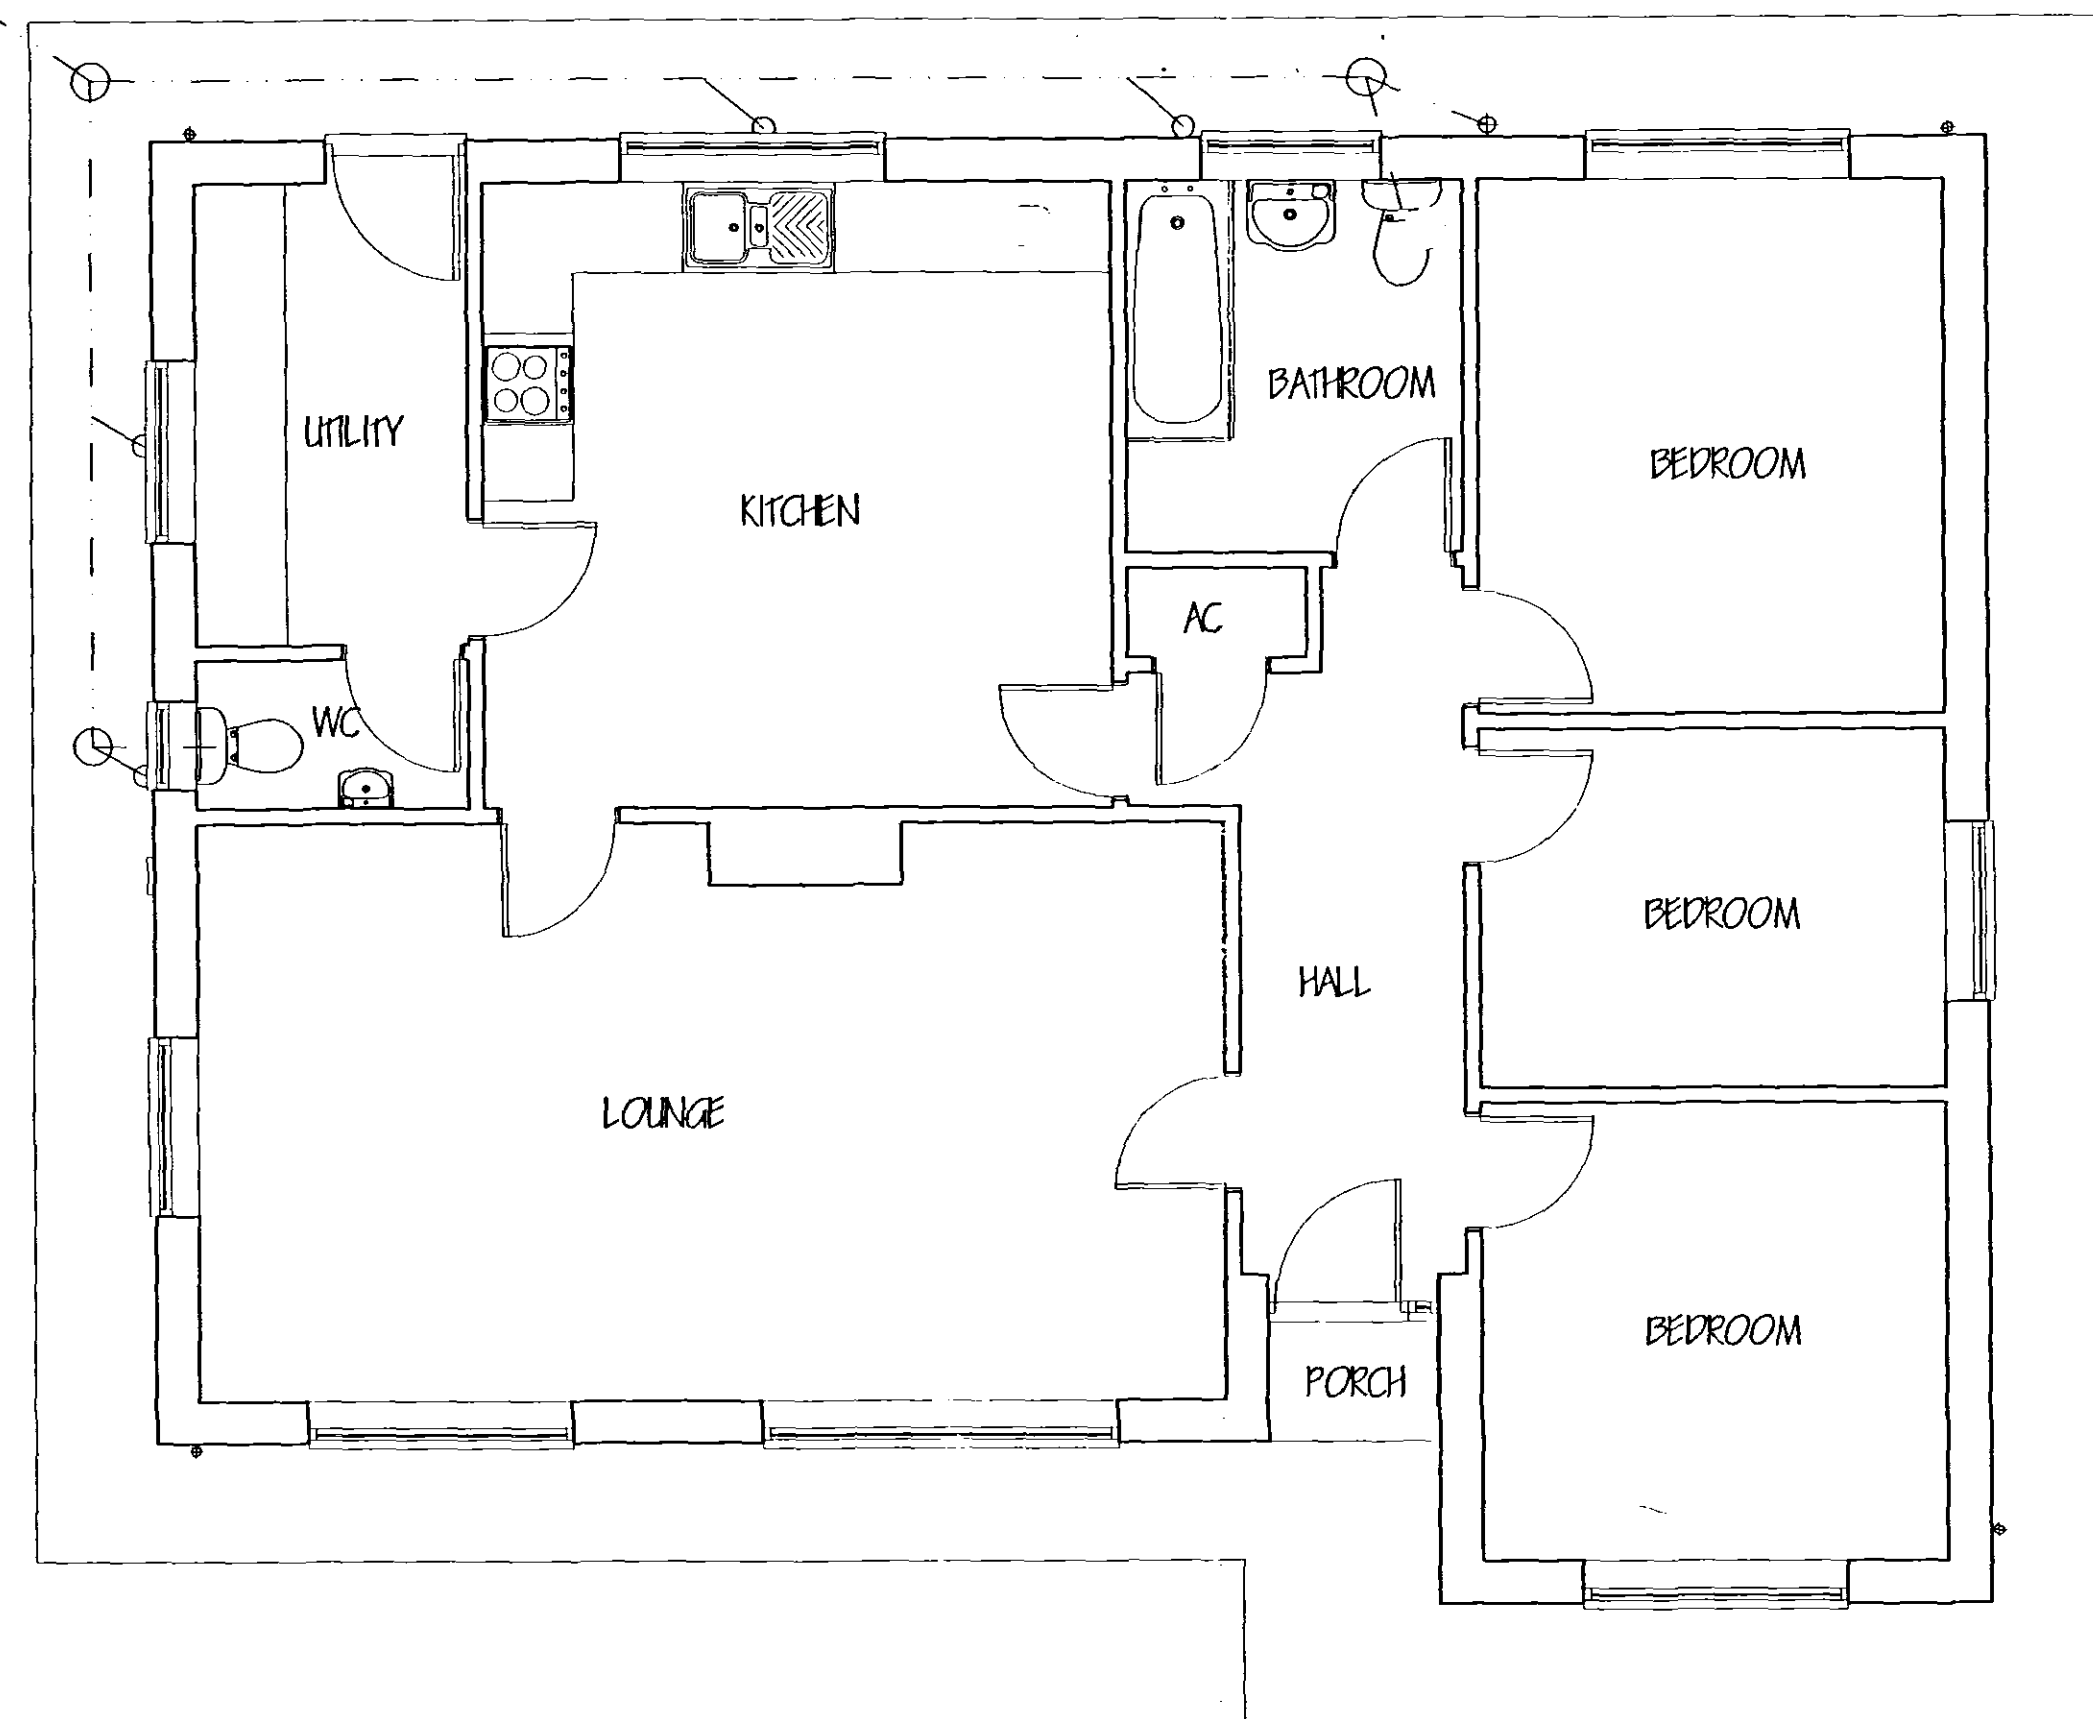

FLOOR PLAN.

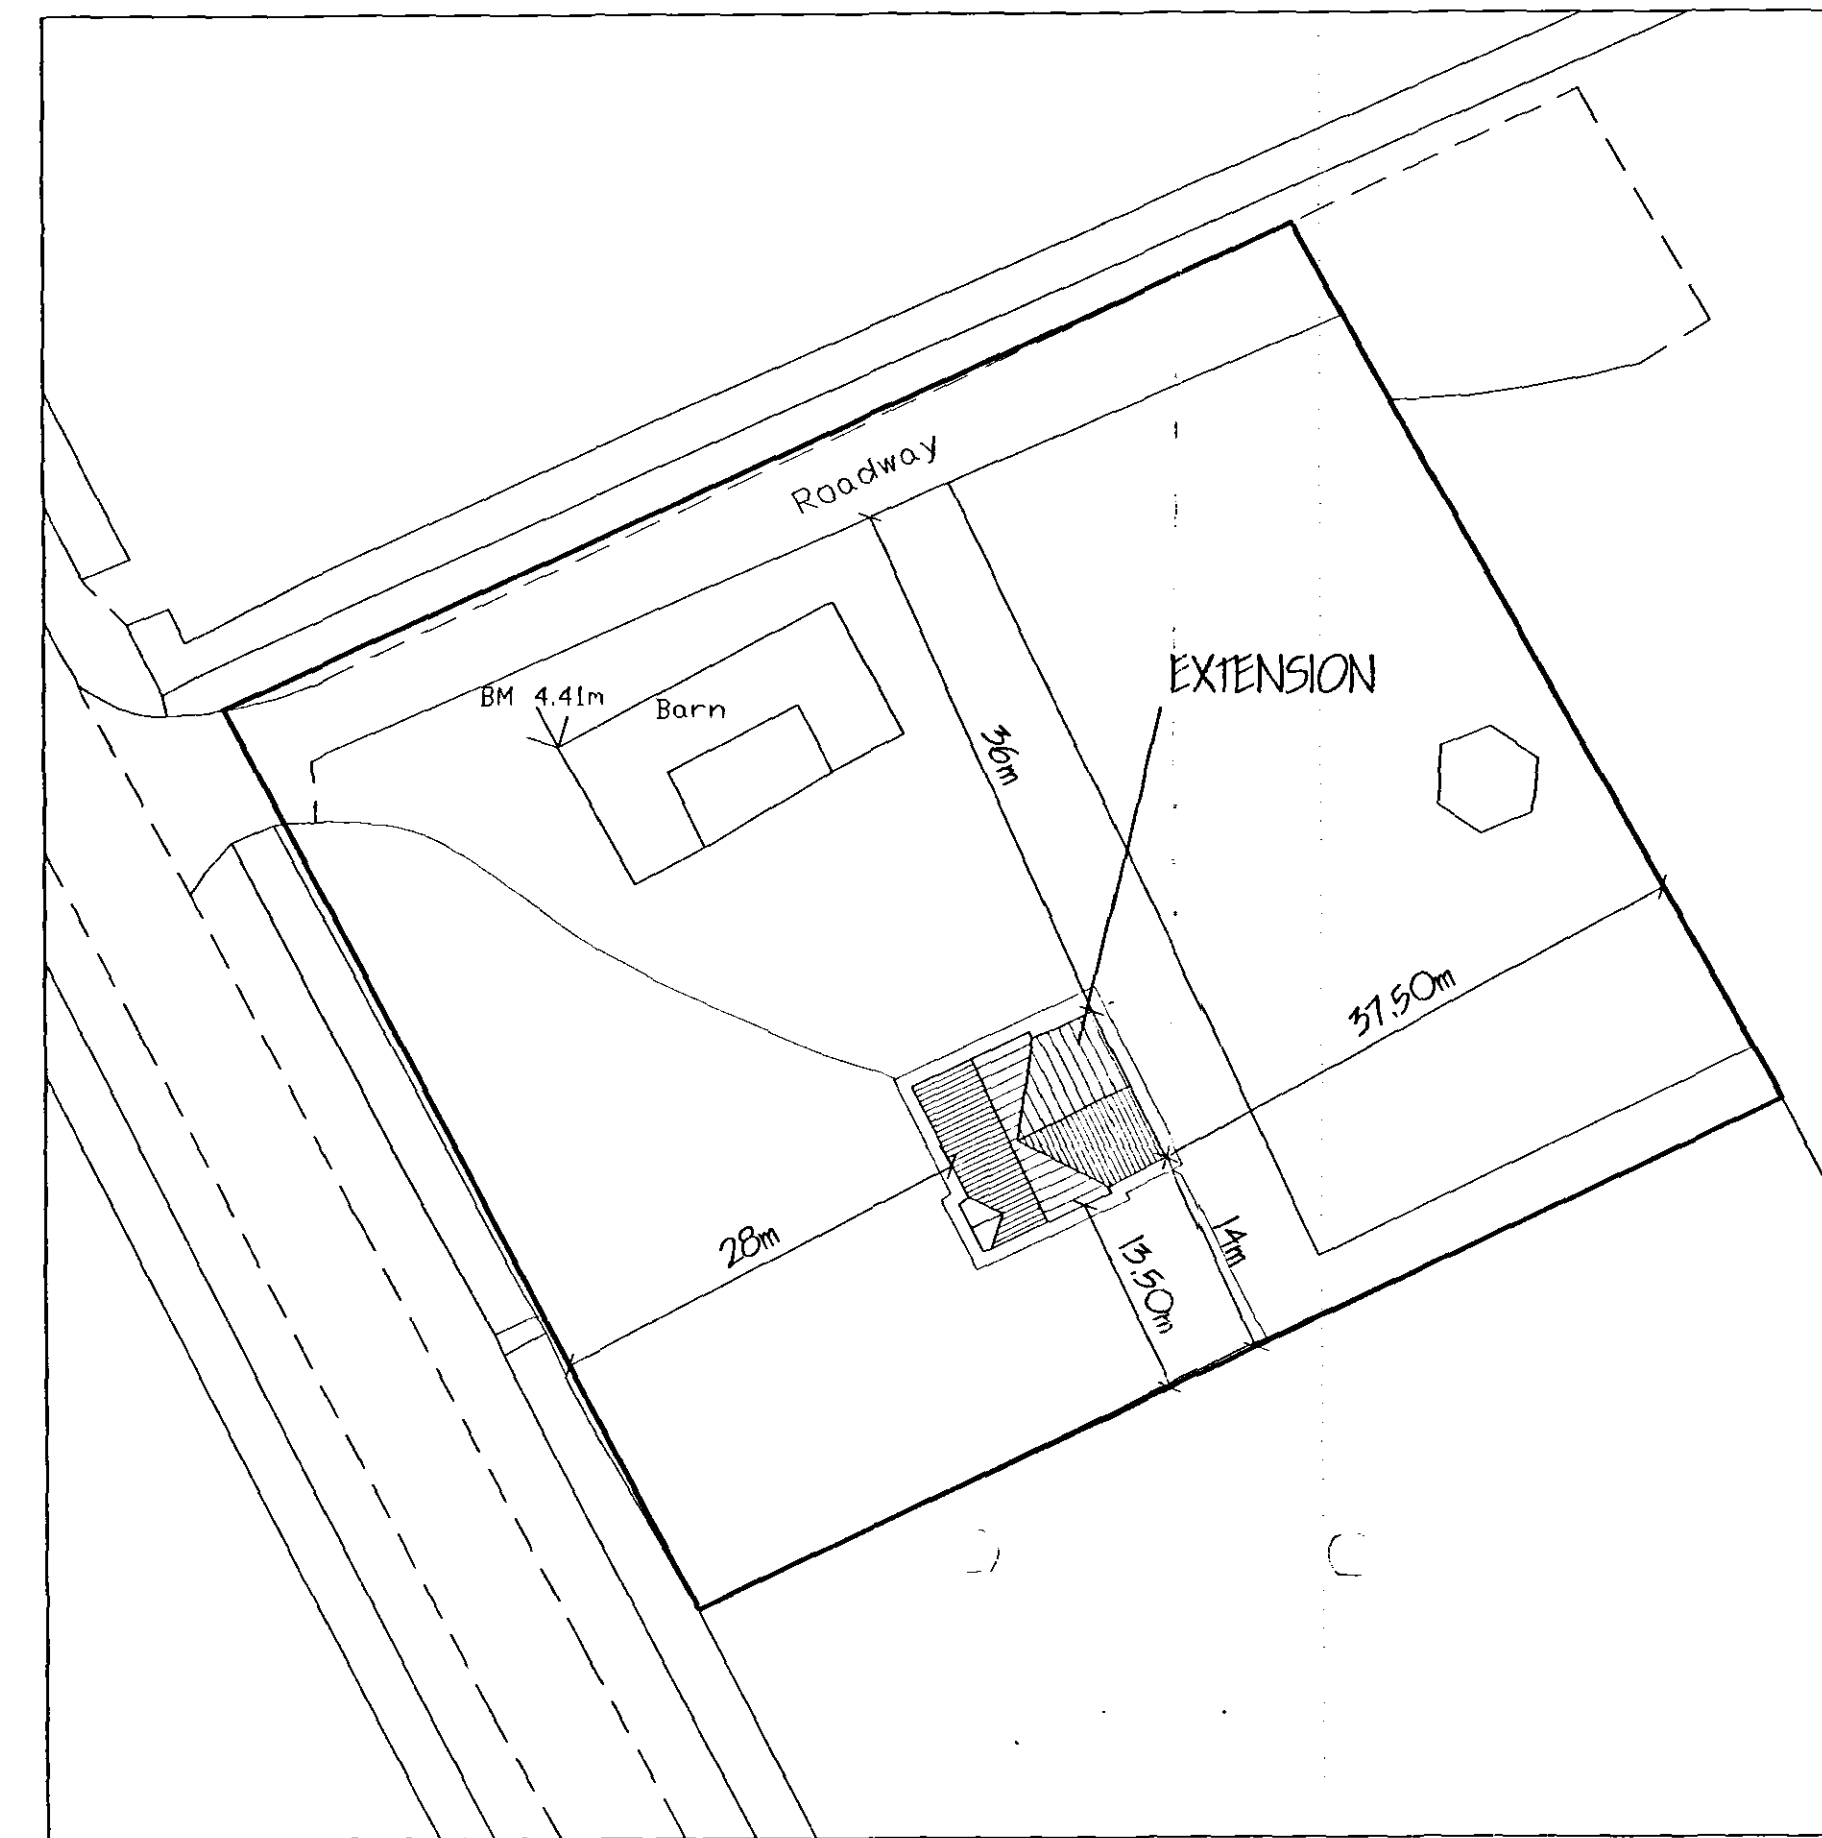

SITE PLAN.  
1/500

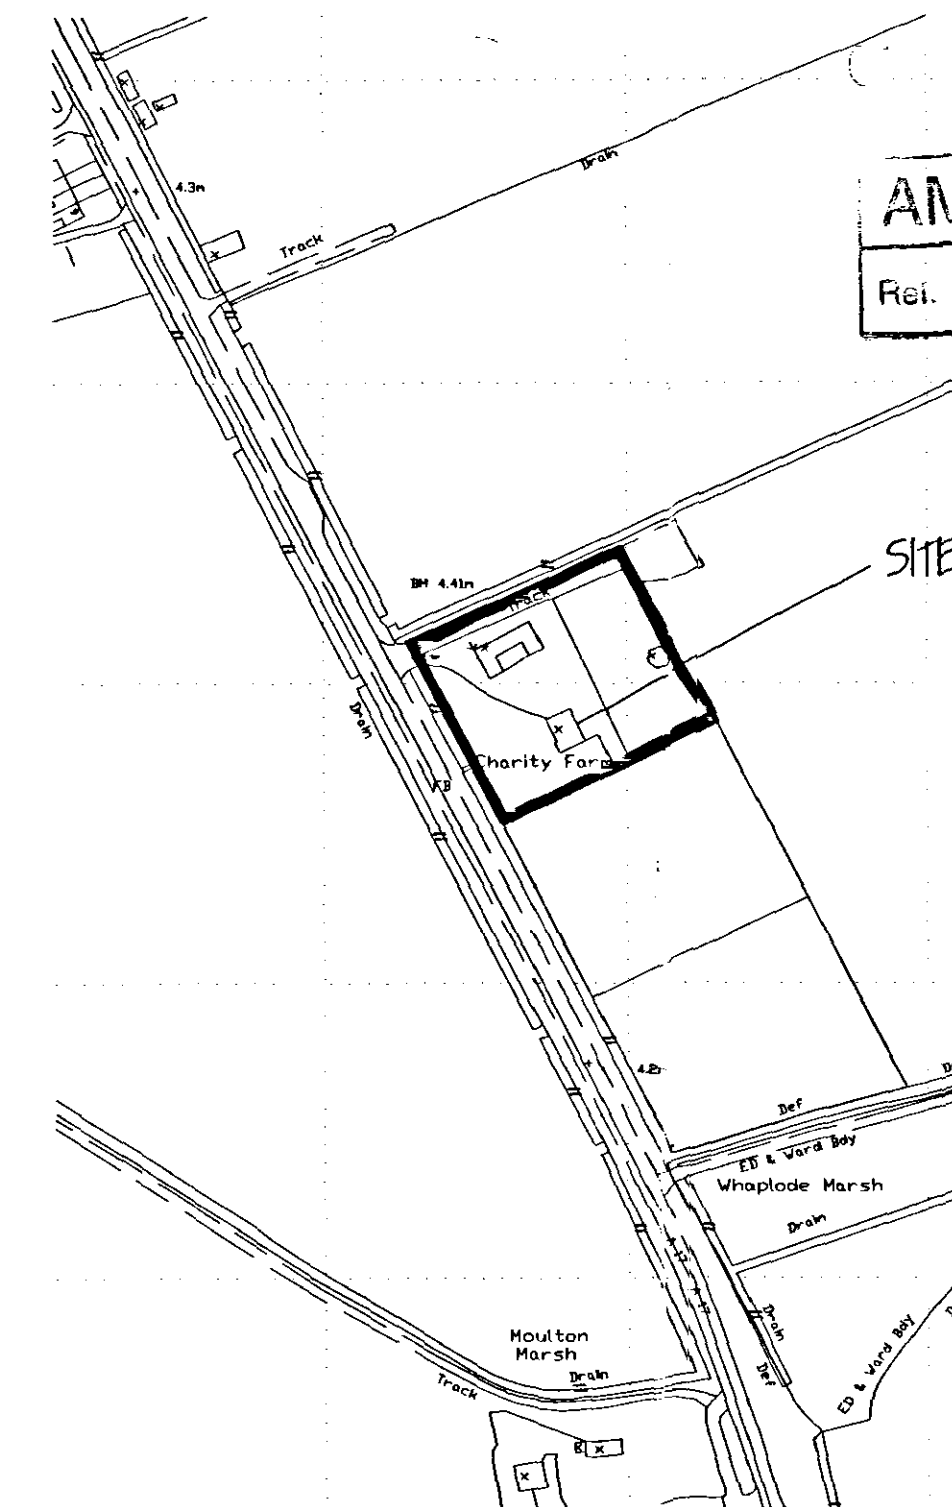

LOCATION PLAN.  
1/2500

|   |            |                     |
|---|------------|---------------------|
| B. RE-DESIGN FOLLOWING PLANNING REFERRAL.   |            | JUN '07.            |
| A. EXTEND REAR EXTENSION - CLIENTS.   |            | APR '07.            |
| ref.   | revision   | date                |
| <b>G. R. MERCHANT LTD.</b><br><b>I.ENG AMICE FWO</b><br><b>ARCHITECTURAL, STRUCTURAL</b><br><b>AND LAND DRAINAGE</b><br><b>CONSULTANTS</b><br><b>4 Wrights Mews</b><br><b>12A Park Road, Holbeach,</b><br><b>Spalding, Lincs., PE12 7TE</b><br><b>Tel: 01406 490800</b><br><b>Fax: 01406 425744</b><br><b>E-Mail: gr.merchant@btconnect.com</b>   |            |                     |
| <b>Project</b><br>EXTENSION & ALTERATIONS,<br>CHARITY FARM,<br>A17, WASHWAY ROAD,<br>MOLLTON MARSH, SPALDING, Lincs.   |            |                     |
| <b>Client</b><br>MR. & MRS. S. HOLBROOK.   |            |                     |
| <b>Drawing</b><br>FLOOR PLANS & ELEVATIONS - EXISTING,<br>LOCATION & SITE PLANS.   |            |                     |
| Job Ref.   | 1564-07.   | Drawing No.<br>OIB. |
| Date   | MARCH '07. | Drawn<br>GRM.       |
| Scales<br>1/50, 1/100. (unless otherwise stated)   |            |                     |
| <b>DO NOT SCALE FROM THIS DRAWING</b><br><small>This drawing is copyright and may not be altered, copied, photographed or used for any other purpose other than that for which it is issued. The General Contractor is to check all dimensions on site and report any discrepancies to the Architect. All details shown on this drawing including foundations are based upon typical site conditions related to the area. No responsibility can be accepted for abnormal ground conditions which may be encountered during construction unless reported in the form of a written report. No responsibility can be accepted for any errors or omissions in the drawing or for any loss or damage to property or for any delay or expense caused by any error or omission in the drawing. The Employer / Client shall ensure that the selected contractor is competent with regard to all matters necessary to achieve compliance with health and safety legislation for building work and work shown. The Employer / Client is advised that should the works need to be carried out in the presence of the Contractor's Design and Management Regulations or Independent Planning Supervisor will be required. The works shall comprise of all that is shown on the drawing and details. Work that may not be included but may be necessary to ensure an adequate safety margin in every part of the work shall be included. It is the Employer / Client's responsibility to ensure that the works are carried out in accordance with the drawing and details.</small> |            |                     |