



Proposed Front Elevation (Facing East)



Proposed Side Elevation (Facing South)

Proposed Rear Elevation (Facing West)



Proposed Side Elevation (Facing North)

MATERIALS

- 1

WALLS & ROOF = STANDING SEAM INSULATED CLADDING, FINISHED BLACK, WITH MATCHING FLASHING
- 2

VERTICAL WESTERN RED CEDAR TIMBER CLADDING
- 3

WESTERN RED CEDAR TIMBER LINING TO WINDOW & DOOR REVEALS
- 4


HORIZONTAL WESTERN RED CEDAR TIMBER LOUVRES
- 5

STAMFORD STONE, DRY STONE CHIMNEY STACK, WITH STAINLESS STEEL CAPPING FRAME
- 6

ALUMINUM WINDOWS & DOORS, STYLE AS INDICATED ON DRAWINGS, COLOUR TO MATCH CLADDING
- 7

GREY ENGINEERING BRICK BELOW FINISH FLOOR LEVEL
- 8

FRAMELESS GLASS BALUSTRADE

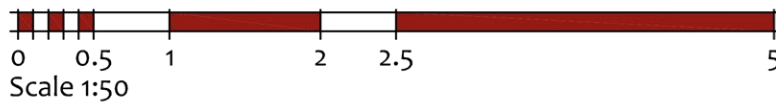

22 SHORE VIEW, PETERBOROUGH CAMBRIDGESHIRE, PE7 8FS E.info@seven22.co.uk ~ T.07799 585277		
PROJECT CONVERSION OF STORAGE/WORKSHOP; HIGH ROAD MOULTON SPALDING PE12 6PE		
CLIENT Mr & Mrs GREENAWAY		
TITLE PROPOSED ELEVATIONS		
DRAWING No. 005a P03		
SCALE 1:50 @ A1 - 1:100 @ A3	DATE JULY 2025	REV A