



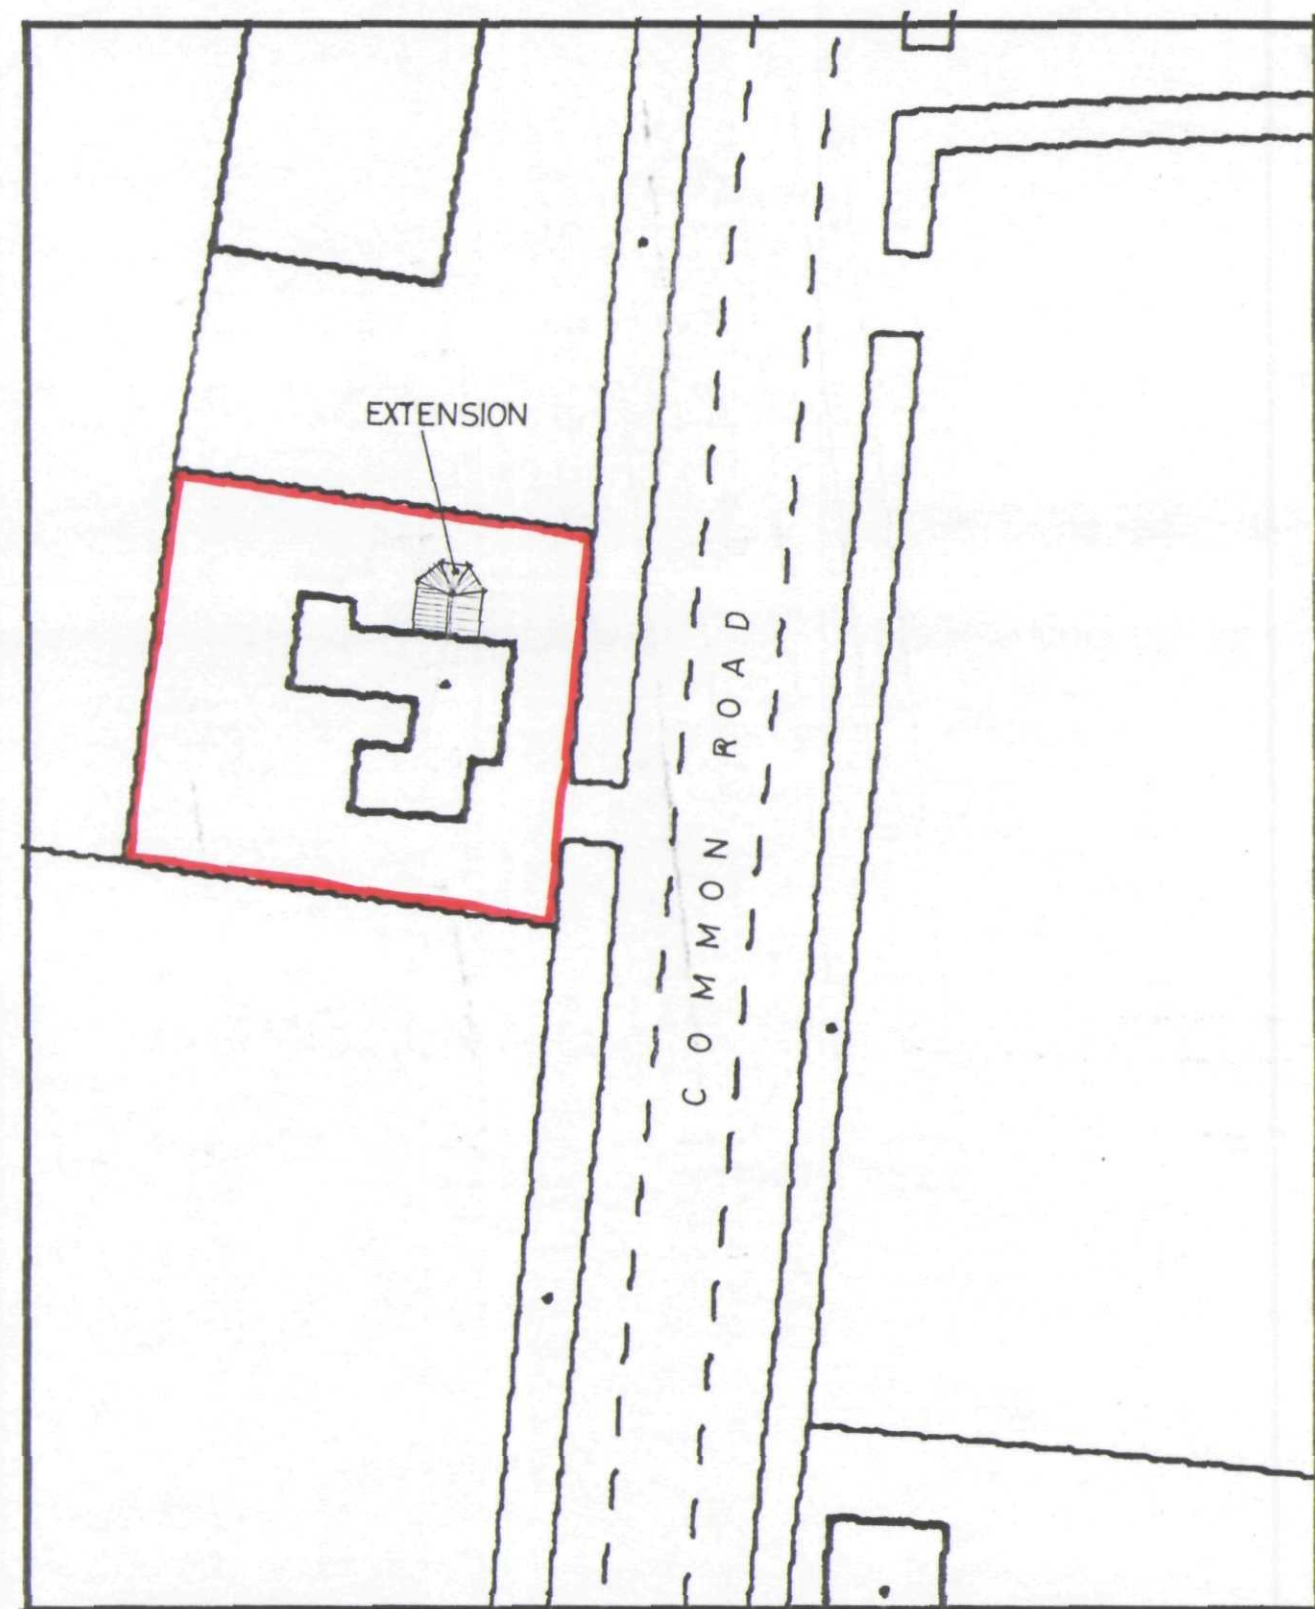

SITE PLAN  
1/500

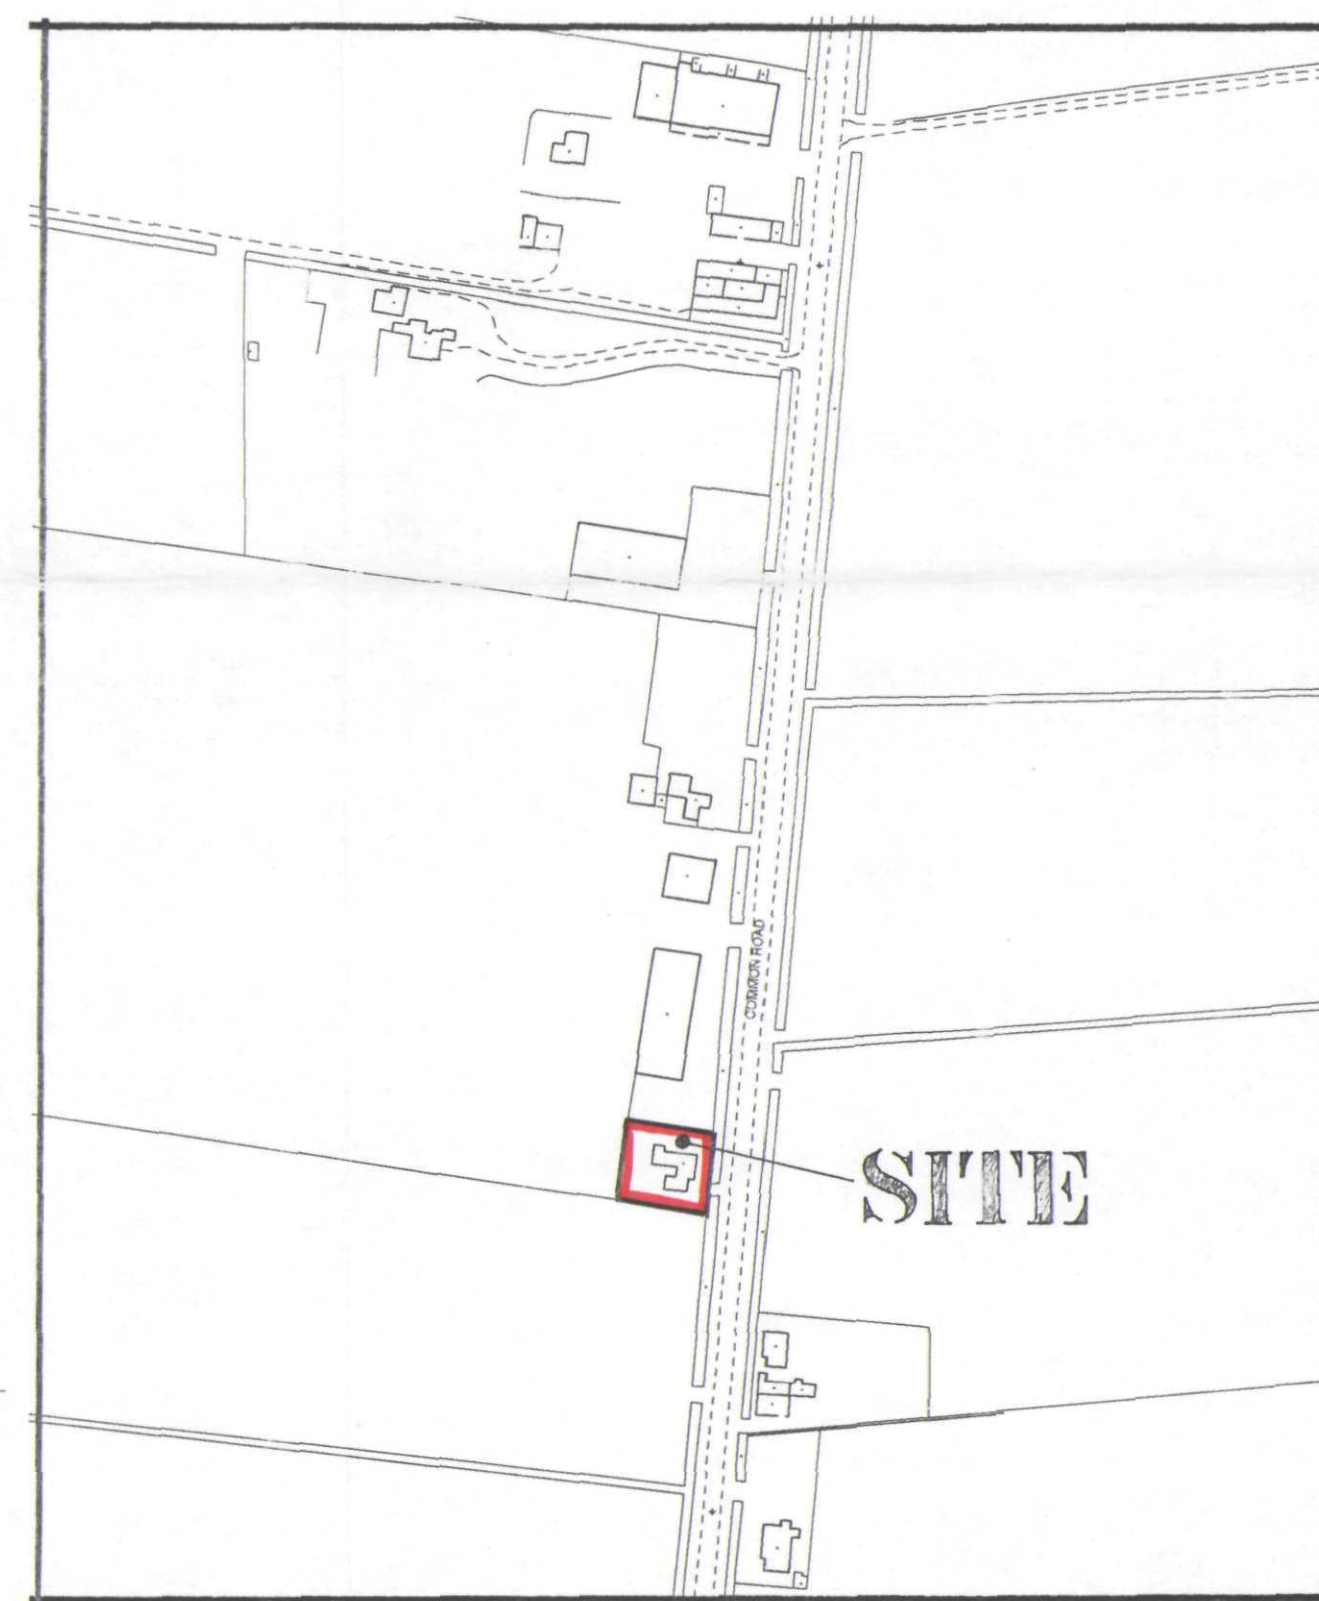

LOCATION PLAN  
1/2500



**DETERMINED  
PLAN**

SHDC  
Planning & Development  
- 2 OCT 2003  
Ref 120103

|   |                   |
|---|-------------------|
| <b>G. R. MERCHANT</b><br>I. ENG AMICE FIWO<br>ARCHITECTURAL, STRUCTURAL<br>AND LAND DRAINAGE<br>CONSULTANTS<br>Unit 4, Wrights Mews<br>12A Park Road, Holbeach,<br>Spalding, Lincs. PE12 7EE<br>Tel: 01406 480800<br>Fax: 01406 428744<br>E-Mail: G. R. Merchant @ Merchant. FB.<br>Co. UK   |                   |
| Project<br>PROPOSED EXTENSION,<br>ROSE VILLA, COMMON ROAD,<br>MOULTON SEAS END,<br>SPALDING Lincs.   |                   |
| Client<br>MR. & MRS. N. NAYLOR.   |                   |
| Drawing<br>LOCATION & SITE PLAN   |                   |
| Job Ref.<br>755-03   | Drawing No.<br>02 |
| Date<br>SEPT '03   | Drawn<br>GRM      |
| Scales<br>AS INDICATED.   |                   |
| <p><b>DO NOT SCALE FROM THIS DRAWING</b></p> <p>This drawing is copyright and may not be altered, traced, photographed or used for any other purpose other than that for which it is issued. The General Contractor is to check all dimensions on site and report any discrepancies to the Architect. All details shown on this drawing including foundations are based upon typical site conditions unless otherwise stated. No responsibility can be accepted for abnormal conditions which may be discovered during construction unless reported to the Architect so that design arrangements may be considered. Site and survey are recommended in respect of foundations to establish specific site conditions before foundation work is undertaken. This drawing is limited to the amount of information contained and does not purport to contain a full specification of the work. It is solely for the purpose of obtaining Planning / Building Regulation approval. This drawing must not be used as a contract document alone. The works will not be approved or licensed on site by G. R. Merchant or any representative thereof. It is the client or their appointed agents responsibility to obtain necessary, authorisation of permission, authorities to be used.</p> <p>All materials to be new unless otherwise stated and all components and materials etc. to be used fixed and installed etc. in strict accordance with manufacturers instructions and relevant code of practice. Materials shall conform to appropriate British standard specification or with certificate of approval or European code equivalent. The Employer / Client shall ensure that the selected contractor is approved with and holds all necessary necessary to achieve compliance with Health and Safety Regulations for Building sites and Work places. The Employer / Client is advised that should the works need to comply with the Construction Design and Management Regulations 2007, the Employer / Client shall ensure that the necessary arrangements are made to comply with the Regulations. The works shall comply with all that is shown on the drawing and details. Work that may not specifically shown but may be reasonably inferred as necessary to carry out the works shall be deemed to be included.</p> |                   |