





FRONT ELEVATION



SIDE ELEVATION




SIDE ELEVATION




REAR ELEVATION


PLOT 6

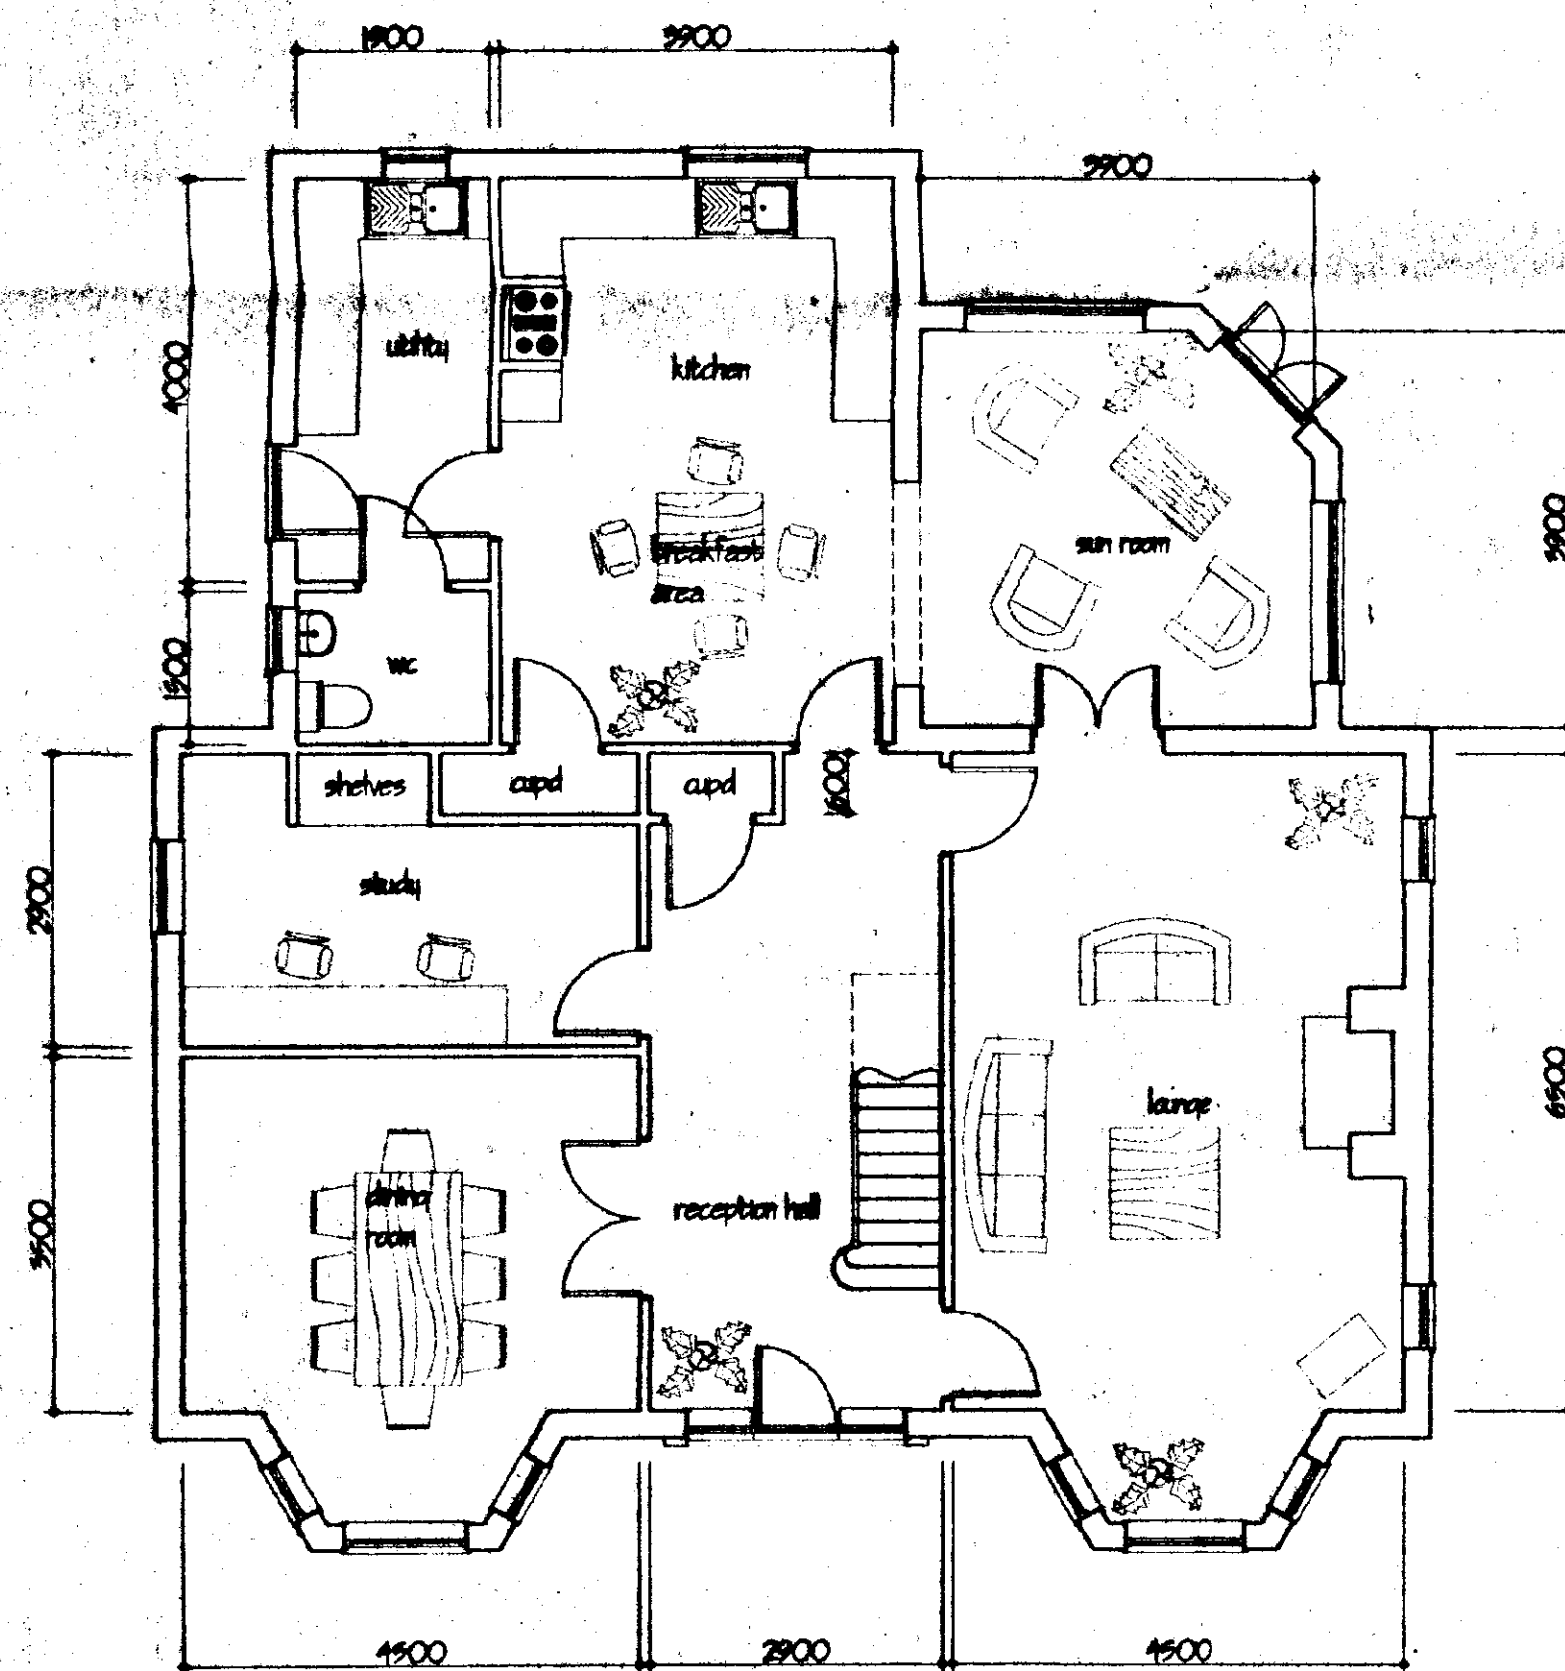

GROUND FLOOR LAYOUT PLAN

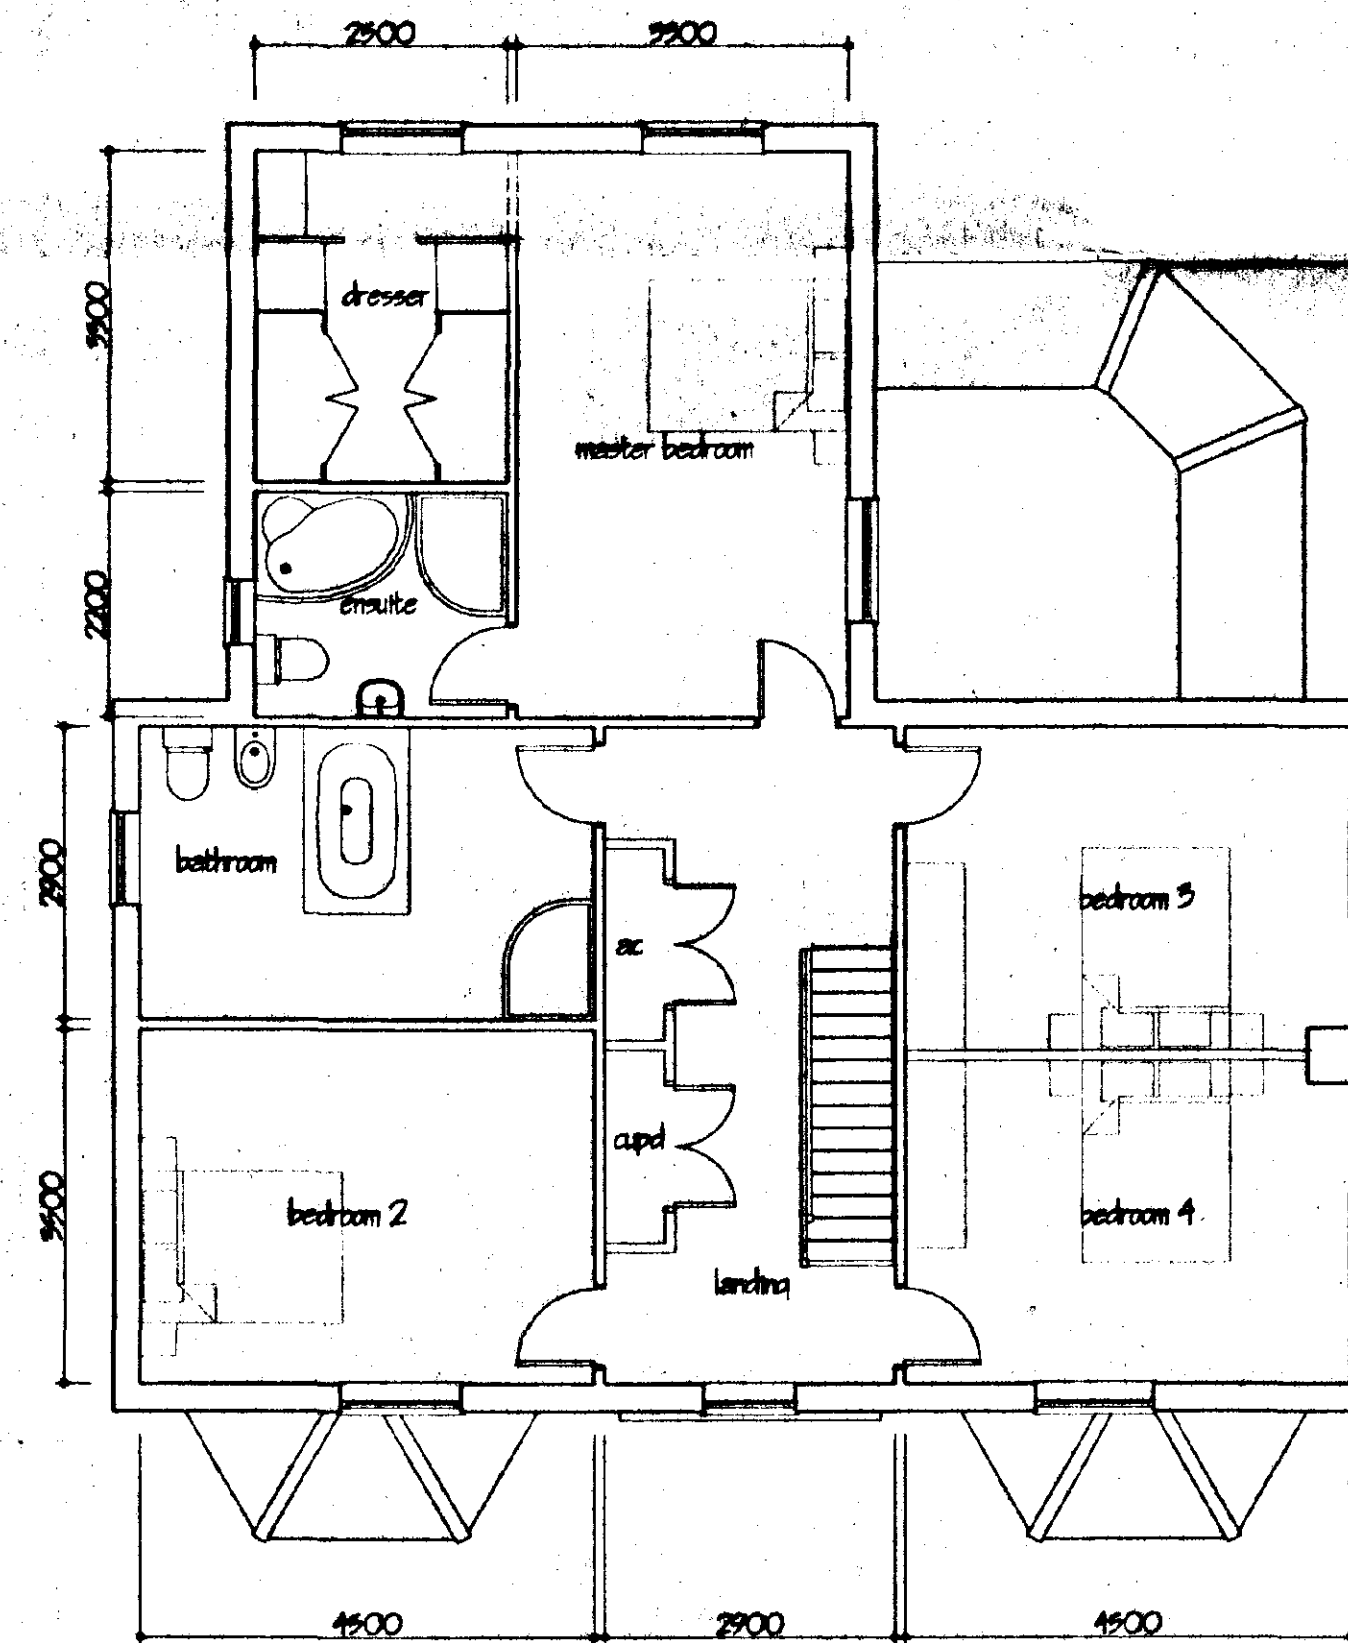

FIRST FLOOR LAYOUT PLAN

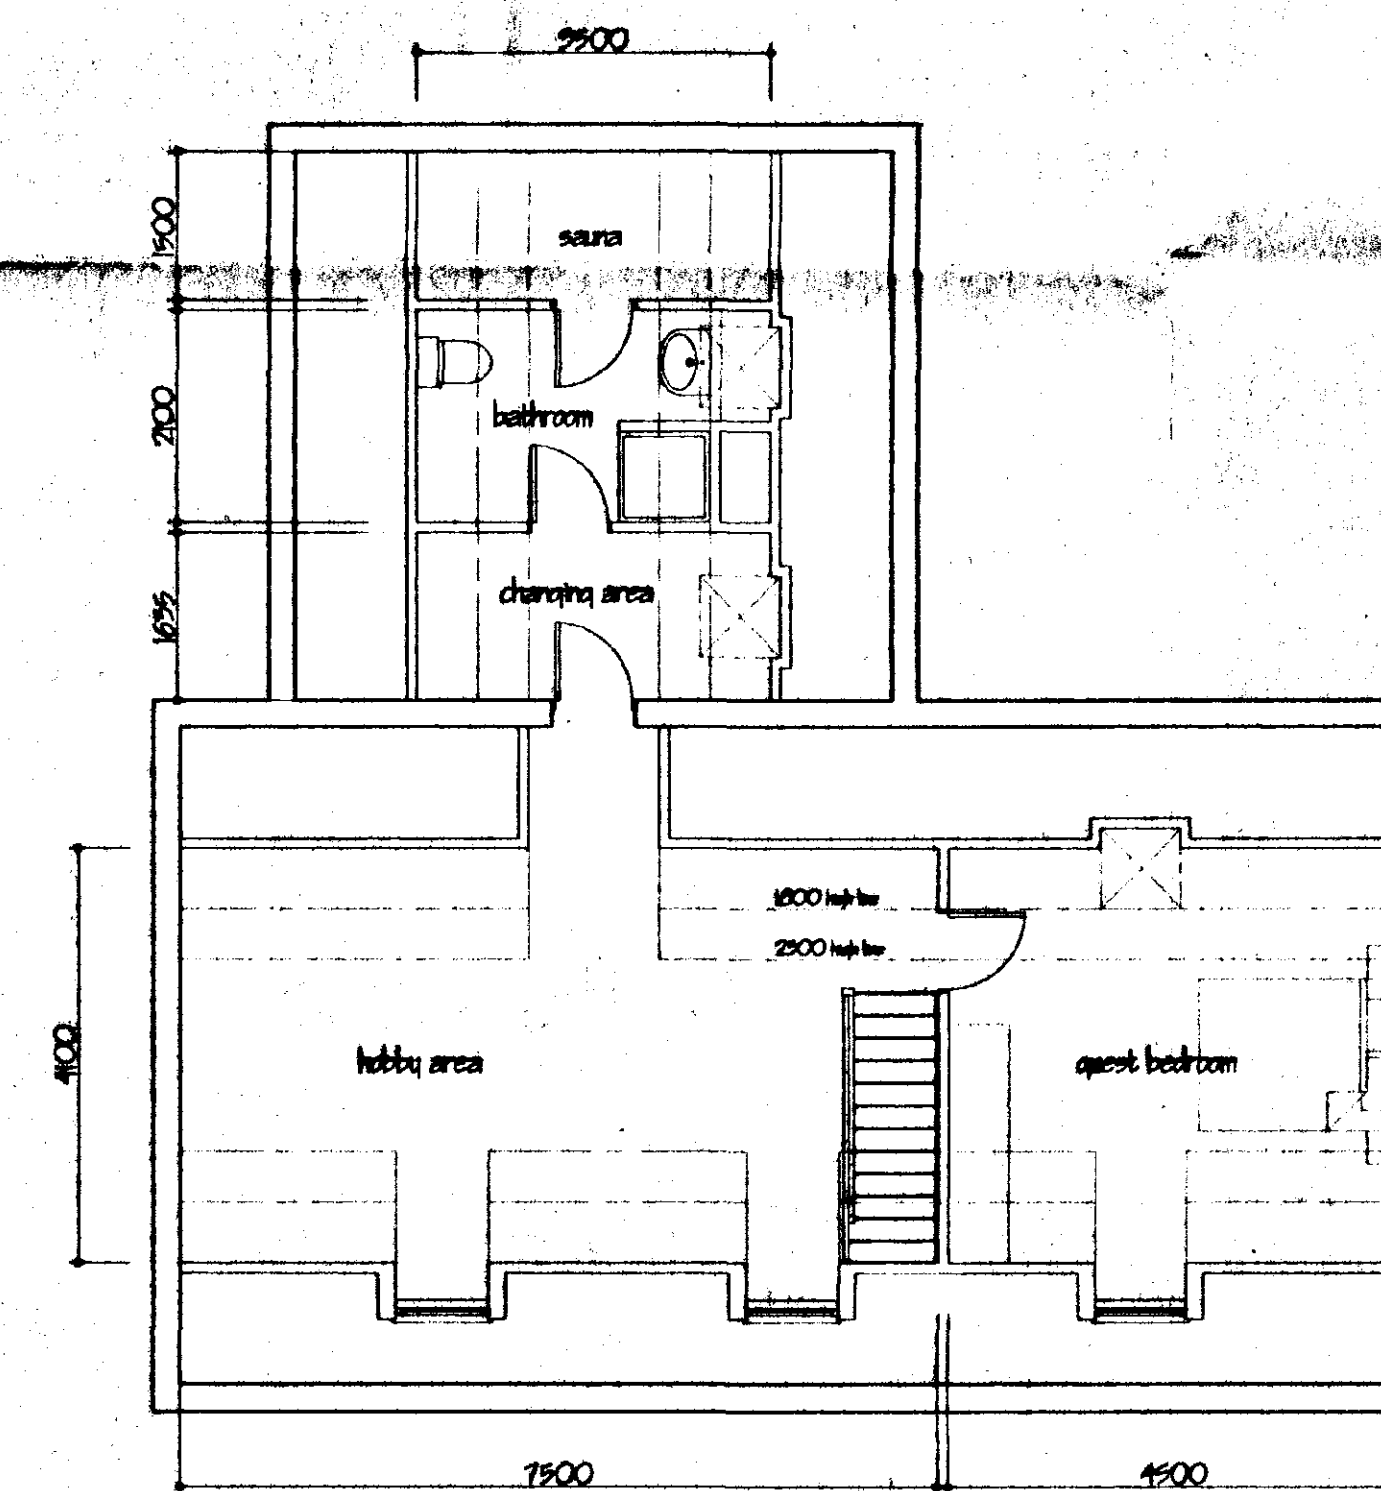

SECOND FLOOR LAYOUT PLAN



|   |                    |          |
|---|--------------------|----------|
| ref   | revision           | date     |
| A   | CLIENT ALTERATIONS | OCT 2001 |
| <b>G. R. MERCHANT</b><br>IENG AMICE FIWO<br>ARCHITECTURAL, STRUCTURAL<br>AND LAND DRAINAGE<br>CONSULTANTS<br>Unit 4, Wrights Mews<br>12A Park Road, Holford,<br>Spalding, Lincs. PE12 7JX<br>Tel: 01406 480800<br>Fax: 01406 485744<br>E-Mail: G. R. Merchant @ Merchant. FS.<br>Co. UK   |                    |          |
| Project   |                    |          |
| HOUSE   |                    |          |
| Client   |                    |          |
| DGM PROPERTIES LTD   |                    |          |
| Drawing   |                    |          |
| PLANS AND ELEVATIONS   |                    |          |
| Job Ref.   |                    |          |
| 062001E7E7   |                    |          |
| Date   |                    |          |
| SEP 2001   |                    |          |
| Drawn   |                    |          |
| JFW   |                    |          |
| Scales   |                    |          |
| 1/100 1/75   |                    |          |
| <b>DO NOT SCALE FROM THIS DRAWING</b><br>This drawing is copyright and may not be altered, traced, photographed or used for any other purpose other than that for which it is issued. The General Contractor is to check all dimensions on site and report any discrepancies to the Architect. All details shown on this drawing including foundations are based upon typical site conditions related to the area. No responsibility can be accepted for abnormal conditions which may be discovered during construction unless reported to the Architect so that design amendments may be considered. Site and survey are recommended in respect of foundations to establish specific site conditions before foundation work is undertaken. The drawing is limited in the amount of information contained and does not purport to contain a full specification of the works. It is solely for the purpose of obtaining Planning / Building Regulation approval. This drawing must not be used as a contract document alone. The works will not be supervised or inspected on site by G. R. Merchant or any representative thereof. It is the client or their appointed agents responsibility to control workmanship, substitution of materials, adherence to specifications, variations to contract etc.<br>All materials to be new unless otherwise stated and all components and materials are to be used fixed and installed in strict accordance with manufacturers instructions and relevant code of practice. Materials shall conform to appropriate British standard specification or BSA certificate or European code equivalent. The Employer / Client shall ensure that the selected contractor is competent and capable of achieving compliance with Health and Safety legislation for building sites and work places. The Employer / Client is advised that should the works need to comply with the Construction Design and Management Regulations an independent Planning Supervisor will be required. The works shall comprise of all that is shown on the drawing and details. Work that may not specifically shown but may be reasonably inferred as necessary to carry out the works shall be deemed to be included. |                    |          |

SOUTH HOLLAND DC  
HOUSING & PLANNING  
17 OCT 2001  
Ref: 1216101

- LANDSCAPING, TREE AND SHRUB PLANTING
- A 1800MM HIGH CLOSE BOARDED TIMBER FENCE
  - B 1200MM HIGH CONCRETE POST AND CHAIN LINK FENCING
  - C MIXED HEDGE
  - a) HAWTHORN (CRATAEGUS MONOGYNA)
  - b) BEECH (FAGUS SILVATICA)
  - c) BLACKTHORN (PRUNUS SPINOSA)
  - d) BLACKTHORN (RHAMNUS CATHARTICA)
  - D SILVER BIRCH (BETULA PENDULA) - FEATHERED
  - E HAWTHORN (CRATAEGUS LAEVIGATA) - FEATHERED
  - F WHITE BEAM (SORBUS ARIA) - FEATHERED
  - G BEECH (FAGUS SILVATICA) - FEATHERED
  - H TURKISH HAZEL (CORYLUS COLUMNA) - FEATHERED

All planting to be in accordance with BS 4428: 1989 and amendment No. 1 (1991)  
 All trees to be planted with minimum 600mm plastic mulch mat and to be staked, banded and labelled  
 1/3 to 1/2 bag of peat free and shrub planting compost to be incorporated into backfill for each tree hole

HARDSTANDING AREAS TO CONSIST OF EITHER TERRAZZO OR BLOCK PAVING

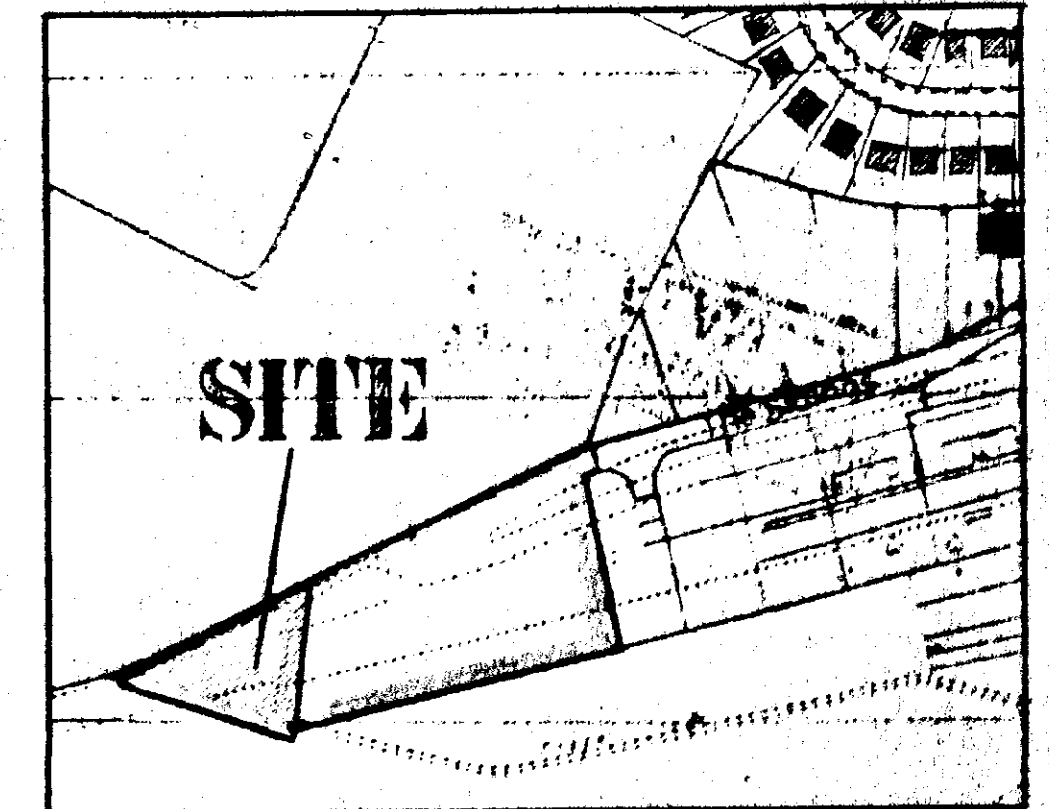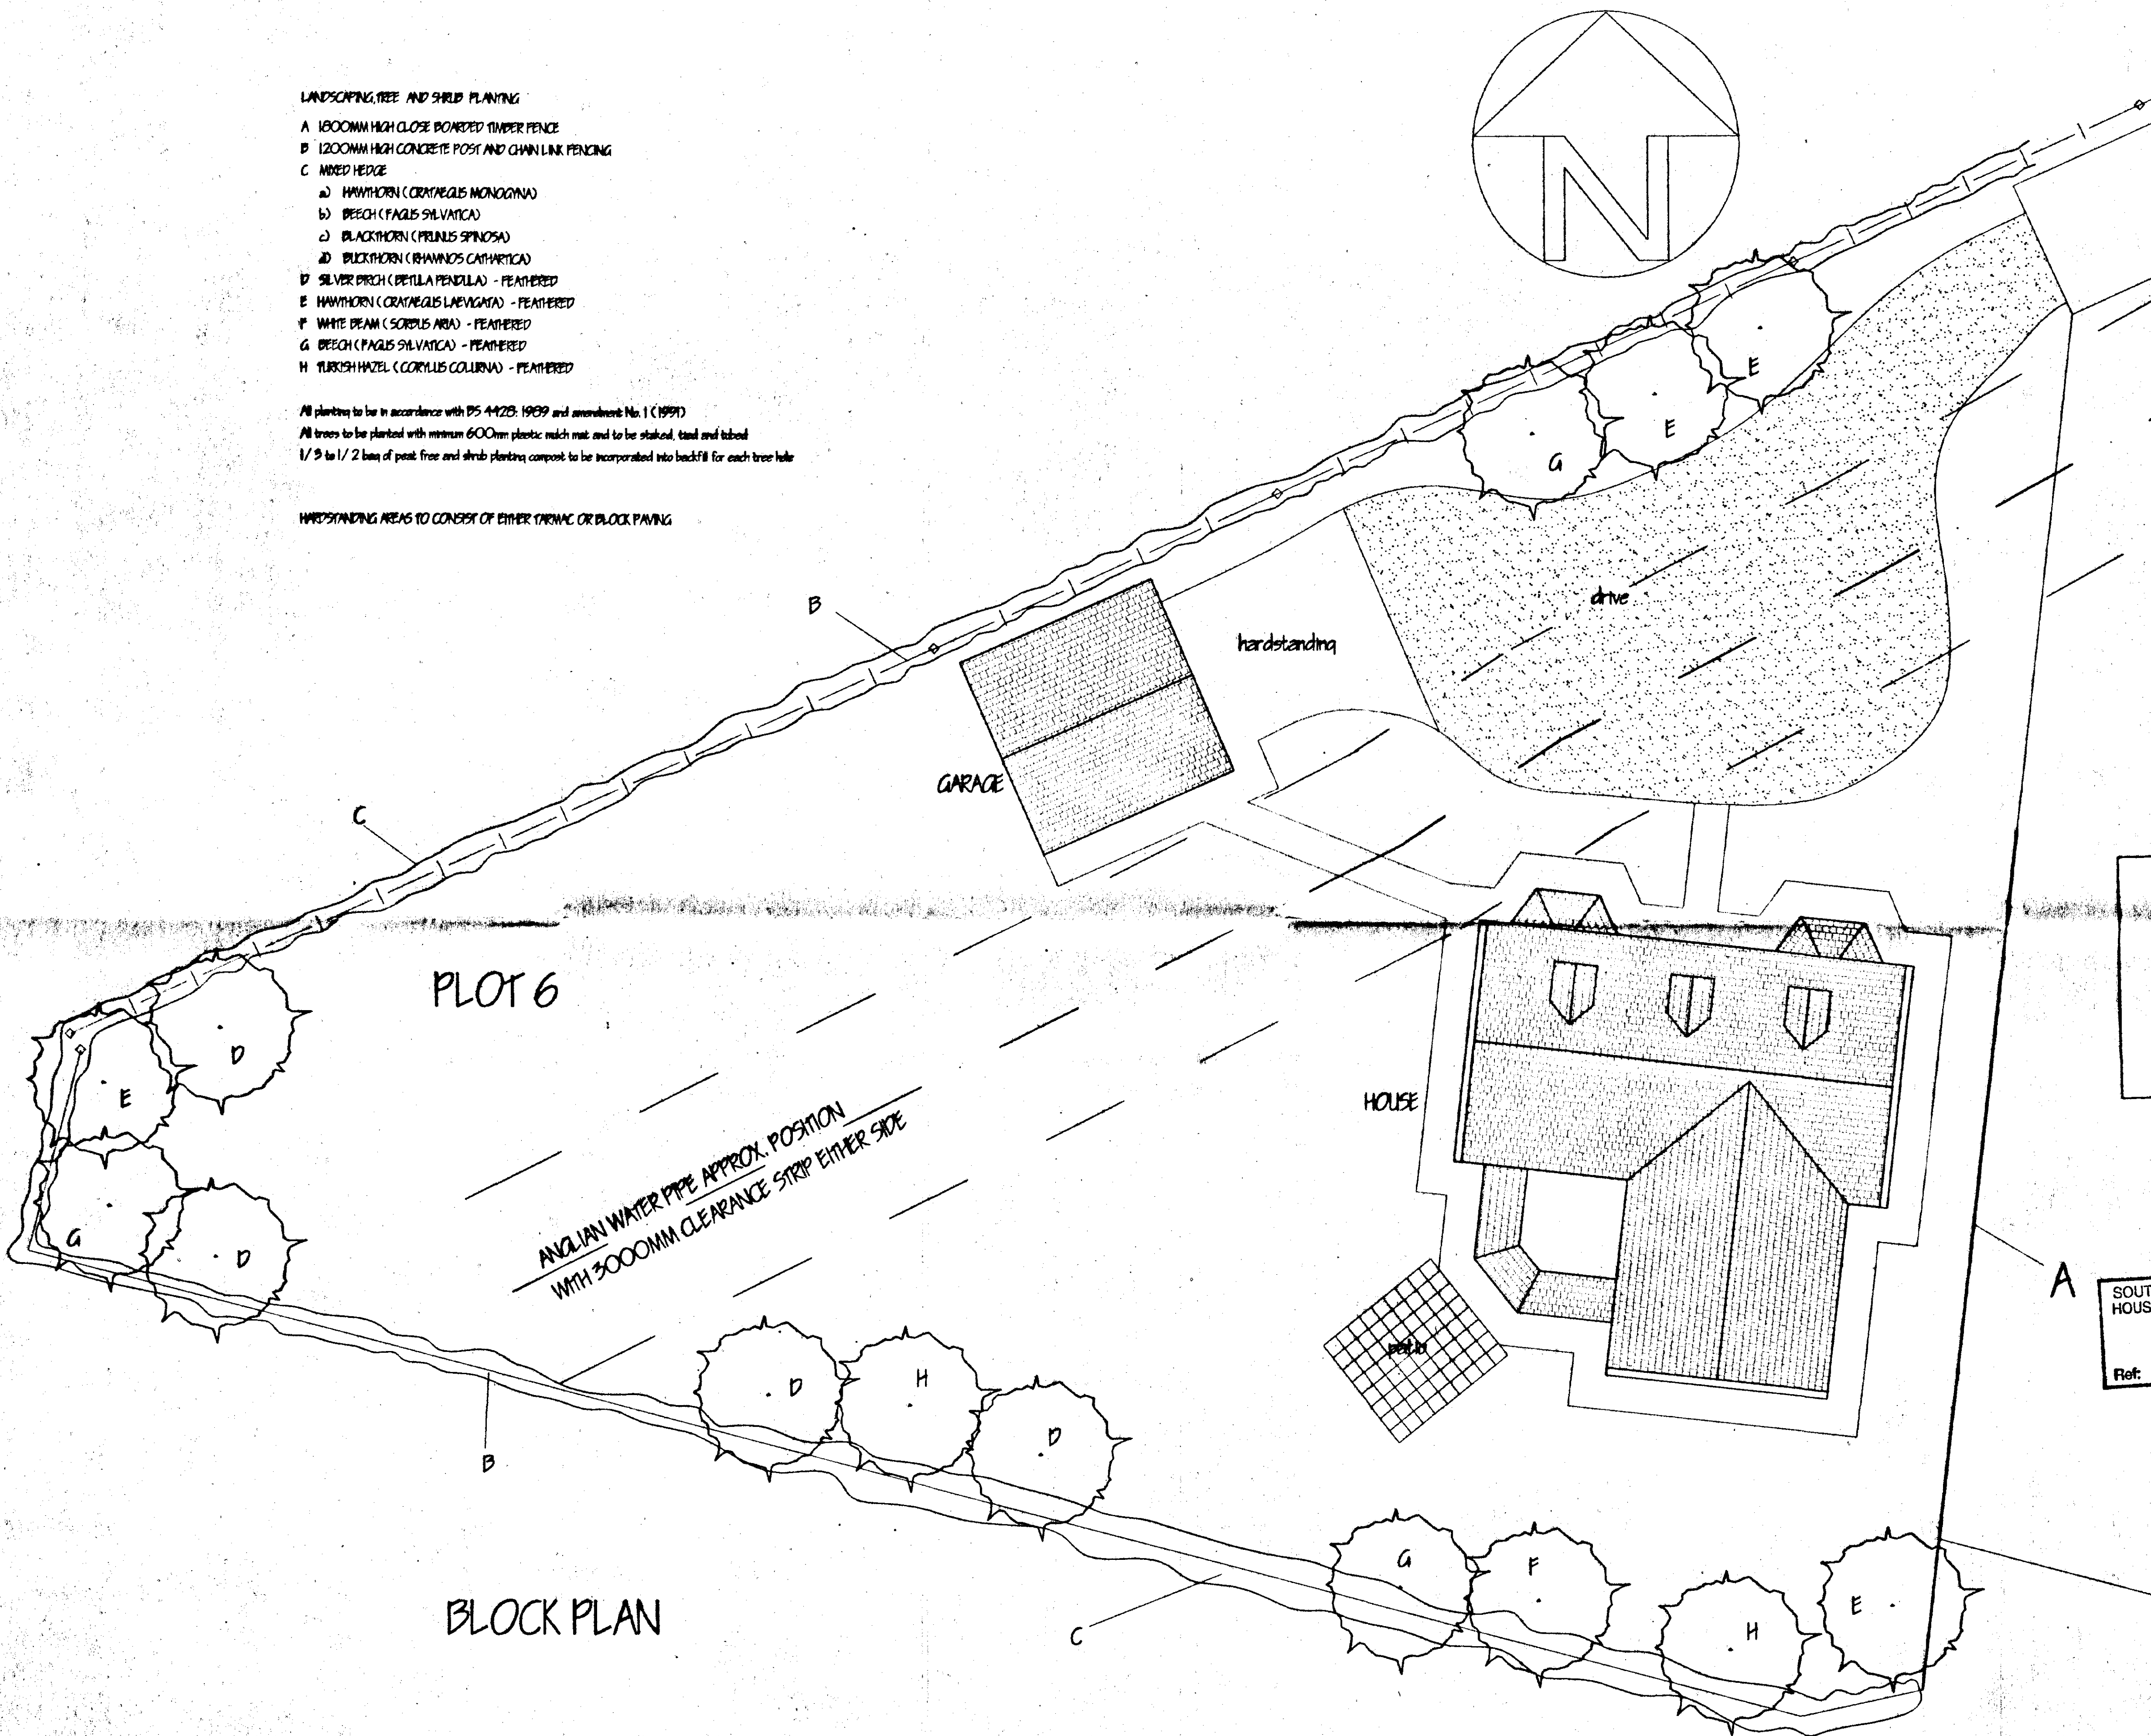

LOCATION PLAN

| REV | DESCRIPTION             | DATE        |
|-----|-------------------------|-------------|
| 1   | ISSUED FOR TENDERS      | 17 OCT 2001 |
| 2   | REVISED TO SHOW CHANGES | 17 OCT 2001 |
| 3   | REVISED TO SHOW CHANGES | 17 OCT 2001 |
| 4   | REVISED TO SHOW CHANGES | 17 OCT 2001 |
| 5   | REVISED TO SHOW CHANGES | 17 OCT 2001 |
| 6   | REVISED TO SHOW CHANGES | 17 OCT 2001 |
| 7   | REVISED TO SHOW CHANGES | 17 OCT 2001 |
| 8   | REVISED TO SHOW CHANGES | 17 OCT 2001 |
| 9   | REVISED TO SHOW CHANGES | 17 OCT 2001 |
| 10  | REVISED TO SHOW CHANGES | 17 OCT 2001 |

**G. R. MERCHANT**  
 LEAD ARCHITECT  
 ARCHITECTURAL, STRUCTURAL  
 AND LAND DRAINAGE  
 CONSULTANTS  
 Unit 4, Wrights House  
 12A Park Road, Moulton,  
 Spalding, Leicestershire, PE12 7TE  
 Tel: 01408 480600  
 Fax: 01408 485744  
 E-Mail: G. R. Merchant @ Merchant. Co. UK

Project  
 RESIDENTIAL DEVELOPMENT  
 OFF THE SIDINGS  
 MOULTON  
 SPALDING LINES

Client  
 DGM PROPERTIES LTD

Drawing  
 BLOCK AND  
 LOCATION PLANS

|          |             |
|----------|-------------|
| Job Ref. | Drawing No. |
| 0621/00  | 22          |
| Date     | Drawn       |
| OCT 2001 | JPW         |

Scales  
 1/100 1/2500

**DO NOT SCALE FROM THIS DRAWING**  
 This drawing is copyright and may not be copied, reproduced or used for any other purpose without the written permission of the Architect. All details shown on this drawing including boundaries are based upon typical site conditions related to the area. No responsibility can be accepted for abnormal conditions which may be discovered during construction unless reported to the Architect so that design amendments may be considered. Site and survey are recommended in respect of boundaries to establish specific site conditions before foundation work is undertaken. This drawing is limited in the amount of information contained and does not purport to contain a full specification of the works. It is solely for the purpose of obtaining Planning / Building Regulations approval. This drawing must not be used as a contract document alone. The works will not be supervised or inspected on site by G. R. Merchant or any representative thereof. It is the client or their appointed agents responsibility to control workmanship, substitution of materials, adherence to specification, reference to contract etc.  
 All materials to be used unless otherwise stated and all components and materials etc. to be used shall conform to the latest edition of the British Standard Specification or BS A certificate or European code equivalent. The Employer / Client shall ensure that the selected contractor is competent and capable of carrying out the works in accordance with the specification and the Building Regulations for Building sites and Work plans. The Employer / Client is advised that should the works need to comply with the Construction (Design and Management) Regulations an independent Planning Supervisor will be required. The works shall comprise of all that is shown on the drawing and details. Work that may not specifically shown but may be reasonably inferred as necessary to carry out the works shall be deemed to be included.

DETERM  
 PLAN





PLOT 6



**G. R. MERCHANT**

**LENG AMICE FIWO**

**ARCHITECTURAL, STRUCTURAL  
AND LAND DRAINAGE  
CONSULTANTS**

**Unit 4, Wrights Mews  
12A Park Road, Holbeach,  
Spalding, Lincs. PE12 7EE  
Tel: 01408 460800  
Fax: 01408 425744  
E-Mail: G. R. Merchant @ Merchant. Fi**

Project HOUSE

Ref: 10/01/02  
- JAN 2002  
SOUTH HOUSING & REPAIRS

Client  
DGM PROPERTIES LTD

|         |      |       |     |       |
|---------|------|-------|-----|-------|
| Drawing | Date | Sheet | No. | Total |
|         |      |       |     |       |

PLANS AND ELEVATIONS

|                    |                    |
|--------------------|--------------------|
| Job Ref.<br>062-00 | Drawing No.<br>20B |
|--------------------|--------------------|

|       |          |
|-------|----------|
| Date  | SEP 2001 |
| Drawn | JPW      |

|            |  |
|------------|--|
|            |  |
| Scores     |  |
| 1/100 1/75 |  |

**DO NOT SCALE FROM THIS DRAWING**  
This drawing is copyright and may not be altered, traced, photographed or used for any other purpose other than that for which it is issued. The General Contractor is to check all dimensions and report any discrepancies to the Architect. All details shown on this drawing including

Standards are based upon typical site conditions related to the area. No responsibility can be accepted for abnormal conditions which may be discovered during construction unless reports are furnished to that design amendments may be considered. Site soil surveys are recommended in respect of foundations to establish specific site conditions before foundation work is undertaken. This drawing is limited in the amount of information contained and does not purport to contain specification of the works. It is solely for the purpose of obtaining Planning / Building Regulations approval. This drawing, as well as any word or pictorial description, shall be subject to a right of

Appointed: This drawing must not be used as a contract document alone. The contractor must be supervised or inspected on site by a G.R. Merchant or any representative thereof. It is the contractor's responsibility to control workmanship, substitution of materials, edwananun specification, variations to contract etc.

All materials to be new unless otherwise stated and all components and materials etc. to be as specified and installed etc. in strict accordance with manufacturers instructions and relevant codes and specifications. Materials shall conform to appropriate British standard specification or BSA certification.



European code equivalent. The Employer / Client shall ensure that the selected contractor is conversant with and adopts all measures necessary to achieve compliance with Health and Safety legislation for Building sites and Work places. The Employer / Client is advised that should the need to comply with the Construction Design and Management Regulations an independent Planning Supervisor will be required. The works shall comprise of all that is shown on the drawings and details. Work that may not specifically shown but may be reasonably inferred as necessary to carry out the works shall be deemed to be included.

# LANDSCAPING, TREE AND SHRUB PLANTING


- A 1800MM HIGH CLOSE BOARDED TIMBER FENCE
- B 1200MM HIGH CONCRETE POST AND CHAIN LINK FENCING
- C MIXED HEDGE
  - a) HAWTHORN (CRATAEGUS MONOGYNA)
  - b) BEECH (FAGUS SYLVATICA)
  - c) BLACKTHORN (PRUNUS SPINOSA)
  - d) BLACKTHORN (RHAMNUS CATHARTICA)
- D SILVER BIRCH (BETULA PENDULA) - FEATHERED
- E HAWTHORN (CRATAEGUS LAEVIGATA) - FEATHERED
- F WHITE BEAM (SORBUS ARBA) - FEATHERED
- G BEECH (FAGUS SYLVATICA) - FEATHERED
- H TURKISH HAZEL (CORYLUS COLURNA) - FEATHERED

All planting to be in accordance with BS 4428: 1999 and amendment No. 1 (1999)  
 All trees to be planted with minimum 600mm plastic mulch mat and to be staked, tied and tagged  
 1/3 to 1/2 bag of peat free and shrub planting compost to be incorporated into backfill for each tree hole

HARDSTANDING AREAS TO CONSIST OF EITHER TARMAC OR BLOCK PAVING

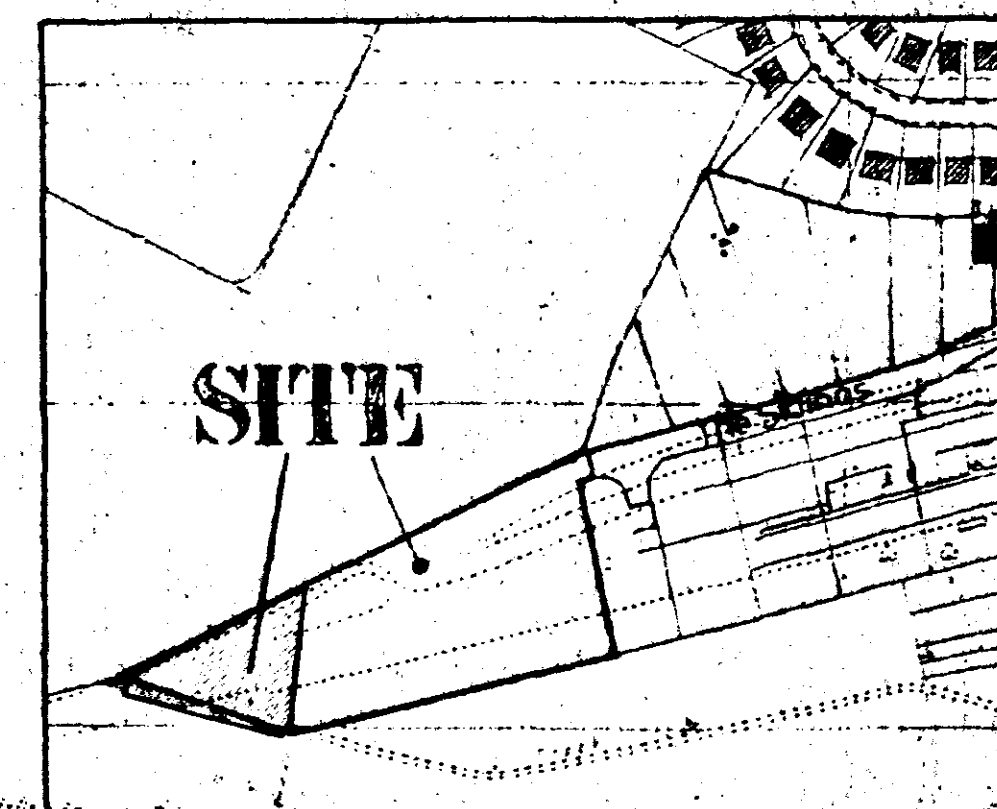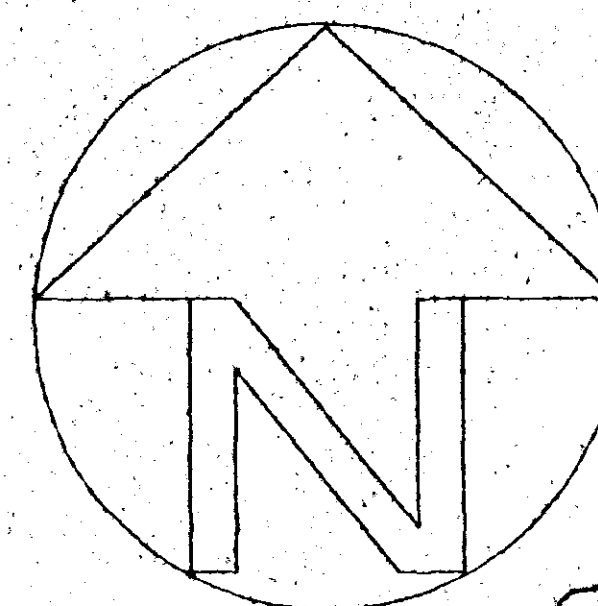

LOCATION PLAN

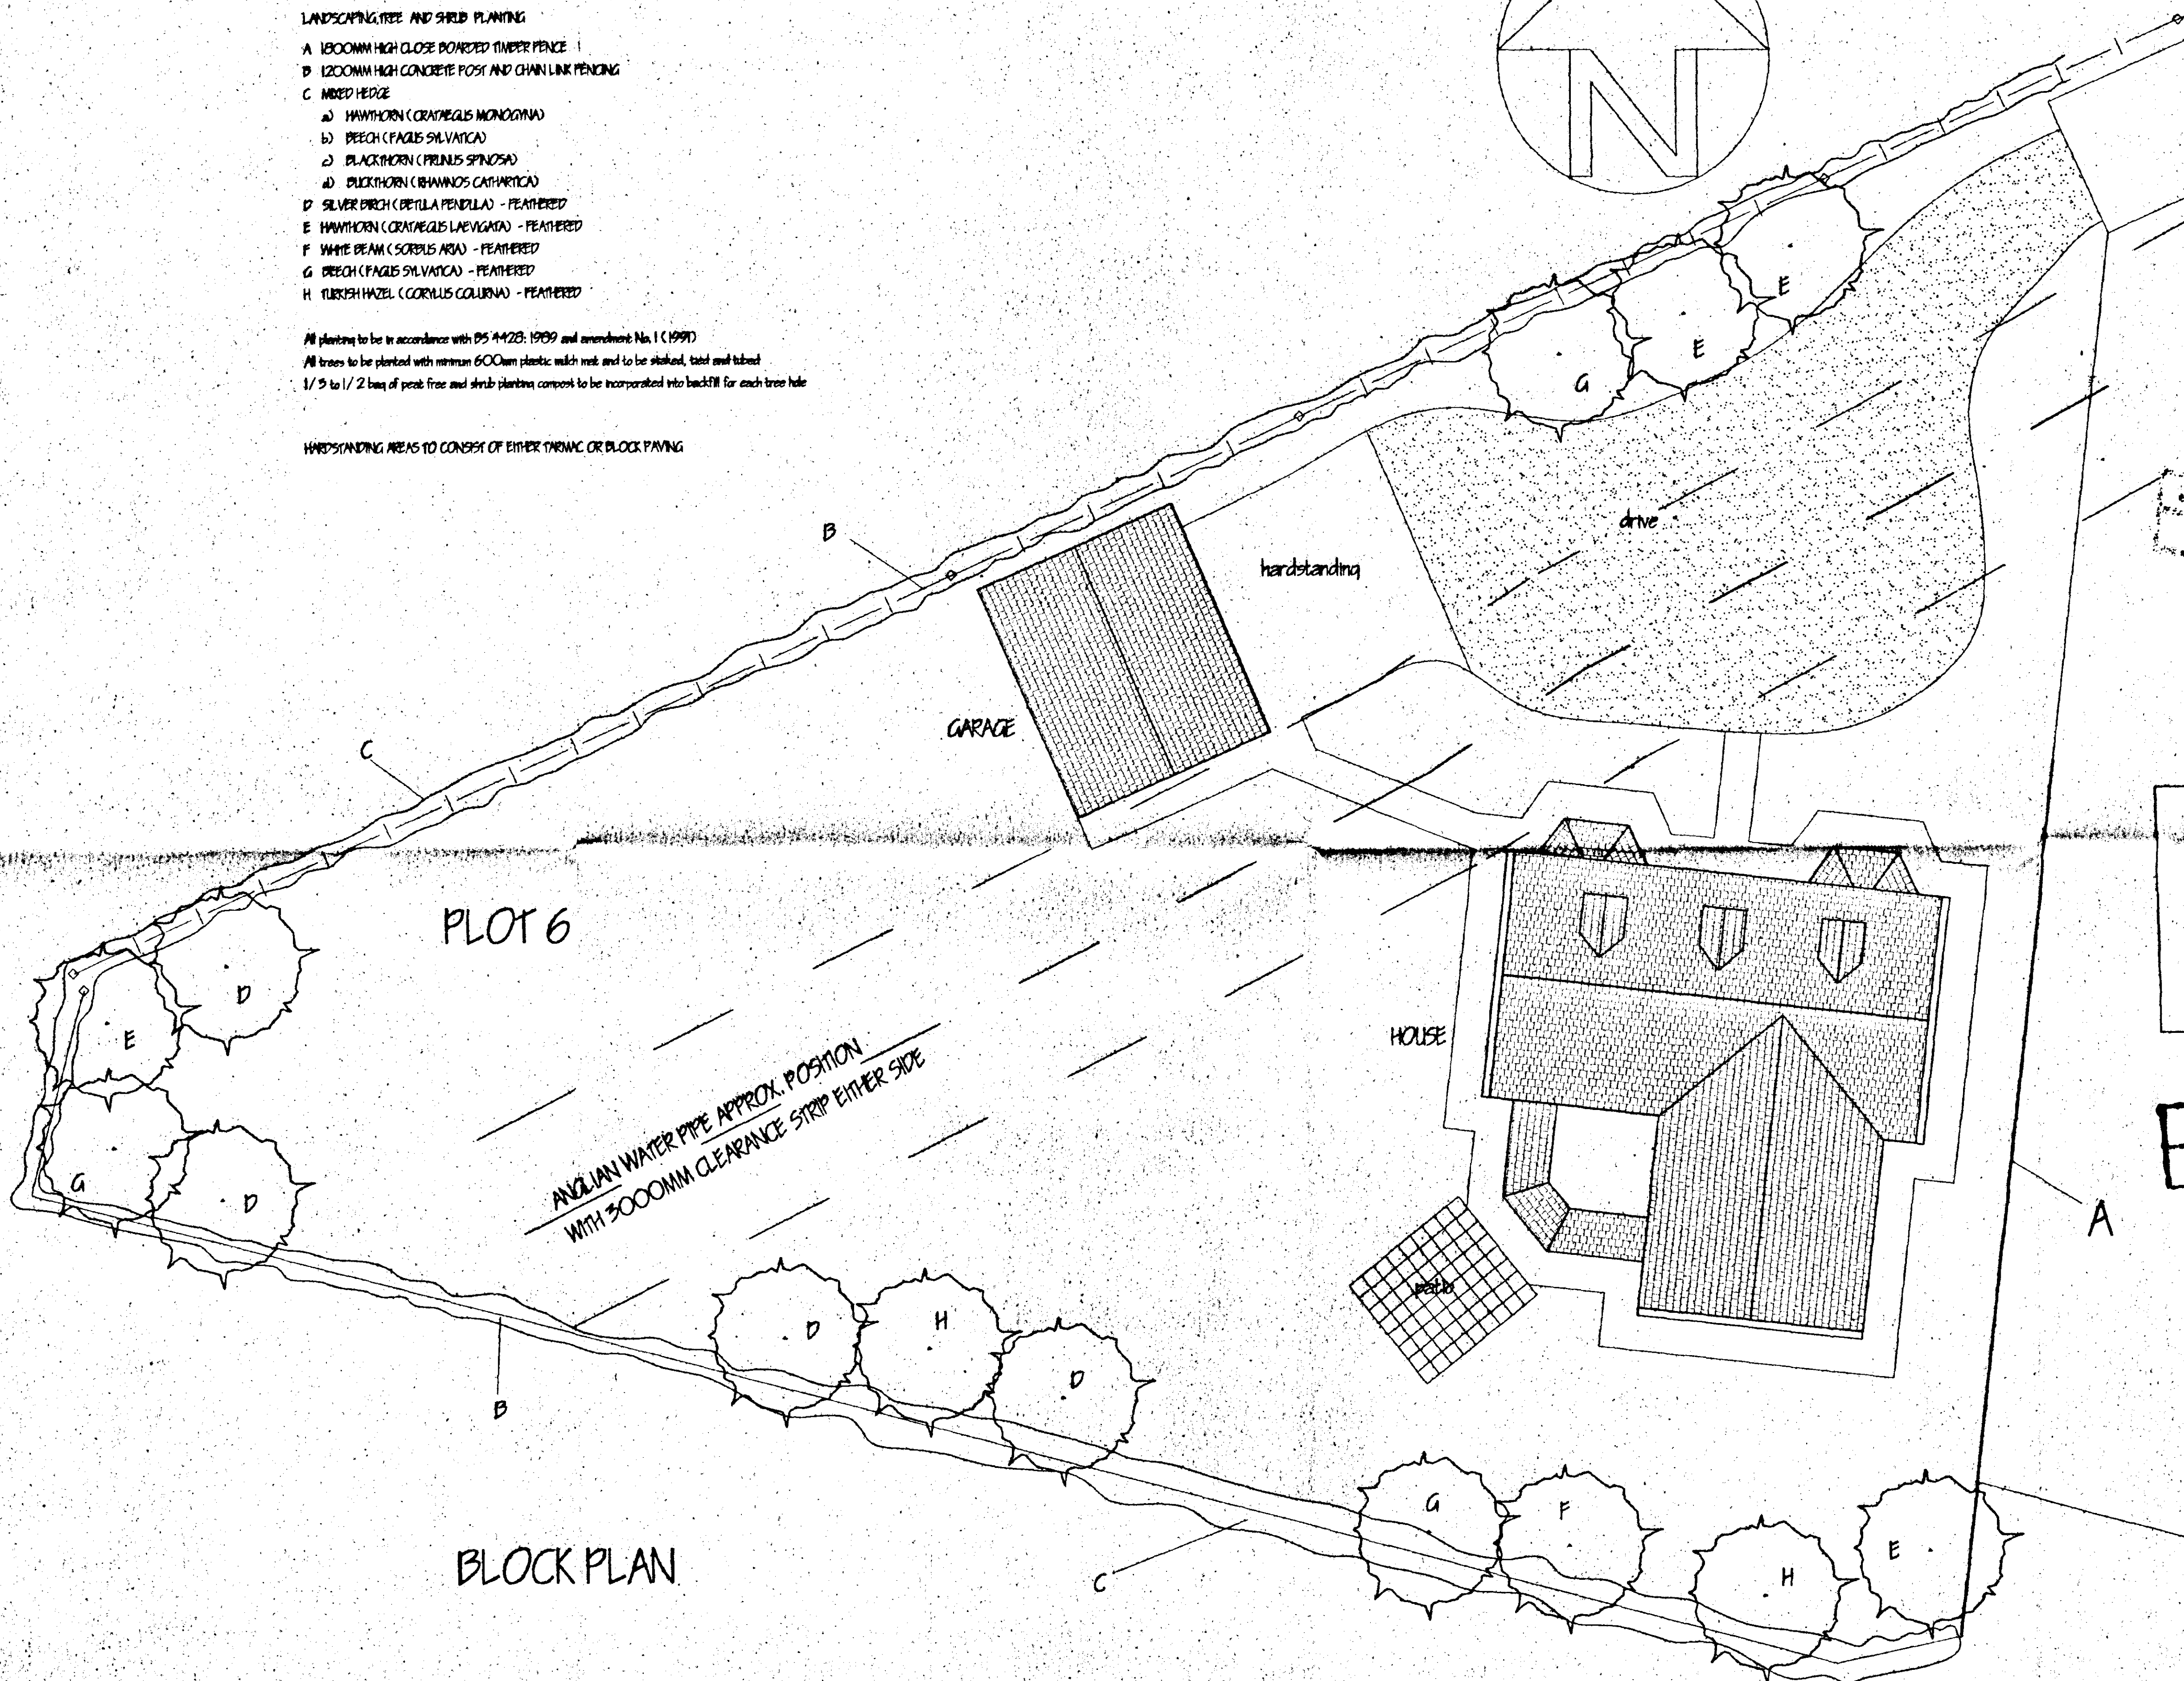

PLOT 6

ANGIAN WATER PIPE APPROX. POSITION  
 WITH 3000MM CLEARANCE STRIP EITHER SIDE

BLOCK PLAN

AMENDED PLAN

Ref. A/1

**G. R. MERCHANT**  
 I.ENG AMICE TWO  
 ARCHITECTURAL, STRUCTURAL  
 AND LAND DRAINAGE  
 CONSULTANTS  
 Unit 4, Wrights Works  
 12A Park Road, Holbeach,  
 Spalding, Lincs. PE12 7EE  
 Tel: 01406 480800  
 Fax: 01406 425744  
 E-Mail: G. R. Merchant @ Merchant. PS.  
 Co. UK

Project  
 RESIDENTIAL DEVELOPMENT  
 OFF THE SOUTH HOLLAND DC  
 HOUSING & PLANNING  
 SPALDING Lincs. 4 JAN 2002  
 12/16/01

Client  
 DGM PROPERTIES LTD

Drawing  
 BLOCK AND  
 LOCATION PLANS

Job Ref.  
 062/00






Drawing No.  
 22A

Date  
 OCT 2001


Drawn  
 JFW

Scales  
 1/100 1/2500

**DO NOT SCALE FROM THIS DRAWING**  
 This drawing is copyright and may not be altered, copied, reproduced or used for any other purpose other than that for which it is issued. The General Contractor is to check all dimensions on site and report any discrepancies to the Architect. All details shown on this drawing including dimensions are based upon typical site conditions related to the area. No responsibility can be accepted for abnormal conditions which may be discovered during construction unless reported to the Architect so that design amendments may be considered. Site and surveys are recommended in respect of foundations to establish actual site conditions before foundation work is undertaken. This drawing is limited to the amount of information contained and does not purport to contain a full specification of the works. It is solely for the purpose of obtaining Planning / Building Regulation approval. This drawing must not be used as a contract document alone. The works will not be supervised or inspected on site by G. R. Merchant or any representative thereof. It is the client or their appointed agents responsibility to control workmanship, substitution of materials, adherence to specification, variations to contract etc.  
 All materials to be used unless otherwise stated and all components and materials etc. to be used must be included etc. in strict accordance with manufacturers instruction and relevant code of practice. Materials shall conform to appropriate British standards specification or ENA certificate or European code equivalent. The Employer / Client shall ensure that the selected contractor is competent and able to undertake the works. The Employer / Client is advised that should the work need to comply with the Construction Design and Management Regulations an independent Planning Supervisor will be required. The works shall comprise of all that is shown on the drawing and details. Work that may not be specifically shown but may be reasonably inferred as necessary to carry out the works shall be deemed to be included.

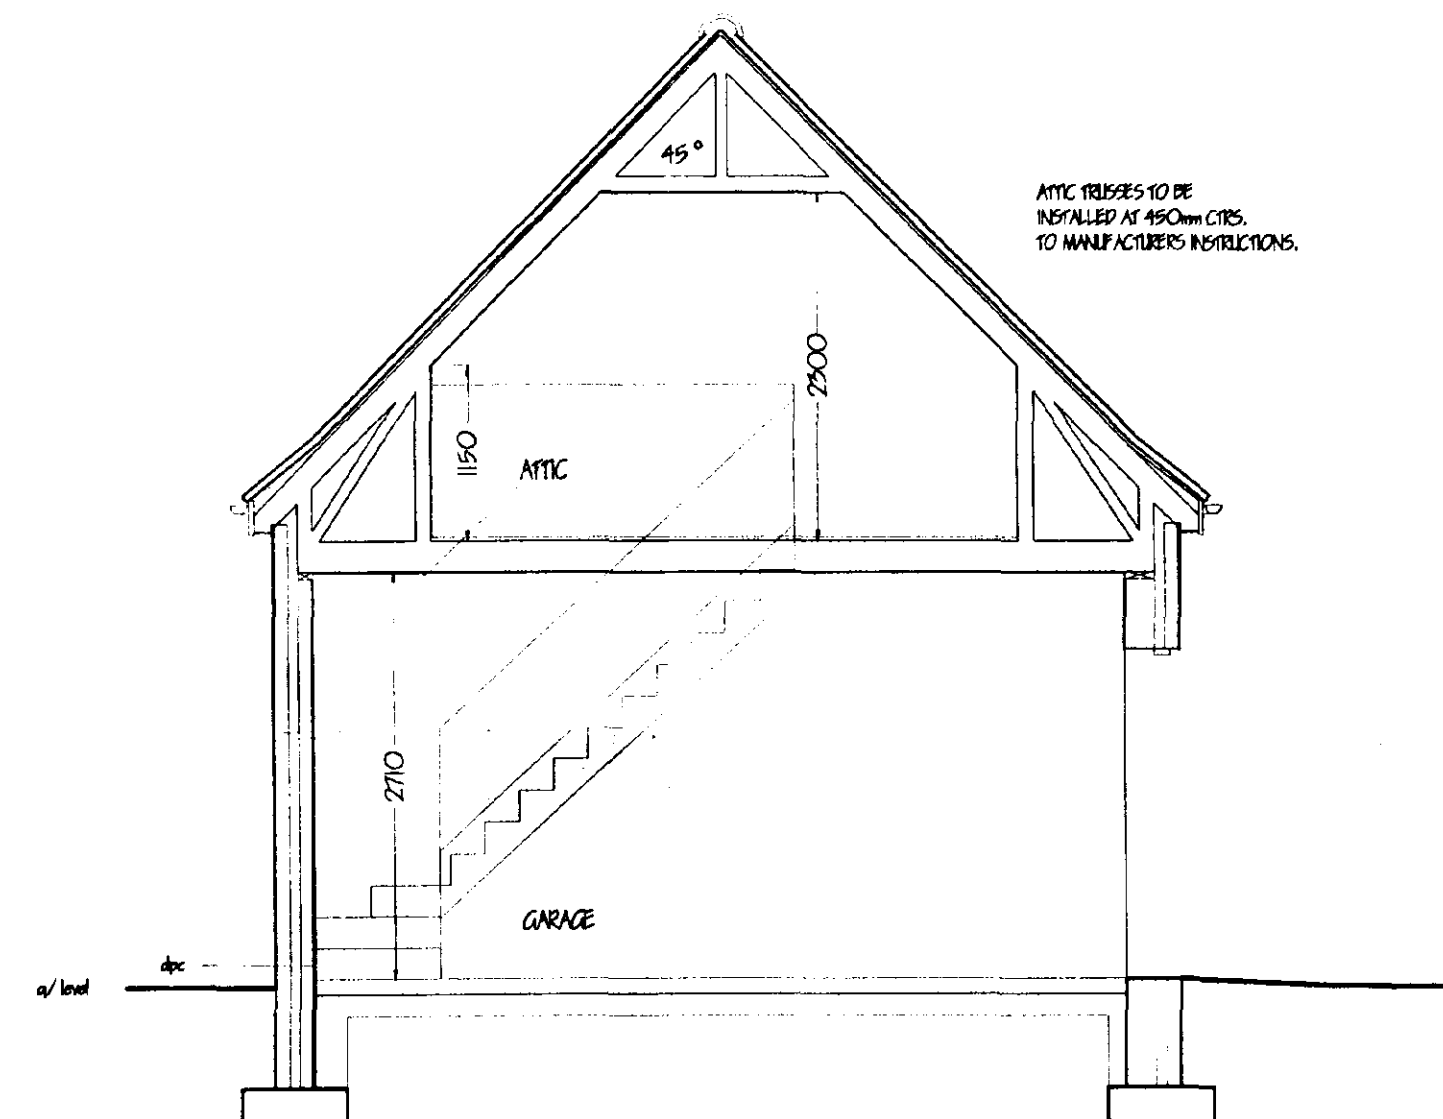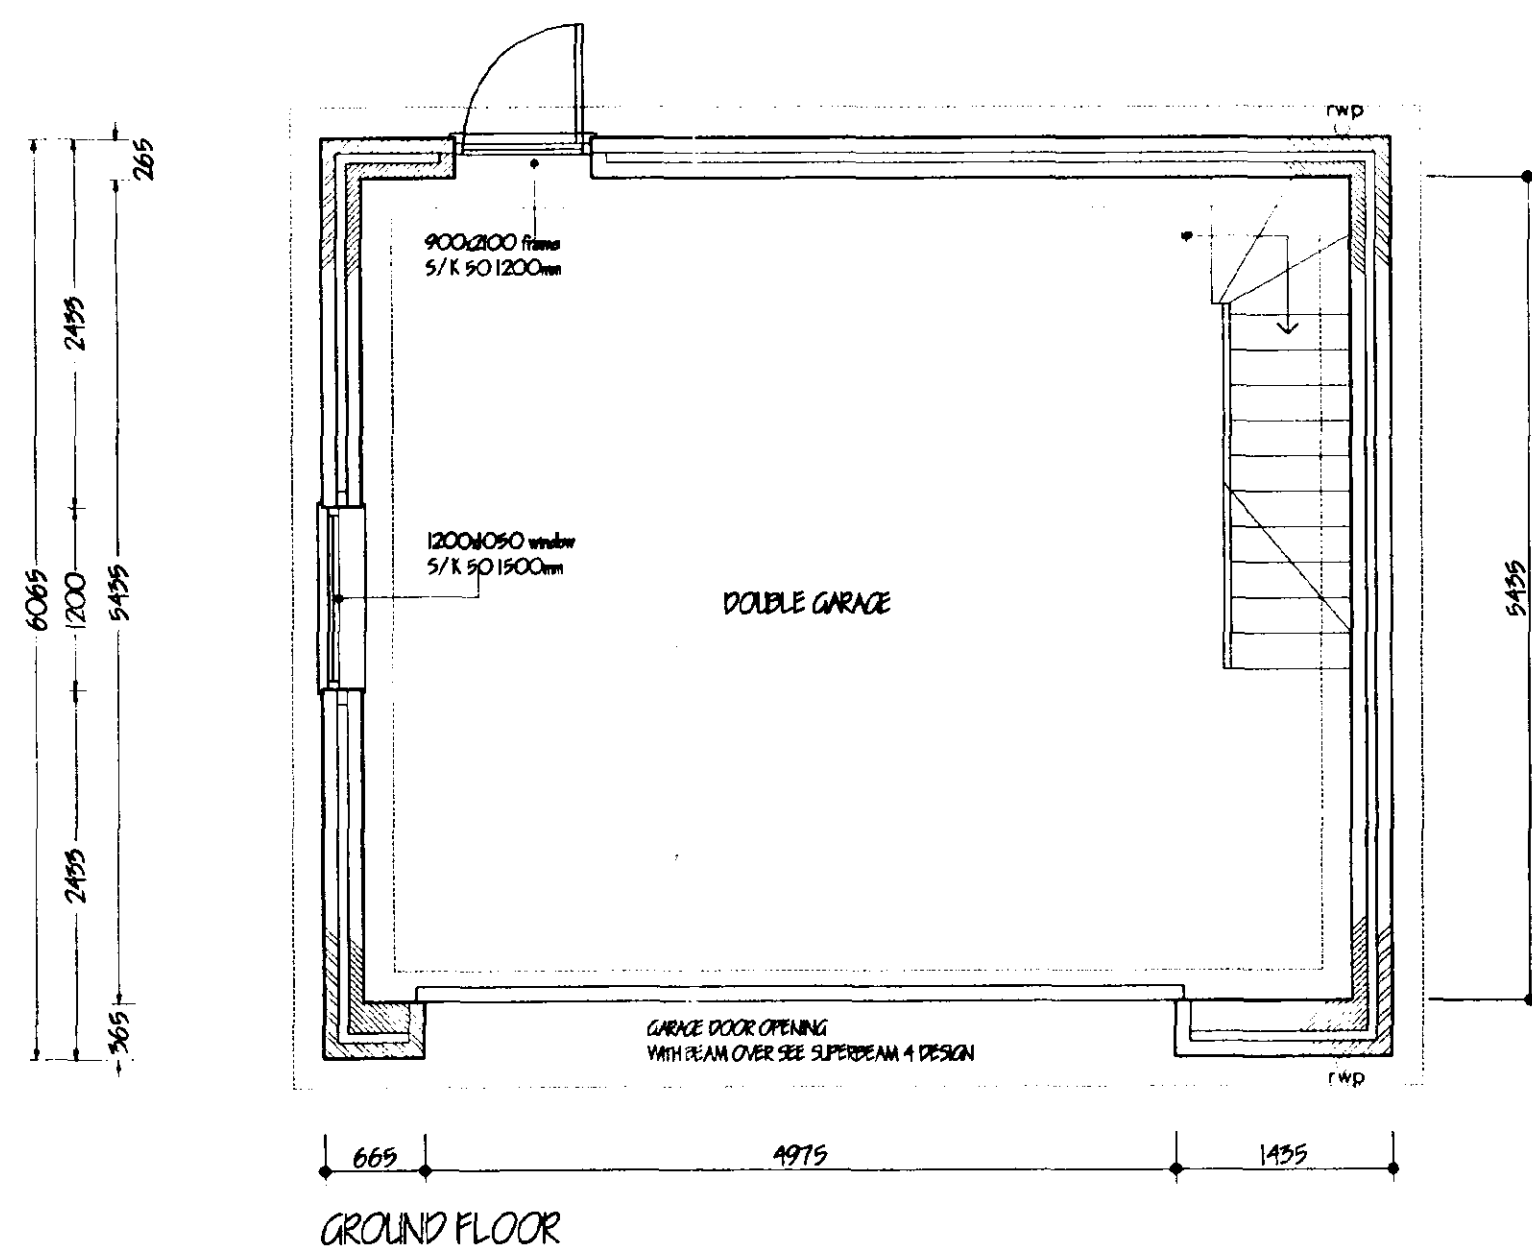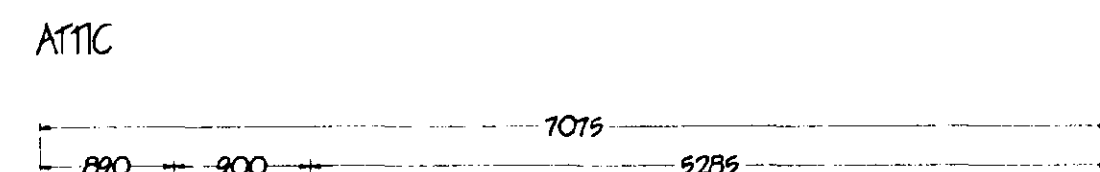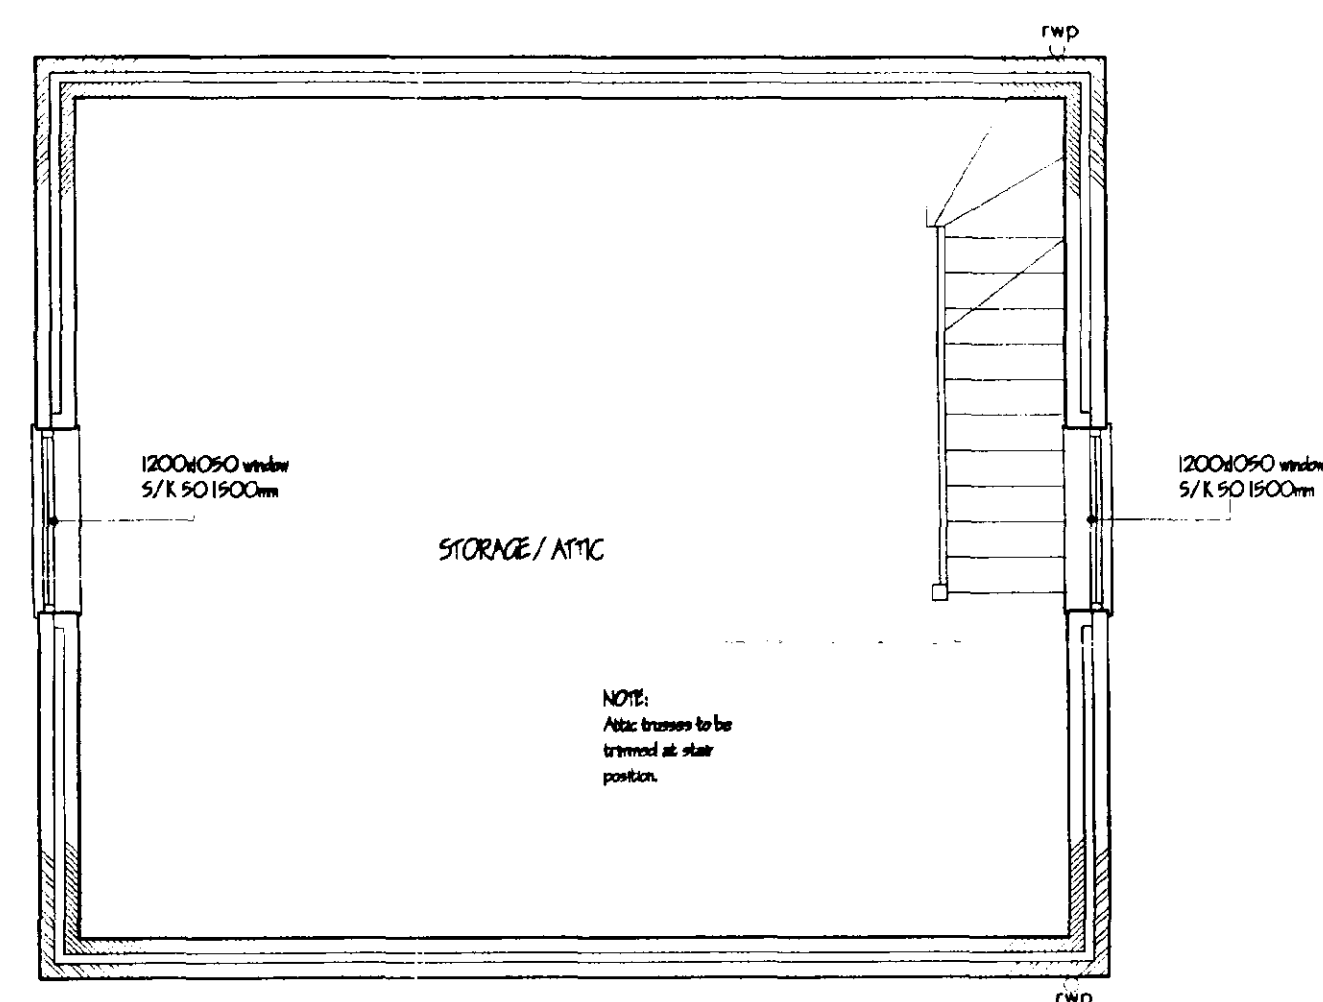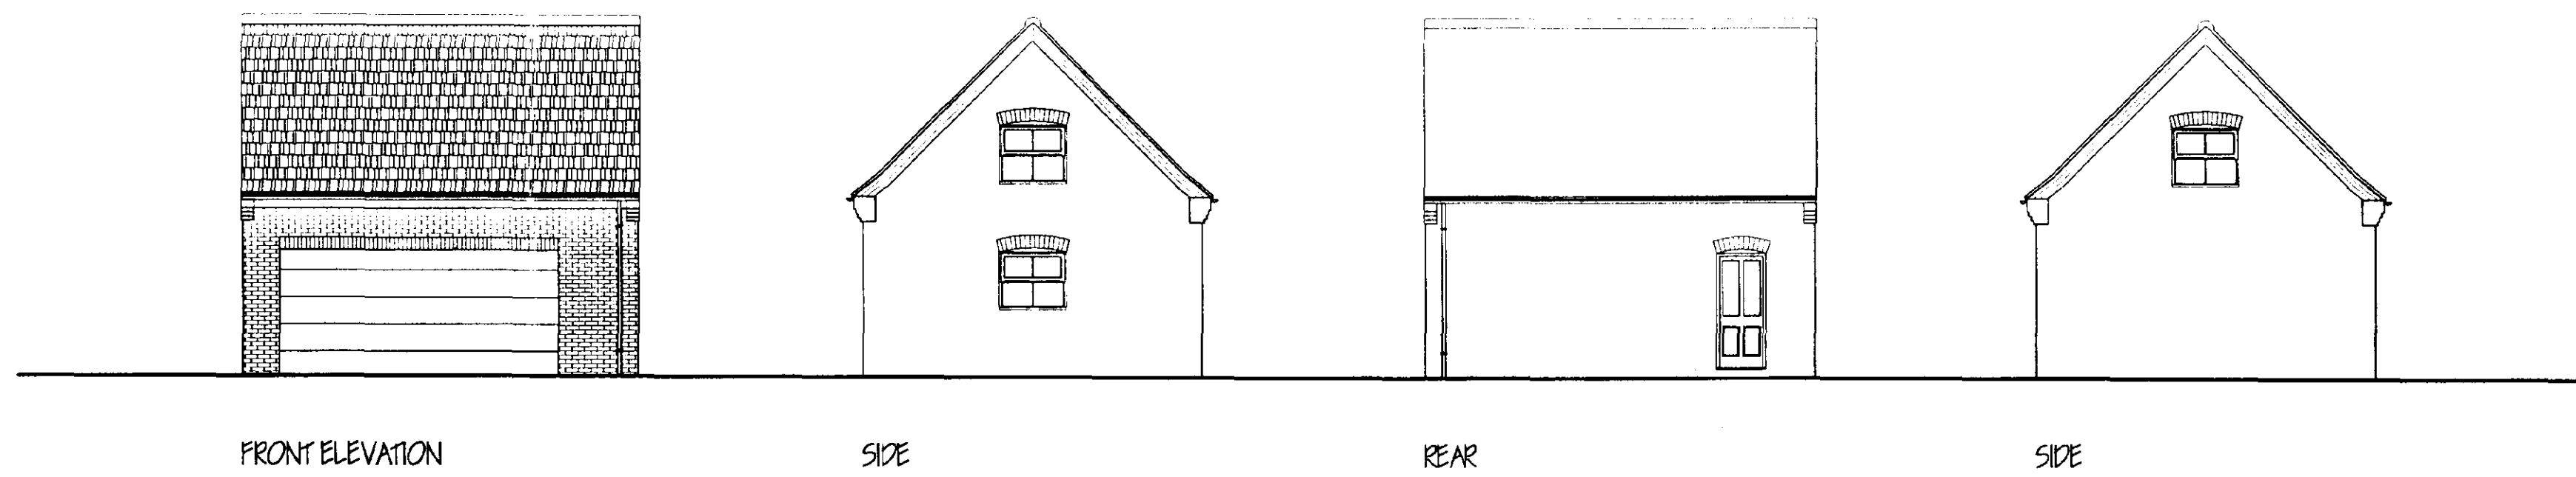

SECTION

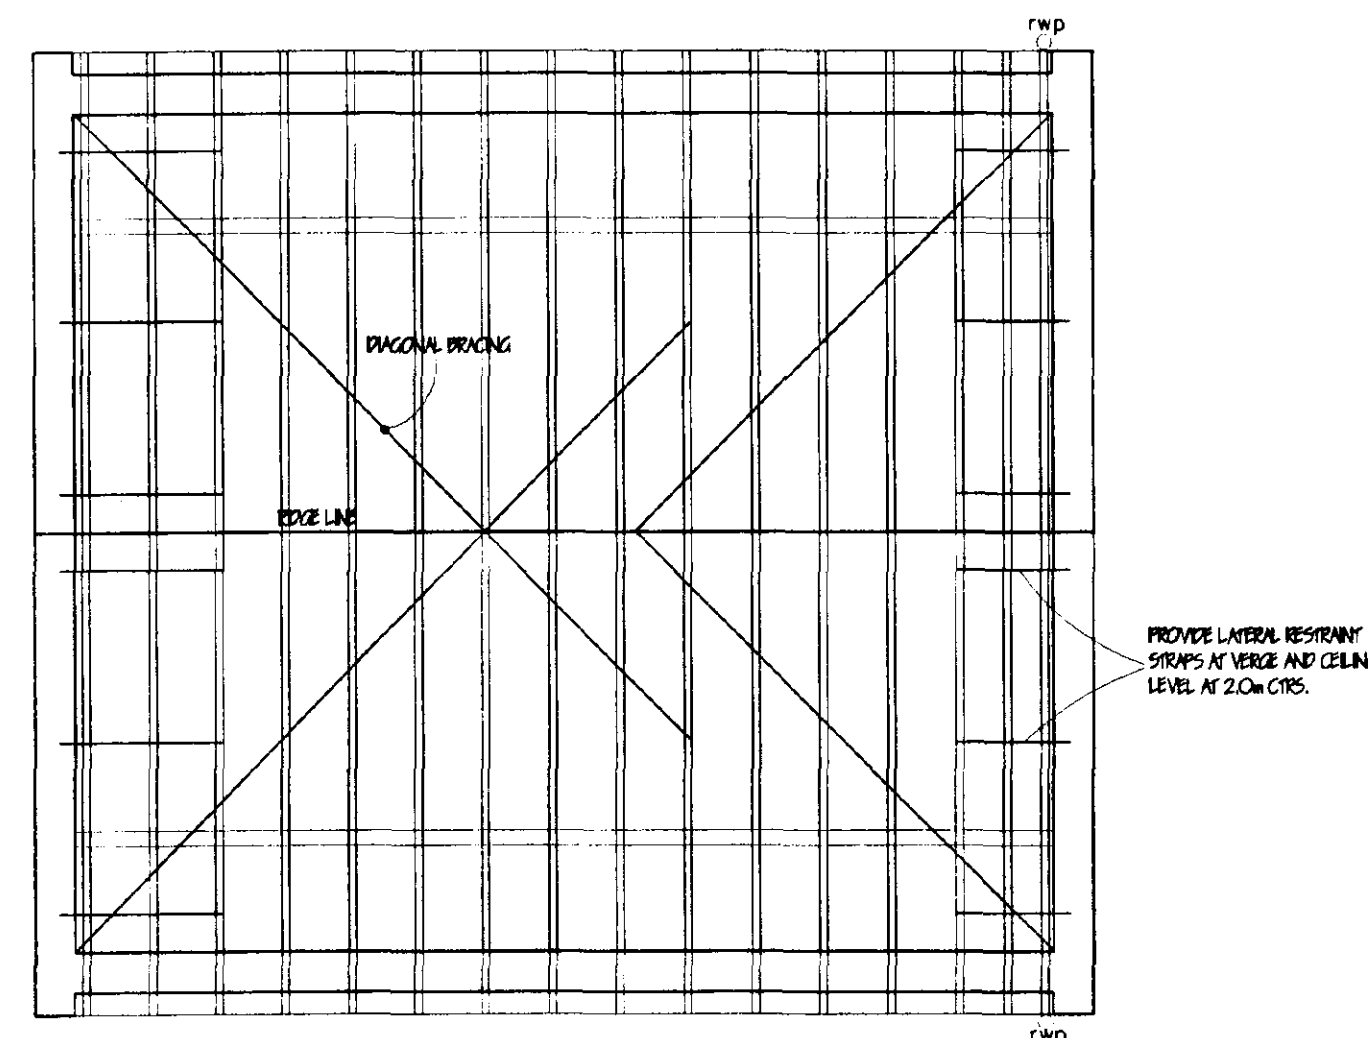

| ref | revision                  | date     |
|-----|---------------------------|----------|
| D   | DOO ALT                   | OCT 2005 |
| C   | BUILDING REGS AMENDS      | MAR 2002 |
| B   | BUILDING REGS APPLICATION | FEB 2002 |
| A   | CLIENT CHANGES            | DEC 2001 |

**G. R. MERCHANT**  
**LENO AMICE FIWO**  
**ARCHITECTURAL, STRUCTURAL  
 AND LAND DRAINAGE  
 CONSULTANTS**  
 Unit 4, Wrights Mews  
 12A Park Road, Holbeach,  
 Spalding, Lincs. PE12 7EE  
 Tel: 01406 480800  
 Fax: 01406 488744  
 E-Mail: G. R. Merchant @ Merchant. FS.  
 Co. UK

Project  
 RESIDENTIAL DEVELOPMENT  
 OFF THE SIDINGS  
 MOLLTON  
 SPALDING Lincs

Client  
 DGM PROPERTIES LTD

Drawing  
 GARAGE PLANS AND  
 ELEVATIONS

Job Ref.  
 062100

Drawing No.  
 23 D

Date  
 NOV 2001

Drawn  
 JFW

Scales  
 1/50 1/100

**DO NOT SCALE FROM THIS DRAWING**  
 This drawing is copyright and may not be altered, traced, photographed or used for any other purpose other than that for which it is issued. The General Contractor is to check all dimensions on site and report any discrepancies to the Architect. All details shown on this drawing including foundations are based upon typical site conditions related to the area. No responsibility can be accepted for abnormal conditions which may be discovered during construction unless reported to the Architect so that design amendments may be considered. Site soil surveys are recommended in respect of foundations to establish specific site conditions before foundation work is undertaken. This drawing is limited in the amount of information contained and does not purport to contain a full specification of the works. It is solely for the purpose of obtaining Planning / Building Regulation approval. This drawing must not be used as a contract document. The works will not be supervised or transcribed on site by G. R. Merchant or any representative thereof. It is the client or their appointed agents responsibility to correct workmanship, substitution of materials, adherence to specification, variations to contract etc.  
 All materials to be new unless otherwise stated and all components and materials etc. to be used fixed and installed etc. in strict accordance with manufacturers instructions and relevant codes of practice. Materials shall conform to appropriate British standard specification or ENA certificate or European code equivalent. The Employer / Client shall ensure that the selected contractor is competent with any works as measures necessary to achieve compliance with Health and Safety legislation for Builders, sites and Work places. The Employer / Client is advised that should the works need to comply with the Construction Design and Management Regulations an independent Planning Supervisor will be required. The works shall comprise of all that is shown on the drawing and details work that may not specifically shown but may be reasonably inferred as necessary to carry out the works shall be deemed to be included.

**RECEIVED**  
 Ref. No.

**SHDC  
 PLANNING & DEVELOPMENT**  
 - 4 NOV 2003  
 Ref. 1216/01

PLOT 6