



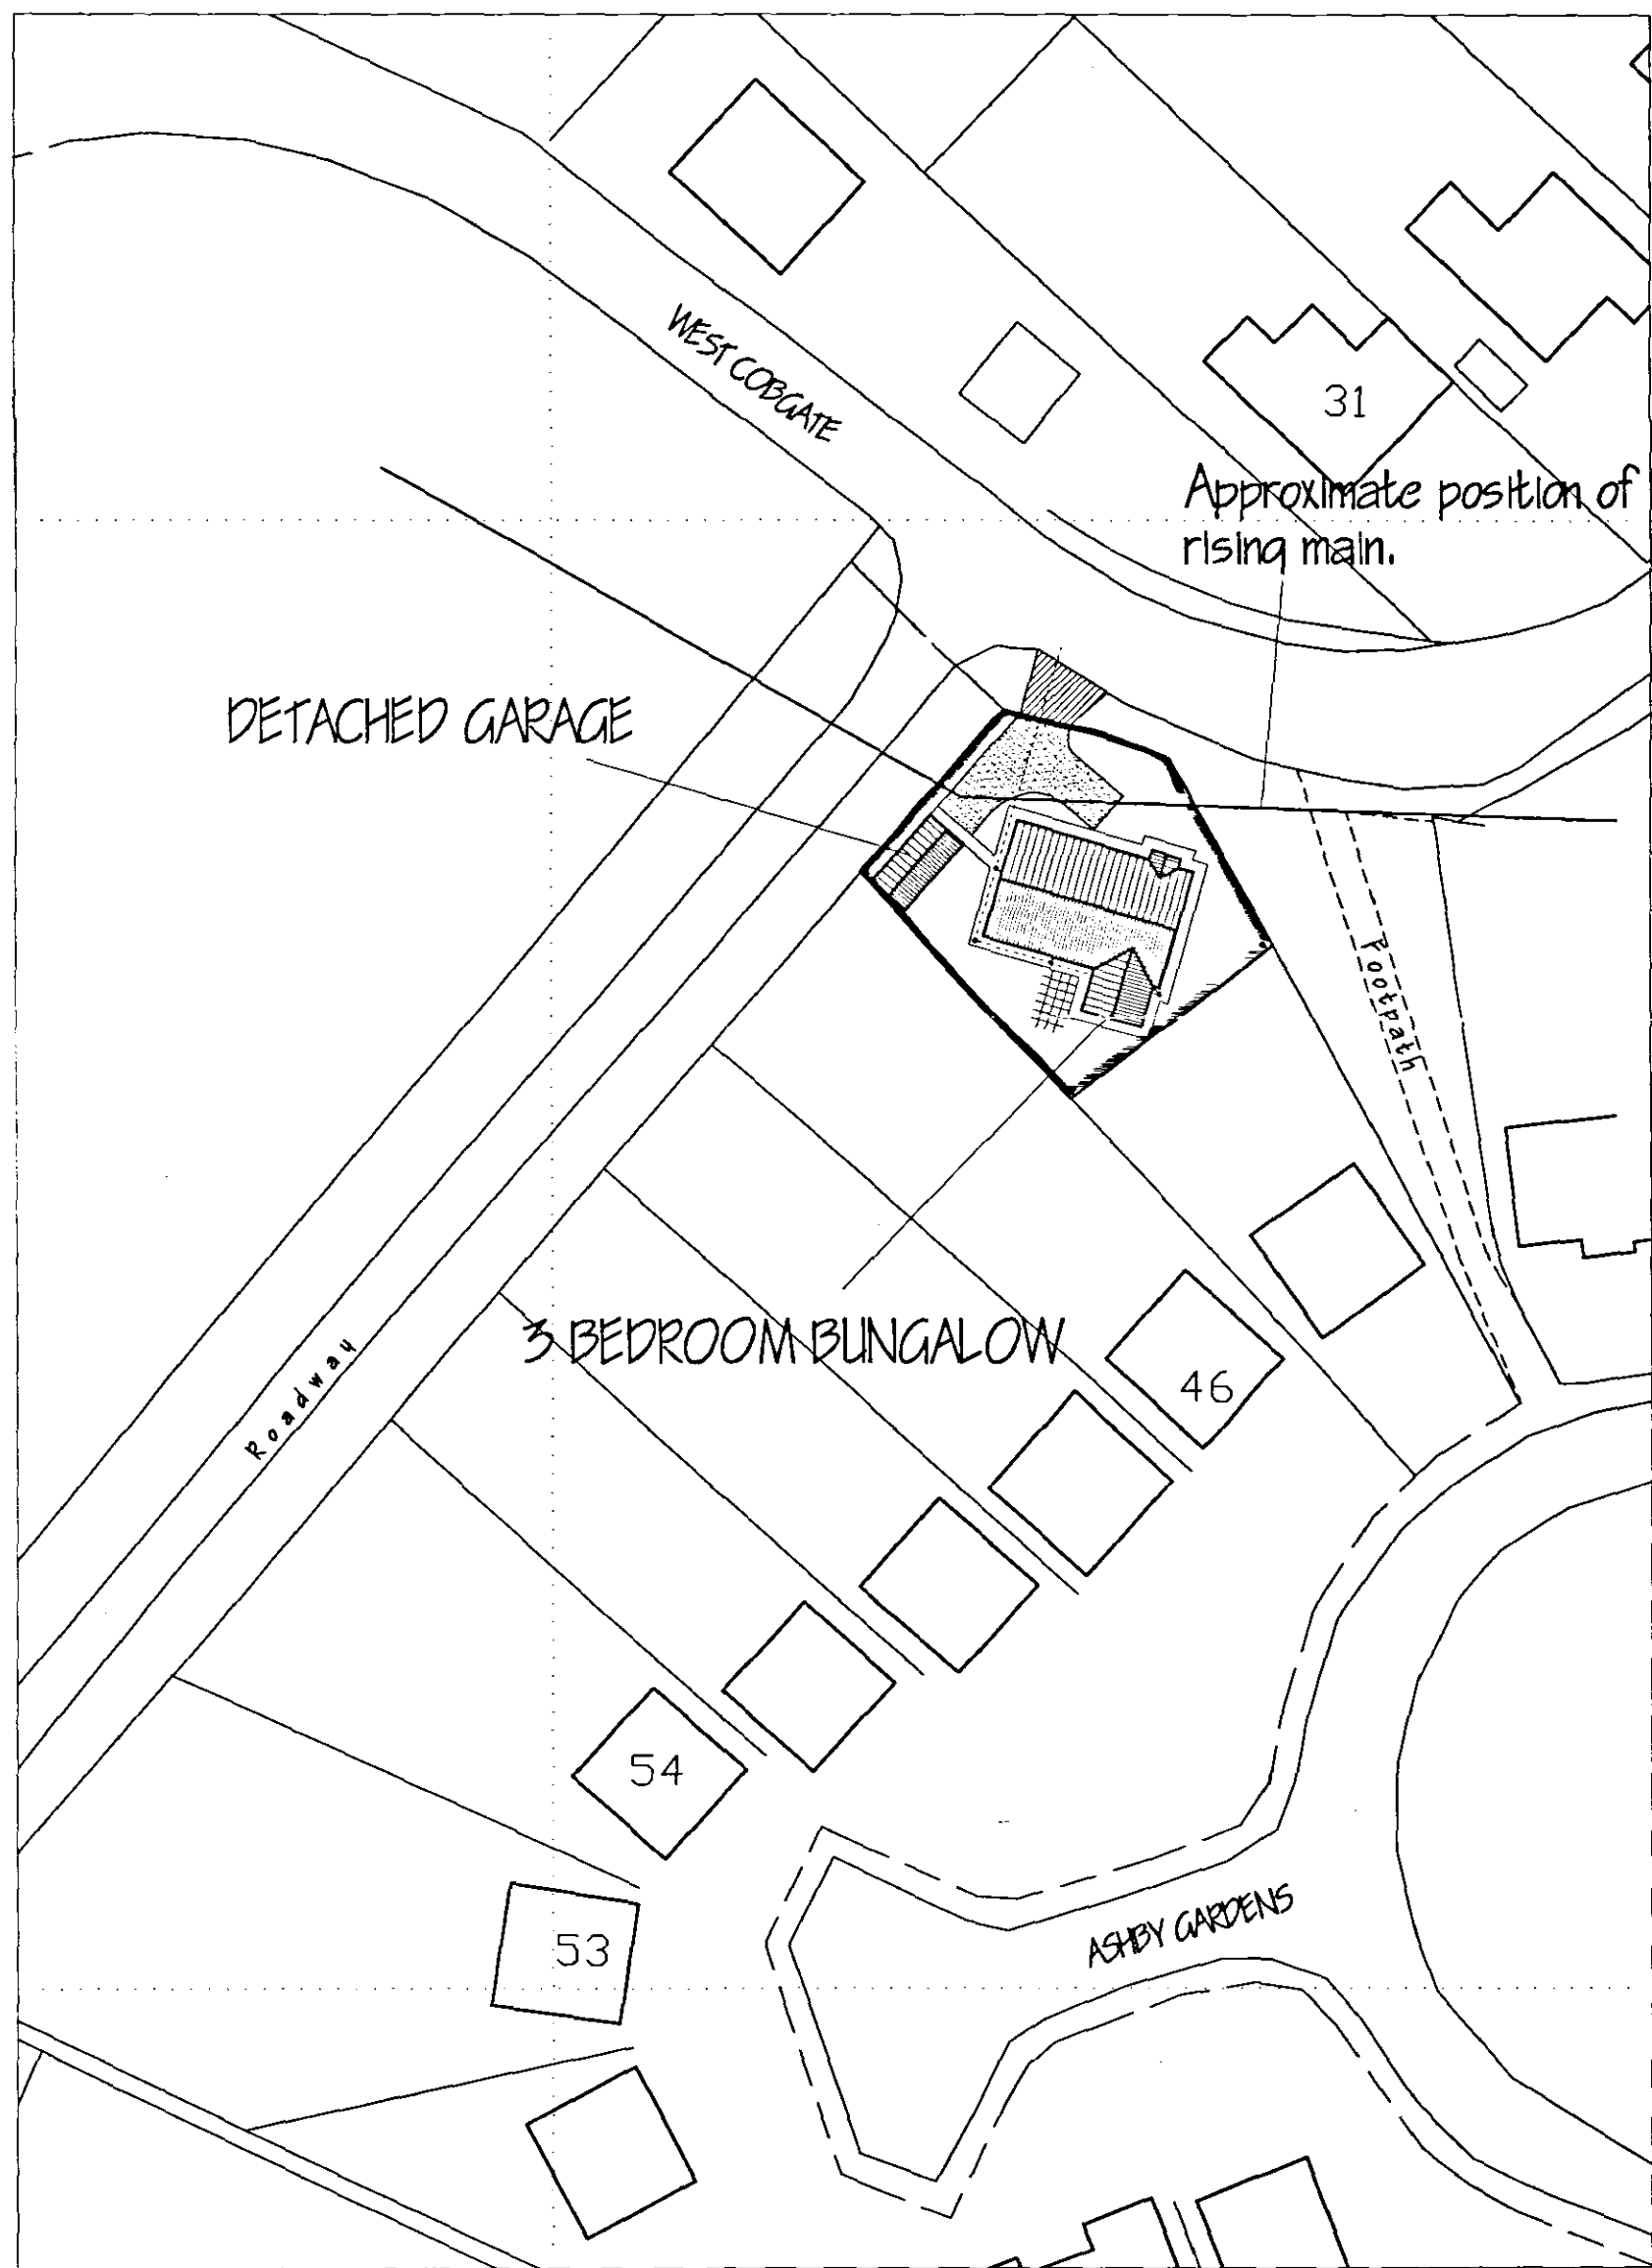


SITE PLAN.  
1/500.

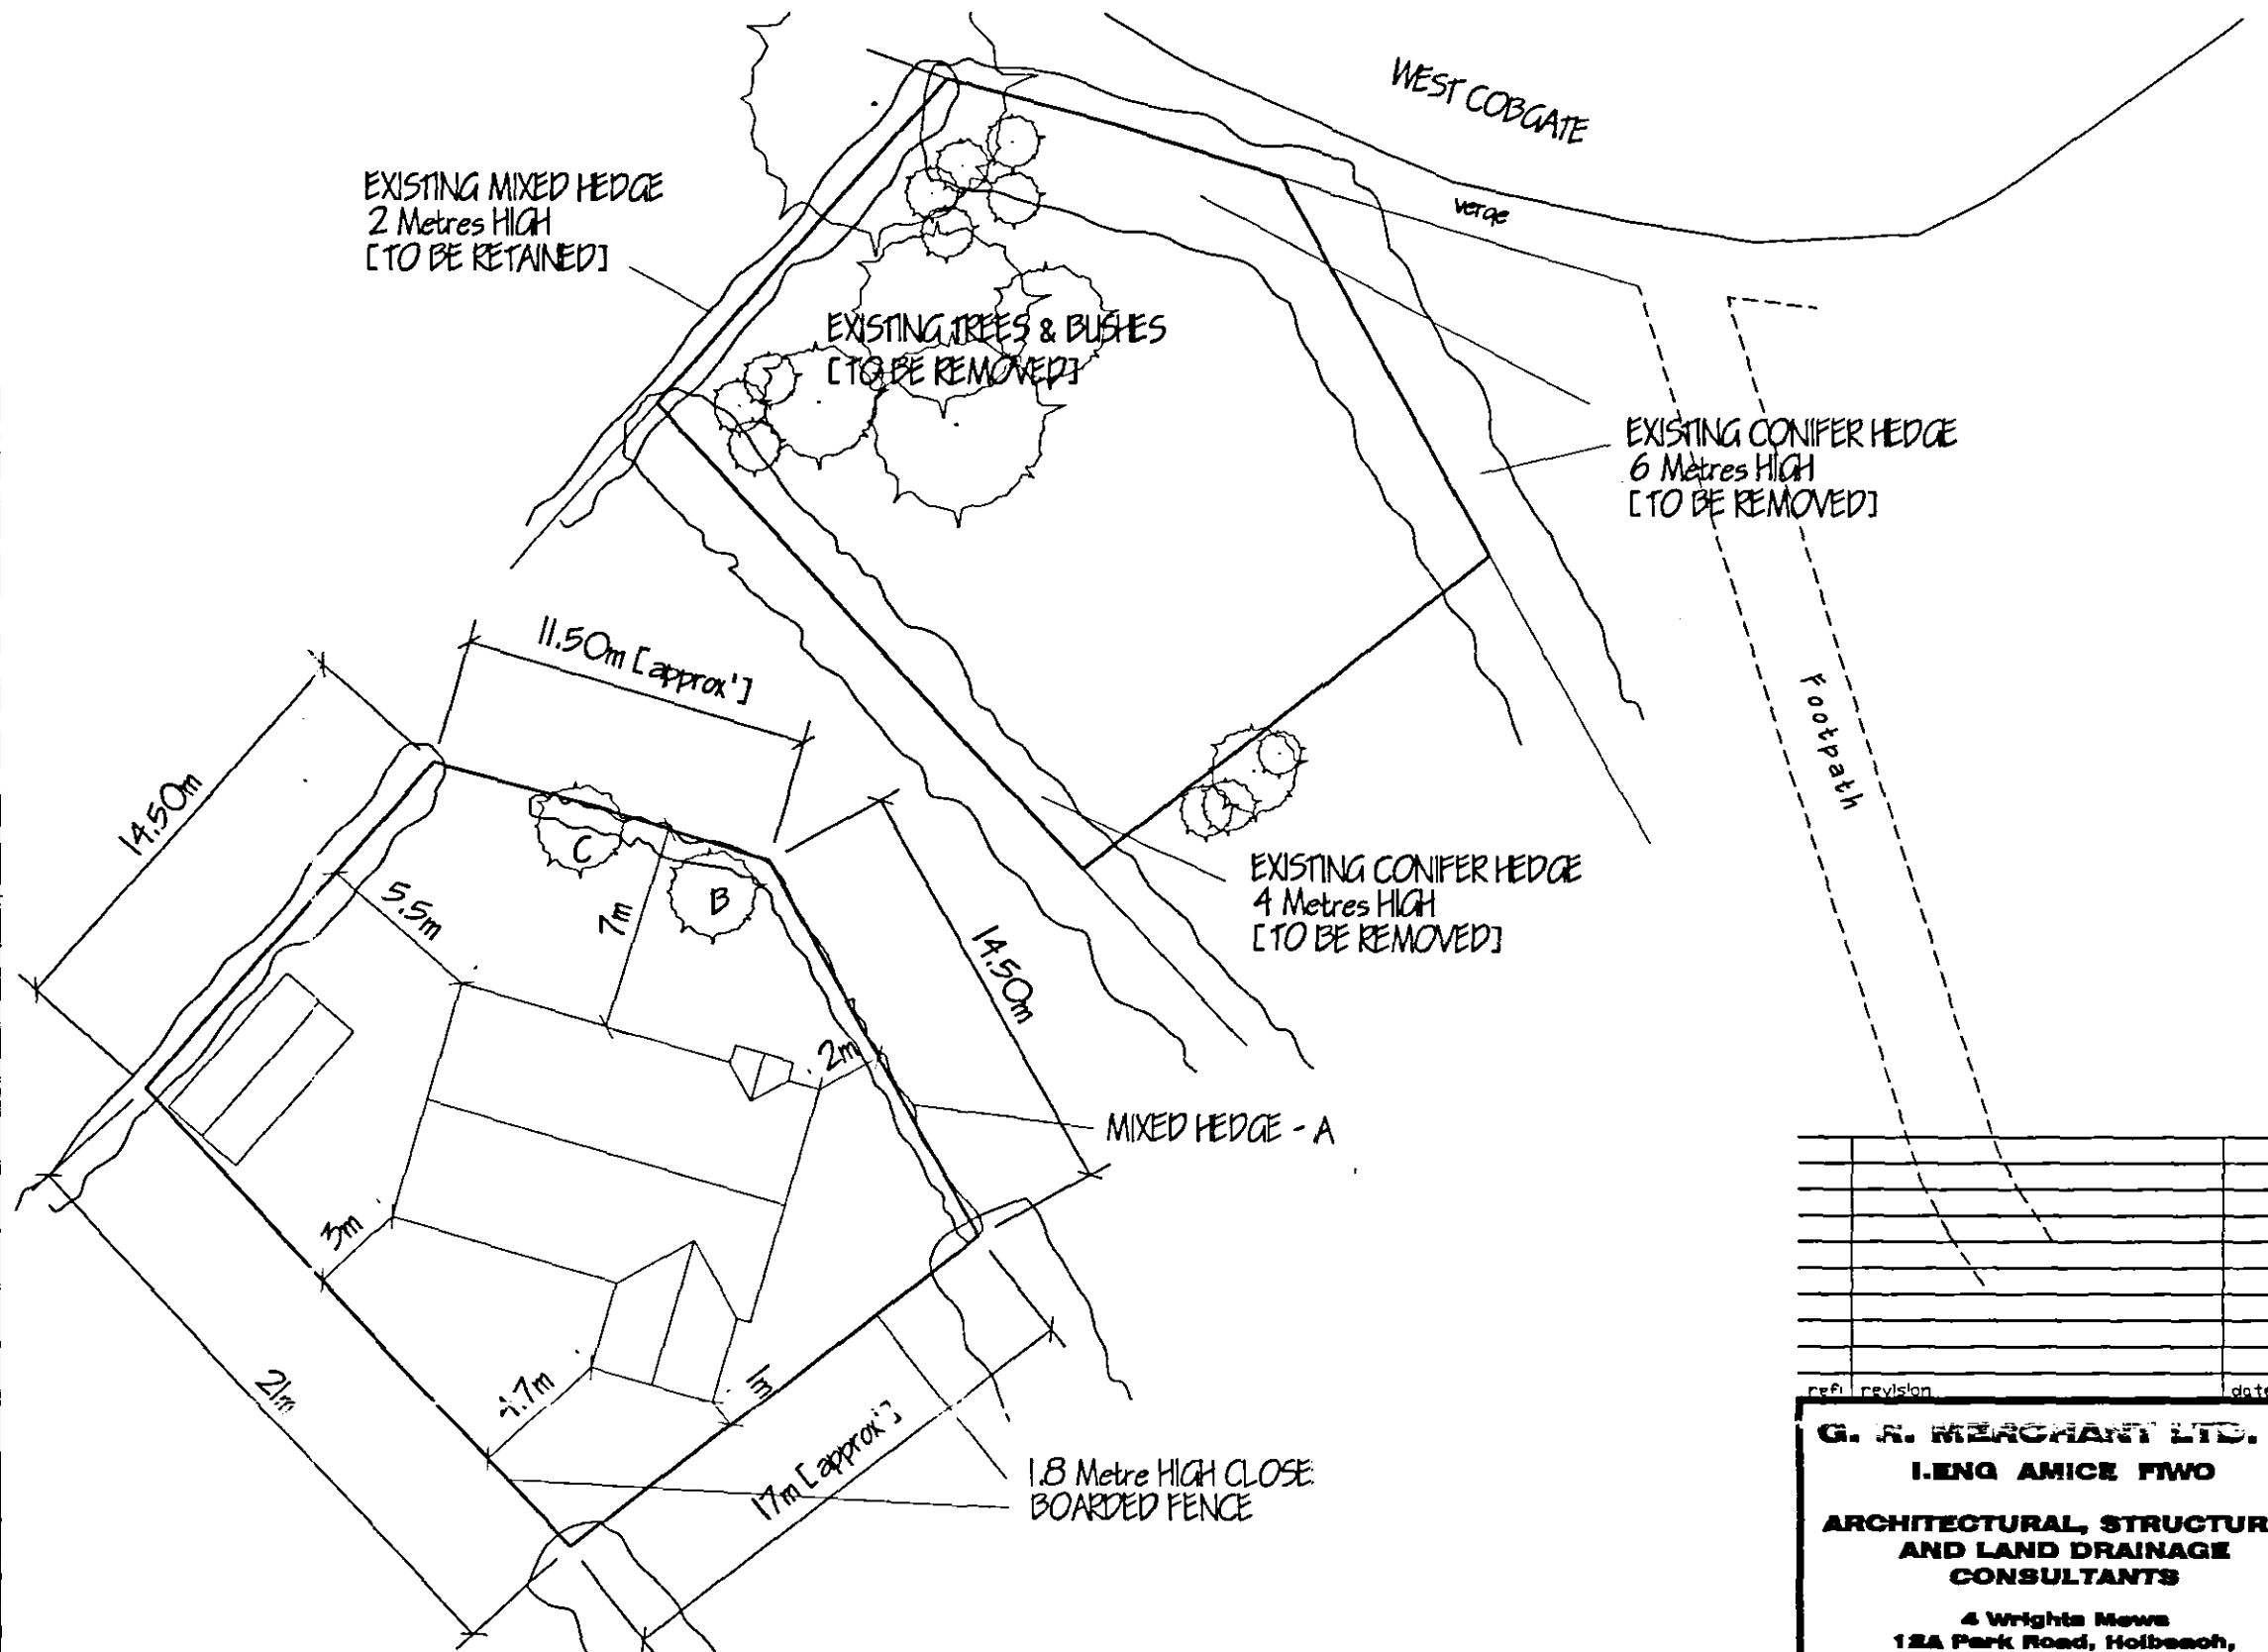

SITE DIMENSIONS, LANDSCAPING & FENCING SCHEME.  
1/250.

- LANDSCAPING & TREE PLANTING SCHEME.
- A - MIXED HEDGE  
(a) Hawthorn (*Crataegus Monocarpa*)  
(b) Beech (*Fagus Silyatica*)  
(c) Blackthorn (*Prunus Spinosus*)  
(d) Buckthorn (*Rhamnus Catantica*)
- B - SILVER BIRCH - Feathered  
C - HAWTHORN - Feathered

All planting to be in accordance with BS 4423:1989 and amendment No. 1 (1991)  
All trees to be planted with minimum 0.6m plastic mulch mat and to be staked, tied and tubed.  
1/3 to 1/2 bag of peak free tree and shrub planting compost to be incorporated into backfill for each tree hole.

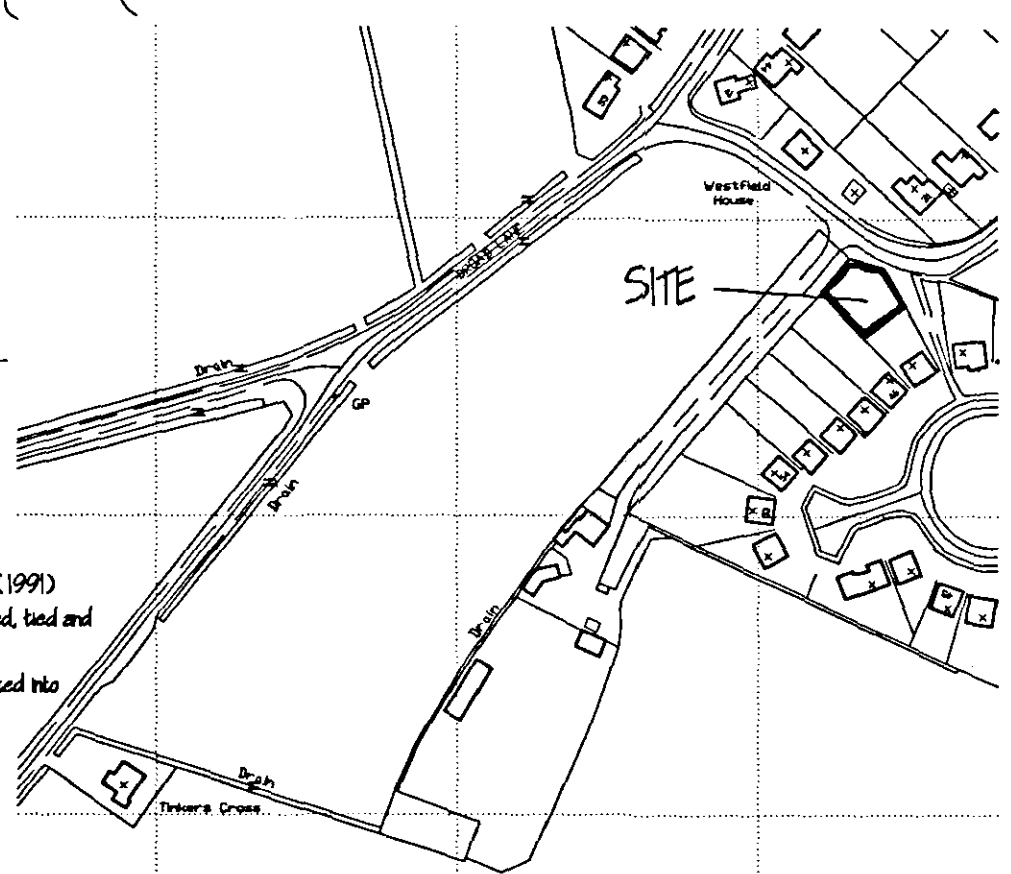

Crown Copyright. All rights reserved. Licence Number 100020449

LOCATION PLAN.  
1/2500.  
DETERMINED  
PLAN

|   |  |             |  |      |  |
|---|--|-------------|--|------|--|
| ref   |  | revision    |  | date |  |
| <p><b>G. A. MERCHANT LTD.</b><br/> <b>LENG AMICE FW</b><br/> <b>ARCHITECTURAL, STRUCTURAL<br/>         AND LAND DRAINAGE<br/>         CONSULTANTS</b><br/> <b>4 Wrights Mews</b><br/> <b>12A Park Road, Holbeach,</b><br/> <b>Spalding, Lincs. PE12 7EX</b><br/> <b>Tel: 01408 490800</b><br/> <b>Fax: 01408 425744</b><br/> <b>E-Mail: gr.merchant@btconnect.com</b></p>   |  |             |  |      |  |
| Project   |  |             |  |      |  |
| BUNGALOW & GARAGE,<br>OFF WEST COBGATE,<br>MOLTON,<br>SPALDING, LINC'S.   |  |             |  |      |  |
| Client   |  |             |  |      |  |
| CASTLEBUILT SCAFFOLDING LTD.   |  |             |  |      |  |
| Drawing   |  |             |  |      |  |
| LOCATION & SITE PLANS.   |  |             |  |      |  |
| Job Ref.   |  | Drawing No. |  |      |  |
| 1477-06.   |  | 01.         |  |      |  |
| Date   |  | Drawn       |  |      |  |
| SEPT '06.   |  | CRM.        |  |      |  |
| Scales   |  |             |  |      |  |
| AS INDICATED.   |  |             |  |      |  |
| <p><b>DO NOT SCALE FROM THIS DRAWING</b><br/>         This drawing is copyright and may not be copied, altered, reproduced or used for any other purpose<br/>         other than that for which it is issued. The Client/Consultant is to check all dimensions on site and<br/>         report any discrepancies to the Architect. All details shown on this drawing including foundations and<br/>         ground levels, unless stated otherwise, are to be taken from the Architect's records. The Architect<br/>         assumes no responsibility for any errors or omissions in the drawing. The Client/Consultant is to<br/>         ensure that the drawing is used in accordance with the Architect's instructions and that the<br/>         drawing is not used for any other purpose. The Client/Consultant is to ensure that the drawing is<br/>         not used for any other purpose. The Client/Consultant is to ensure that the drawing is not used<br/>         for any other purpose. The Client/Consultant is to ensure that the drawing is not used for any<br/>         other purpose. The Client/Consultant is to ensure that the drawing is not used for any other<br/>         purpose. The Client/Consultant is to ensure that the drawing is not used for any other purpose.<br/>         The Client/Consultant is to ensure that the drawing is not used for any other purpose.</p> |  |             |  |      |  |

1550/06