


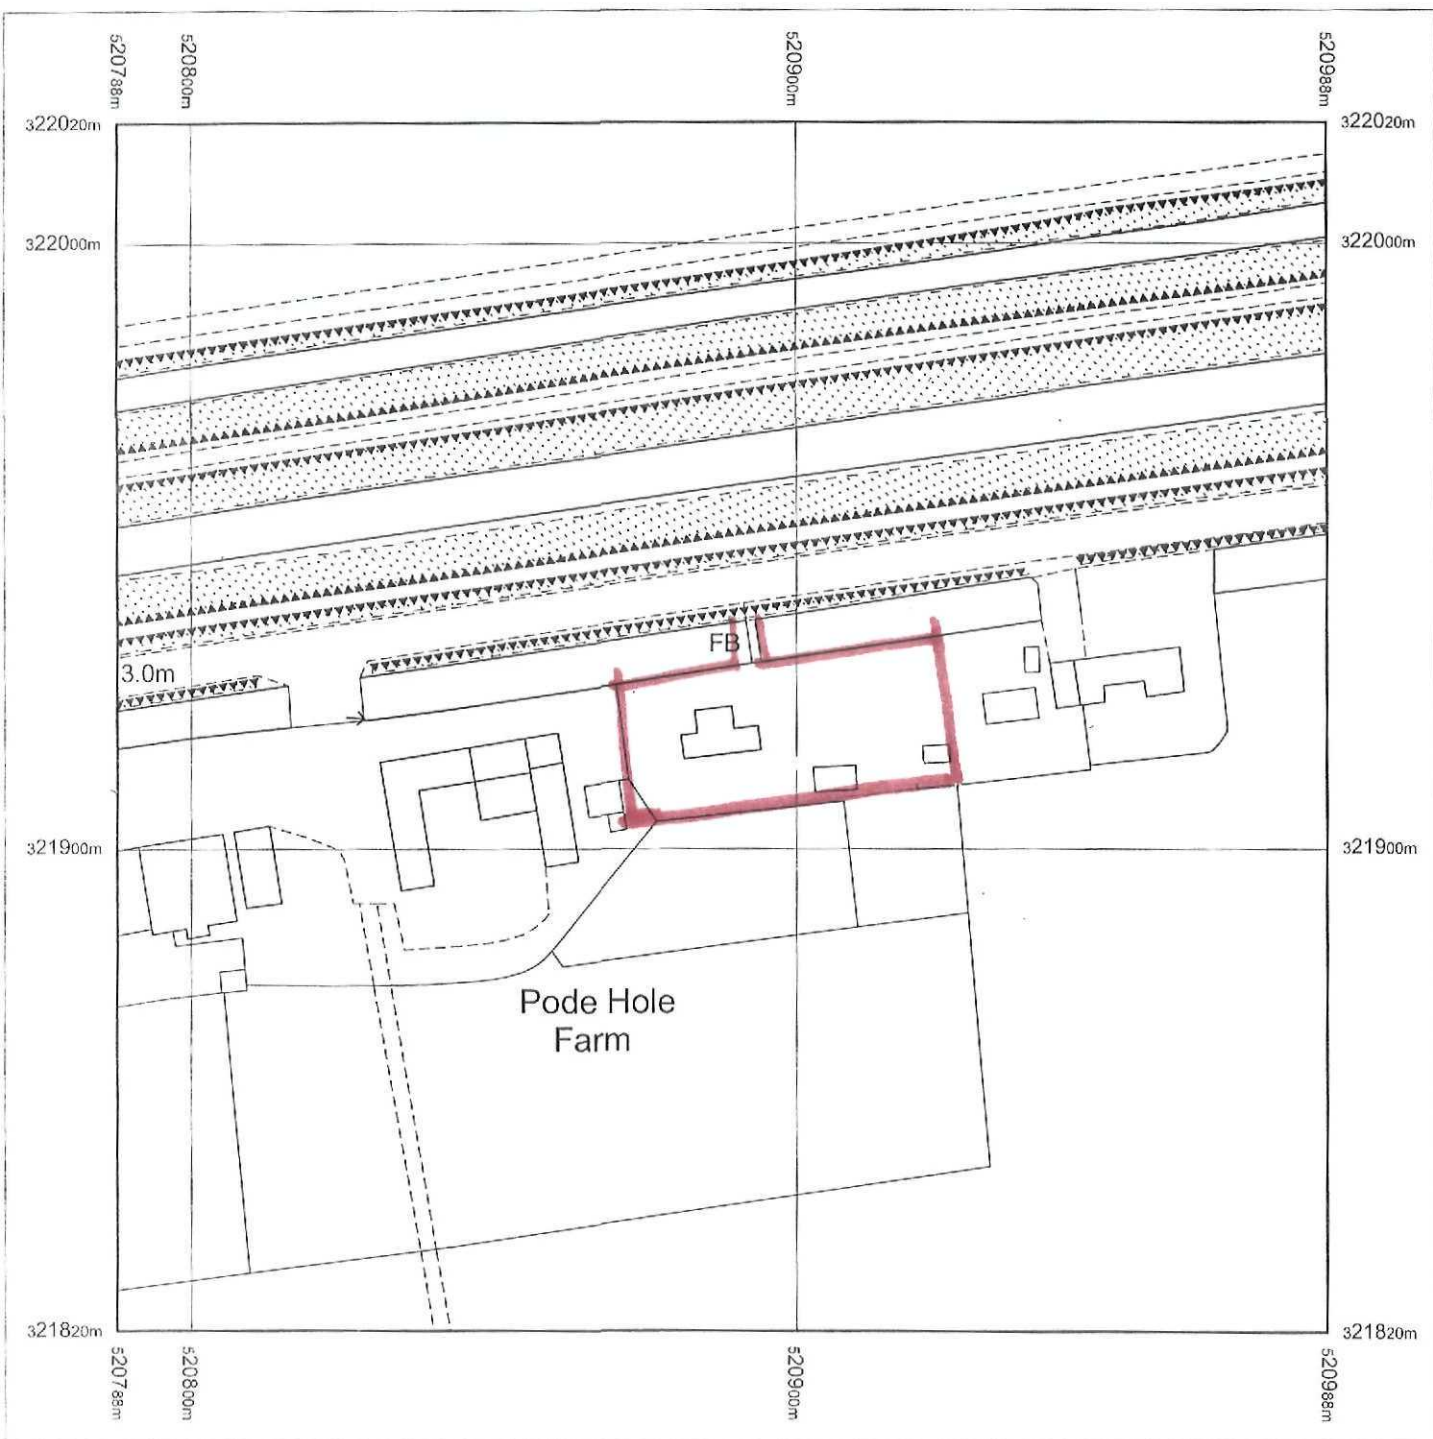

Produced 11.03.2011 from the Ordnance Survey National Geographic Database and incorporating surveyed revision available at this date. © Crown Copyright 2011.


Reproduction in whole or part is prohibited without the prior permission of Ordnance Survey.

Ordnance Survey, the OS Symbol and OS Sitemap are registered trademarks of Ordnance Survey, the national mapping agency of Great Britain.

The representation of a road, track or path is no evidence of a right of way.

The representation of features as lines is no evidence of a property boundary.

Part or all of this OS Sitemap is enlarged from mapping produced at one or more of the following scales: 1:1250, 1:2500, 1:10000.

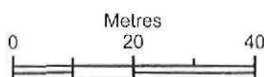


Scale 1:1250

Supplied by: **Bookmark Spalding Ltd**
Serial number: 00115000
Centre coordinates: 520887.5 321920.25

Further information can be found on the OS Sitemap Information leaflet or the Ordnance Survey web site:
www.ordnancesurvey.co.uk



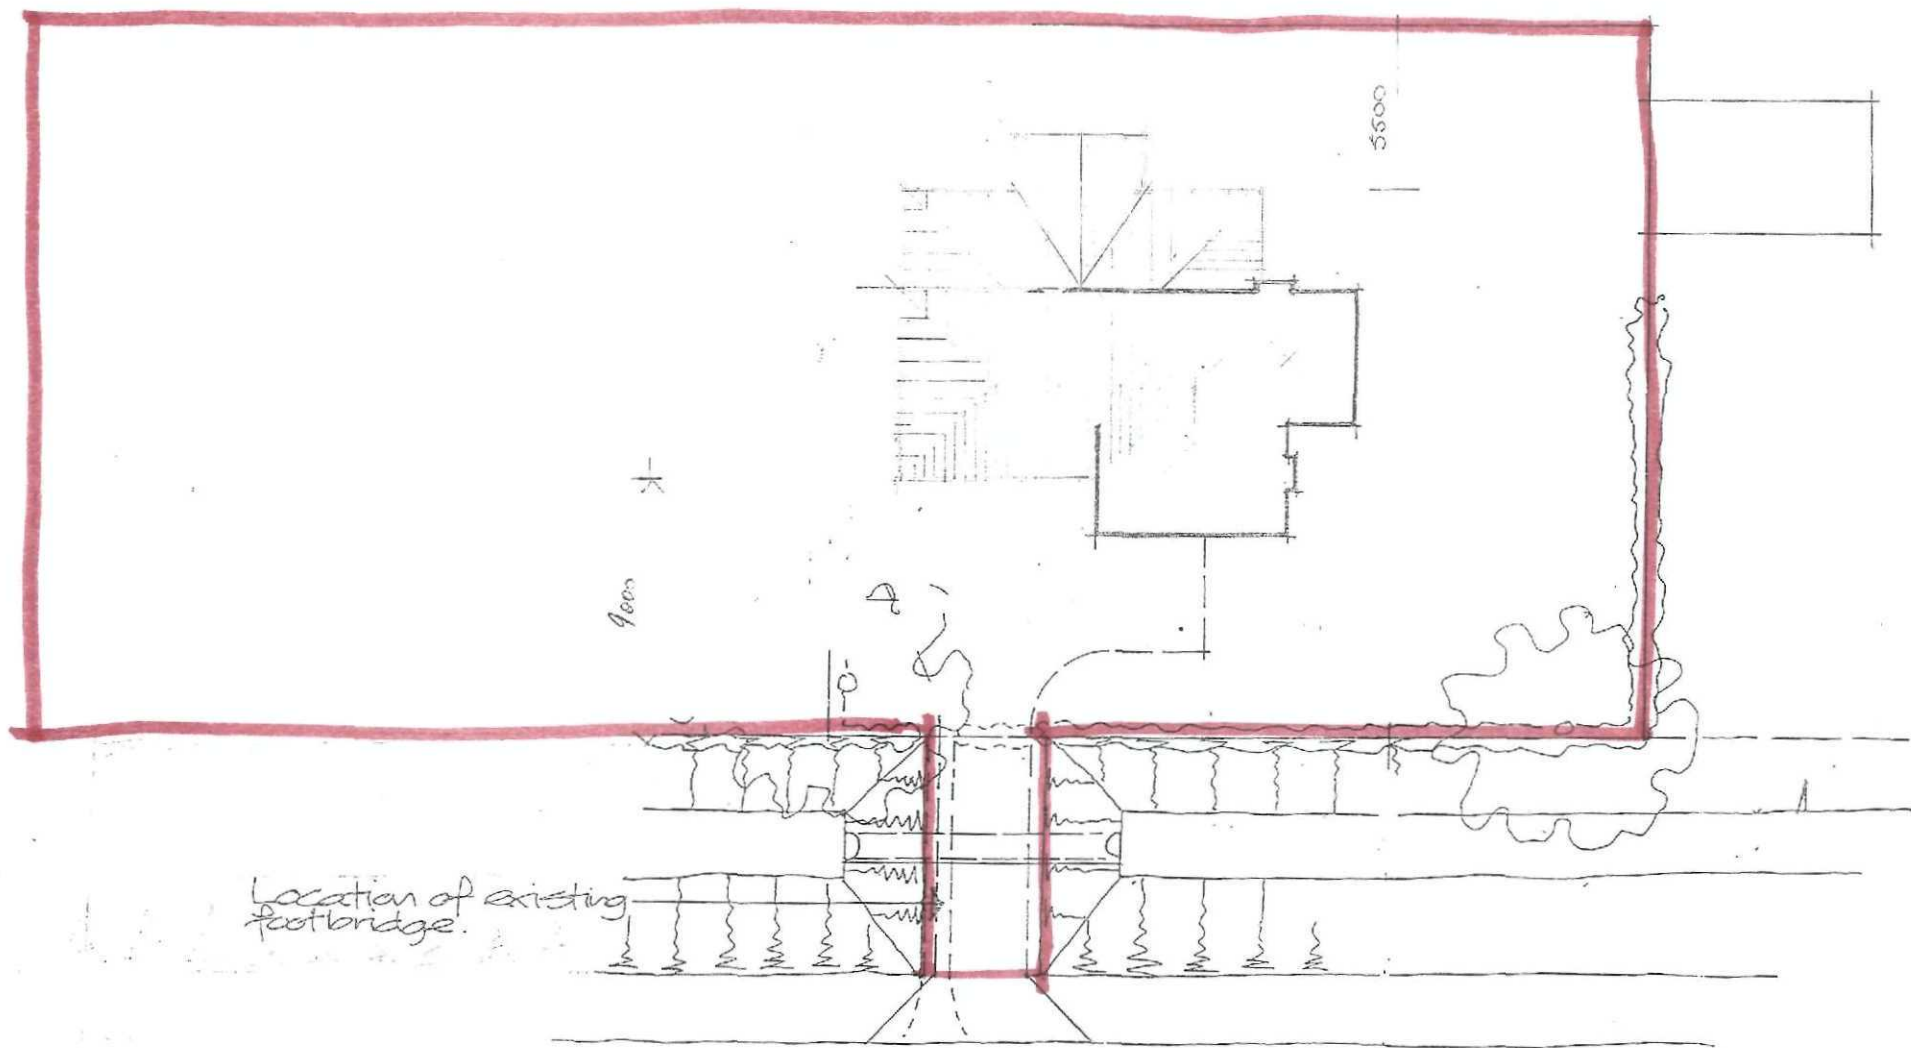

LAYOUT PLAN Scale 1:250


SHDC
Planning & Development

14 MAR 2011

Ref: 0196-11




north

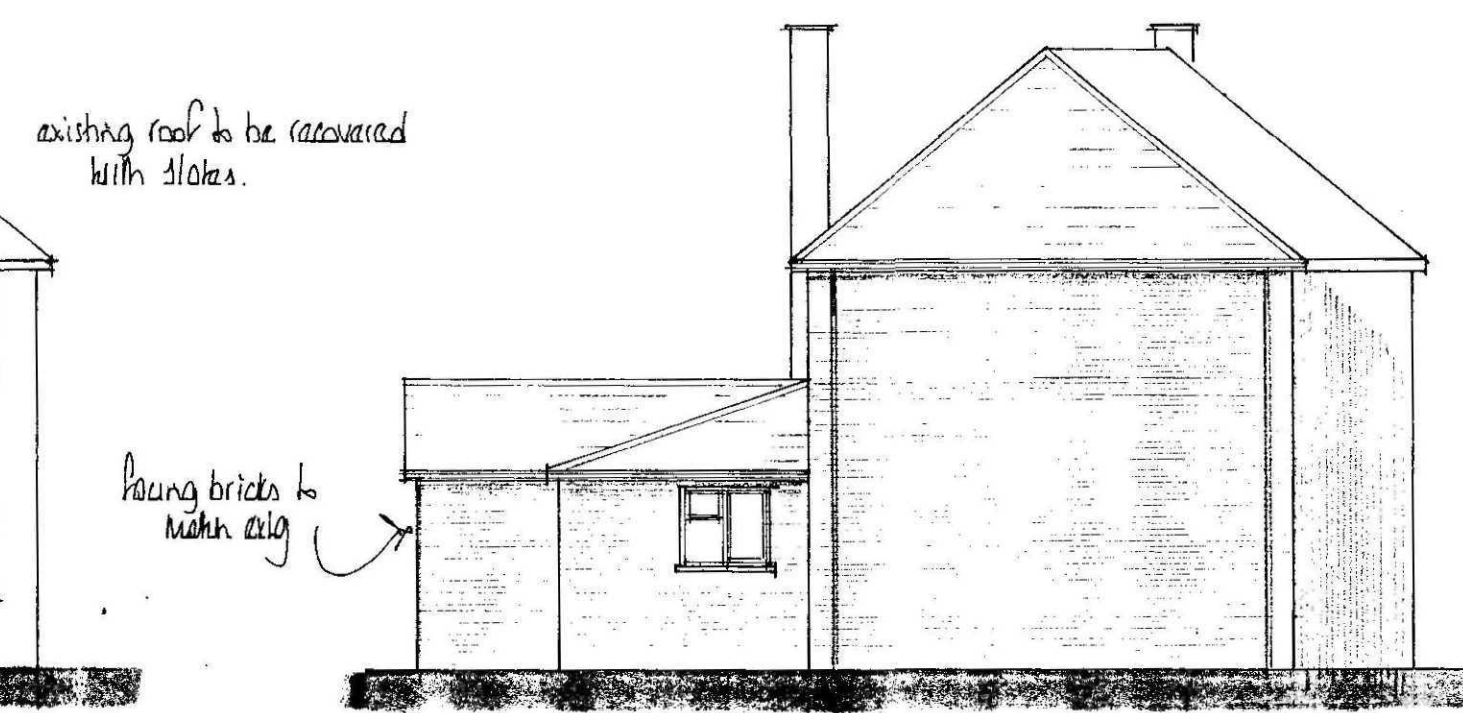


east



south

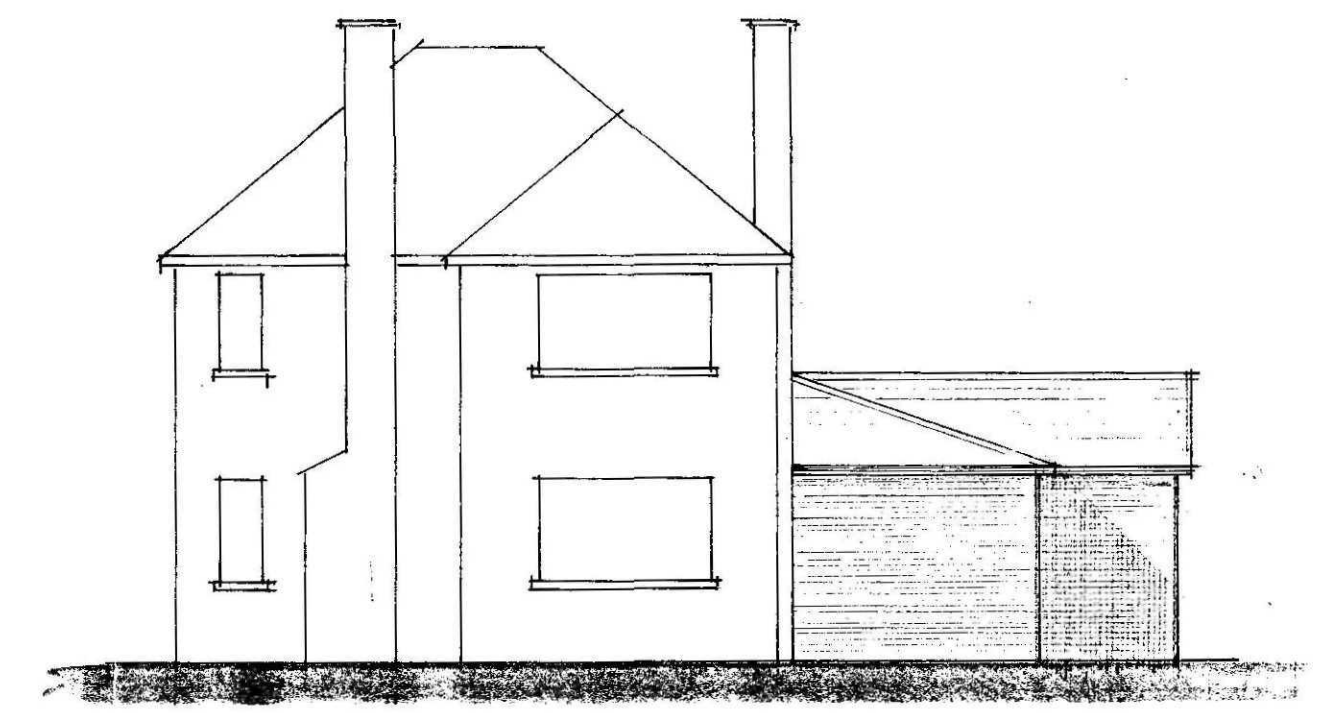


west

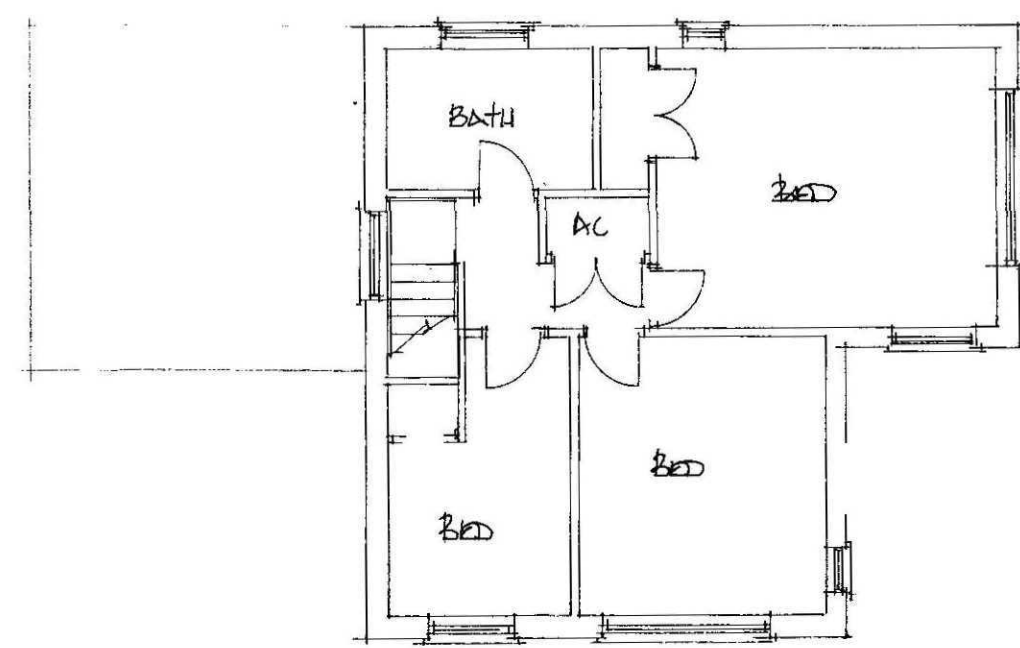


first


to be demolished

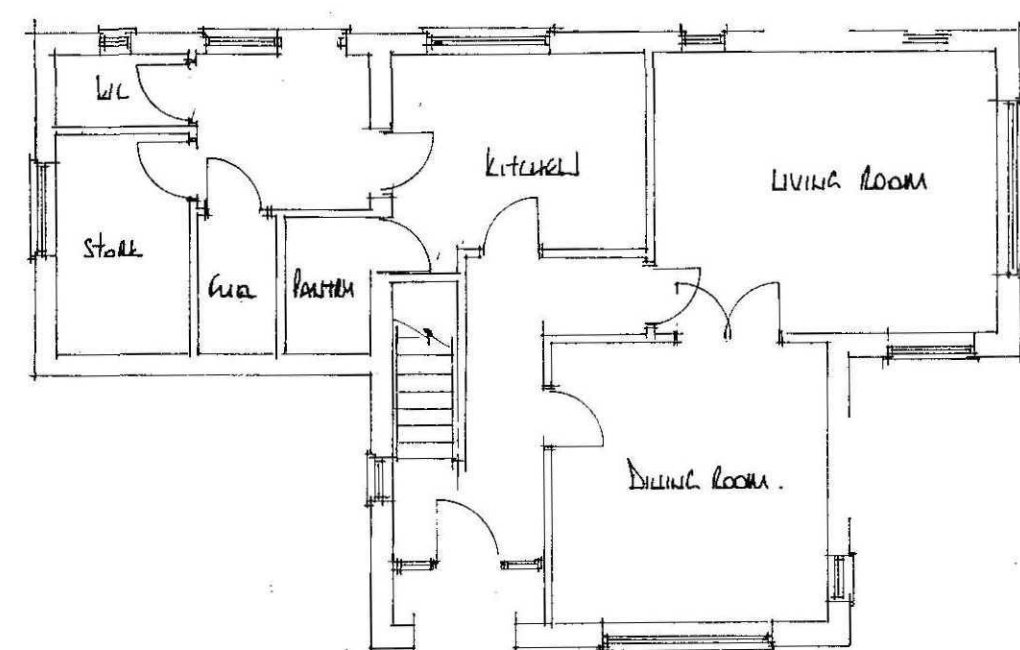

ground
existing floor plans

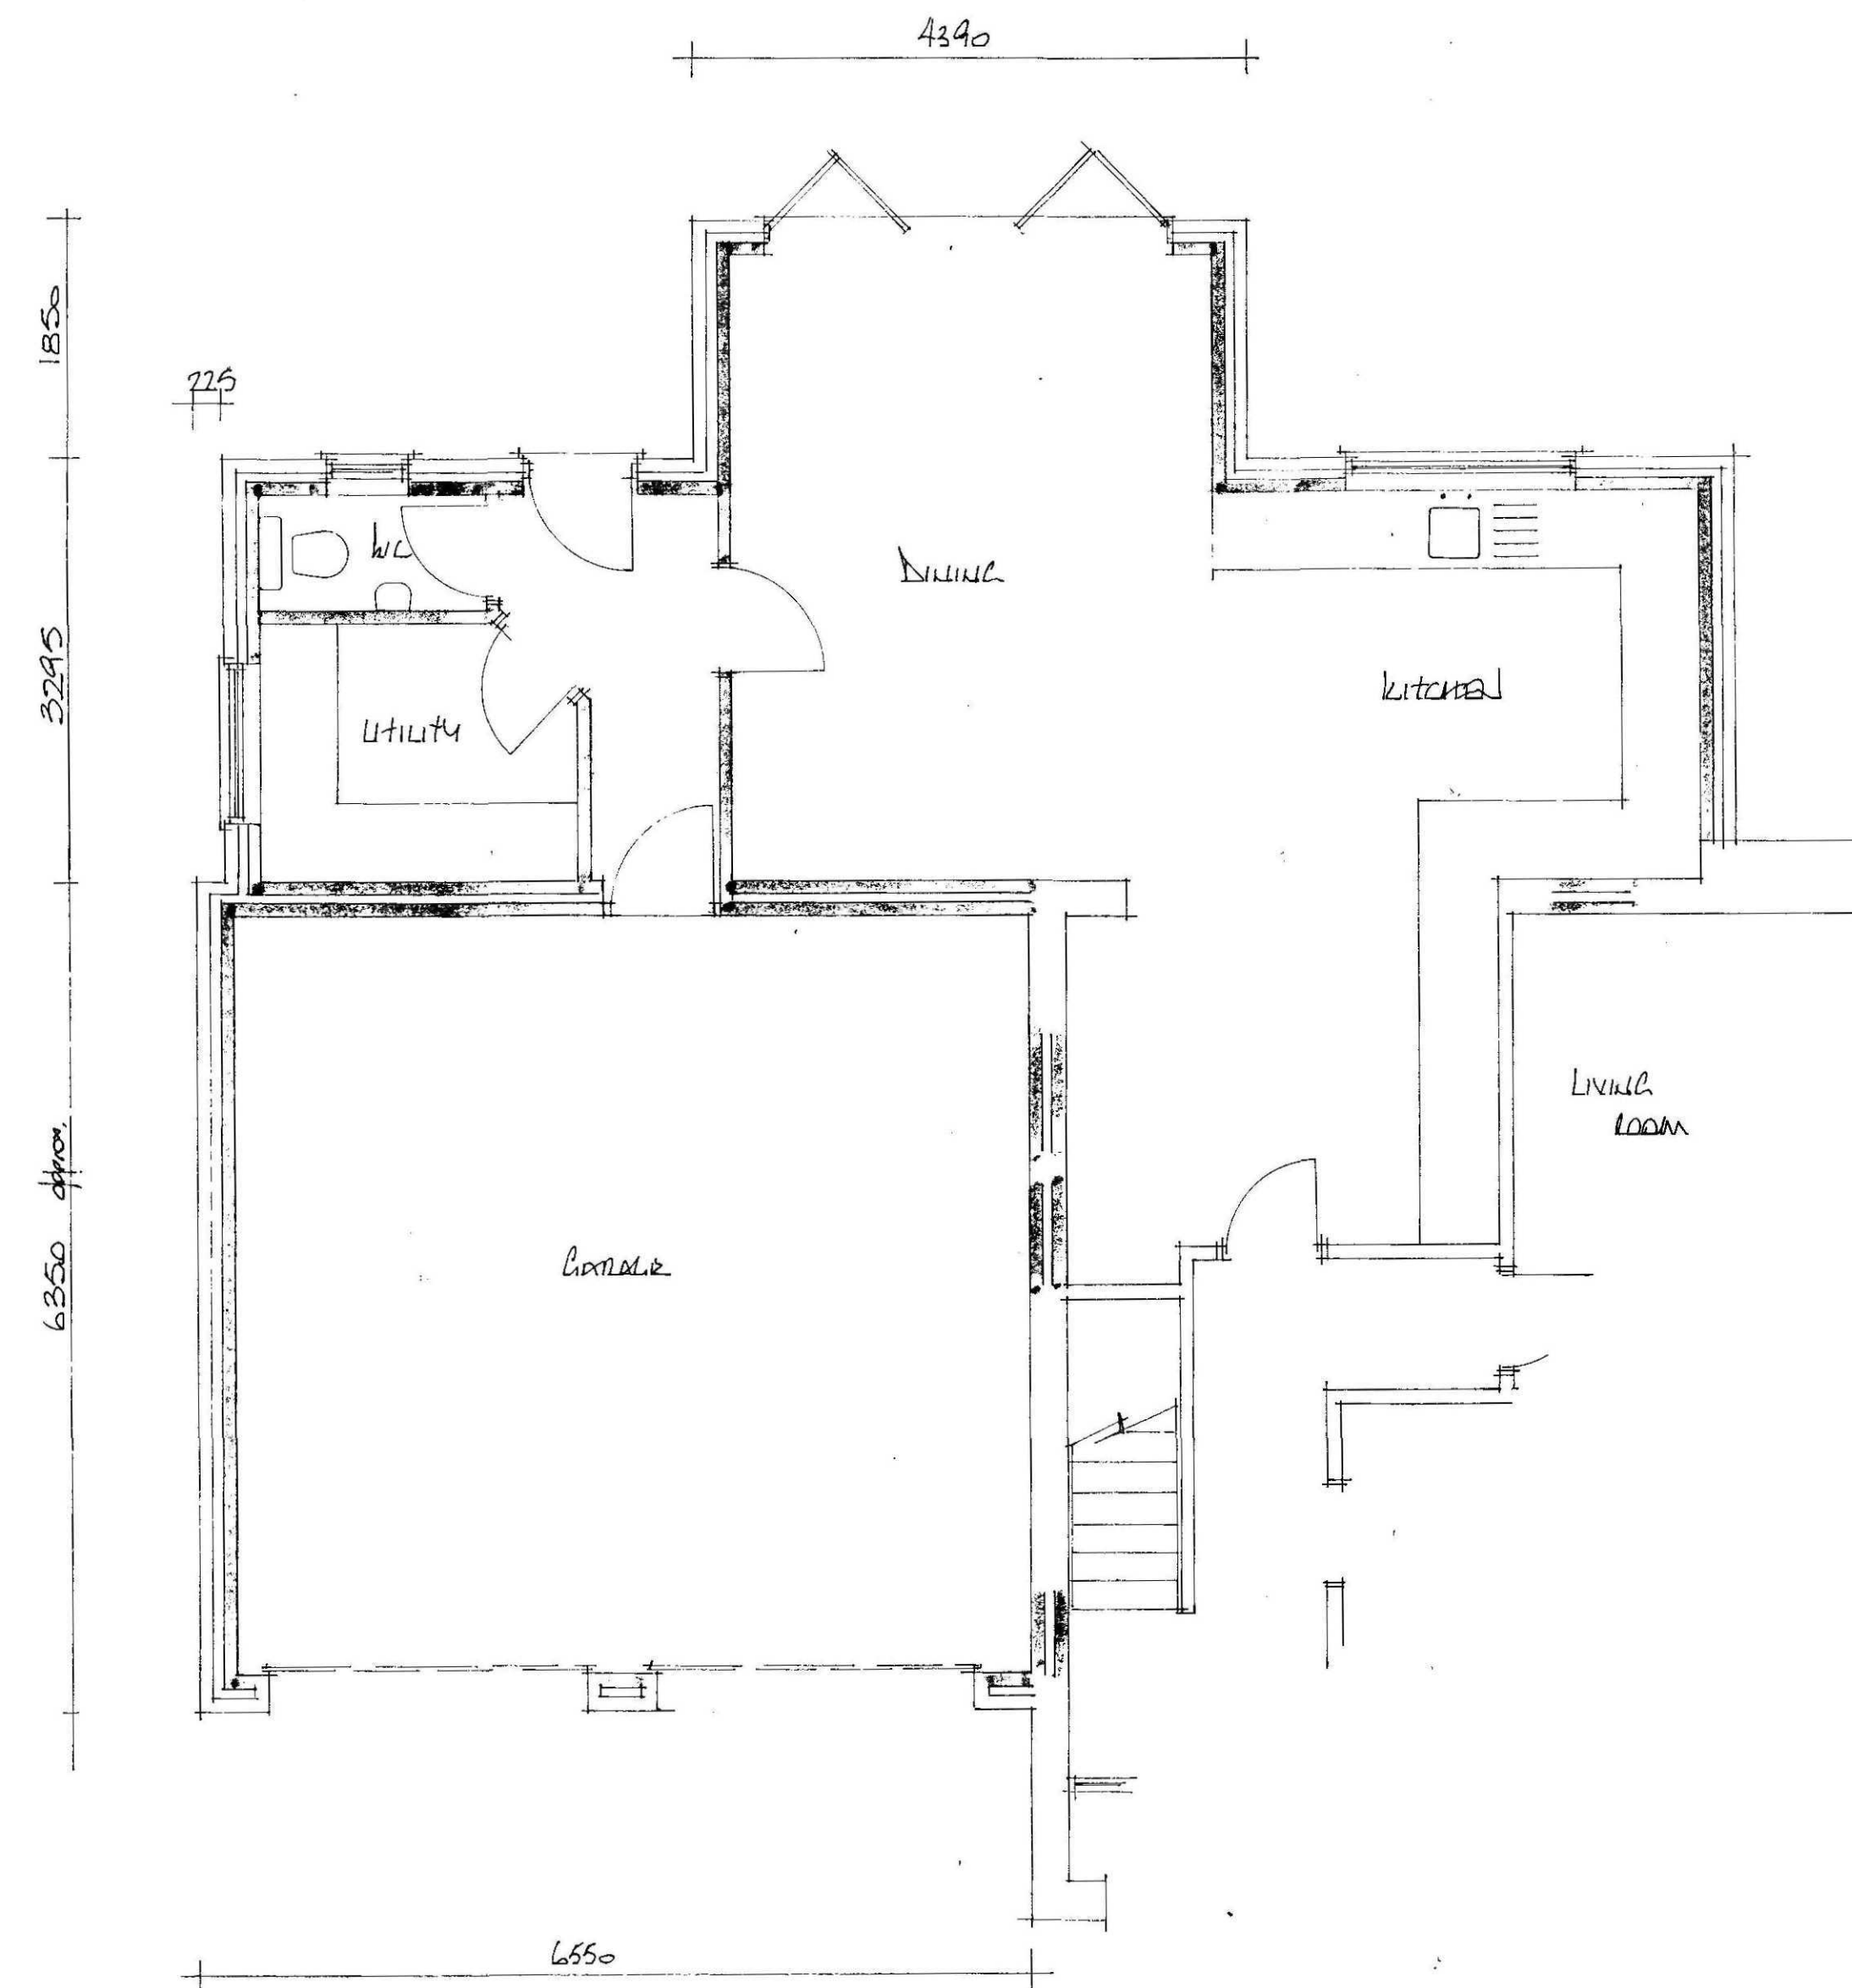

proposed

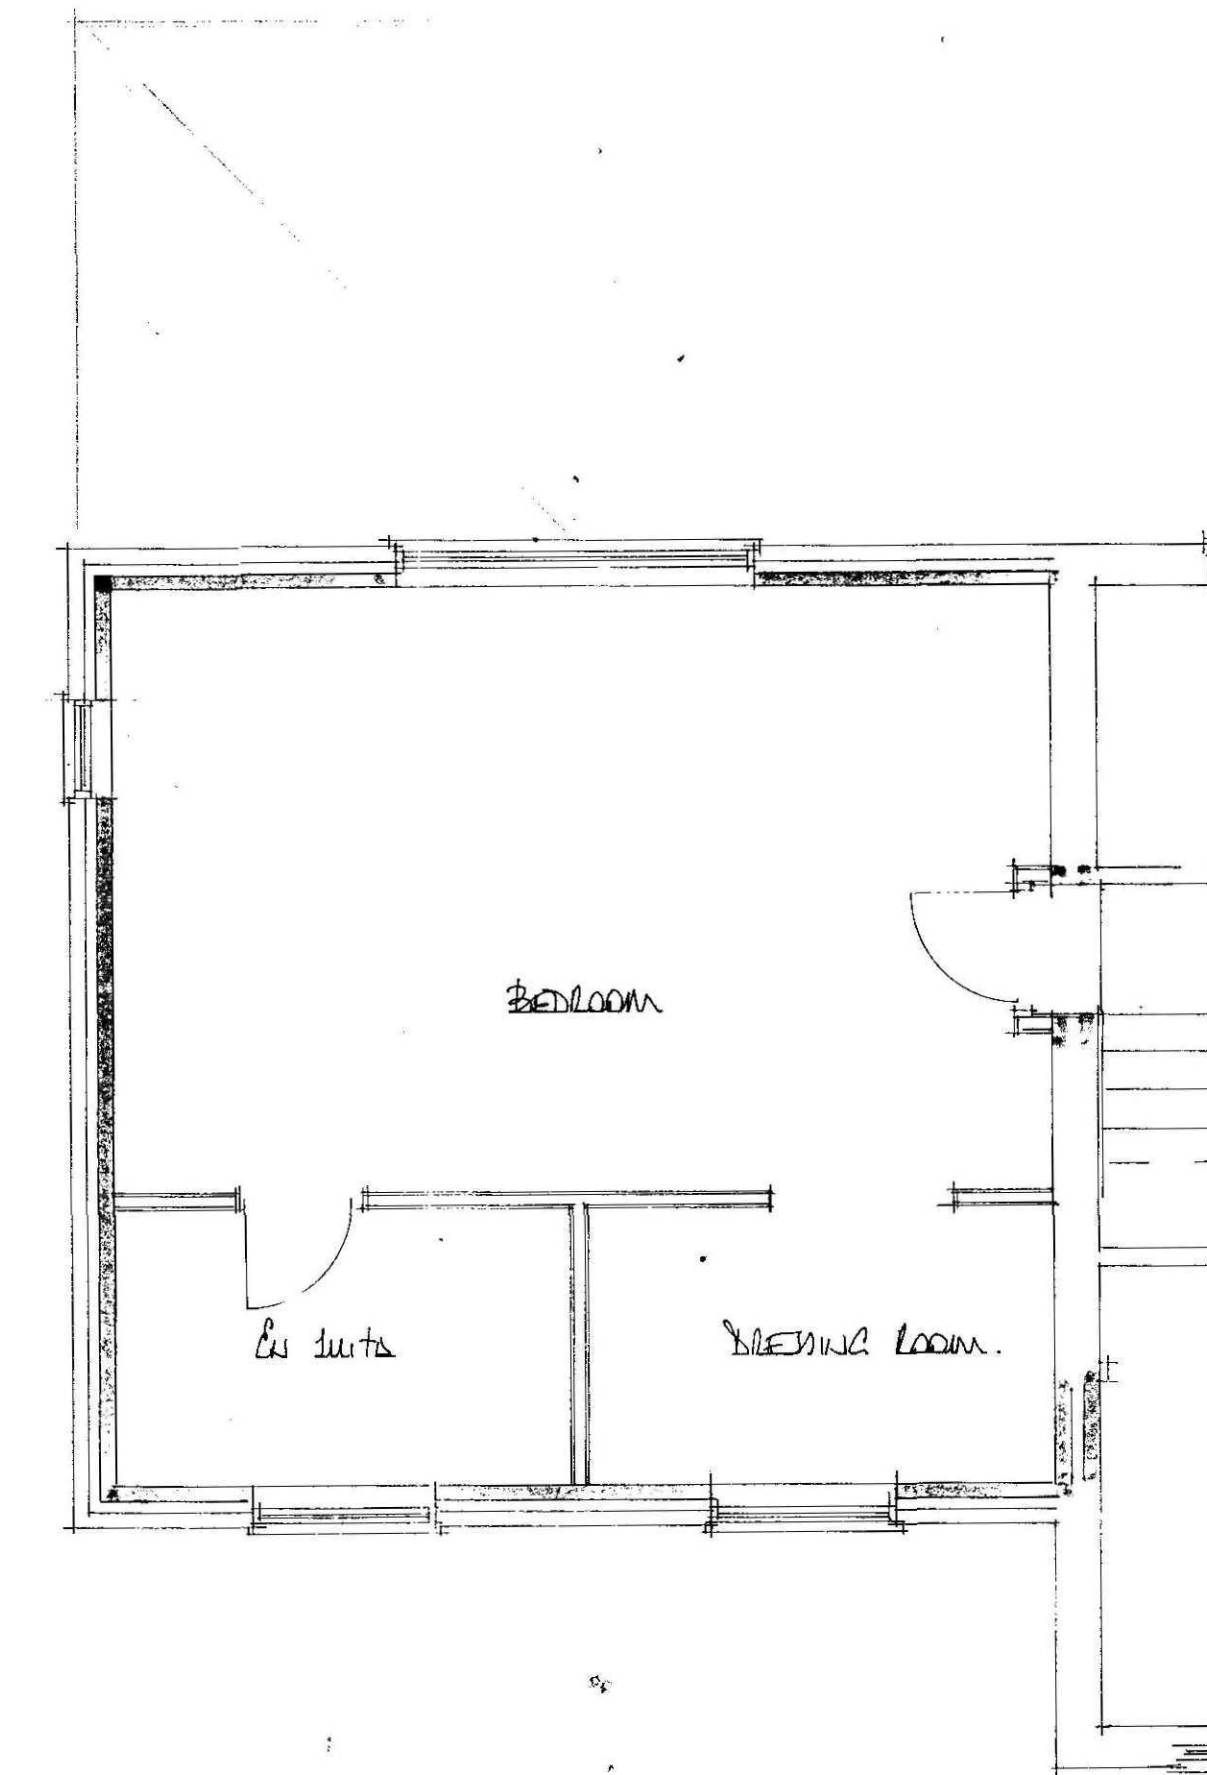

EAST MIDLANDS DESIGN ASSOC.

Architectural Consultants

Willow Lodge
Horseshoe Road
Spalding
Lines
PE11 3JA

Tel/fax : 01775 767368
Email : willowlodge@talktalk.net
Mobile phone : 07710815044

Client
MR & MRS C. PROPER

Project
EXTENSION & ALTERATIONS AT
PODE HOLE FARMHOUSE
THE SOUTH
PODE HOLE, SPALDING, Lincs

Drawing
PLANS & ELEVATIONS
EXISTING & PROPOSED



Scale
1:100 & 1:50

Date
MARCH 2001

Dwg No.
10/41/01

Drawn
AL

Rev